


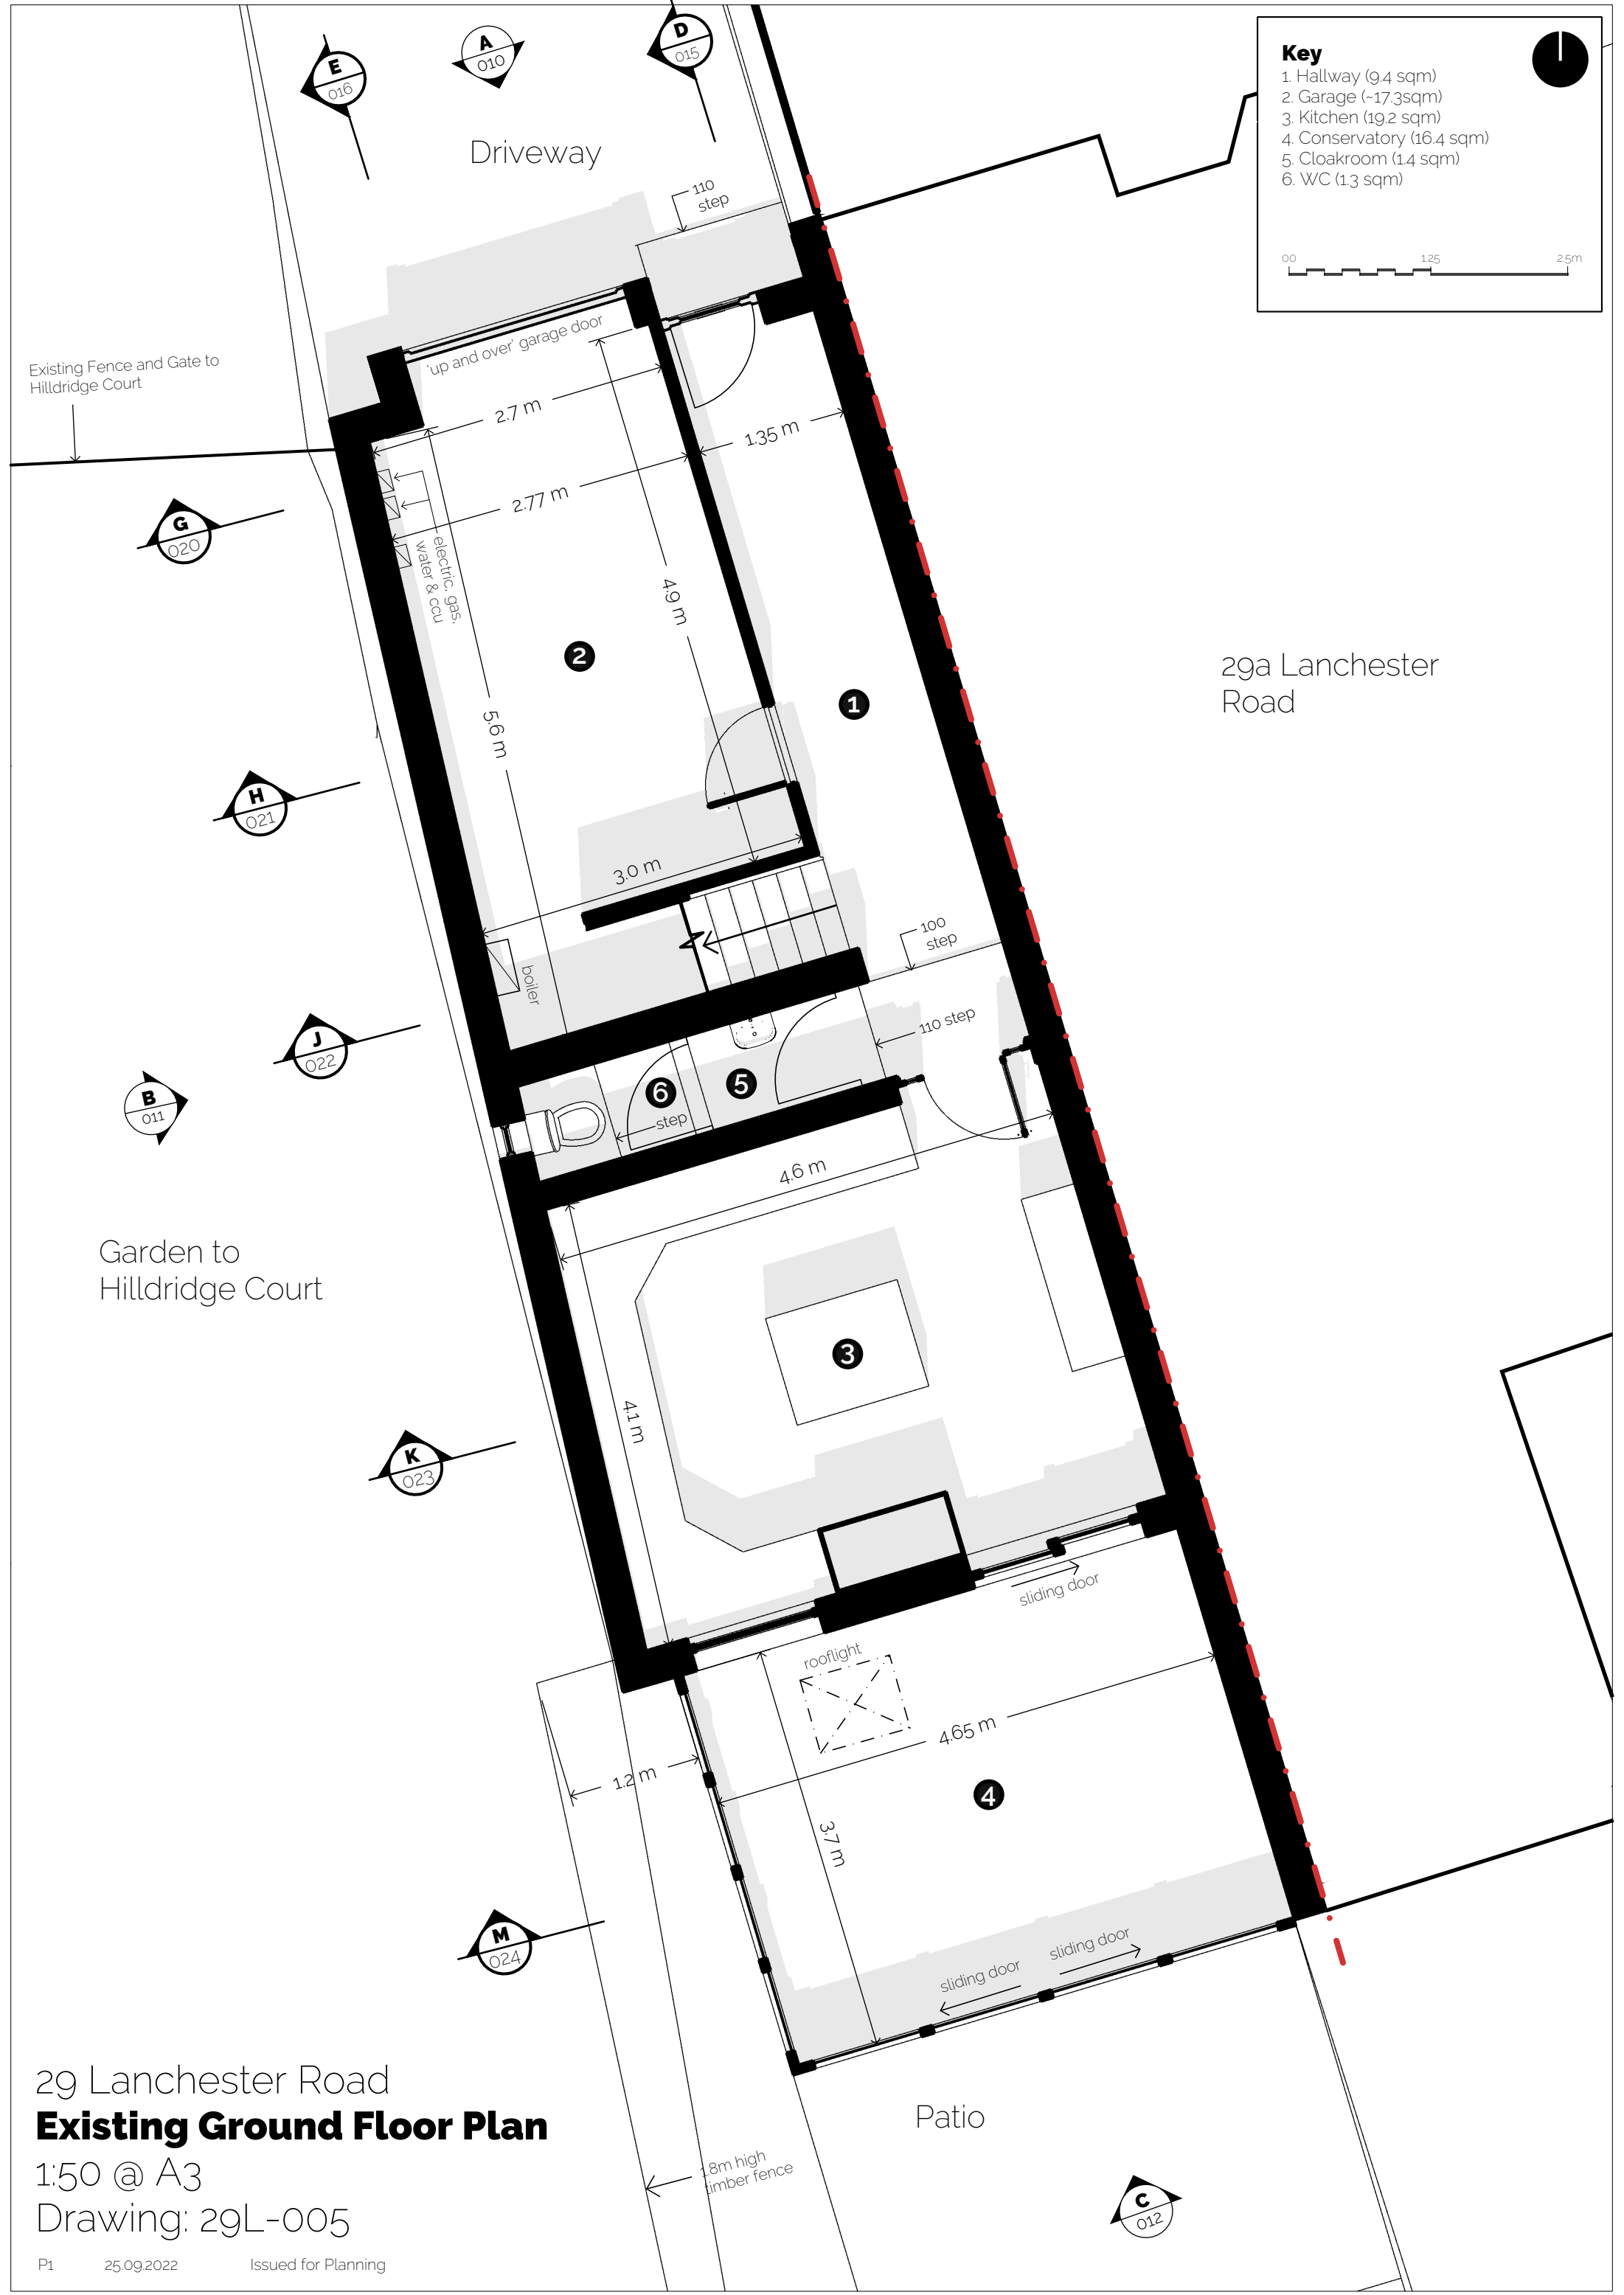

Key

- 1. Hallway (9.4 sqm)
- 2. Garage (~17.3sqm)
- 3. Kitchen (19.2 sqm)
- 4. Conservatory (16.4 sqm)
- 5. Cloakroom (1.4 sqm)
- 6. WC (1.3 sqm)

0.0 1.25 2.5m

29 Lanchester Road
Existing Ground Floor Plan

1:50 @ A3
Drawing: 29L-005