
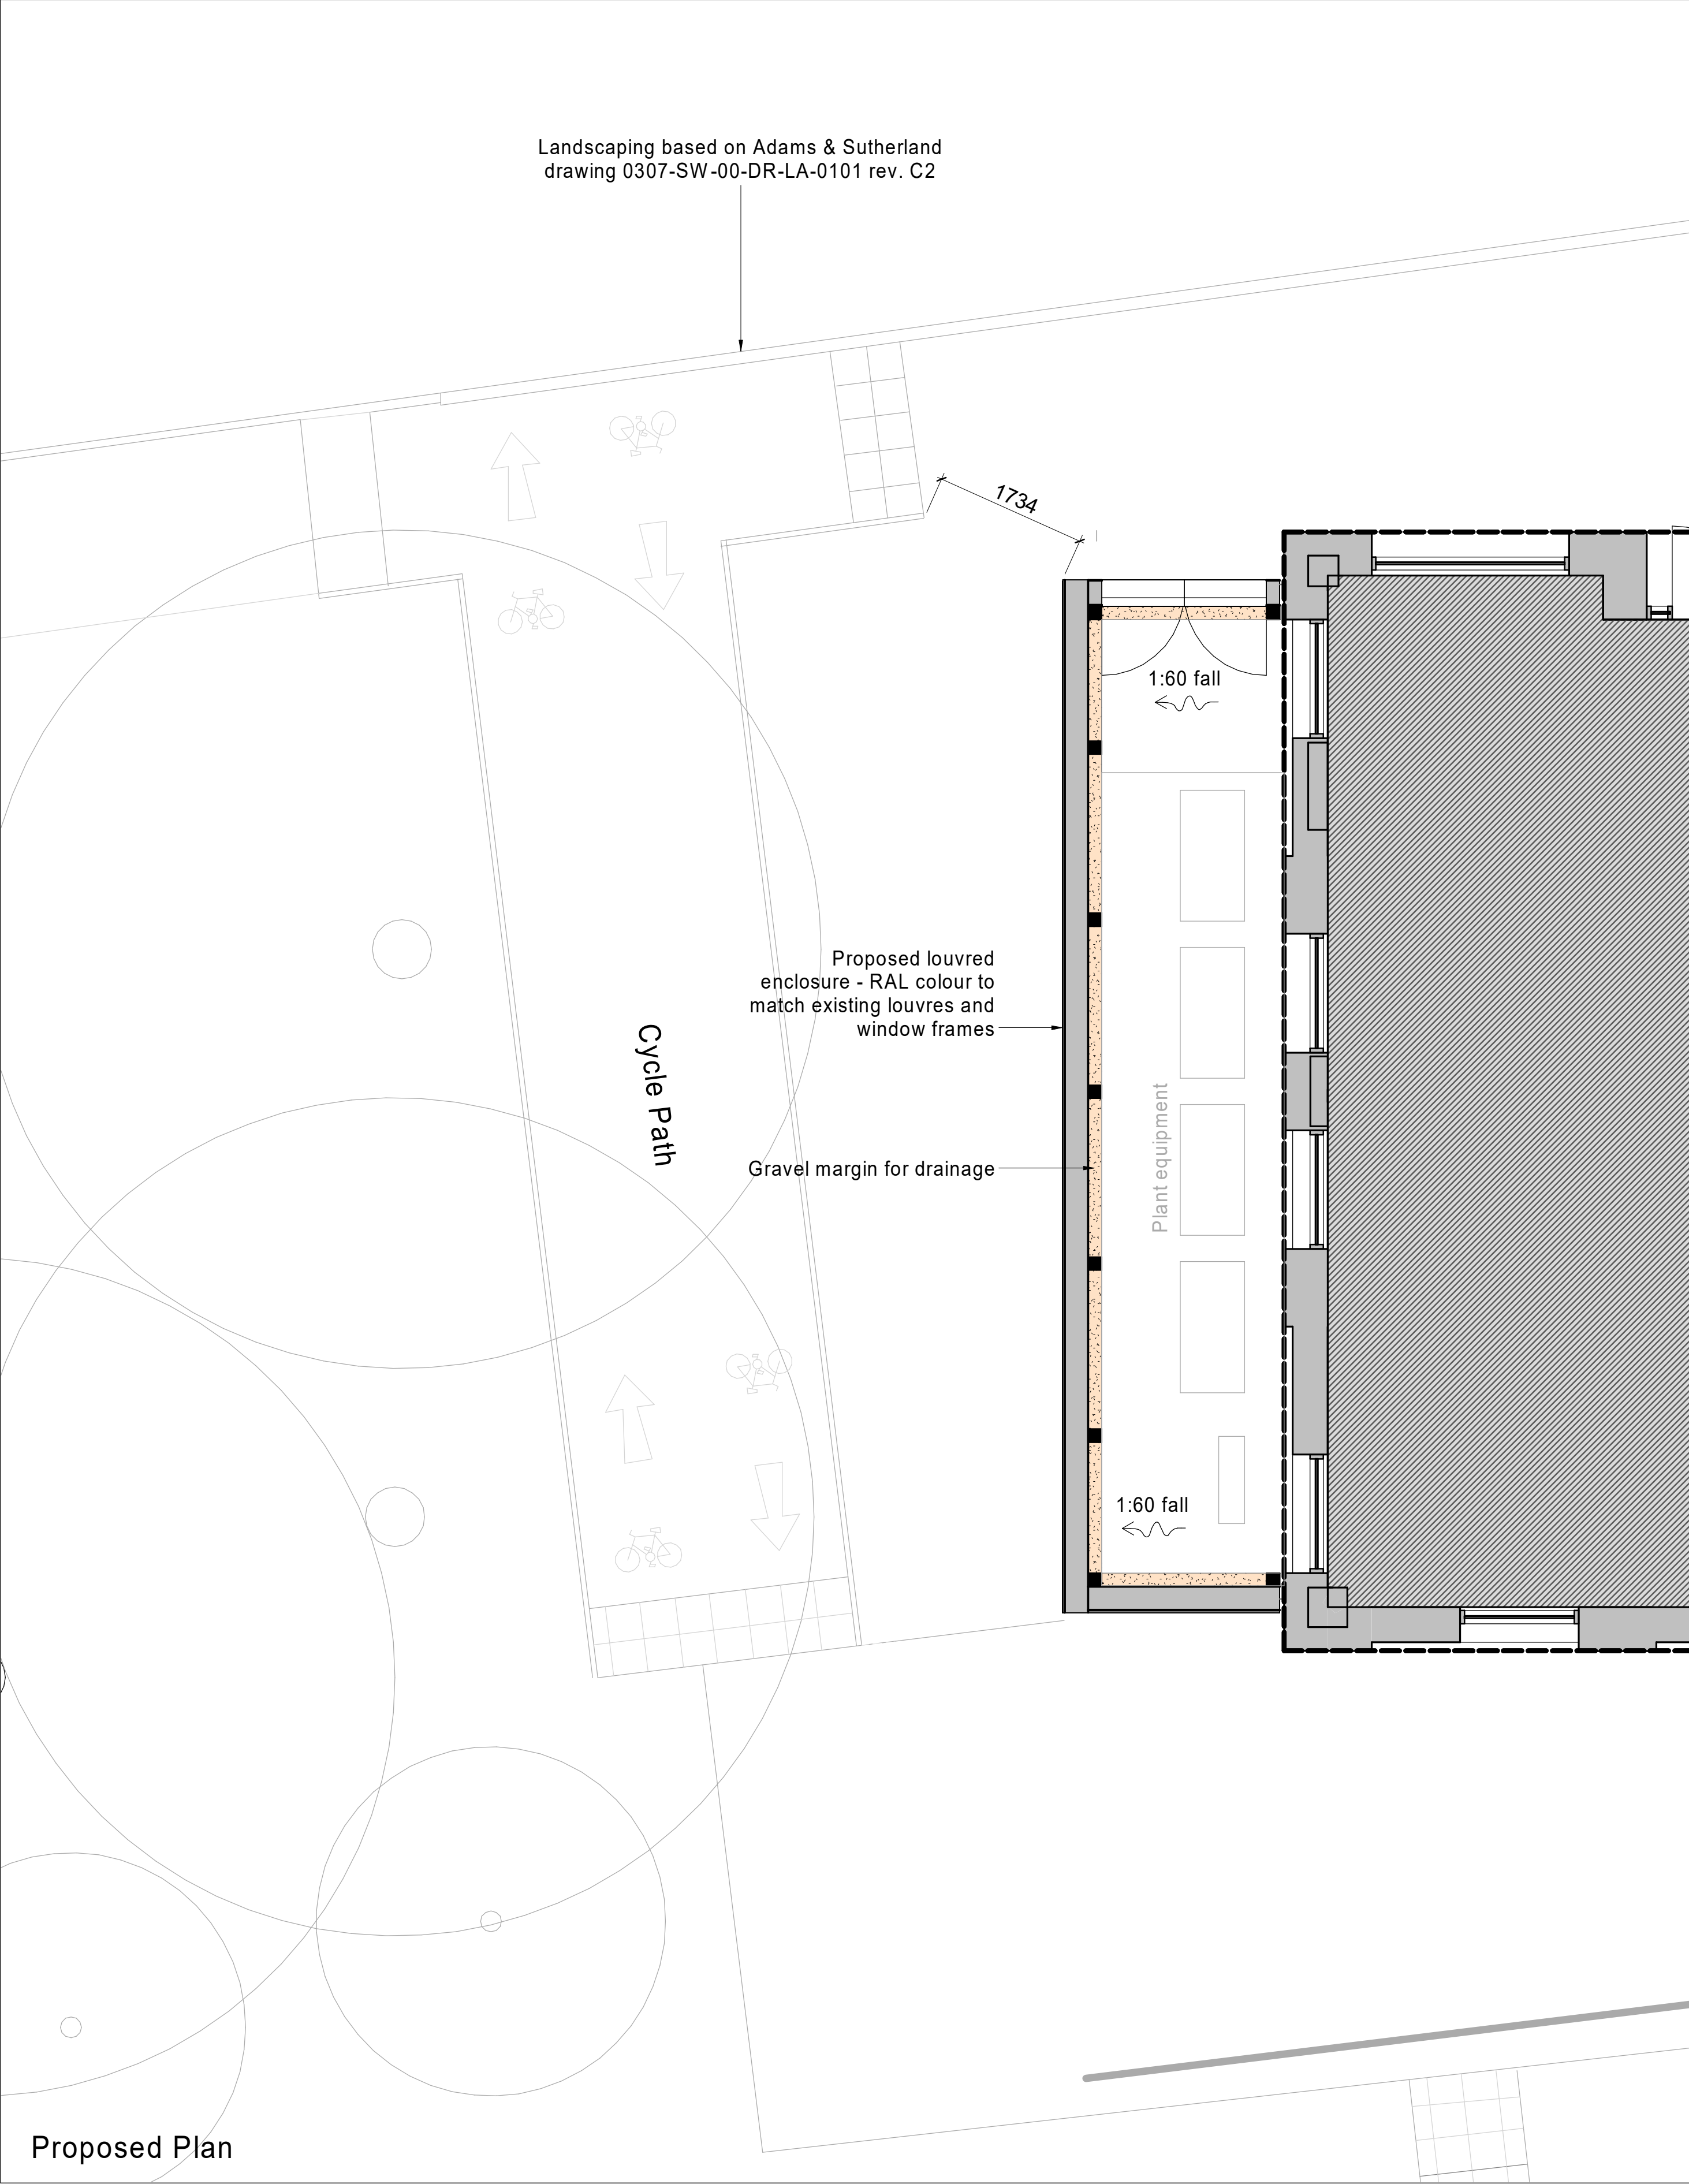


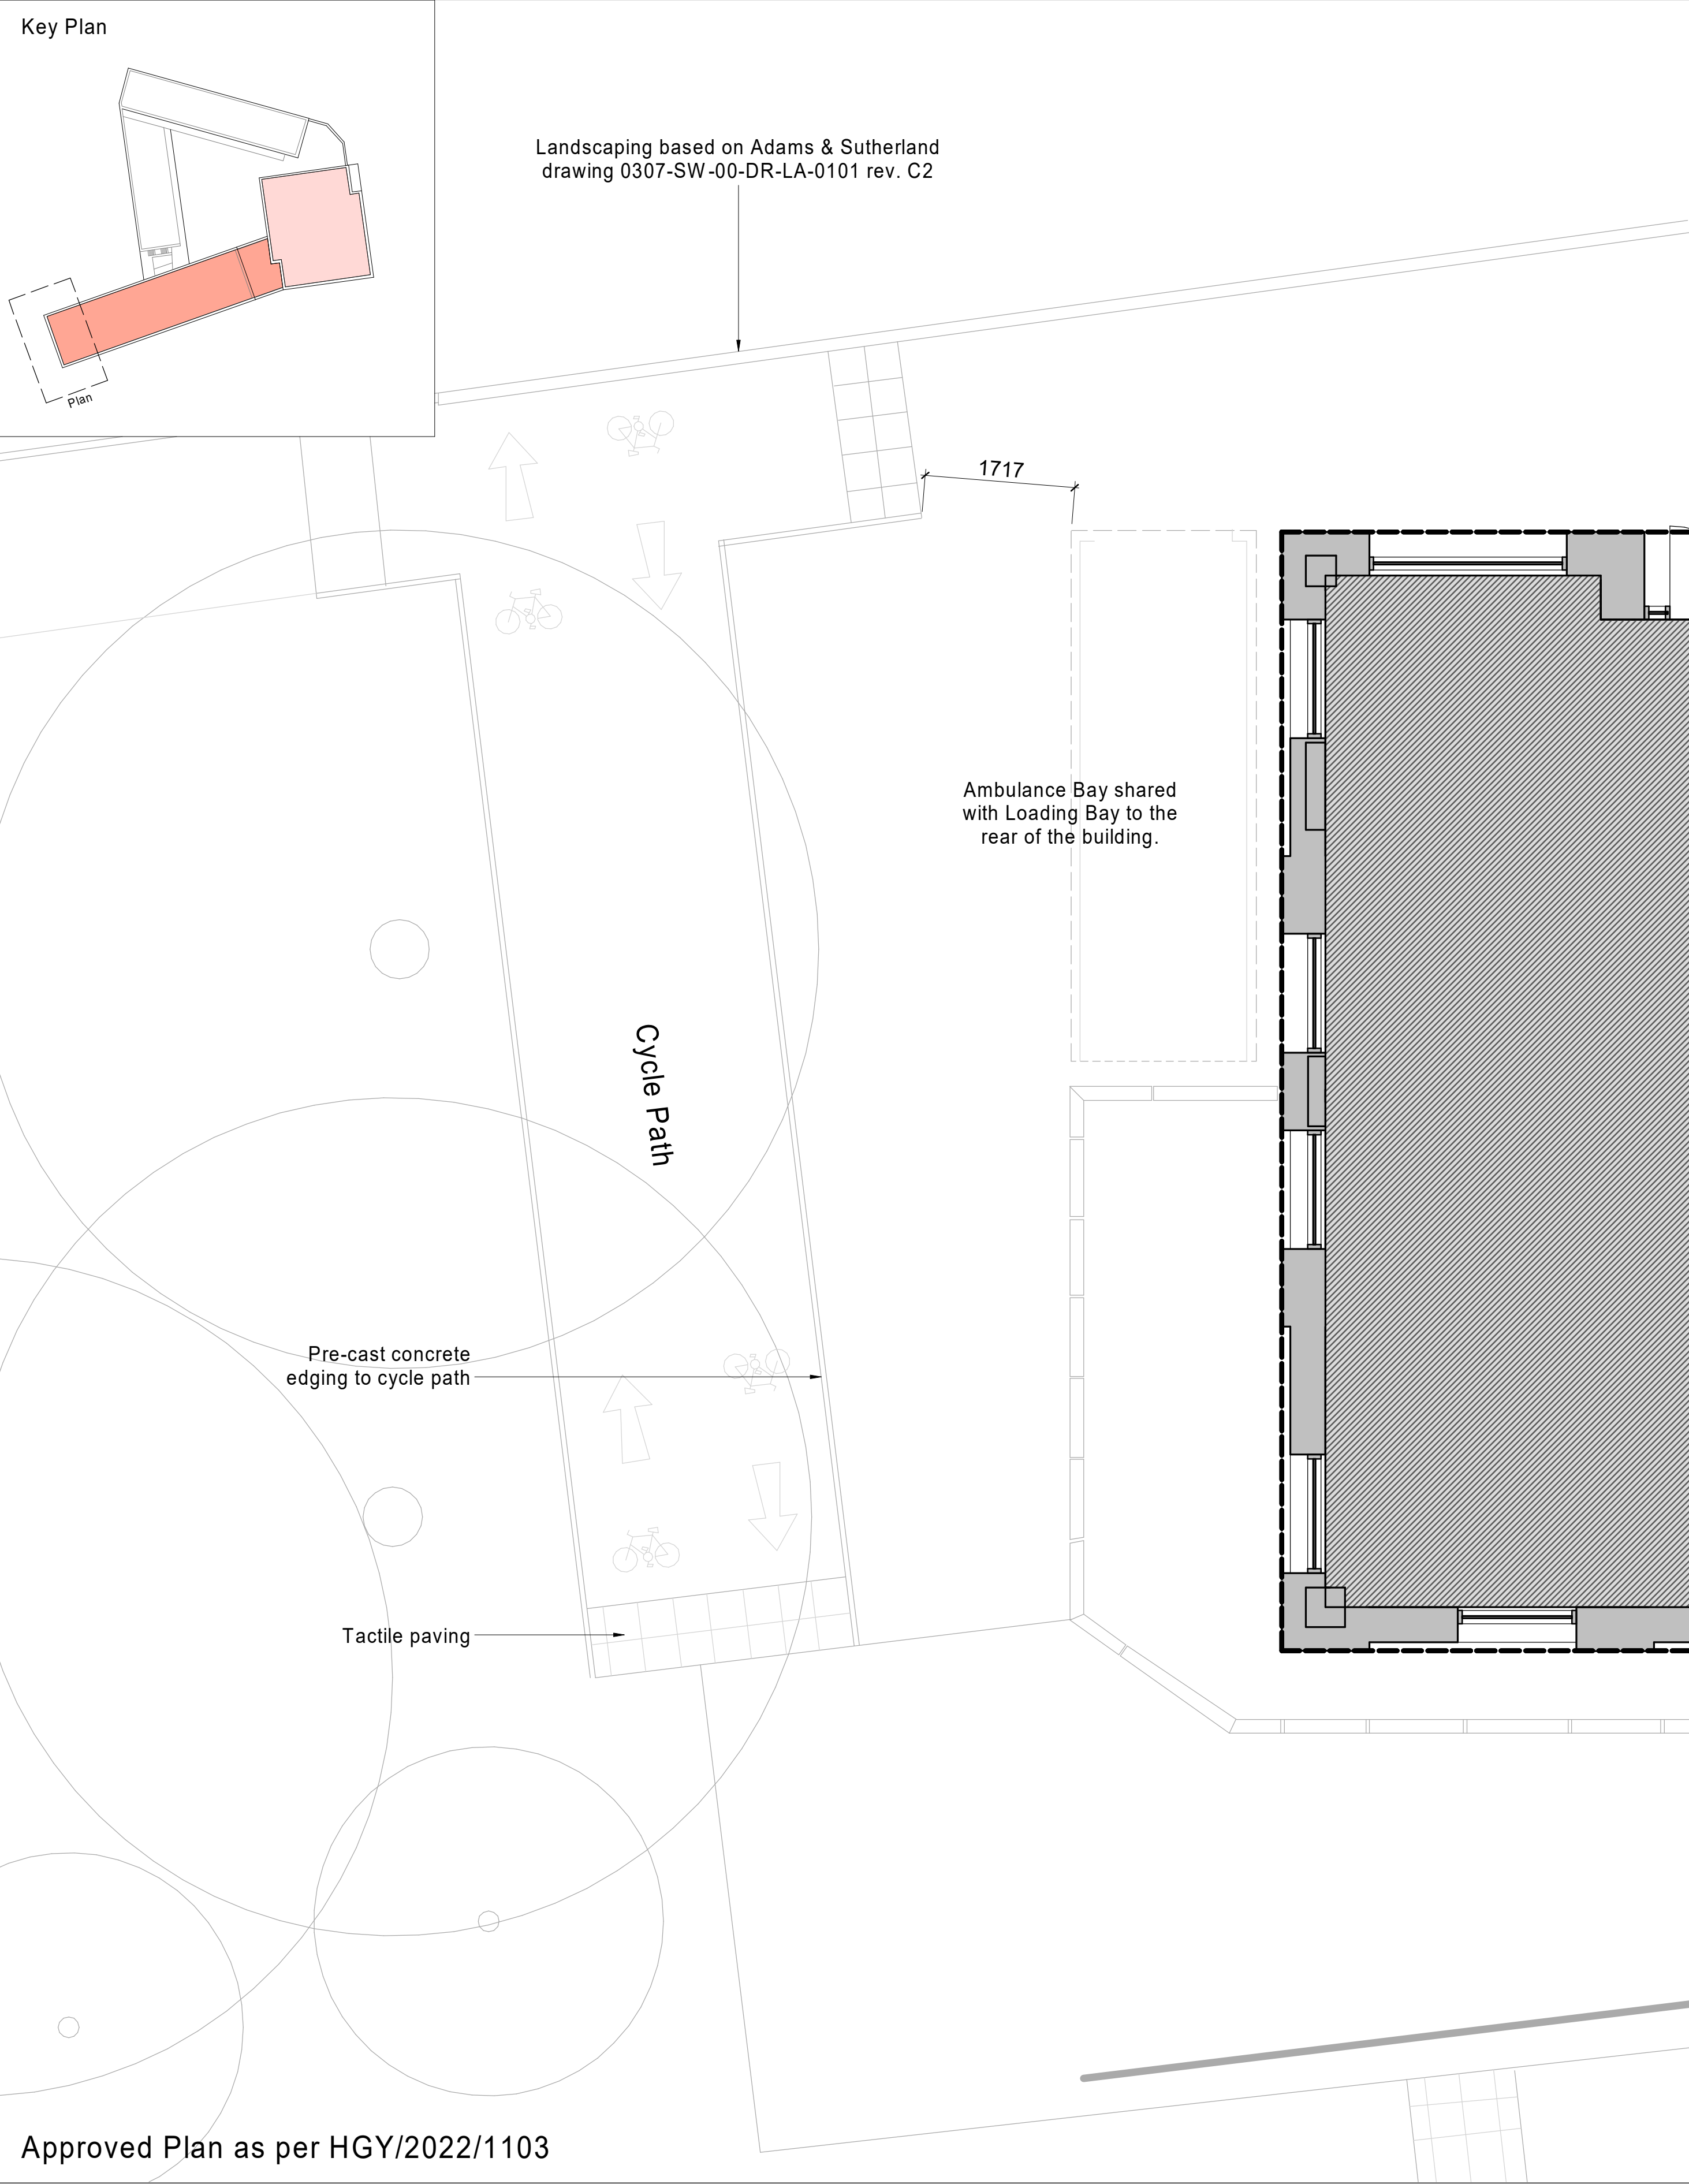

Health Centre - Plant Enclosure Plan