



PRELIMINARY

NOTES

1. THIS DRAWING IS TO BE READ IN CONJUNCTION WITH ALL ENGINEERS & ARCHITECTS DRAWINGS. FIGURED DIMENSIONS ONLY (NOT SCALING) TO BE USED. WHERE A CONFLICT OF INFORMATION EXISTS OR IF IN ANY DOUBT-ASK
2. CONSULTANTS TO BE INFORMED IMMEDIATELY OF ANY DISCREPANCIES BEFORE WORK PROCEEDS.

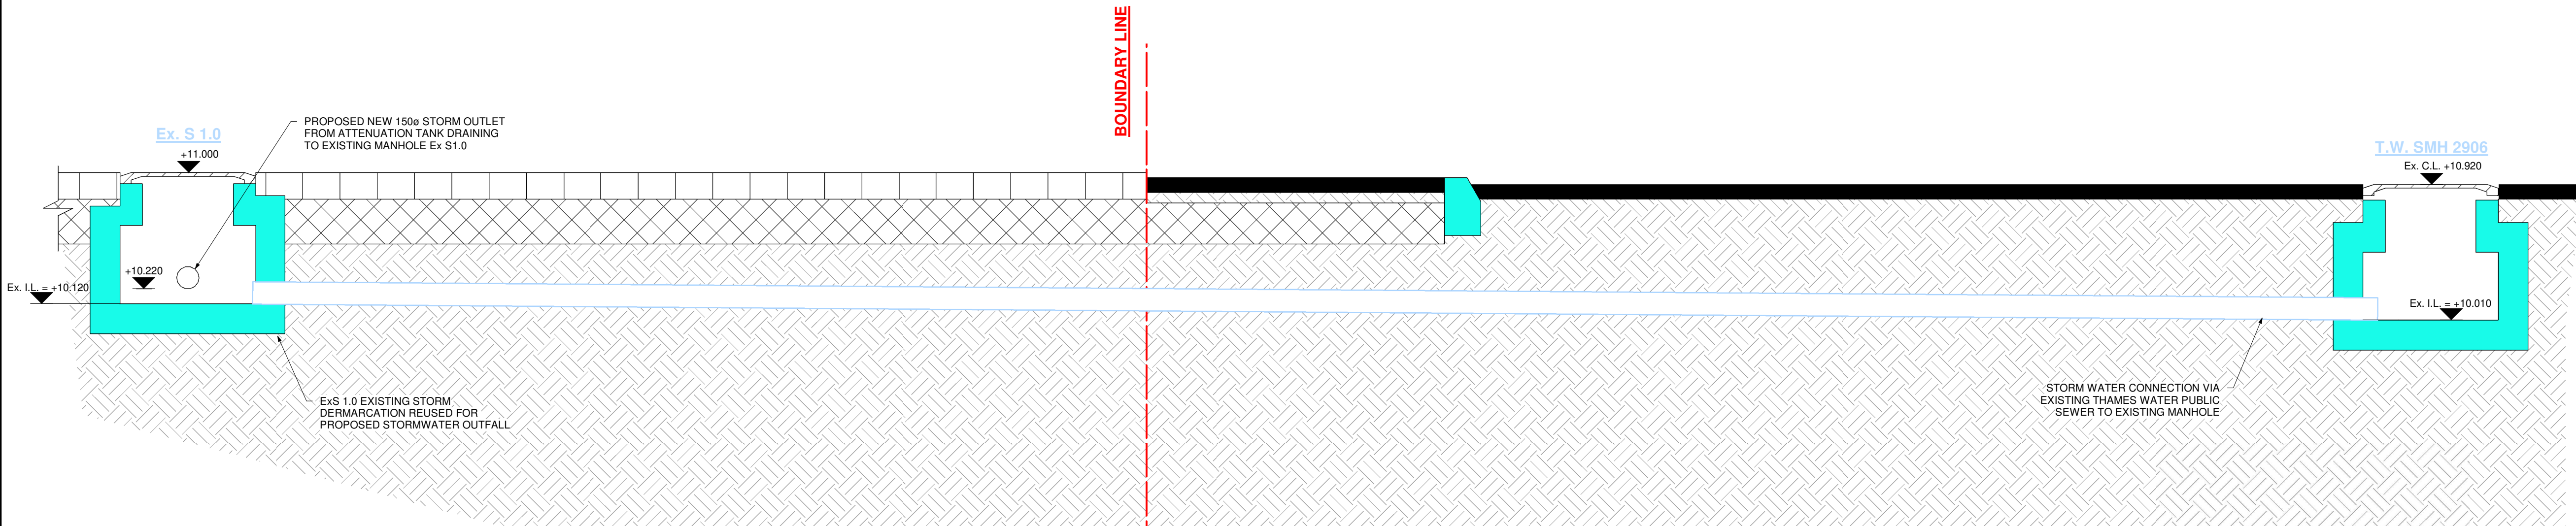


NOTE:
ACCESS POINT FOR RODDING OF SUB
STACK AND SVP OUTLETS TO M&E
CONSULTANT DETAILS ACCESS POINTS
LOCATED ABOVE

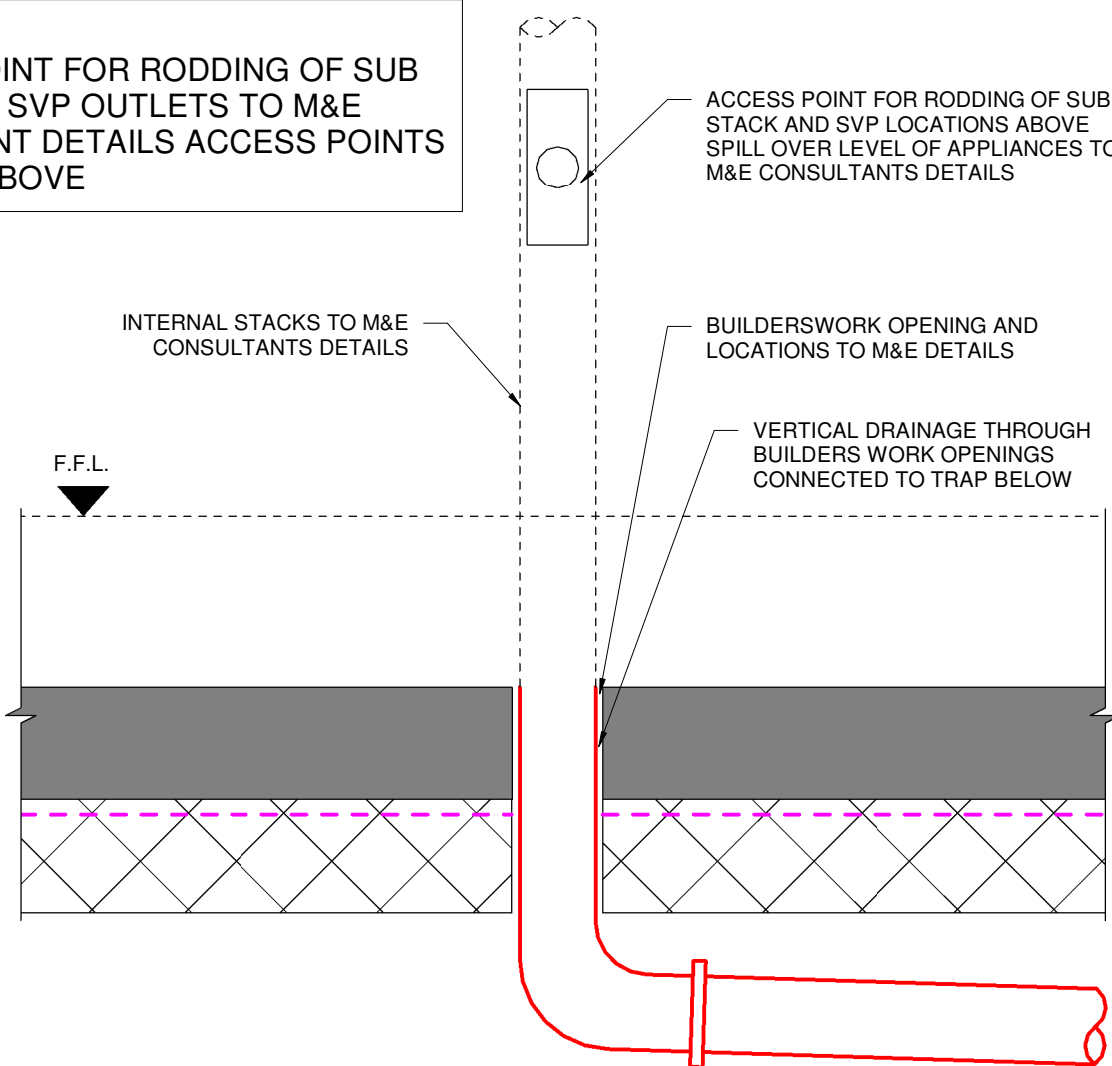

DETAIL A


SCALE @ A1: 1:10
SCALE @ A3: 1:20

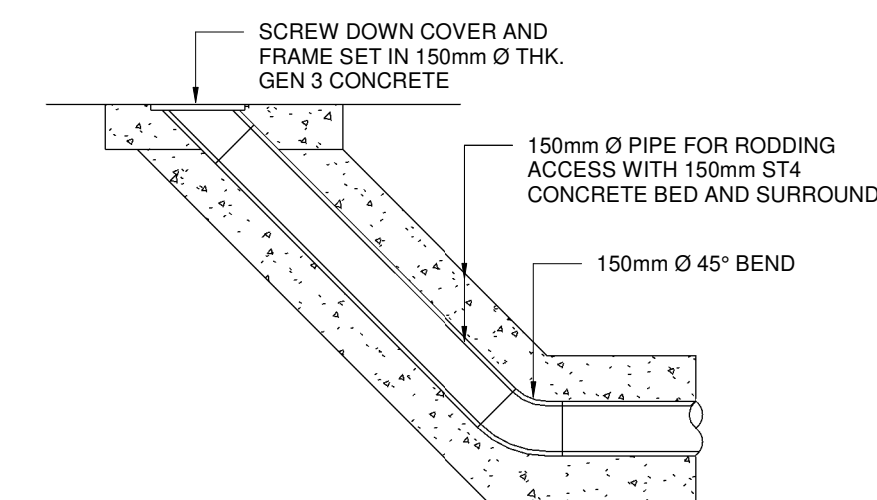

RODDING ACCESS DETAIL


(NON-TRAFFICKED AREAS)

NOTE:
ACCESS POINT FOR RODDING OF SUB
STACK AND SVP OUTLETS TO M&E
CONSULTANT DETAILS ACCESS POINTS
LOCATED ABOVE

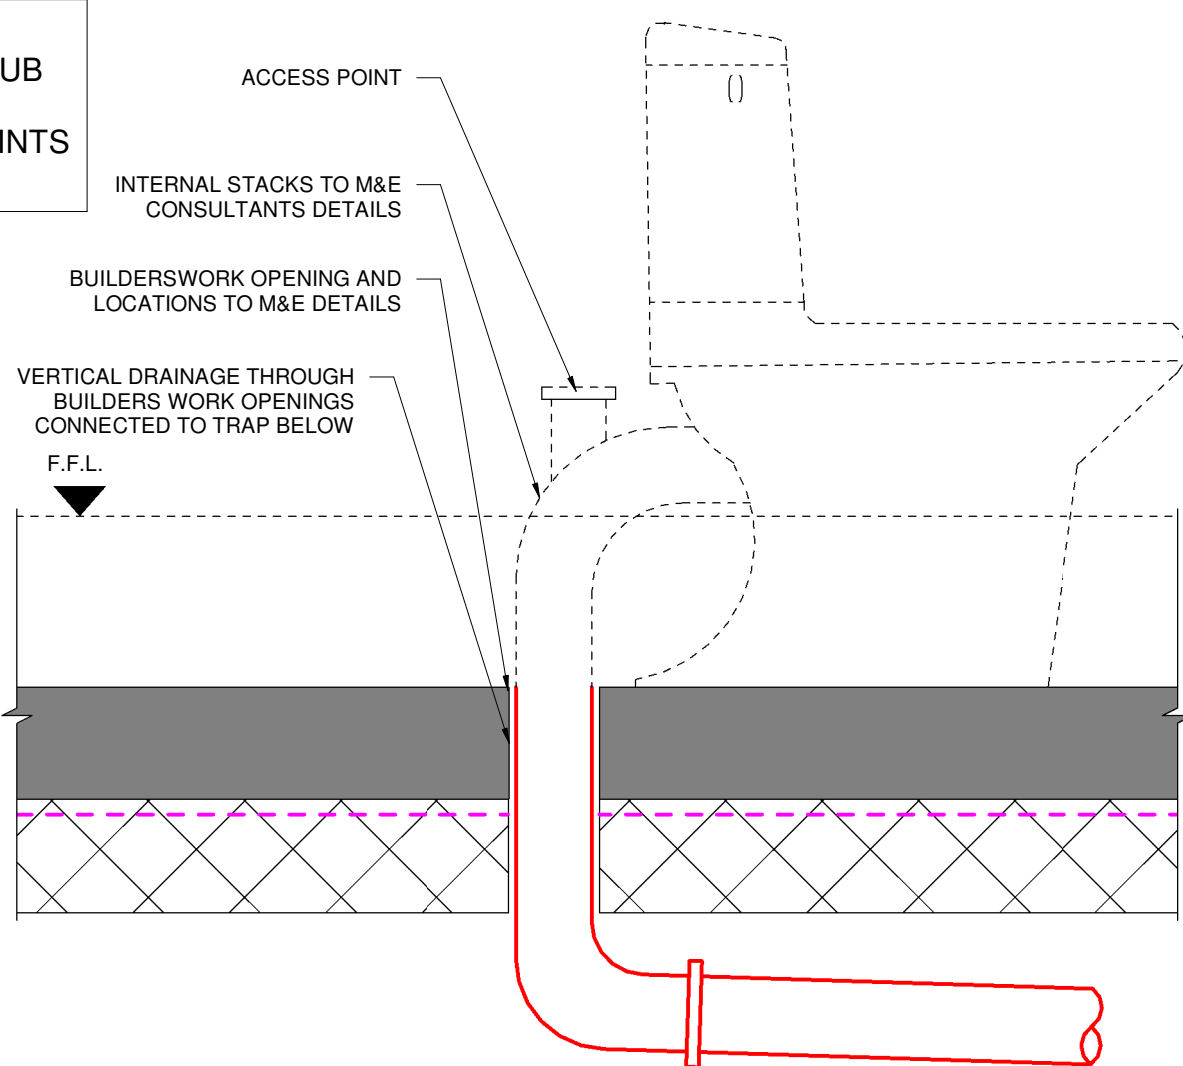


DETAIL B

SCALE @ A1: 1:10
SCALE @ A3: 1:20

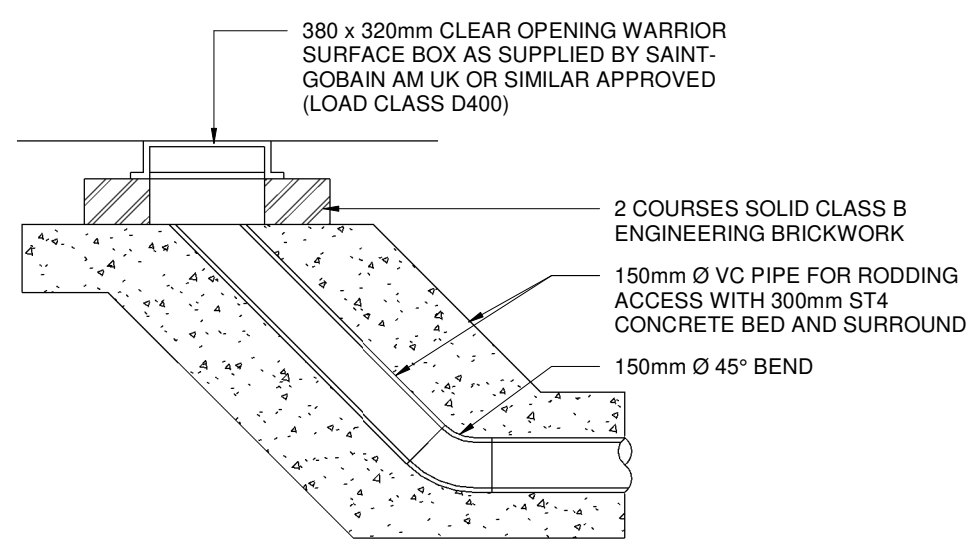

SURFACE BOX RODDING ACCESS DETAIL

(TRAFFICKED AREAS)

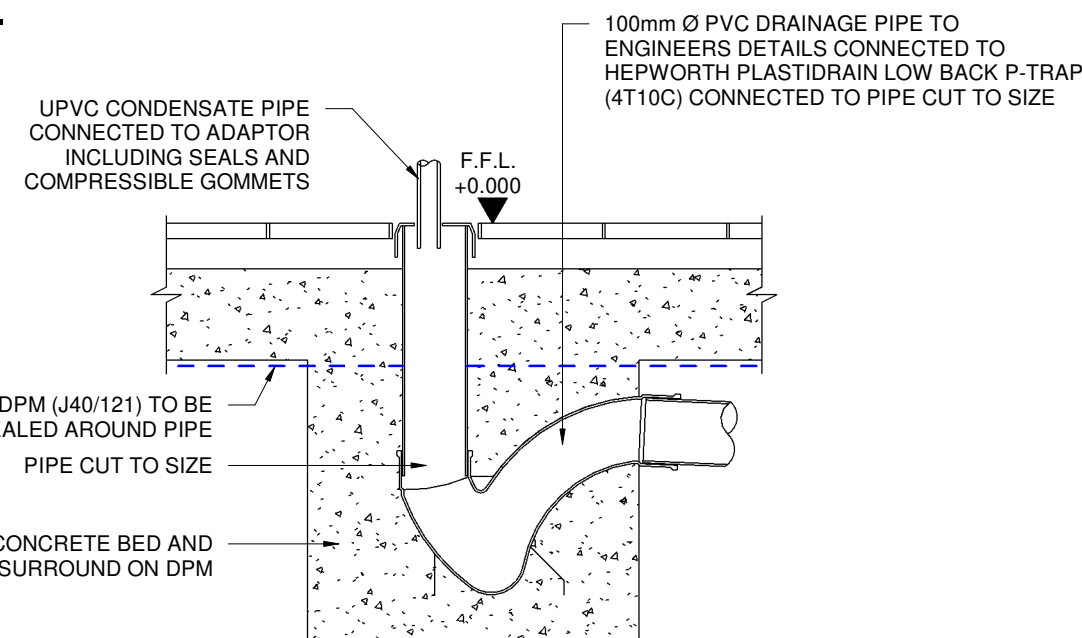


CONDENSATE DRAIN DETAIL




LITECAST DRAINAGE HANGERS AS INDICATED

BLOCK & BEAM DRAINAGE HANGER

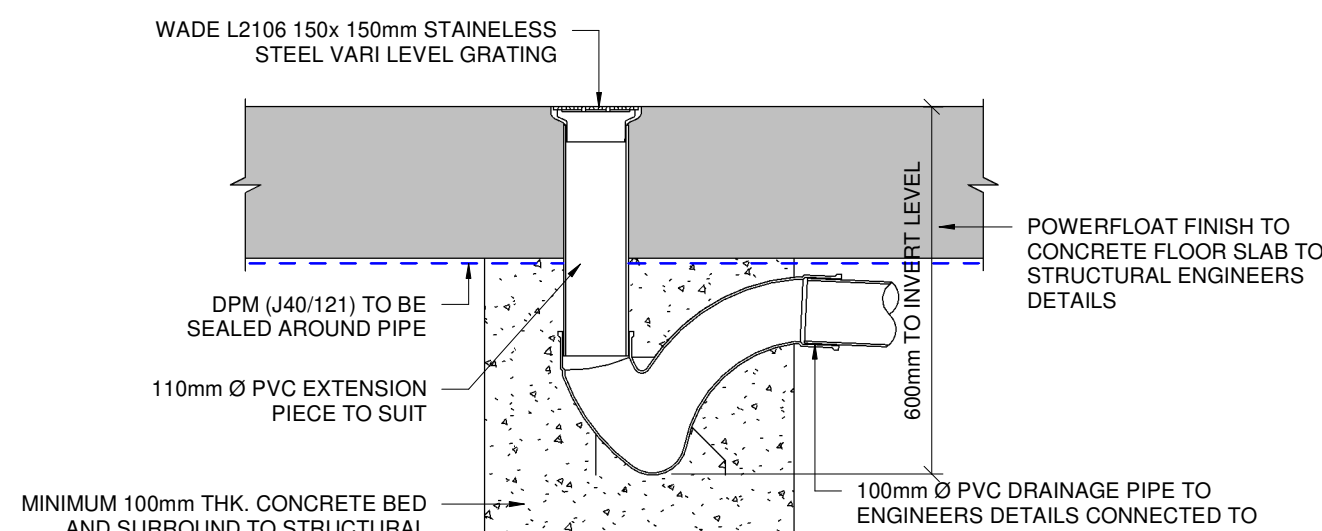


FLOOR GULLY DETAIL

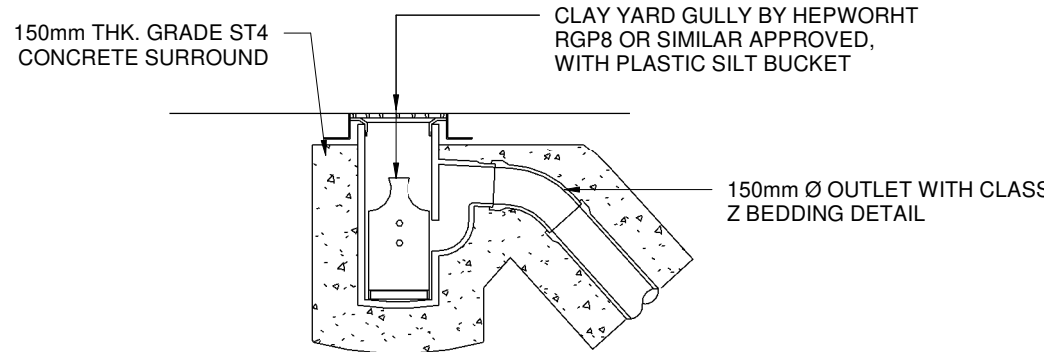


TYPICAL YARD GULLY DETAIL

(MEDIUM DUTY SUITABLE FOR LIGHTLY TRAFFICKED AREAS)

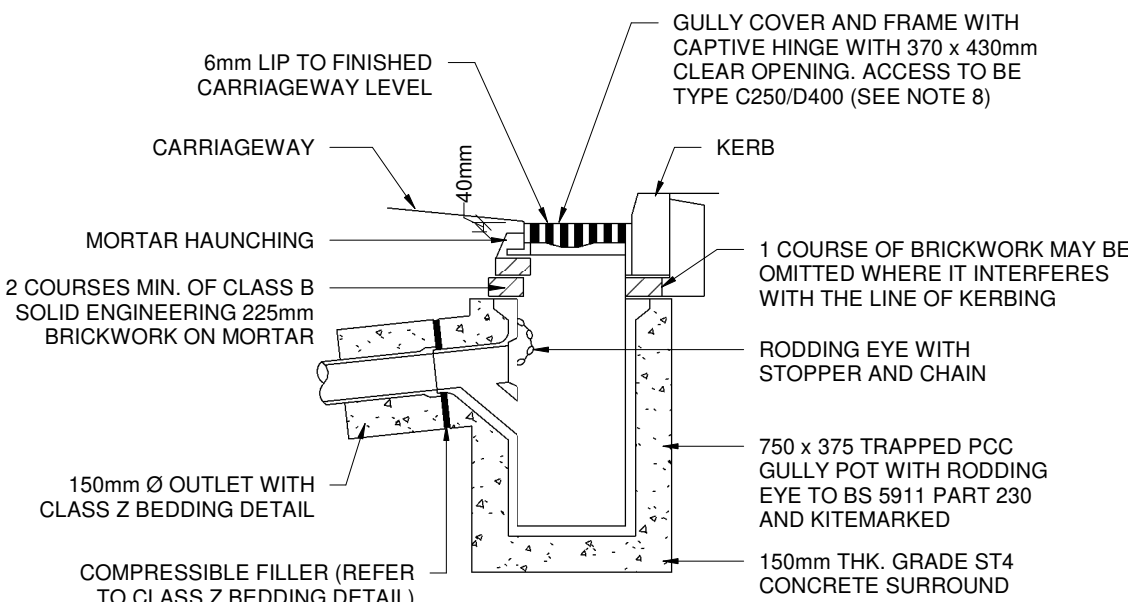


TYPICAL ROAD GULLY DETAIL

(375 x 750mm NOT ADOPTED)

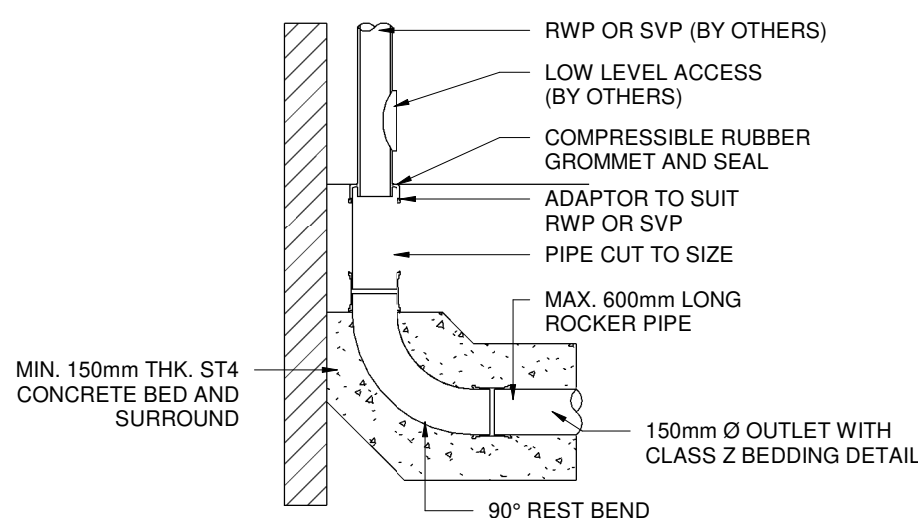

TYPICAL EXTERNAL RWP OR SVP CONNECTION DETAIL

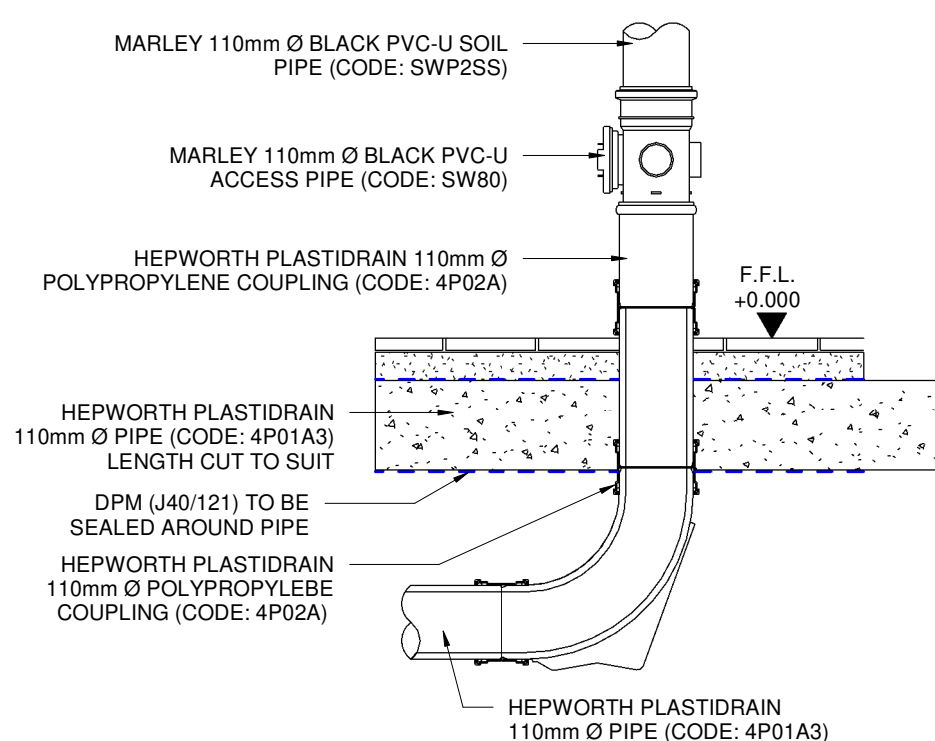

CONNECTION TO SVP DETAIL

ISSUE	DATE	DESCRIPTION	K.O.	D.B.	D.B.	D.B.
P1	29.09.22	ISSUED FOR INFORMATION				
			DRN.	ORIG.	P.E.	P.D.

ISSUE STATUS ☒ PRELIMINARY (P1, P2, P3 etc.) ☐ PLANNING (PL1, PL2, PL3 etc.)
☐ TENDER (T1, T2, T3 etc.) ☐ CONSTRUCTION (O, 1, 2 etc.)



CLIENT
FORMATION GROUP

PROJECT TITLE
WATTS CLOSE, LONDON. N15 EDW

DRAWING TITLE
**DRAINAGE SECTION AND DETAILS
SHEET 2**

JOB NO.	DRAWING REF.	ISSUE
22778	WAT-BC-XX-XX-DR-S-1101	P1