



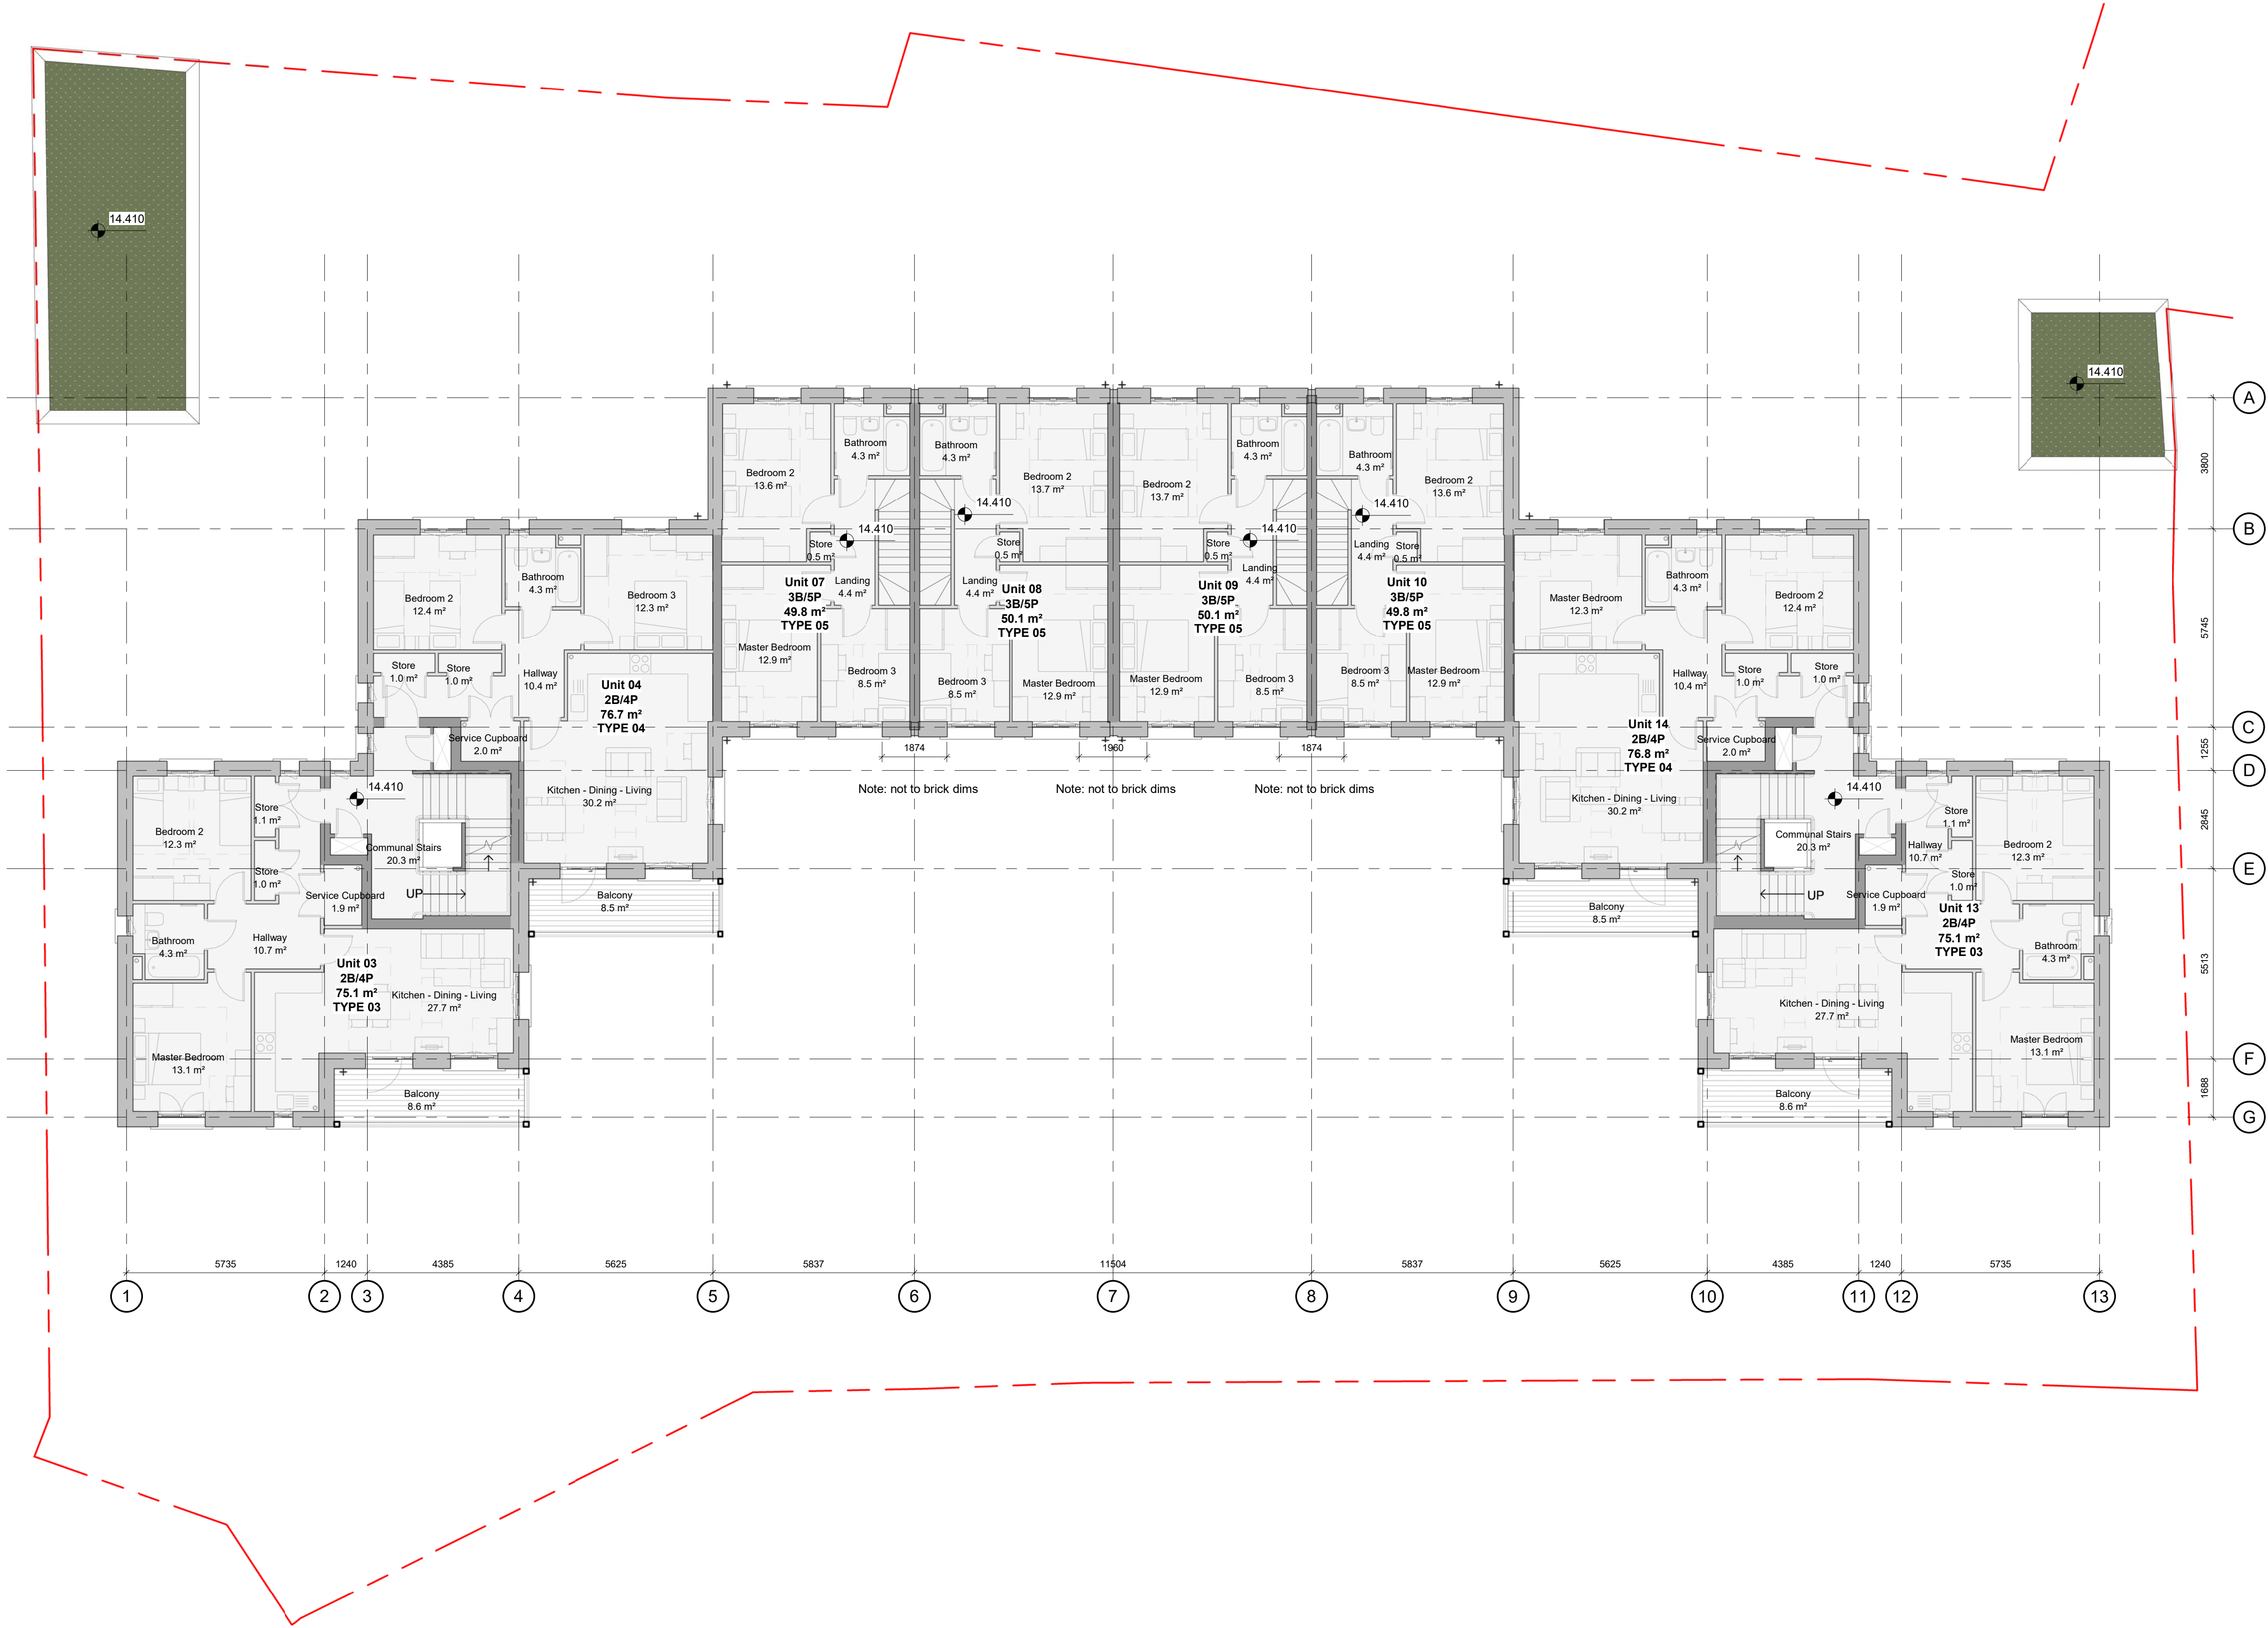

Copyright reserved

All dimensions to be checked on site before work commences.  
Figured dimensions to be taken in preference to scaled dimensions.  
If in doubt please ask.

KEY PLAN

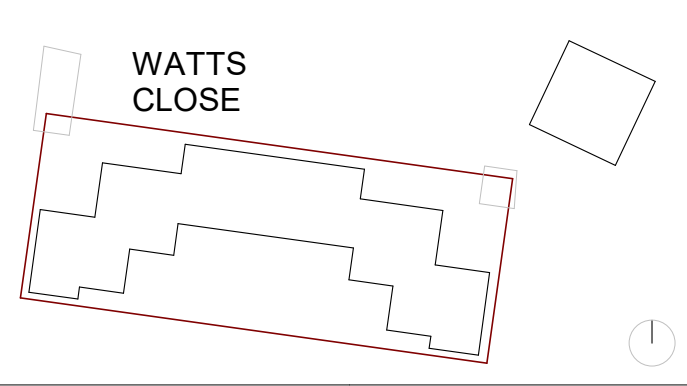

|    |                |          |
|----|----------------|----------|
| P3 | General update | 13/09/22 |
| P2 | General update | 07/09/22 |
| P1 | First Issue    | 23/08/22 |

| Revision | Description | Date |
|----------|-------------|------|
|----------|-------------|------|

STATUS

Preliminary

PROJECT

Watts Close

DRAWING

Watts Close Proposed 1st Floor GA Plan

|          |            |           |
|----------|------------|-----------|
| DRAWN BY | CHECKED BY | DATE      |
| RC       | CB         | August'22 |

|              |                |
|--------------|----------------|
| SCALE (@ A1) | PROJECT NUMBER |
| 1 : 100      | 22015          |

|                                     |     |
|-------------------------------------|-----|
| DRAWING NUMBER                      | REV |
| WAT - DAR - WC - 01 - DR - A - 0111 | P3  |

|                    |            |      |       |      |            |        |          |
|--------------------|------------|------|-------|------|------------|--------|----------|
| Project Identifier | Originator | Zone | Level | Type | Discipline | Number | Revision |
|--------------------|------------|------|-------|------|------------|--------|----------|



www.deltaarchitects.co.uk