

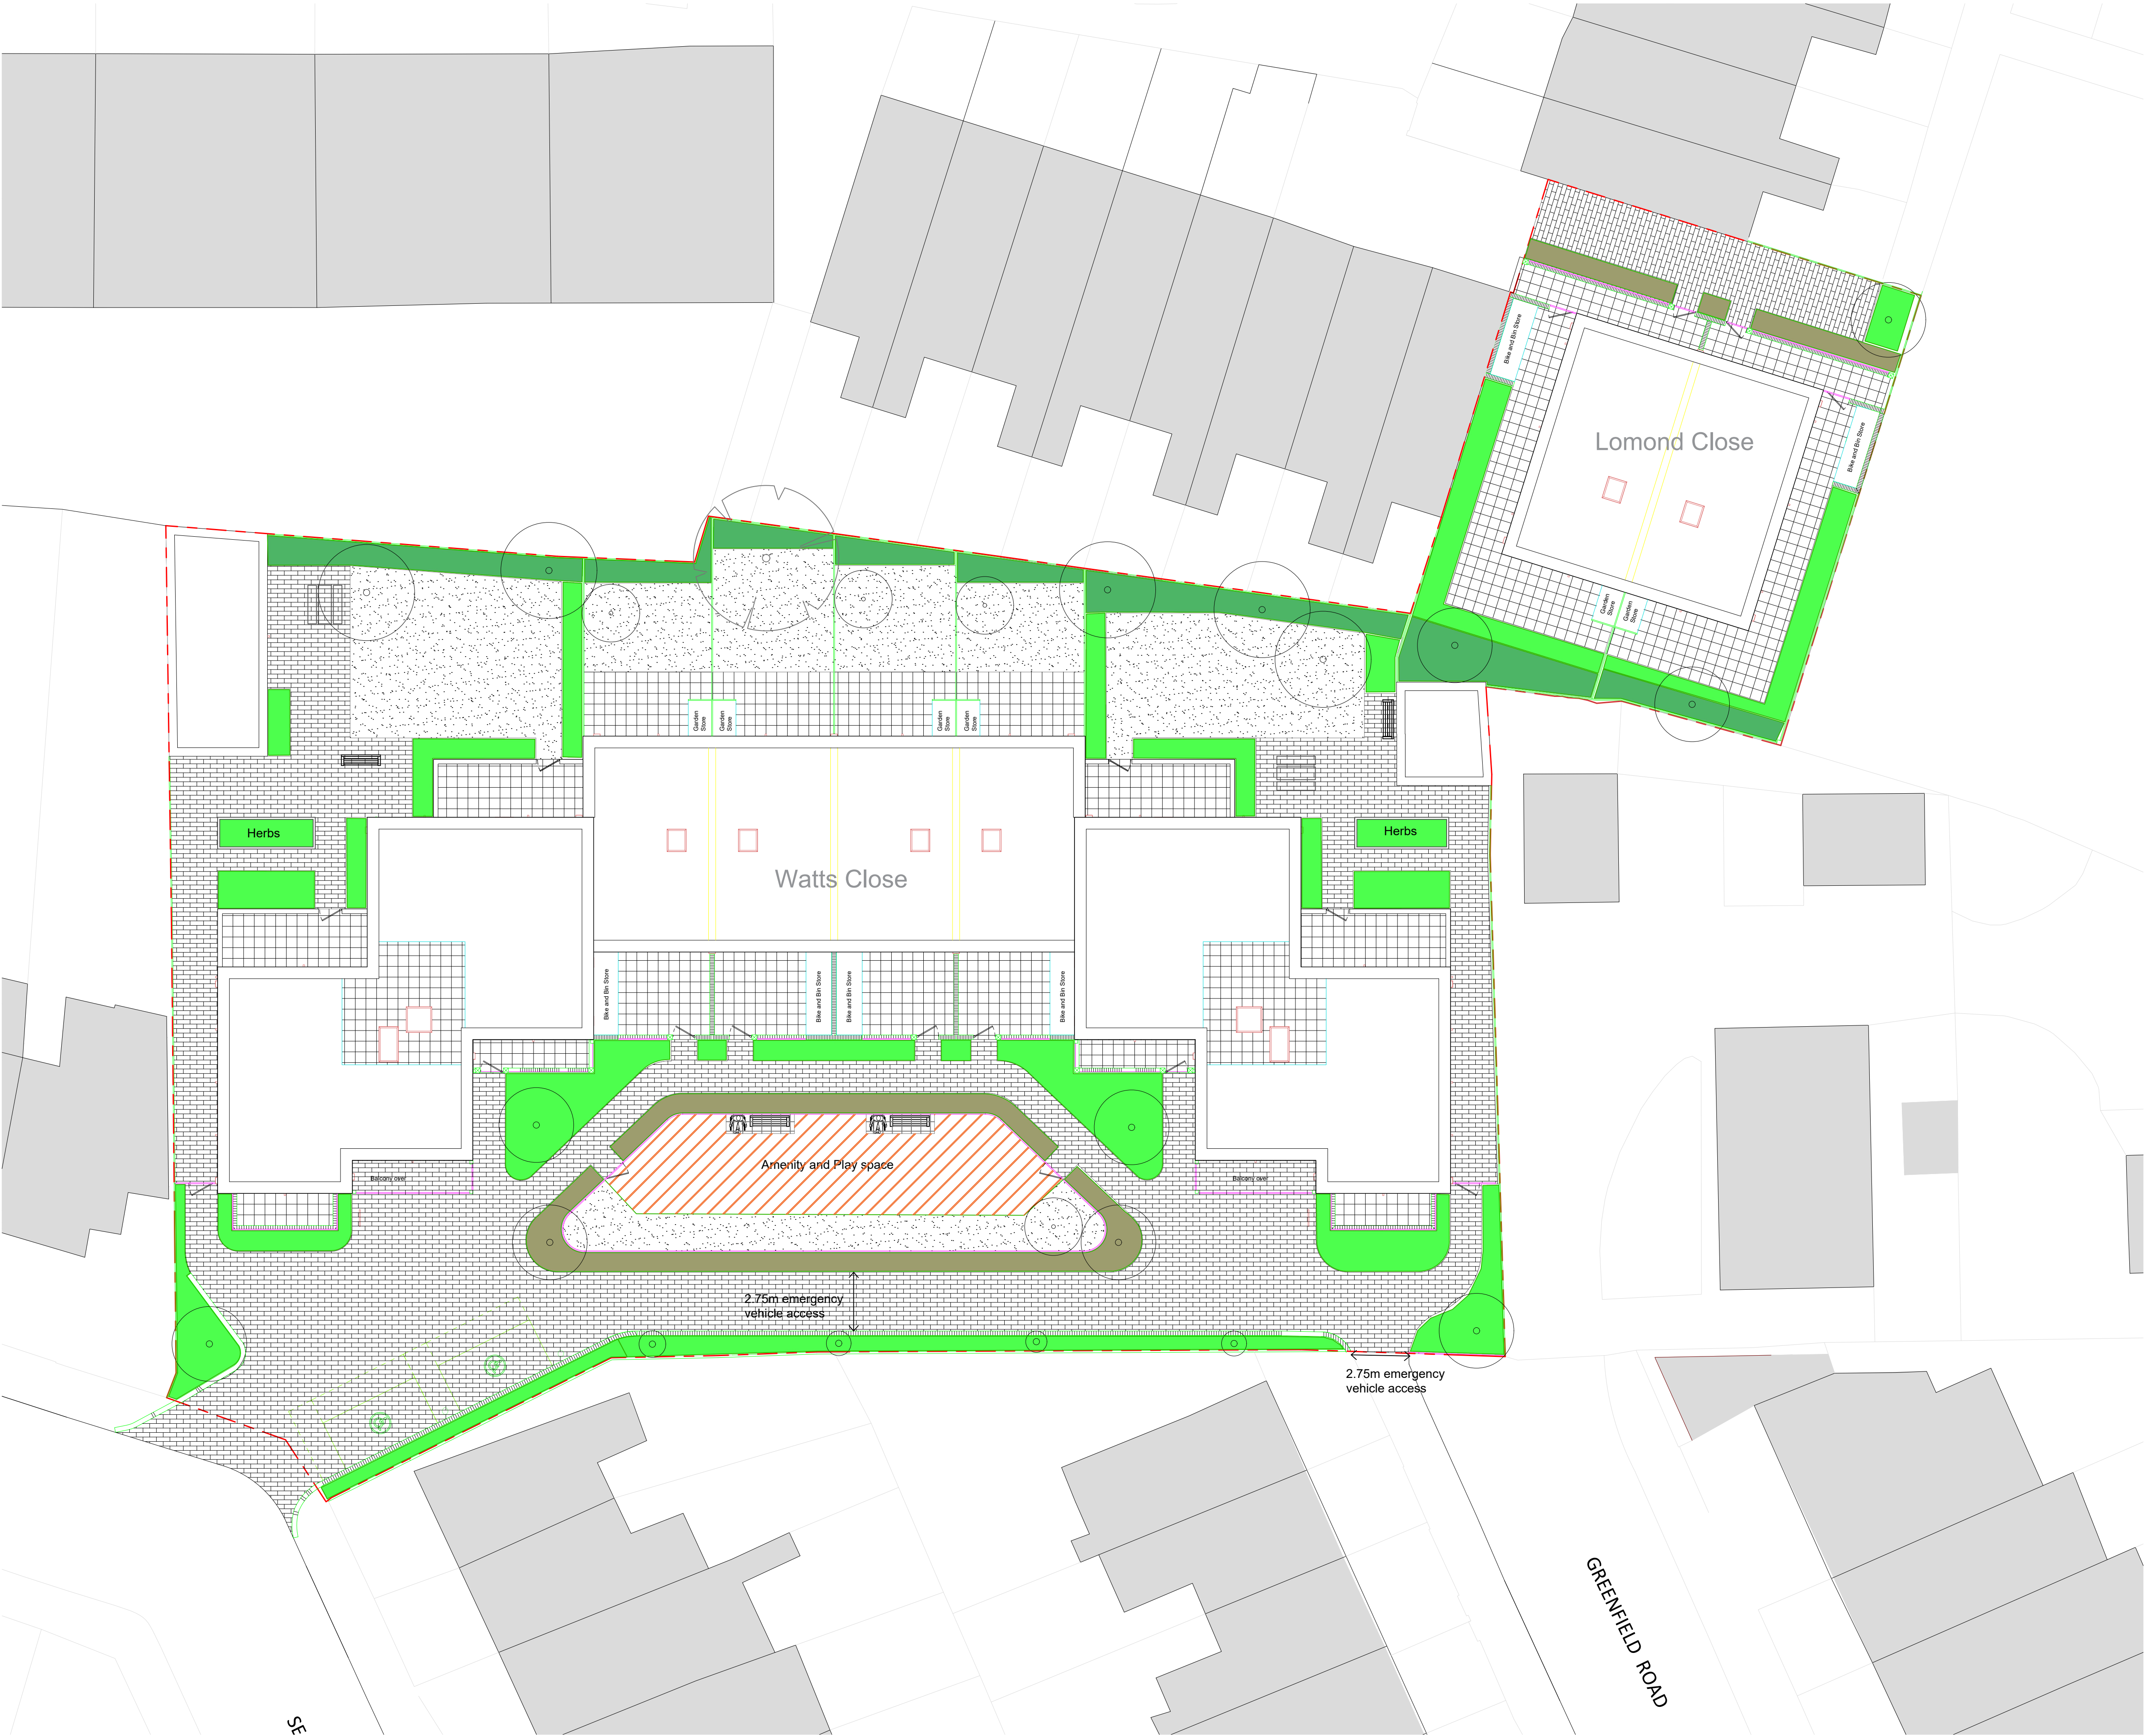


The copyright of this drawing belongs to Swan Paul Partnership Ltd and must not be issued, altered or copied without written consent from the practice.
The drawing may be scaled but in preference use dimensions if shown and in the event of doubt consult Swan Paul Partnership Ltd


KEY

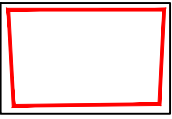


Proposed development site

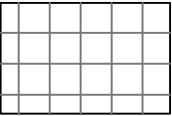


450 x 450mm slab paving in stack bond

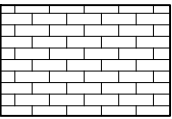

Block paving in stretcherbond pattern

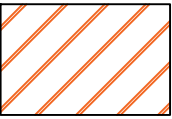


Safety play surface

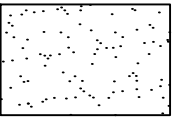

Mown grass




Mixed species native hedge

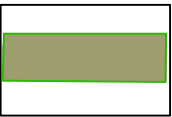

Low hedge (less than 2m)



Proposed amenity planting

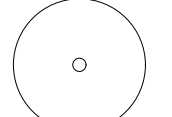

Proposed trees



Existing tree retained

Notes:

- External store buildings to have concrete ground finishes as per architects drawings.
- Amenity playspace to be detailed as a separate drawing.

B 21.09.2022 Client comments
A 16.09.2022 Architects comments
Revisions

SWAN PAUL
PARTNERSHIP LTD
CHARTERED LANDSCAPE ARCHITECTS

4 Chartfield House Castle Street Taunton TA1 4AS
tel: (01823) 282971
email: info@swanpaul.co.uk
www.swanpaul.co.uk

CLIENT: Formation Design and Build

PROJECT: Watts Close, Haringey

TITLE: General Arrangement Ground Floor

Scale 1:150@A1 Date 15.09.2022 Drawing 3264.101 Rev 8