
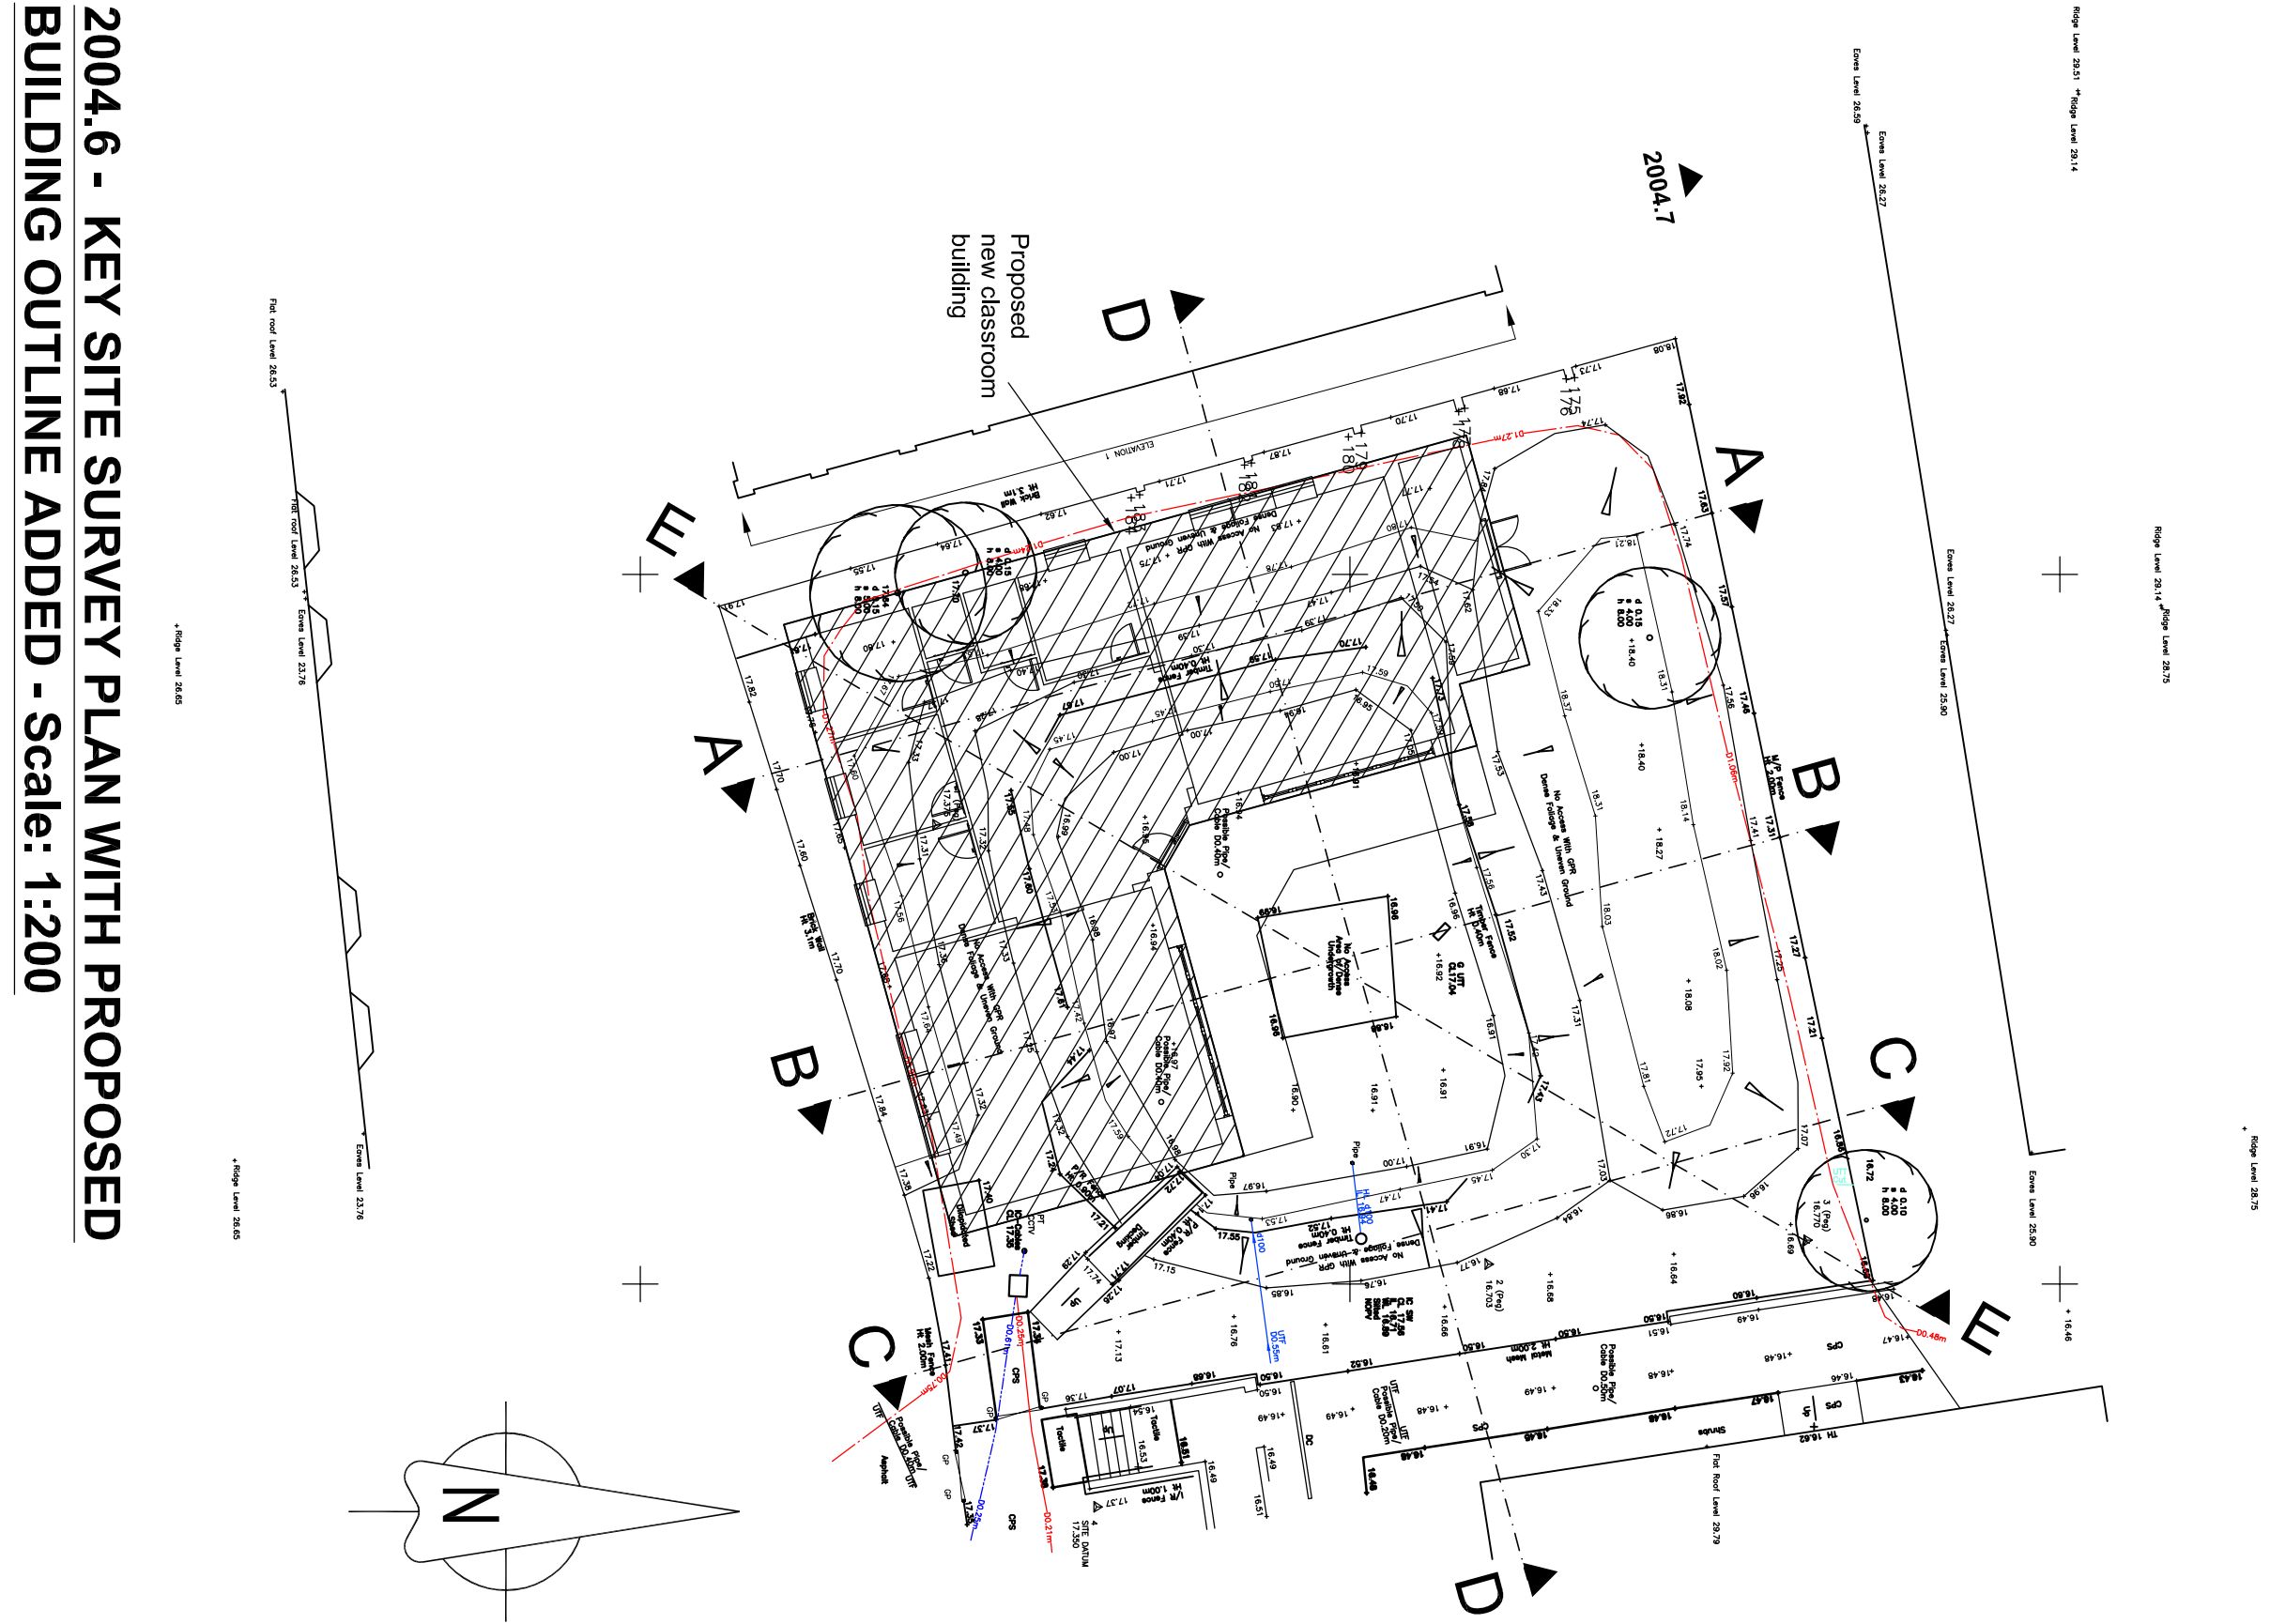
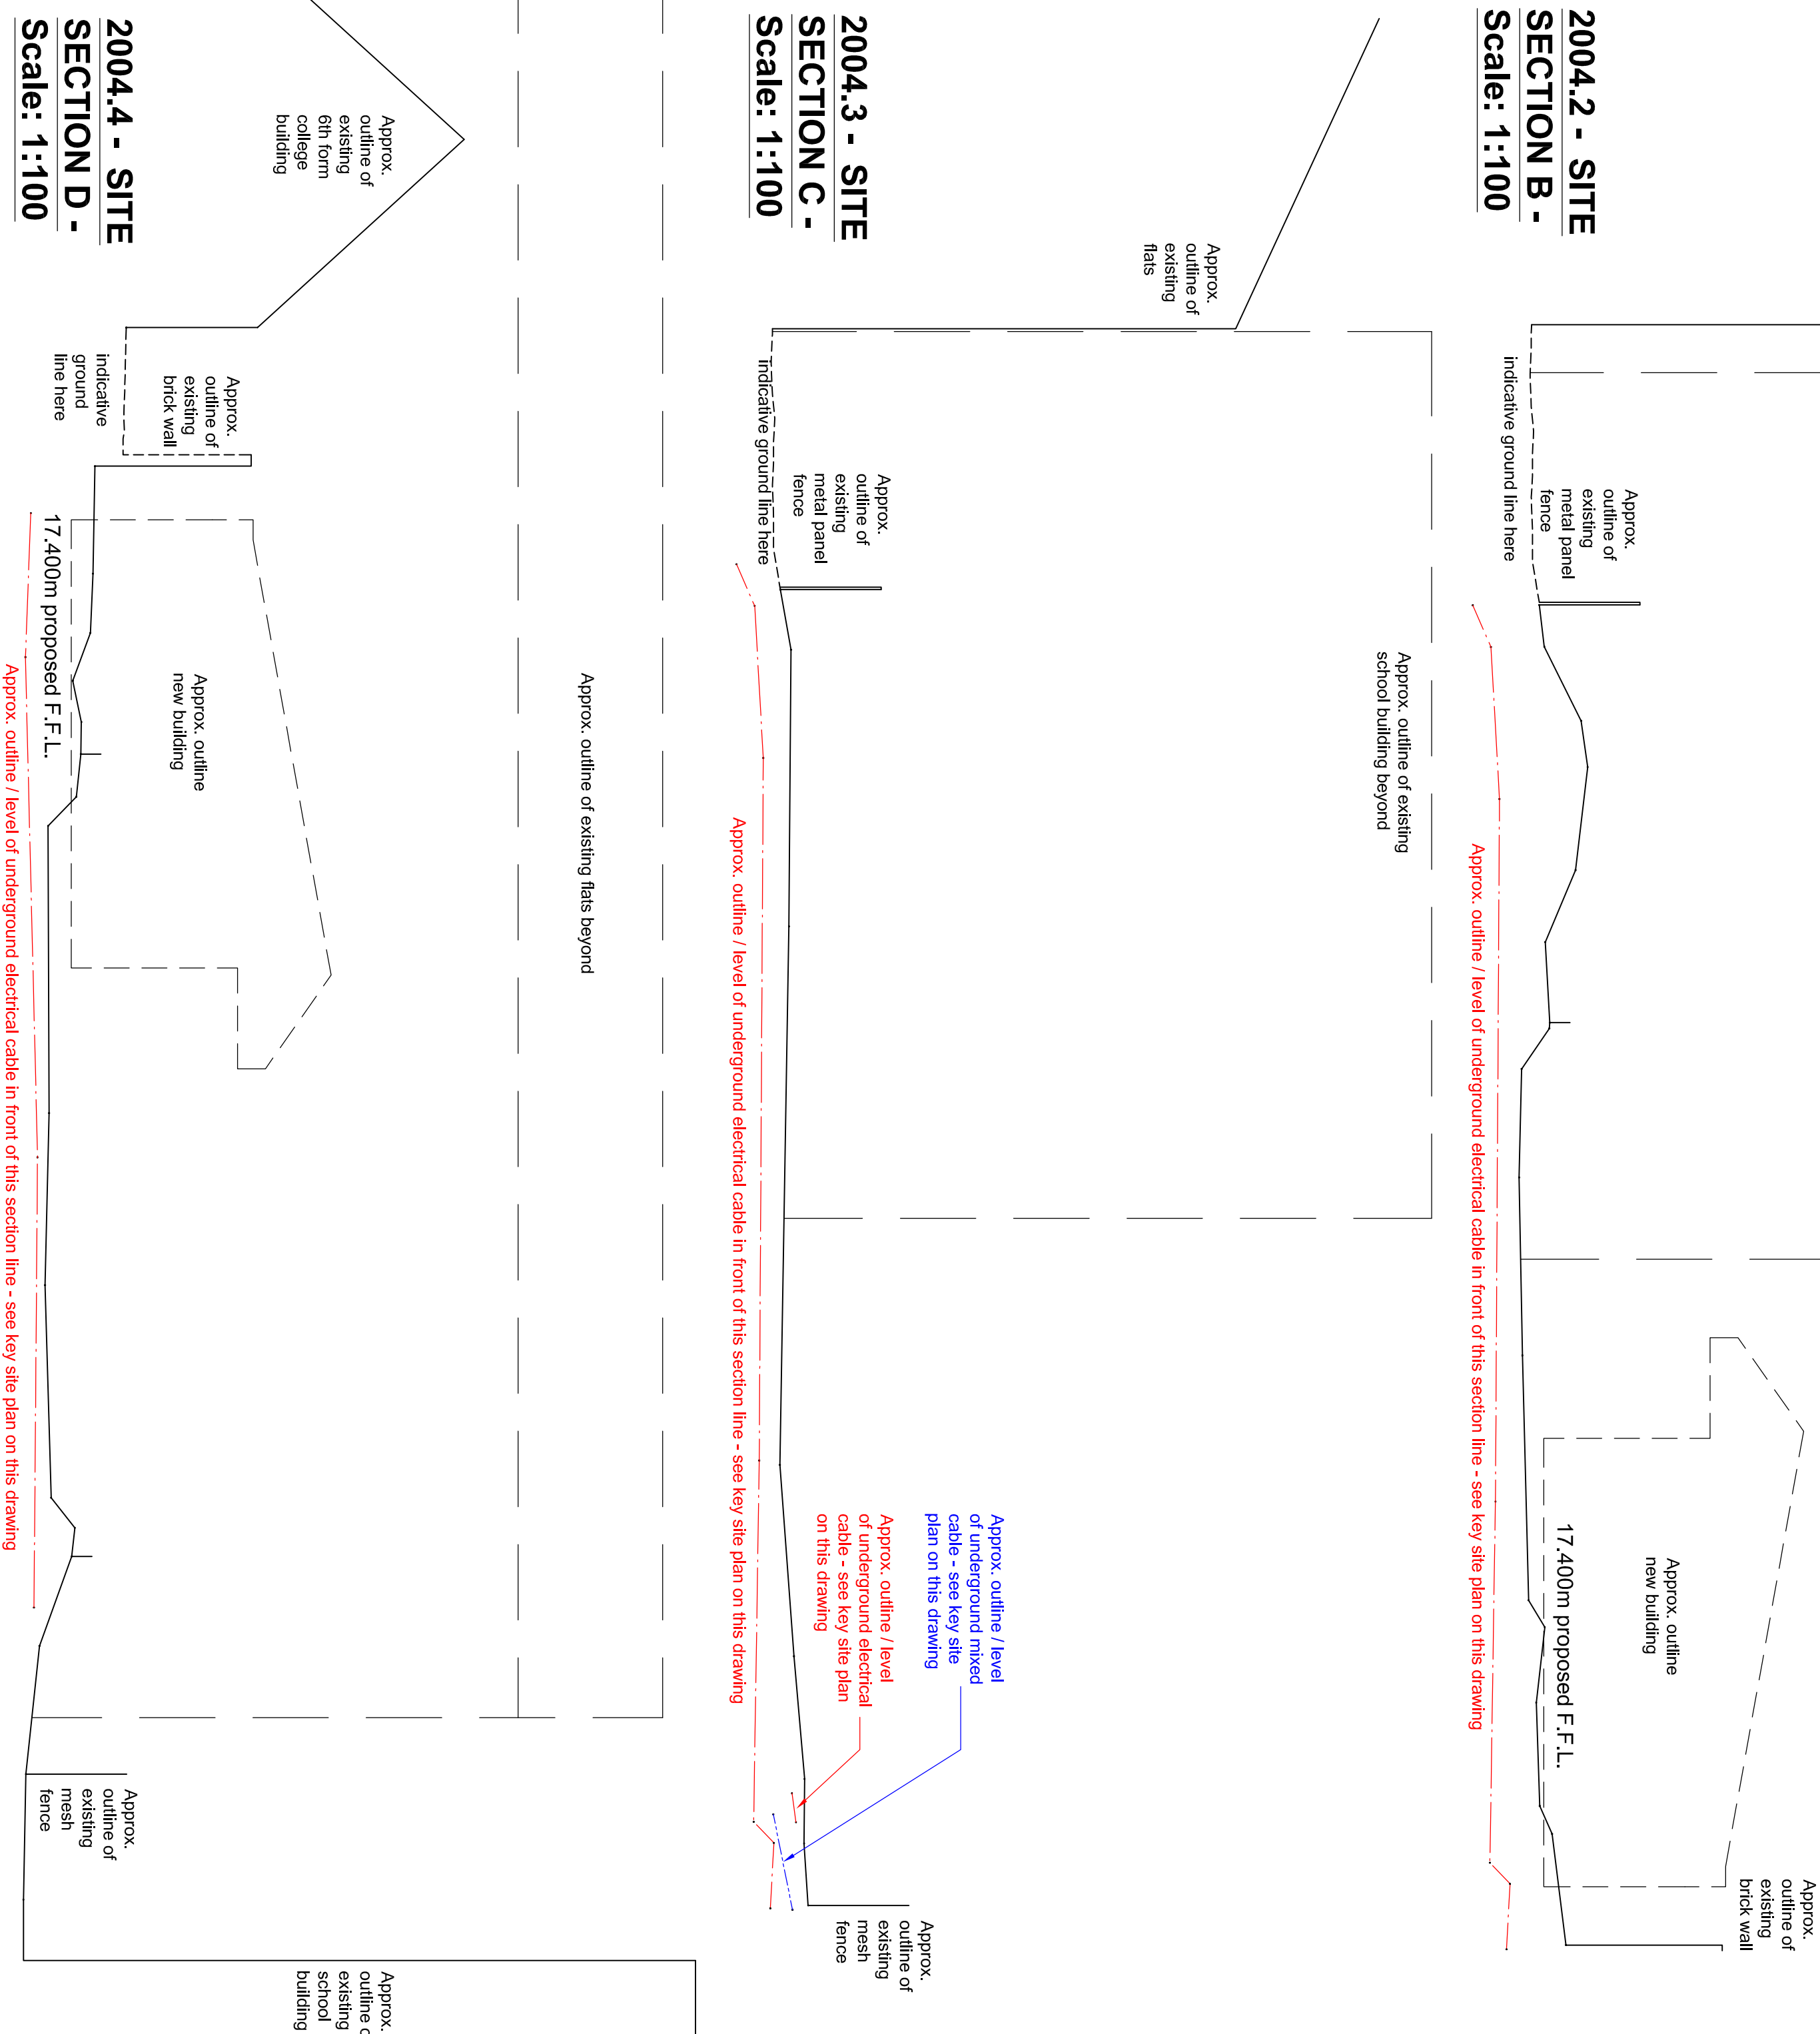


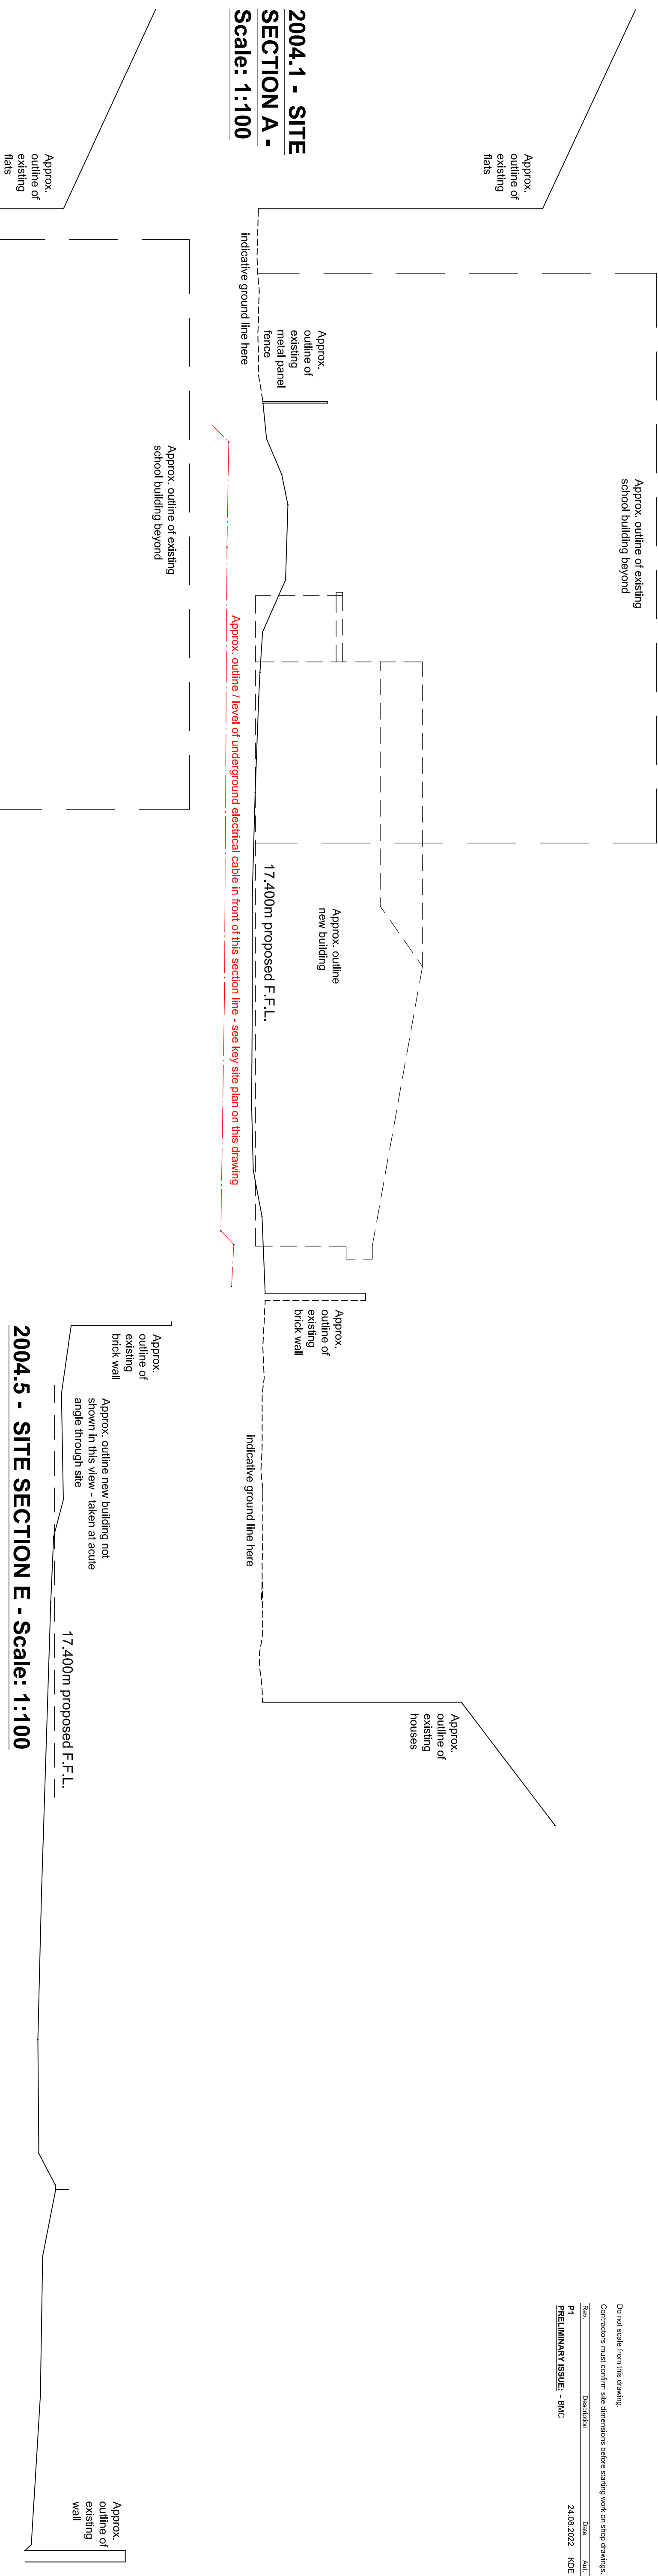

NOTE:

THIS SITE SECTIONS DRAWING & KEY SITE SURVEY PLAN IS BASED ON LEVELS & INFORMATION DRAWN ON TOPOGRAPHICAL SURVEY DWG. NO. L11039 / 2 BY LAZER SURVEYS DATED JUNE 2022

Purpose of Issue:	TF Job No.
PRELIMINARY ISSUE	5338

Thornwood Interiors
Haringey 6th Form College
White Hart Lane, N17 8HR

Site Sections

Drawing Number:	5338 -TF- ZZ- ZZ- DR-A-2004	Scale:	1:100 & 1:200	Drawn:	BMC KDE	Approved:	@A1	Date:	Aug.2022
-----------------	-----------------------------	--------	---------------	--------	---------	-----------	-----	-------	----------

Tooley Foster 1892
Warwick House
116 Palmerston Road,
Buckhurst Hill, Essex,
IG9 5LQ
020 8504 9711
architects@tooleyfoster.com
www.tooleyfoster.com
© All Rights Reserved