
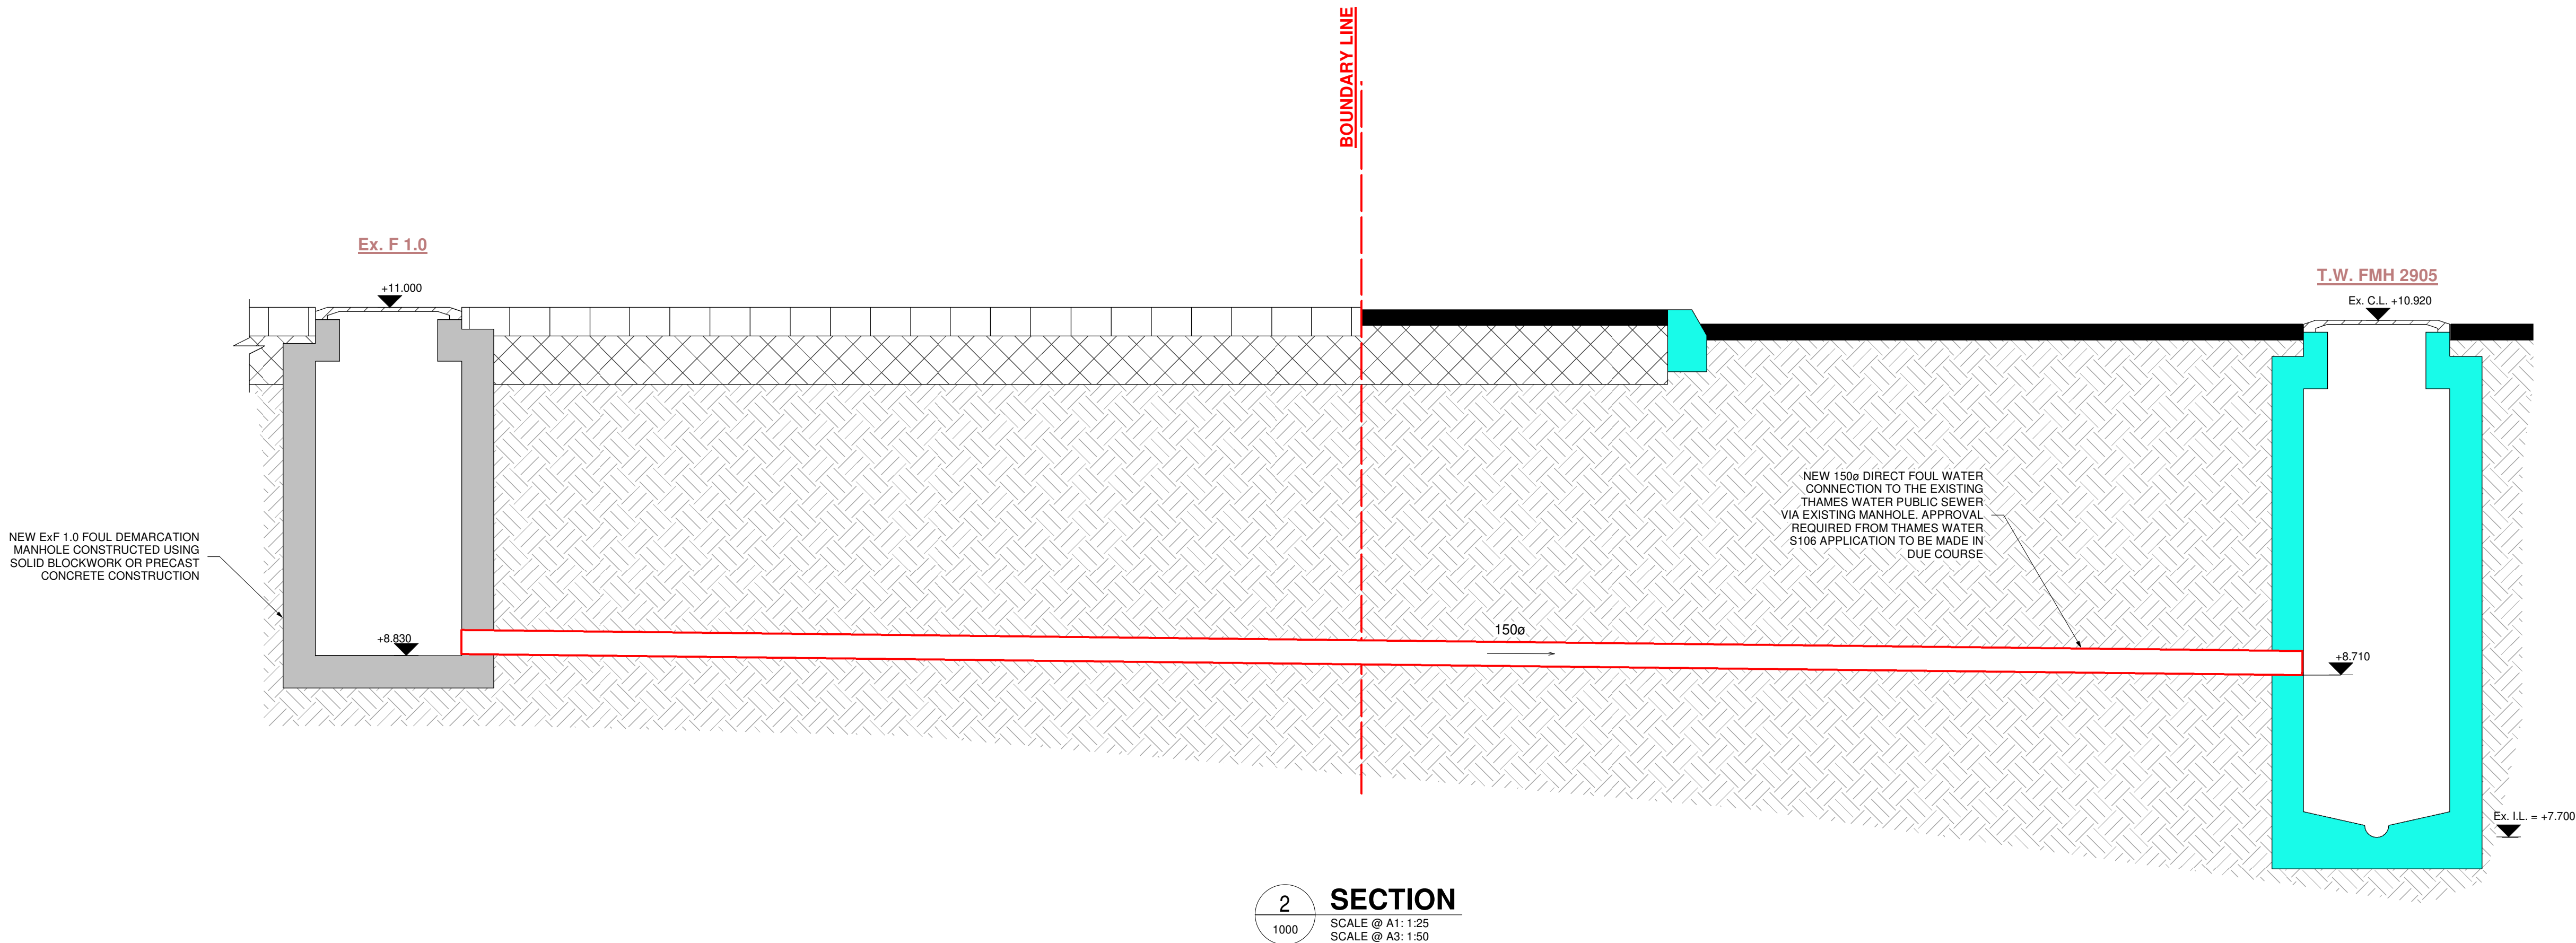


PRELIMINARY

NOTES

1. THIS DRAWING IS TO BE READ IN CONJUNCTION WITH ALL ENGINEERS & ARCHITECTS DRAWINGS. FIGURED DIMENSIONS ONLY (NOT SCALING) TO BE USED. WHERE A CONFLICT OF INFORMATION EXISTS OR IF IN ANY DOUBT-ASK
2. CONSULTANTS TO BE INFORMED IMMEDIATELY OF ANY DISCREPANCIES BEFORE WORK PROCEEDS.

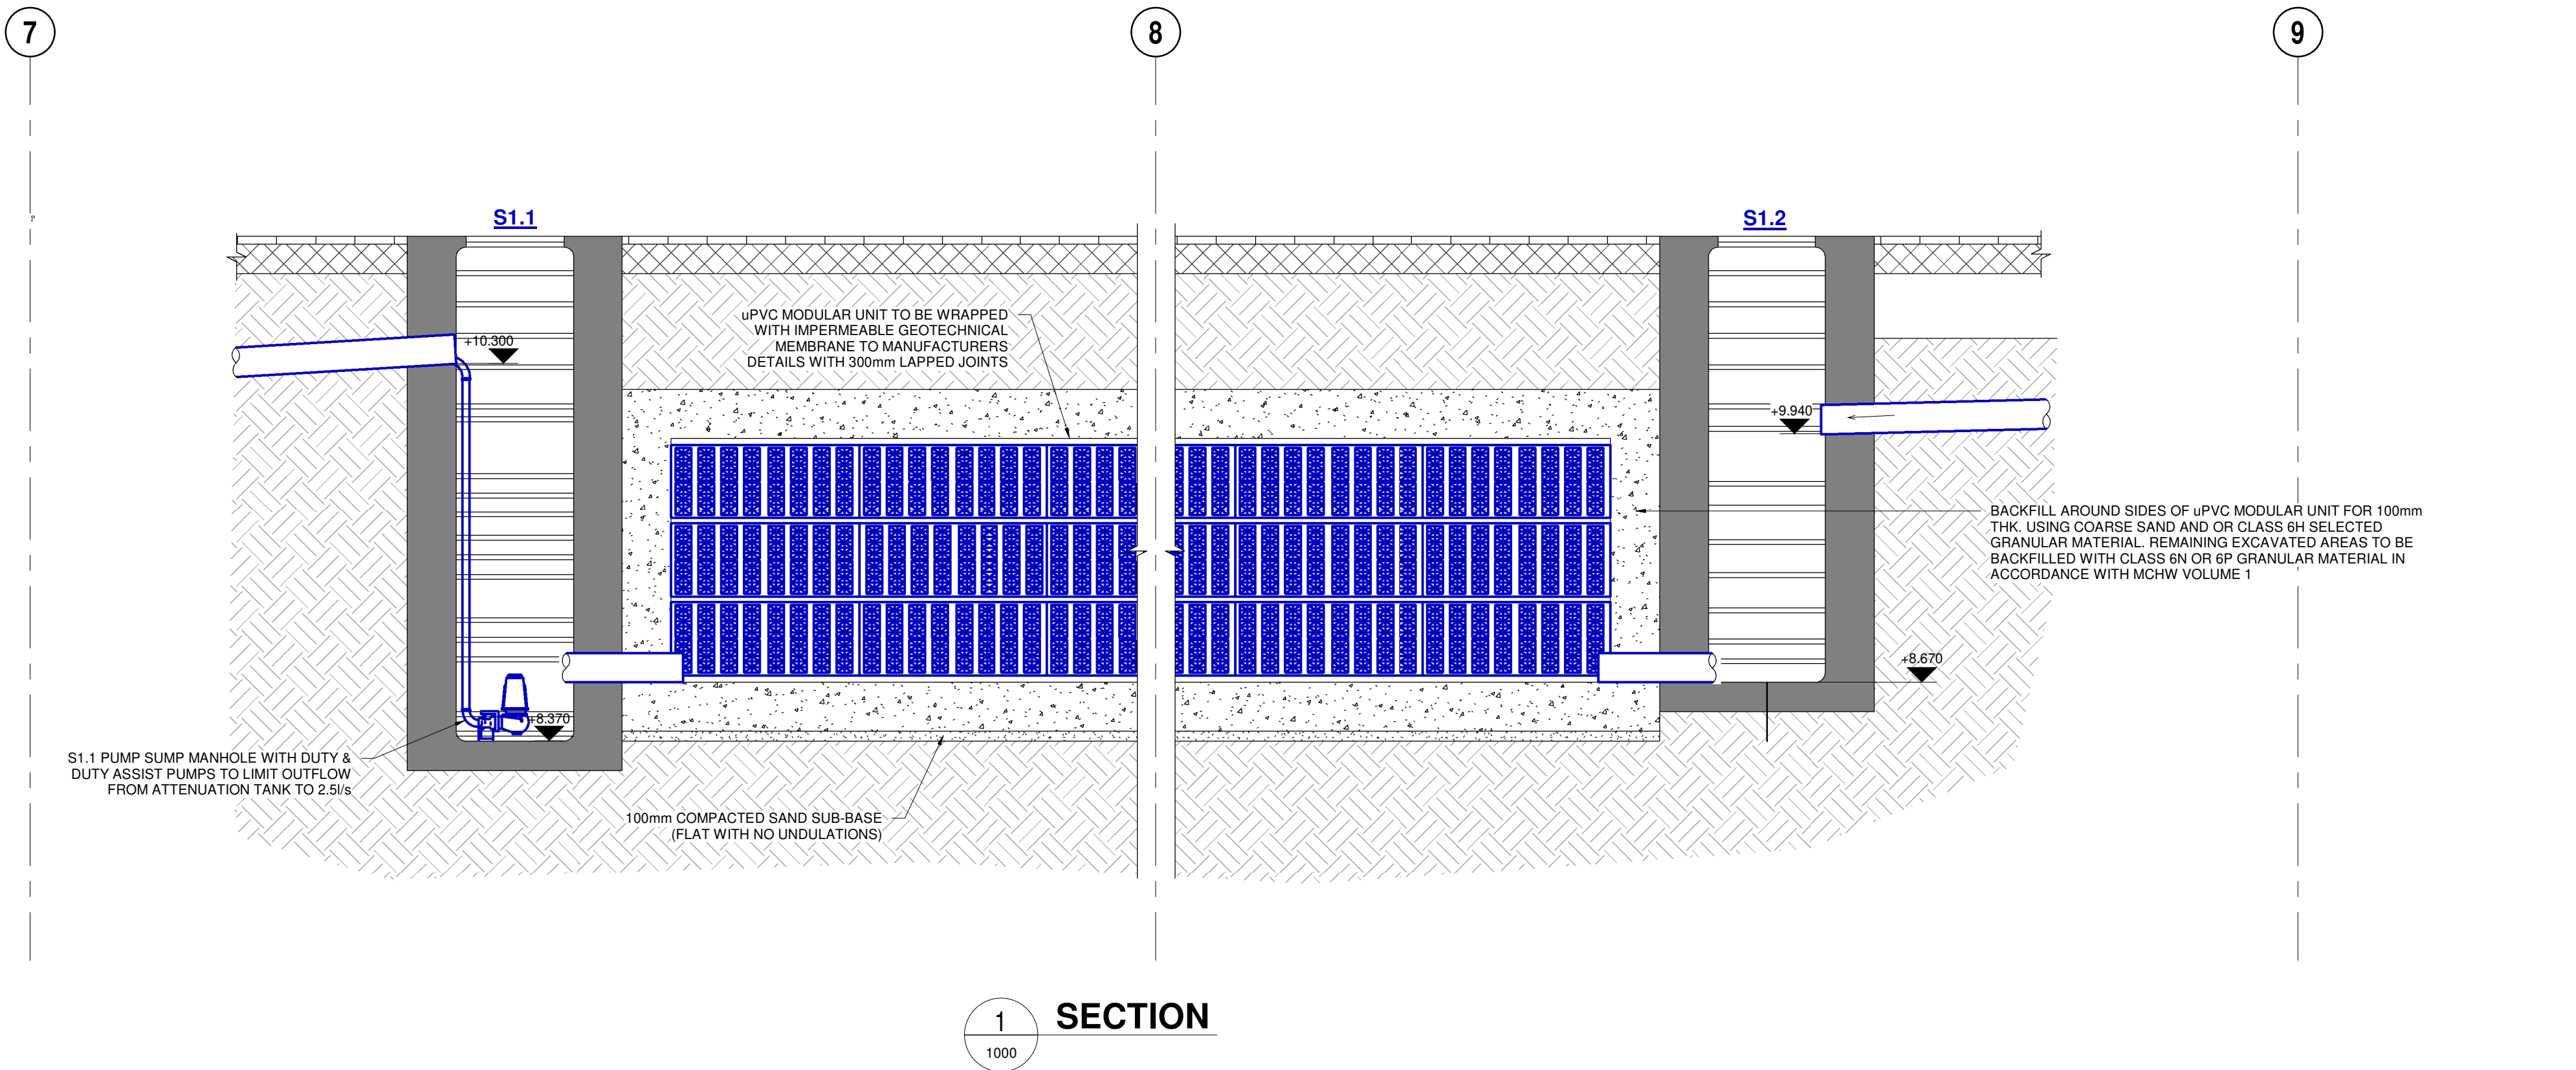

ISSUE	DATE	DESCRIPTION	K.O.	D.B.	D.B.	P.D.
P1	29.09.22	ISSUED FOR INFORMATION				
ISSUE STATUS ☒ PRELIMINARY (P1, P2, P3 etc.) ☐ PLANNING (PL1, PL2, PL3 etc.) ☐ TENDER (T1, T2, T3 etc.) ☐ CONSTRUCTION (C1, C2 etc.)						



CLIENT
FORMATION GROUP

PROJECT TITLE
WATTS CLOSE, LONDON. N15 EDW

DRAWING TITLE
DRAINAGE SECTION AND DETAILS
SHEET 1

JOB NO. 22778
DRAWING REF. WAT-BC-XX-XX-DR-S-1100
ISSUE P1