


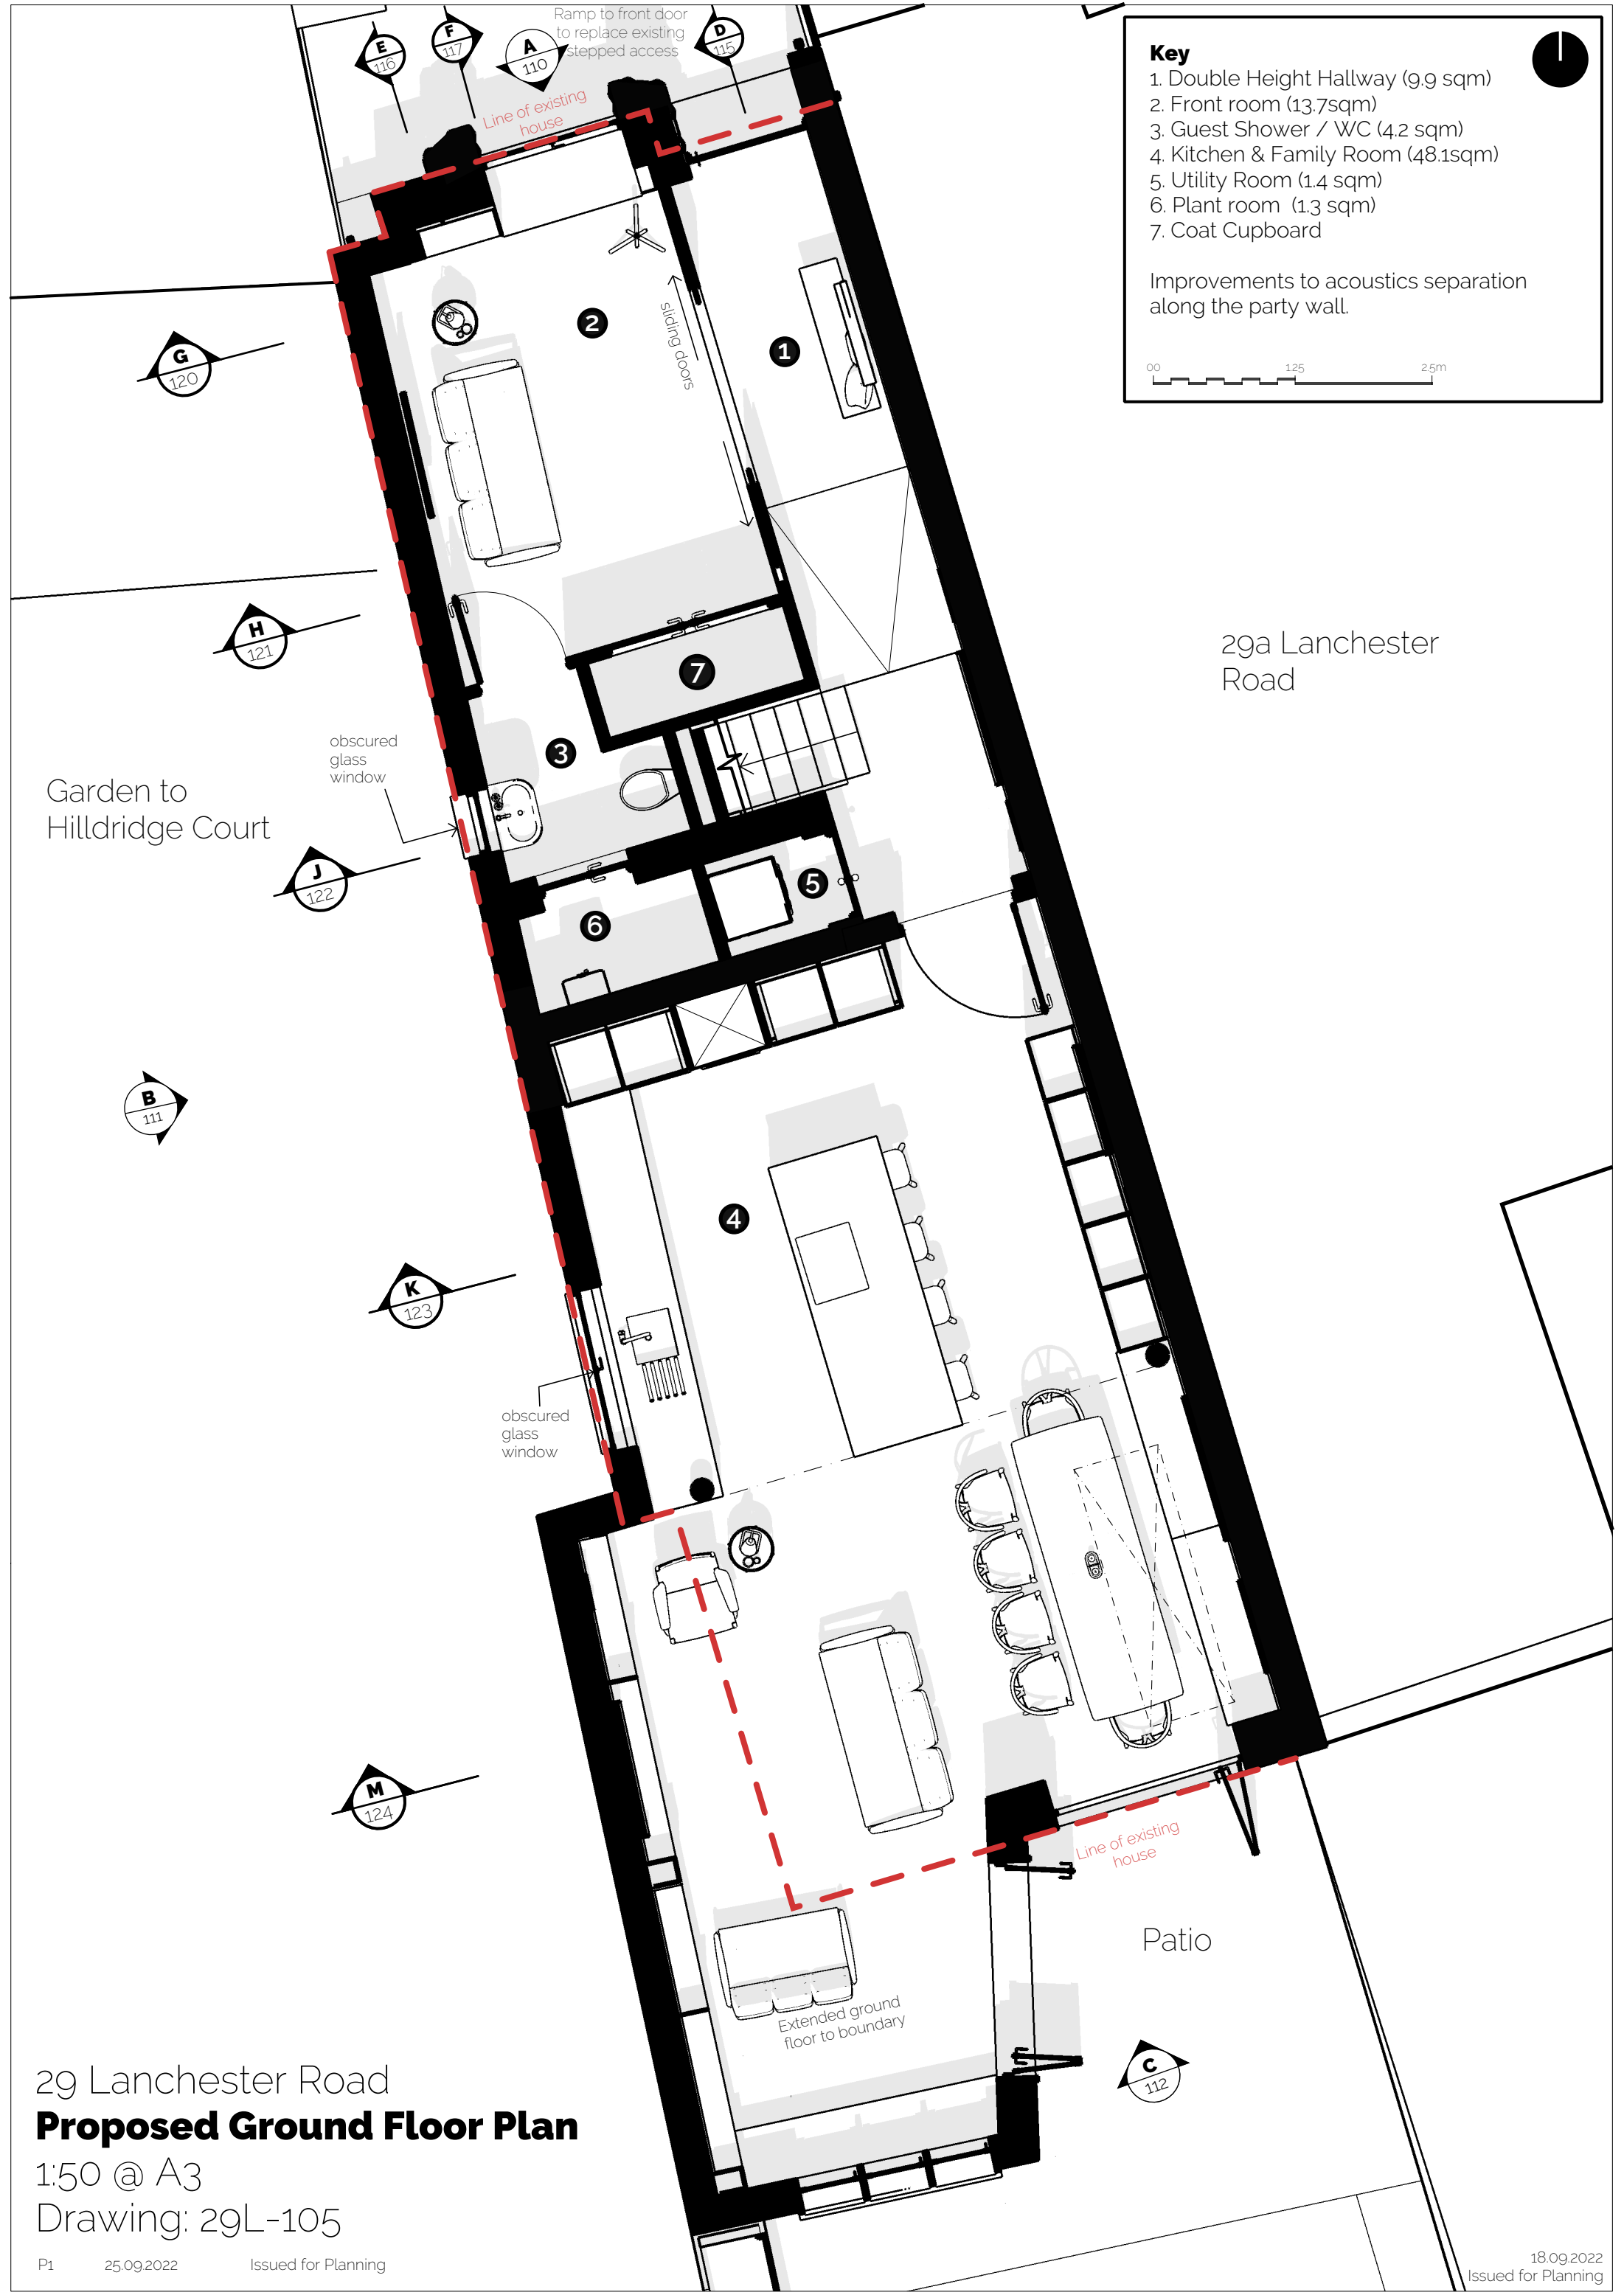

Key

- 1. Double Height Hallway (9.9 sqm)
- 2. Front room (13.7sqm)
- 3. Guest Shower / WC (4.2 sqm)
- 4. Kitchen & Family Room (48.1sqm)
- 5. Utility Room (1.4 sqm)
- 6. Plant room (1.3 sqm)
- 7. Coat Cupboard

Improvements to acoustics separation along the party wall.



29a Lanchester Road

Garden to Hilldridge Court

obscured glass window

Patio

Extended ground floor to boundary

29 Lanchester Road
Proposed Ground Floor Plan
1:50 @ A3
Drawing: 29L-105