


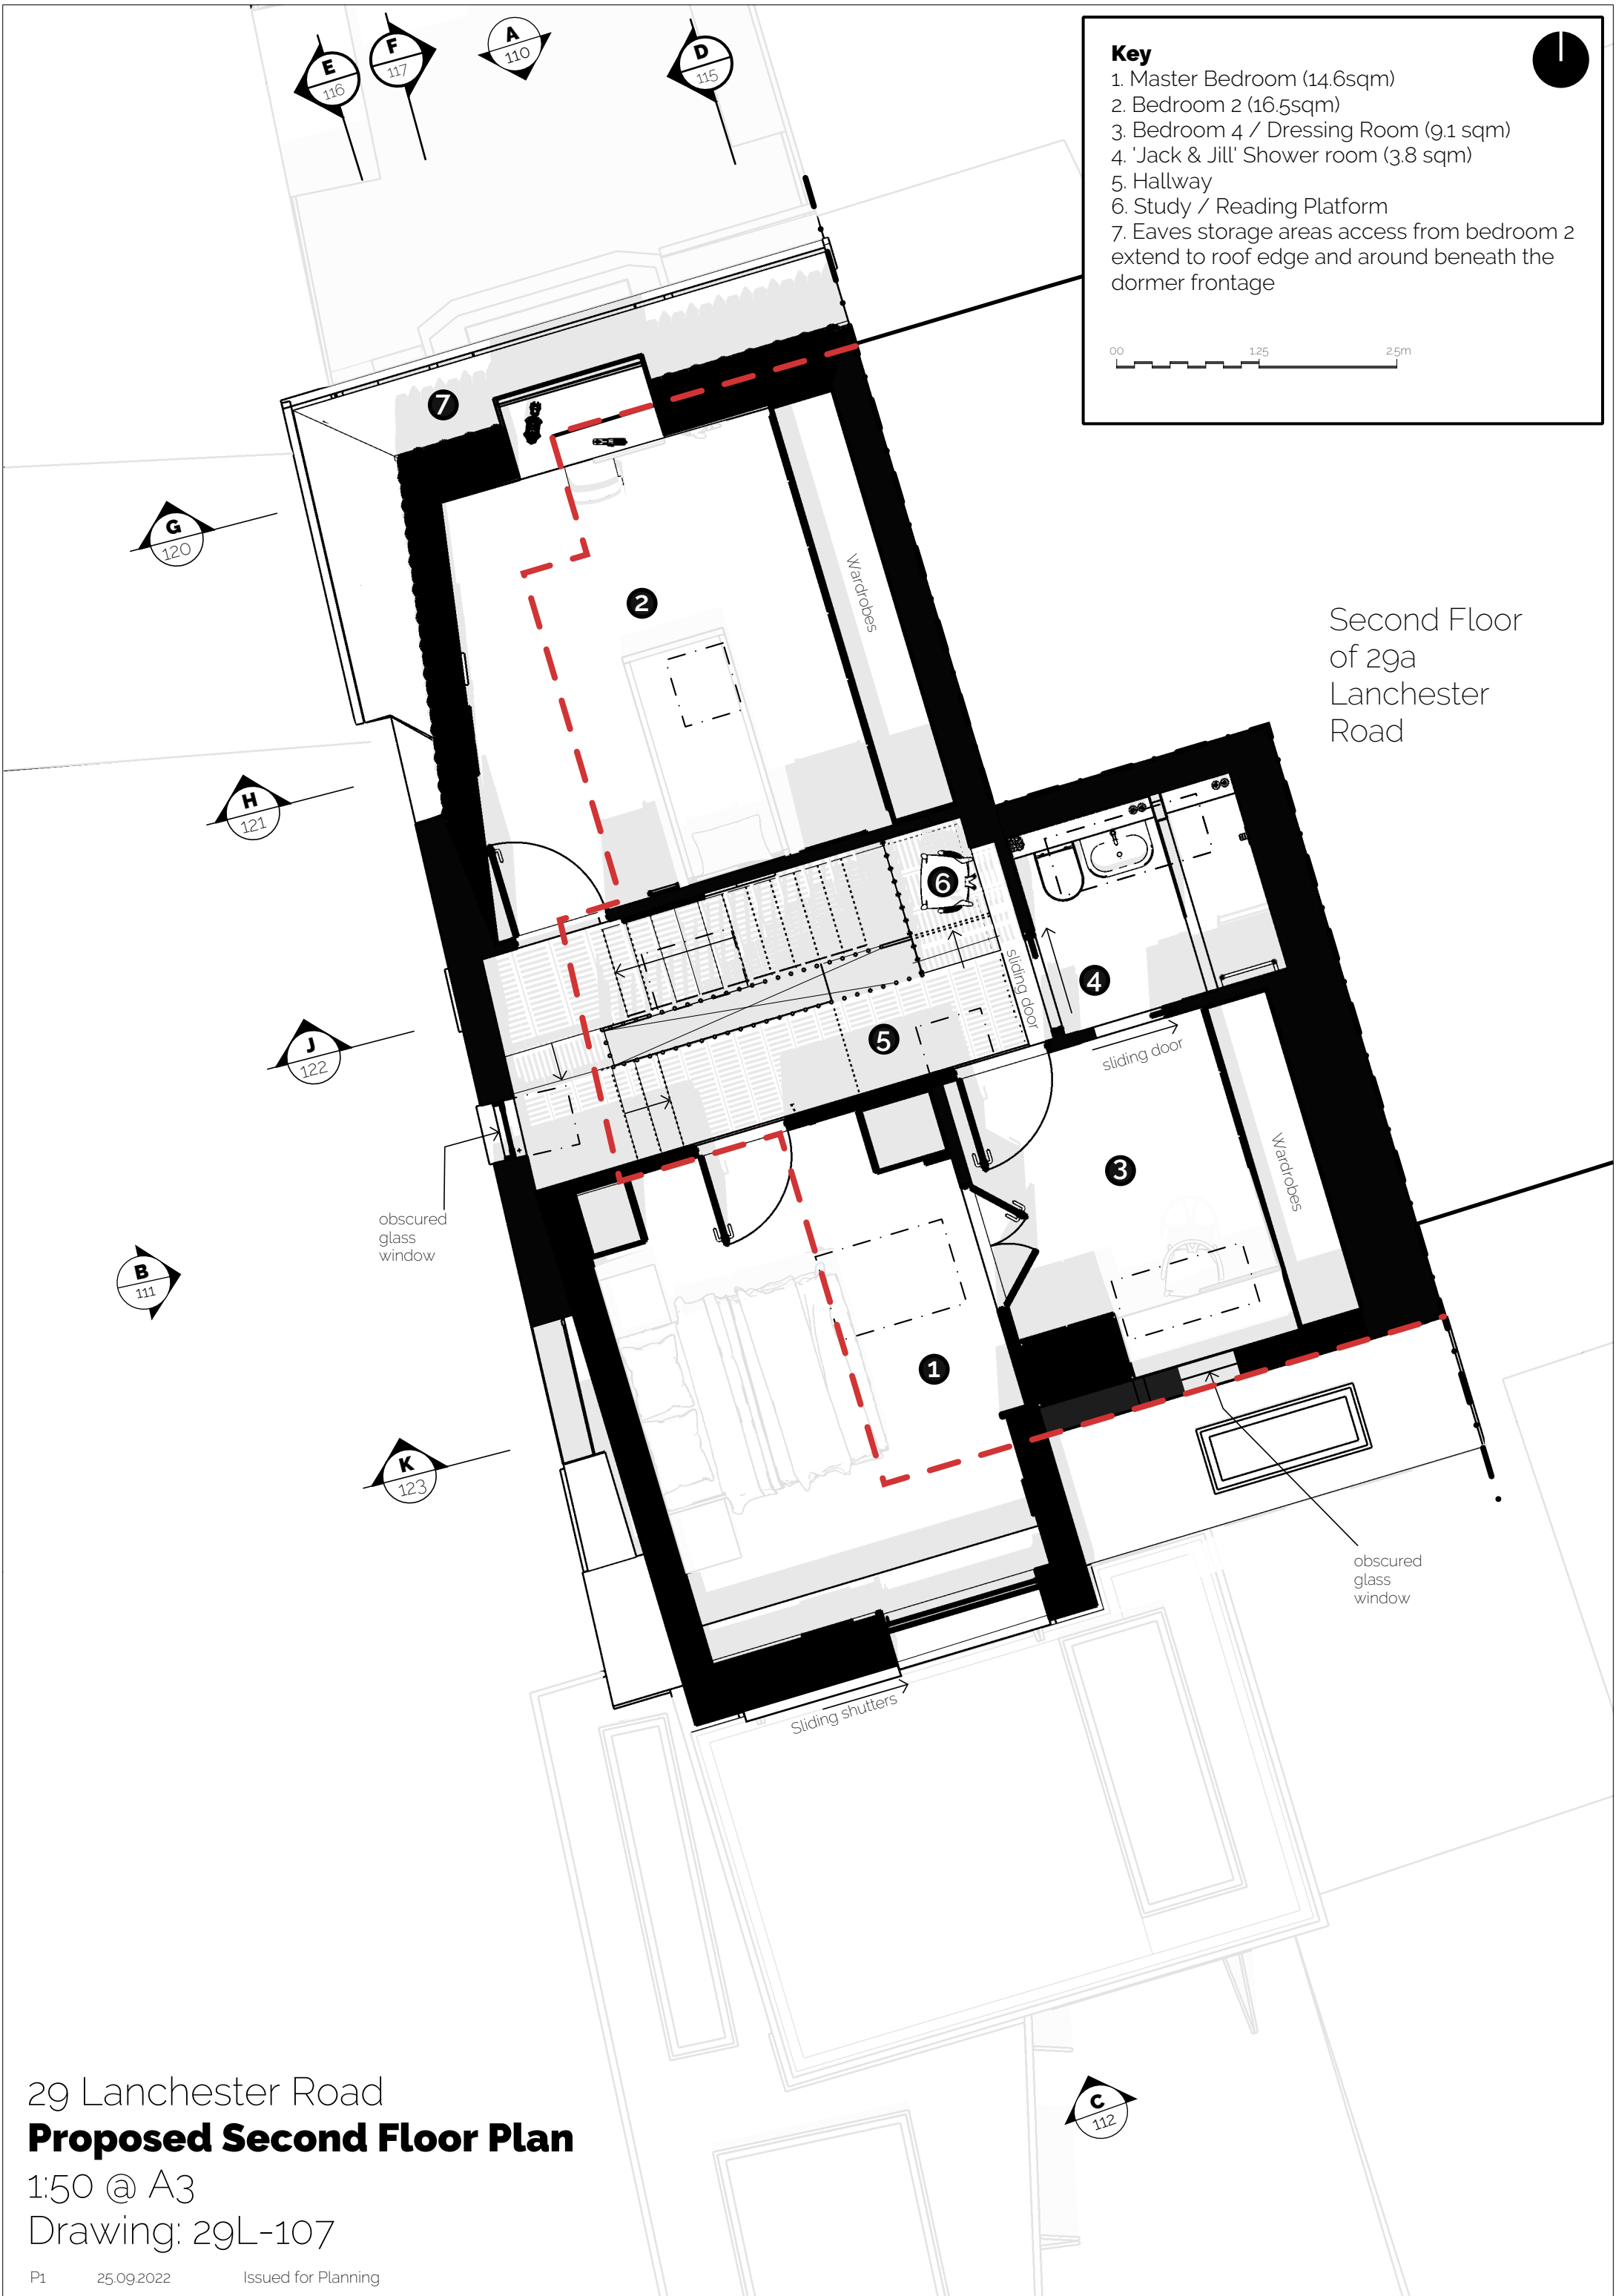

- Key**
- 1. Master Bedroom (14.6sqm)
  - 2. Bedroom 2 (16.5sqm)
  - 3. Bedroom 4 / Dressing Room (9.1 sqm)
  - 4. 'Jack & Jill' Shower room (3.8 sqm)
  - 5. Hallway
  - 6. Study / Reading Platform
  - 7. Eaves storage areas access from bedroom 2 extend to roof edge and around beneath the dormer frontage

00 125 25m

Second Floor  
of 29a  
Lanchester  
Road

29 Lanchester Road  
**Proposed Second Floor Plan**  
1:50 @ A3  
Drawing: 29L-107