


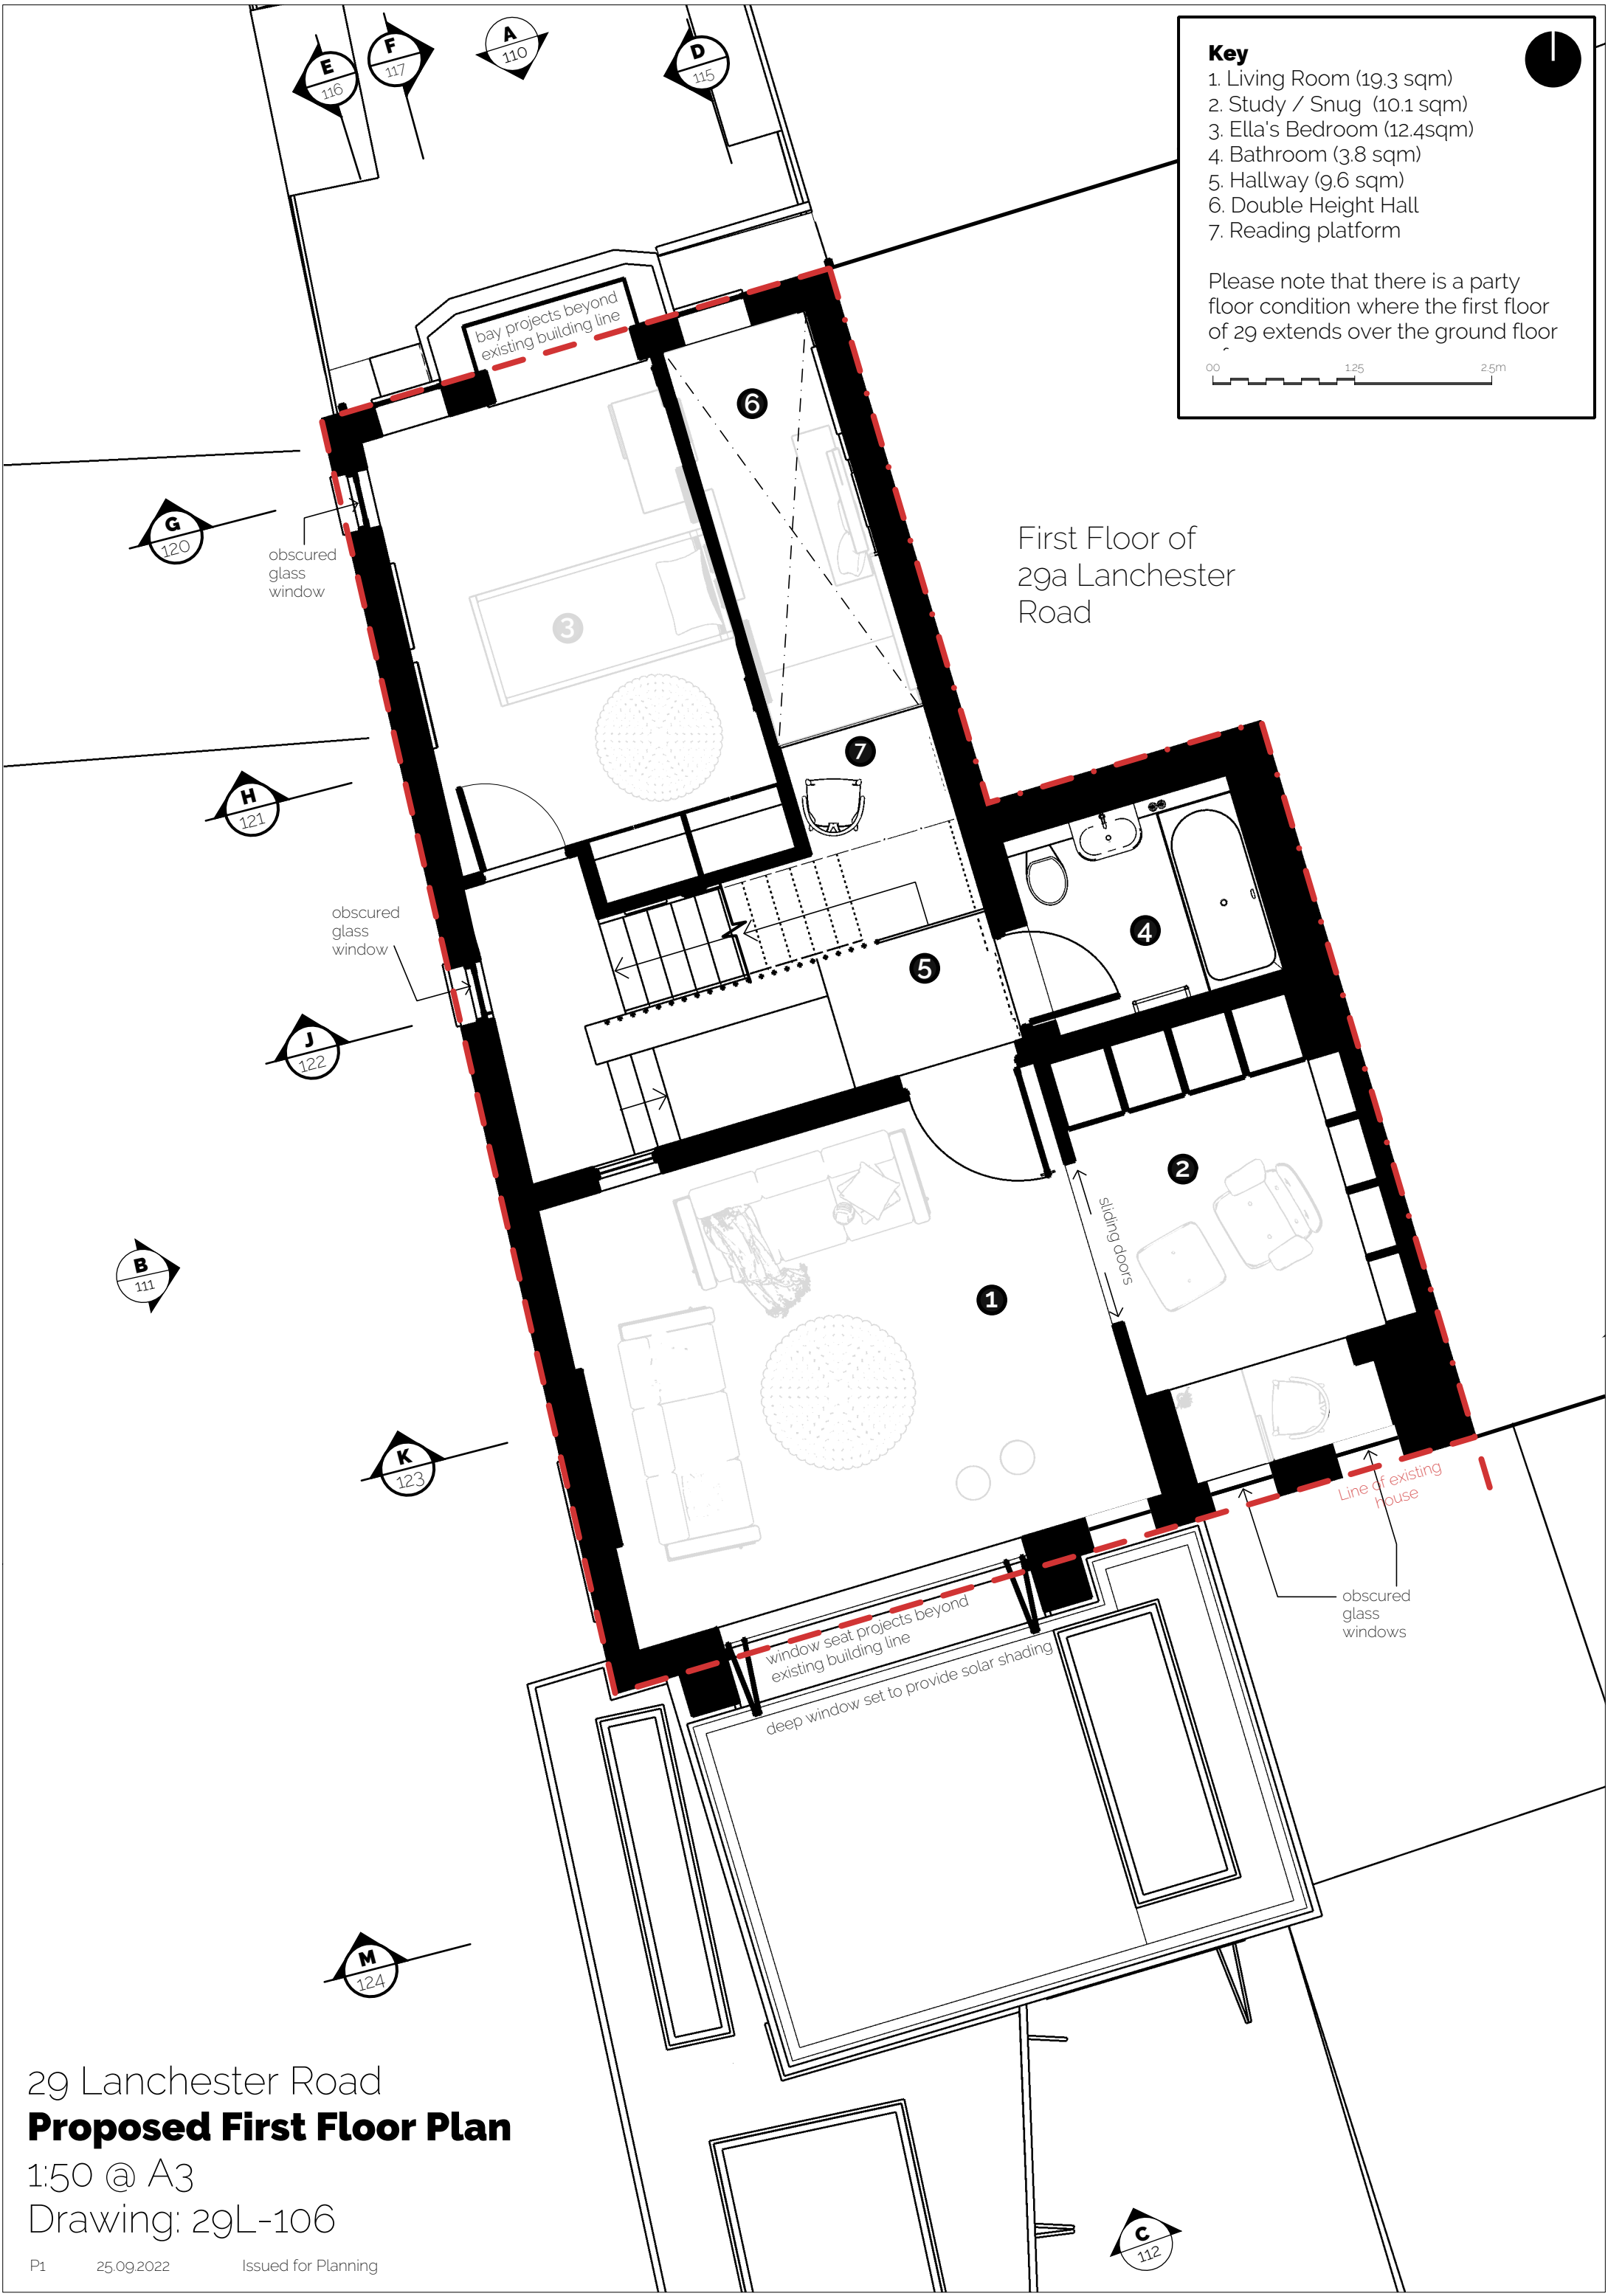

29 Lanchester Road
Proposed First Floor Plan
1:50 @ A3
Drawing: 29L-106