


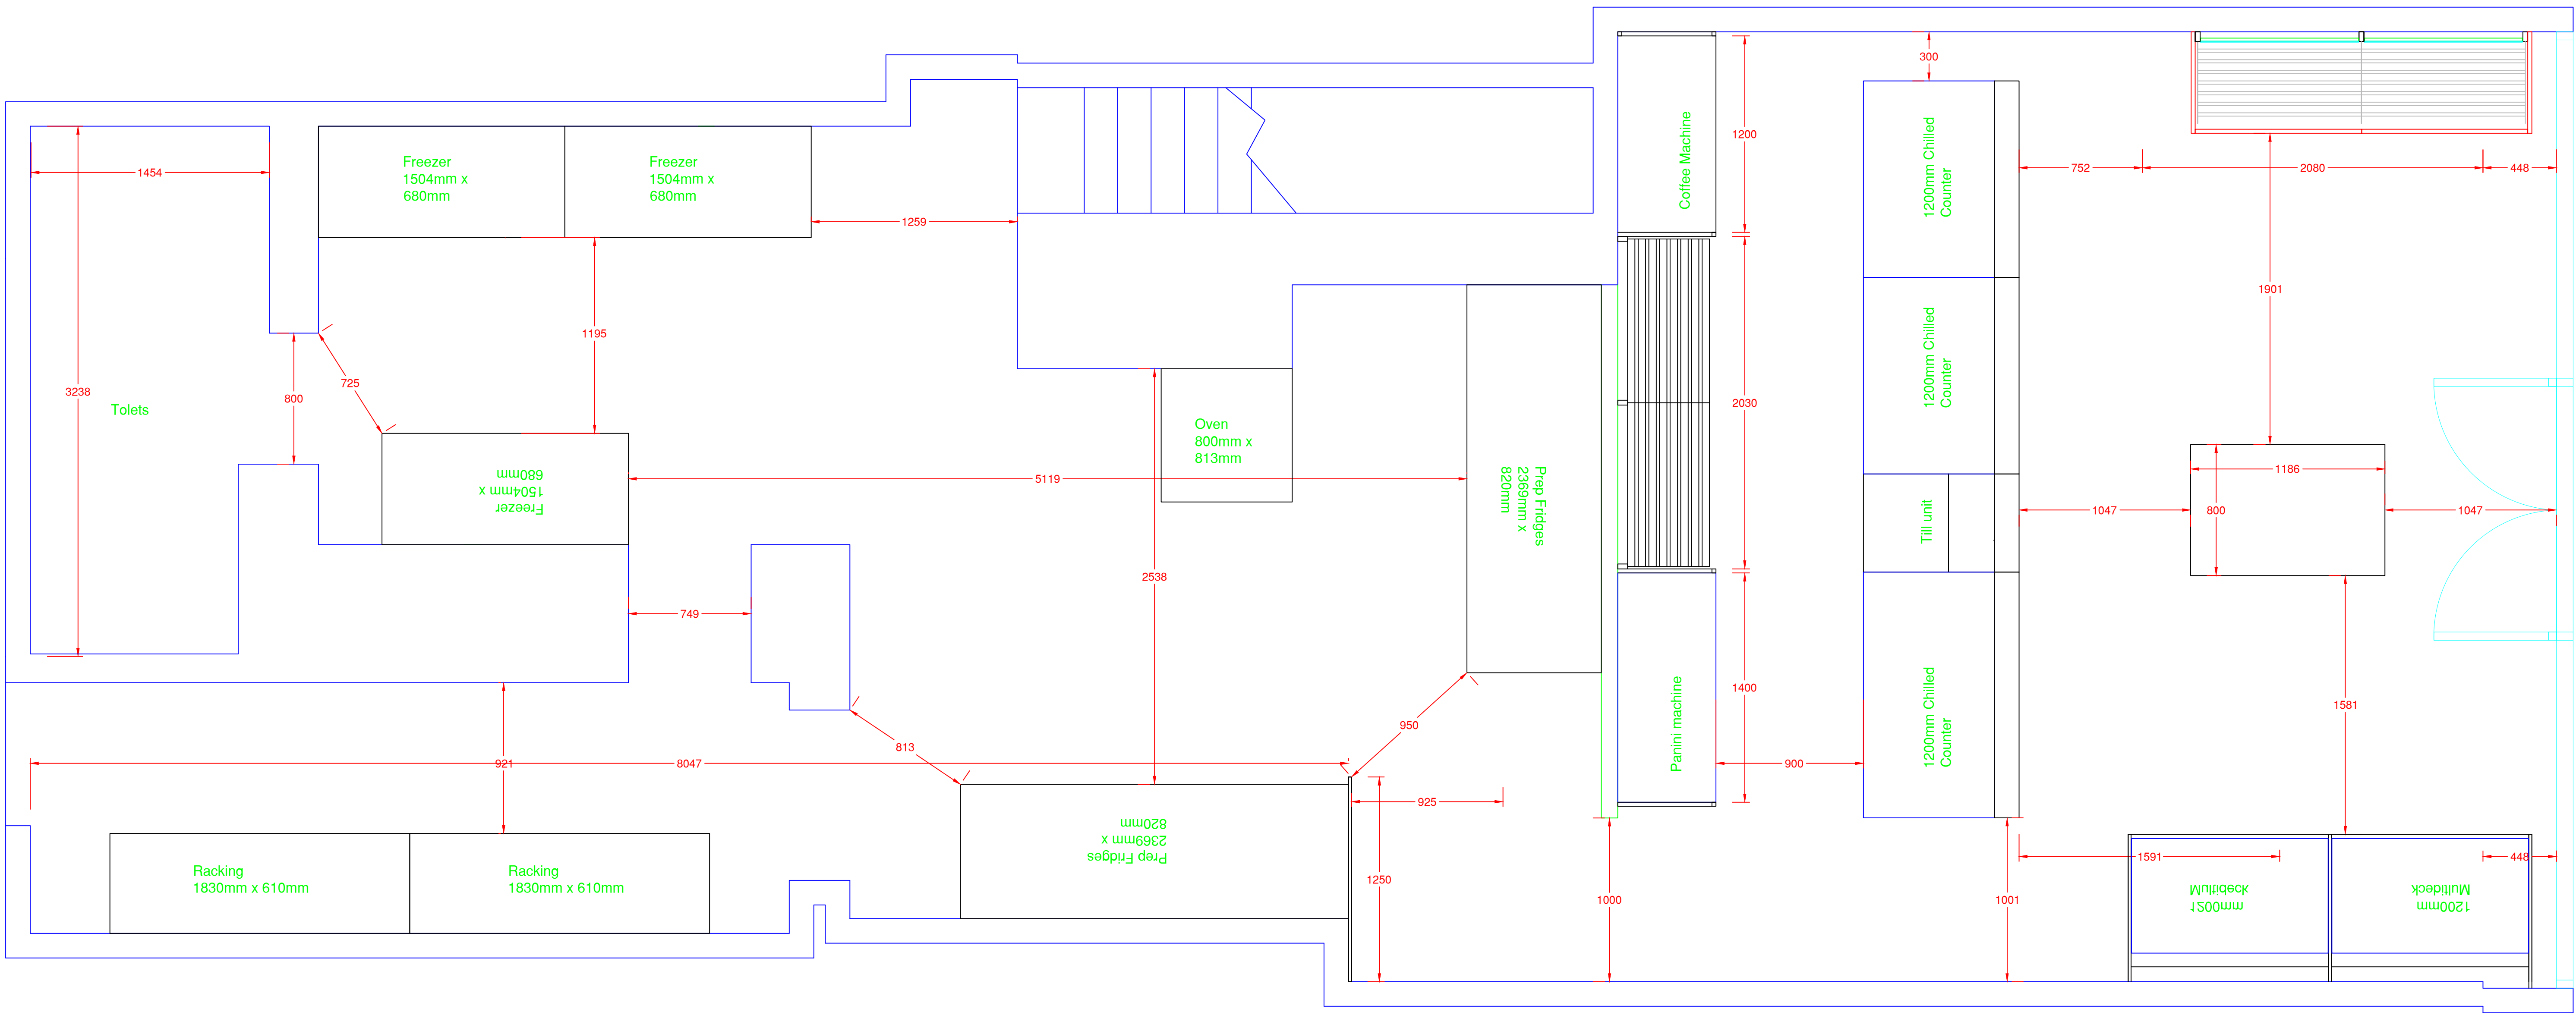

REVISIONS		
REV	DESCRIPTION	DATE ISSUED

SCALE: 1:20@A0

DRAWING TITLE: Proposed GA

DRAWING NUMBER: 7671-001

REV.

DATE: 17/07/2020

DRAWN BY: HW

CHECKED BY:

CLIENT: Wenzels the Bakers

PROJECT NAME: Crouch End

SITE ADDRESS: 19 The Broadway,
Crouch End, North London
N8 8DU

SHEET NUMBER