



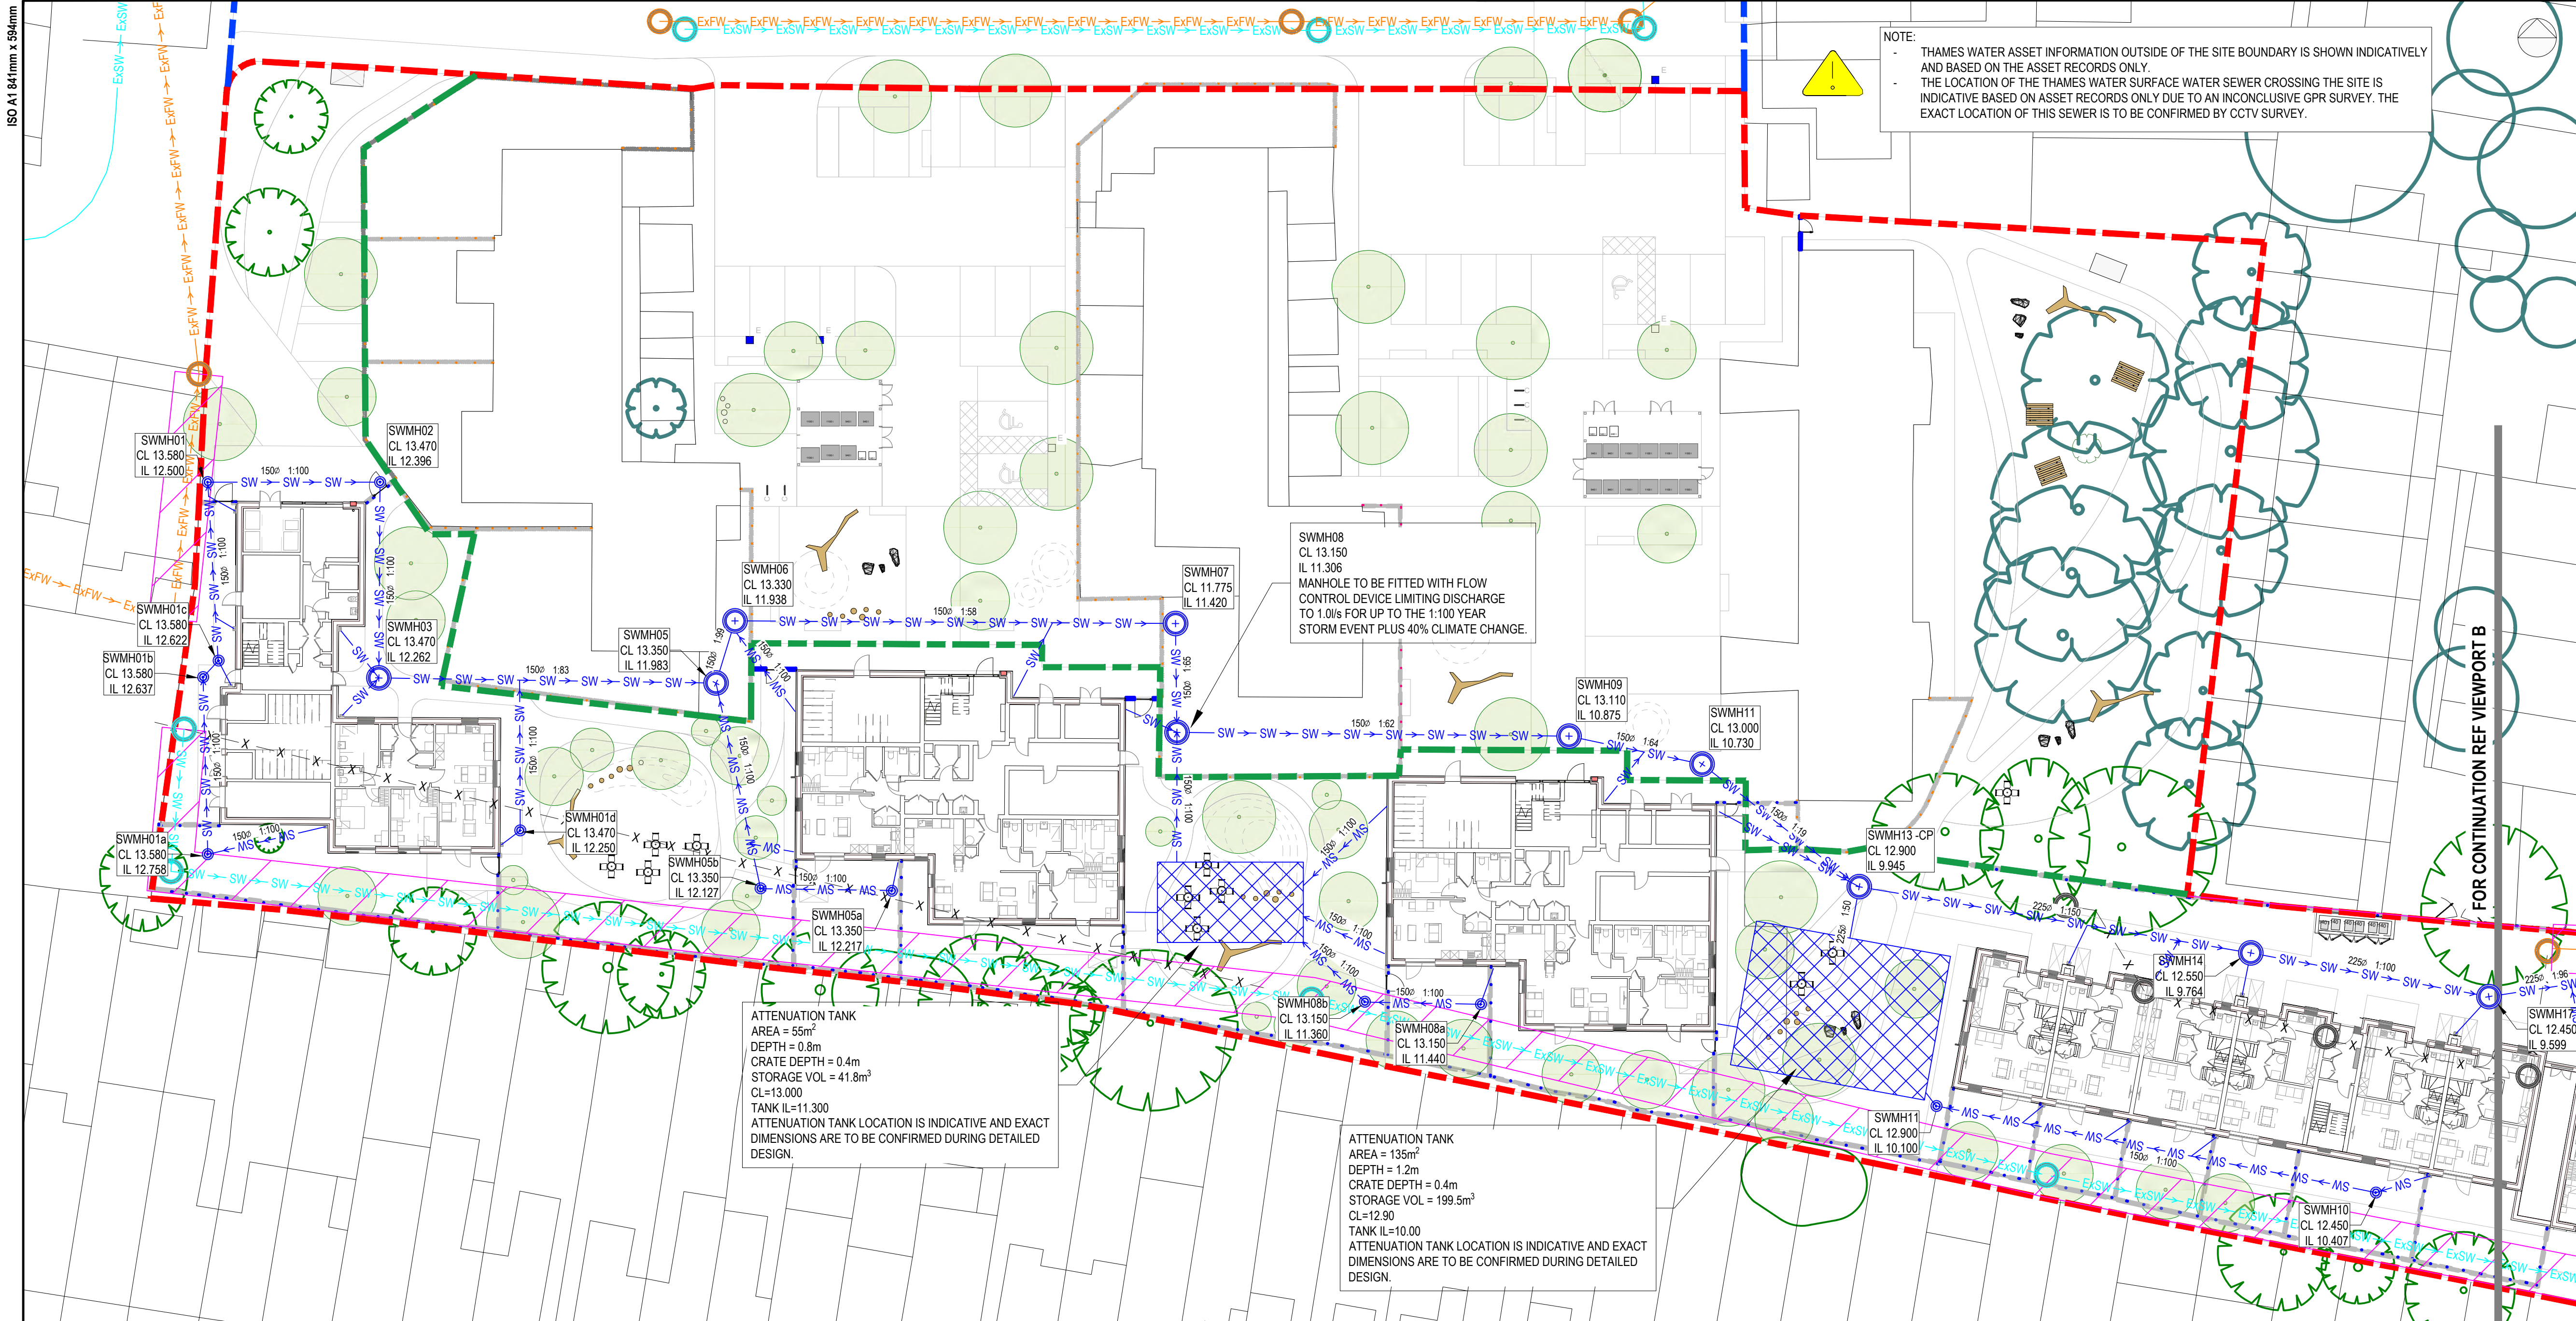

VIEWPORT A

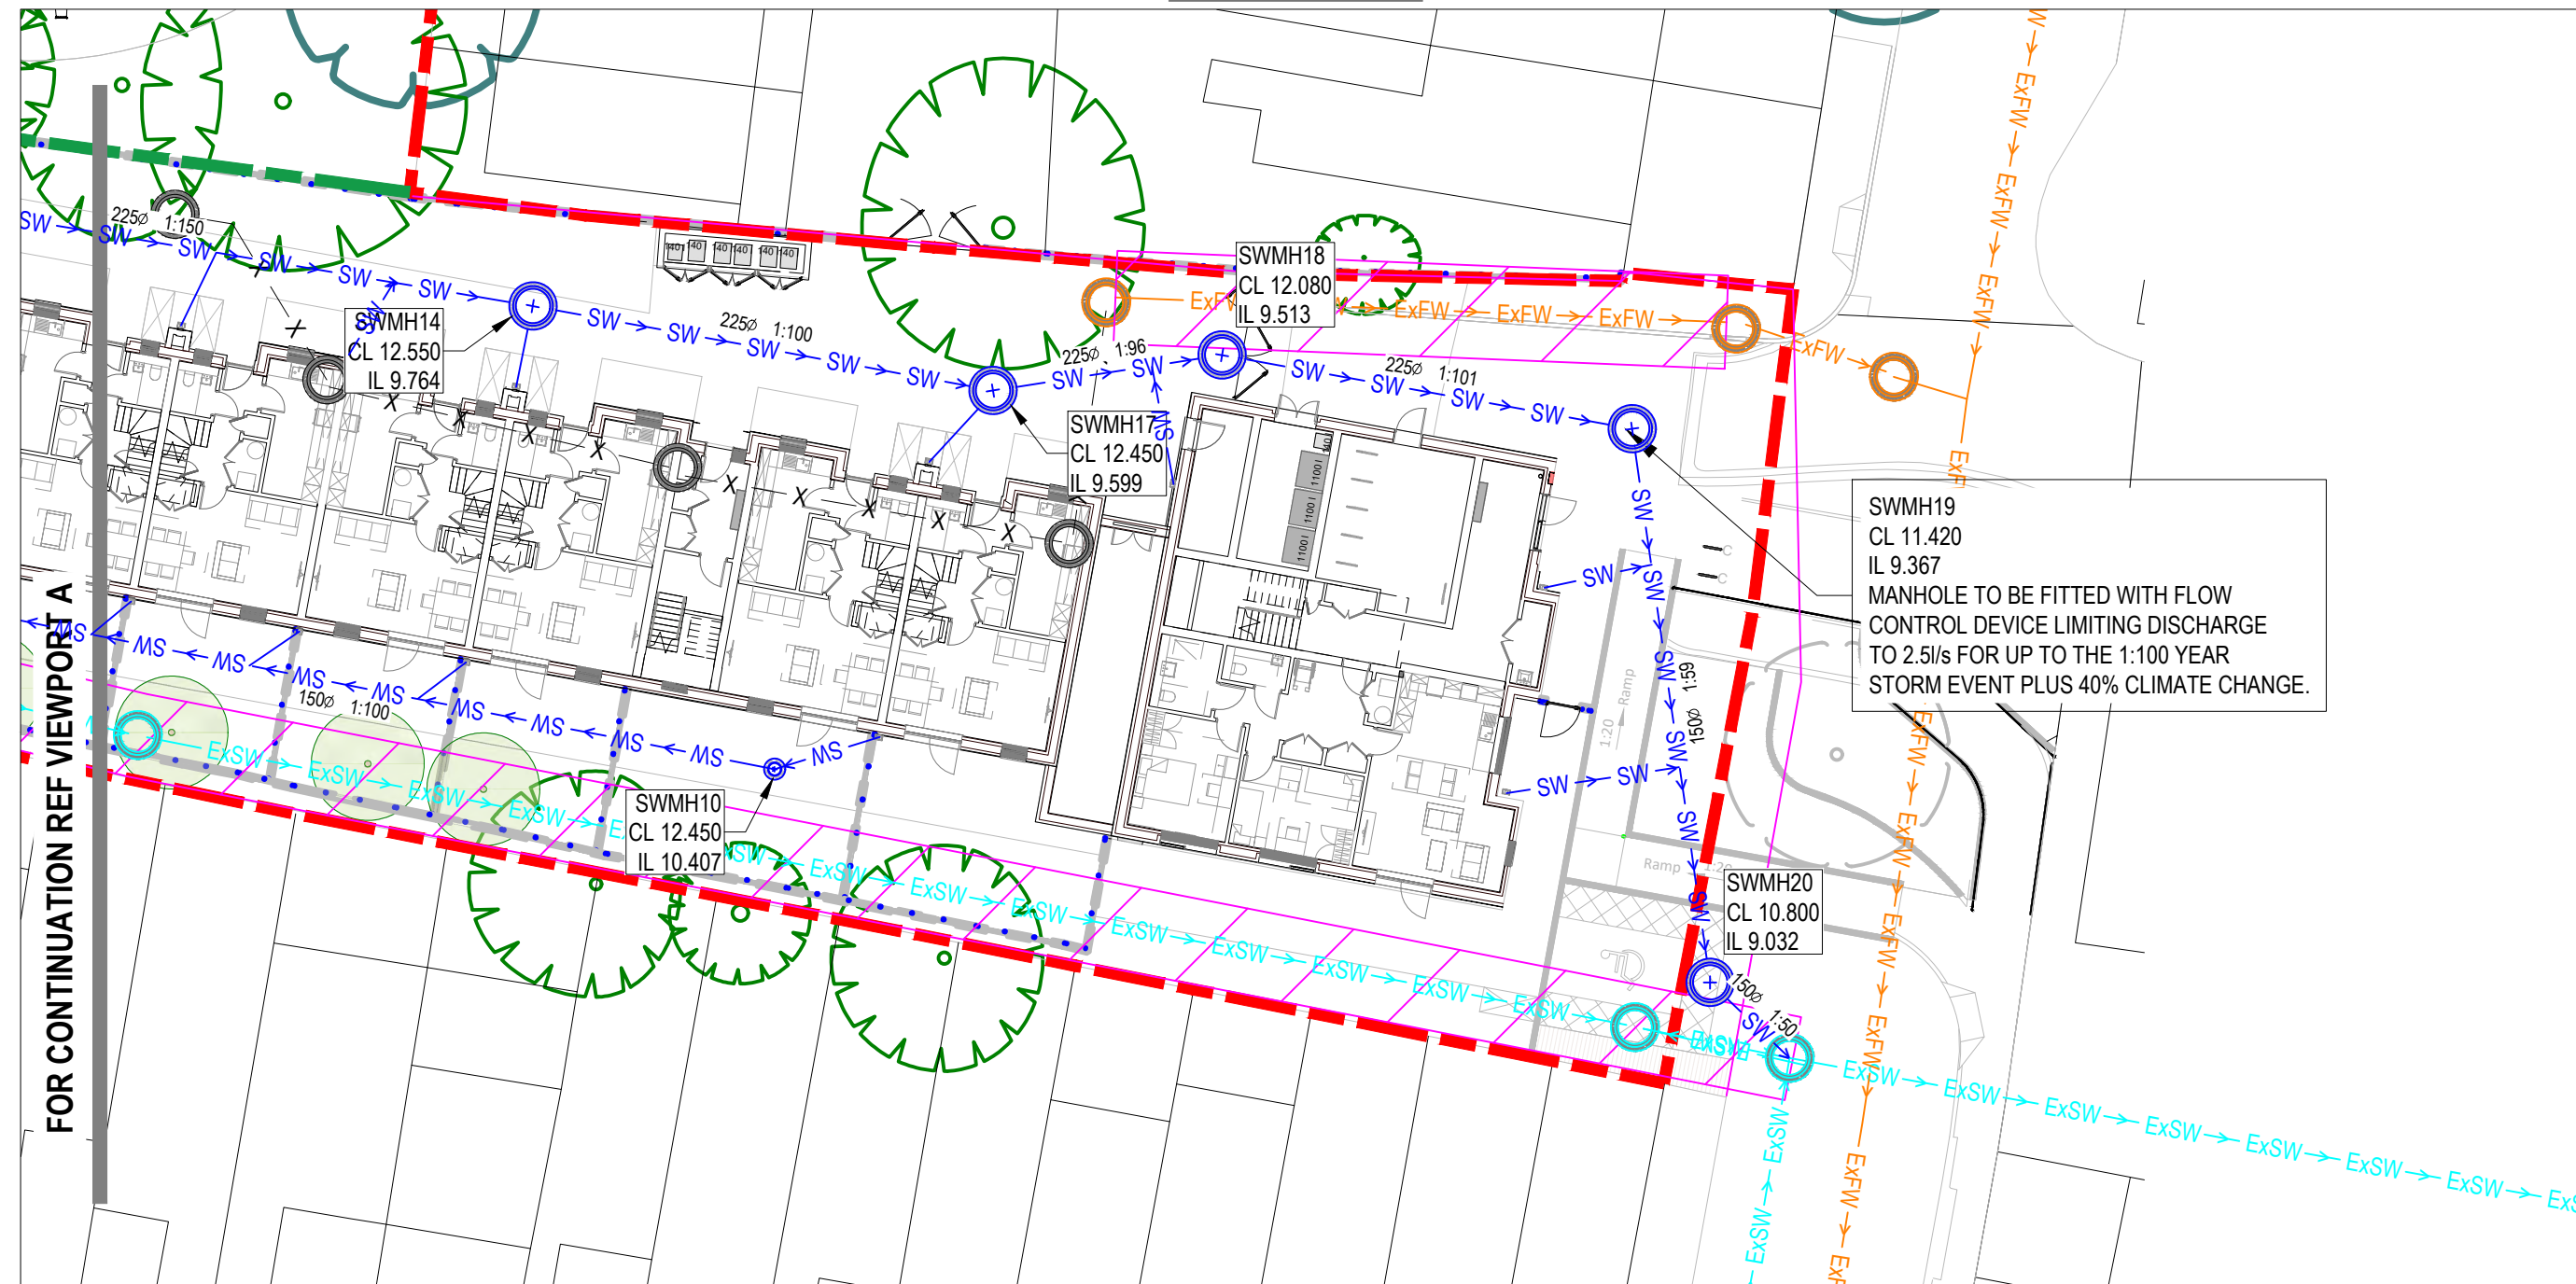

VIEWPORT B

PRELIMINARY
NOT FOR CONSTRUCTION

REV	DESCRIPTION	BY	DATE
P01	STAGE 3 ISSUE	LH	06.05.22
P02	REVISED TO SUIT SCHEME CHANGES	GB	09.09.22

NOTES:

- DO NOT SCALE FROM THIS DRAWING
- ALL DIMENSIONS ARE IN METRES UNLESS NOTED OTHERWISE.
- THIS DRAWING IS FOR INFORMATION ONLY.
- DRAWINGS ARE TO BE READ IN CONJUNCTION WITH ALL RELEVANT ARCHITECTS, ENGINEERS AND CONSULTANTS DRAWINGS AND SPECIFICATIONS.
- THIS DRAWING IS NOT REPRESENTATIVE OF THE SITE'S COMPLETE EXISTING DRAINAGE NETWORK AND IS SUBJECT TO CHANGE PENDING FURTHER CCTV DRAINAGE SURVEY RESULTS.
- REMEDIAL WORKS AND/OR REPLACEMENT ARE TO BE ALLOWED FOR TO RETAIN THE EXISTING DRAINAGE SYSTEM.
- FOUL AND SURFACE WATER DRAIN POINT LOCATIONS ARE INDICATIVE AND TBC BY MEP ENGINEER.
- THAMES WATER APPROVAL REQUIRED FOR NEW CONNECTIONS TO PUBLIC SEWER.

NOTE:
RAIN WATER DOWN POINTS REQUIRED.
LOCATION OF FOUNDATIONS AND BLOCKS APPROXIMATE ONLY. ARCHITECT TO LOCATE SITE AND BUILDINGS TO WORLD COORDINATES AT LATER DESIGN STAGE.

KEY:

- APPLICATION BOUNDARY
- ADDITIONAL TURNER ESTATE AREA
- AREA CONSIDERED IN DRAINAGE STRATEGY - NEW BUILD DEVELOPMENT
- PROPOSED SURFACE WATER SEWER
- EXISTING THAMES WATER SURFACE WATER SEWER
- PROPOSED THAMES WATER SURFACE WATER SEWER DIVERSION
- EXISTING THAMES WATER FOUL WATER SEWER
- EXISTING SEWER TO BE MADE REDUNDANT
- PROPOSED SURFACE WATER MANHOLE
- EXISTING SURFACE WATER MANHOLE
- EXISTING FOUL WATER MANHOLE
- PROPOSED BELOW GROUND SURFACE WATER ATTENUATION TANK

CDM RESIDUAL CIVIL / STRUCTURAL DESIGN RISKS


MEINHARDT
10 Aldersgate Street, London EC1A 4JU
Telephone: +44 (0)20 7831 7969
www.meinhardt.co.uk

PROJECT
1-36 BRUNEL WALK
TOTTENHAM
LONDON
N15 5HQ


CLIENT
LONDON BOROUGH OF HARINGEY

TITLE
PROPOSED BELOW GROUND DRAINAGE
SURFACE WATER LAYOUT

DISCIPLINE	SCALE
CIVIL	1:250
DRAWN	DESIGNED
LH	LH
CHECKED	APPROVED
GB	GB
DRAWING No	ISSUE
2844-MHT-CV-BG-XX-110	P02

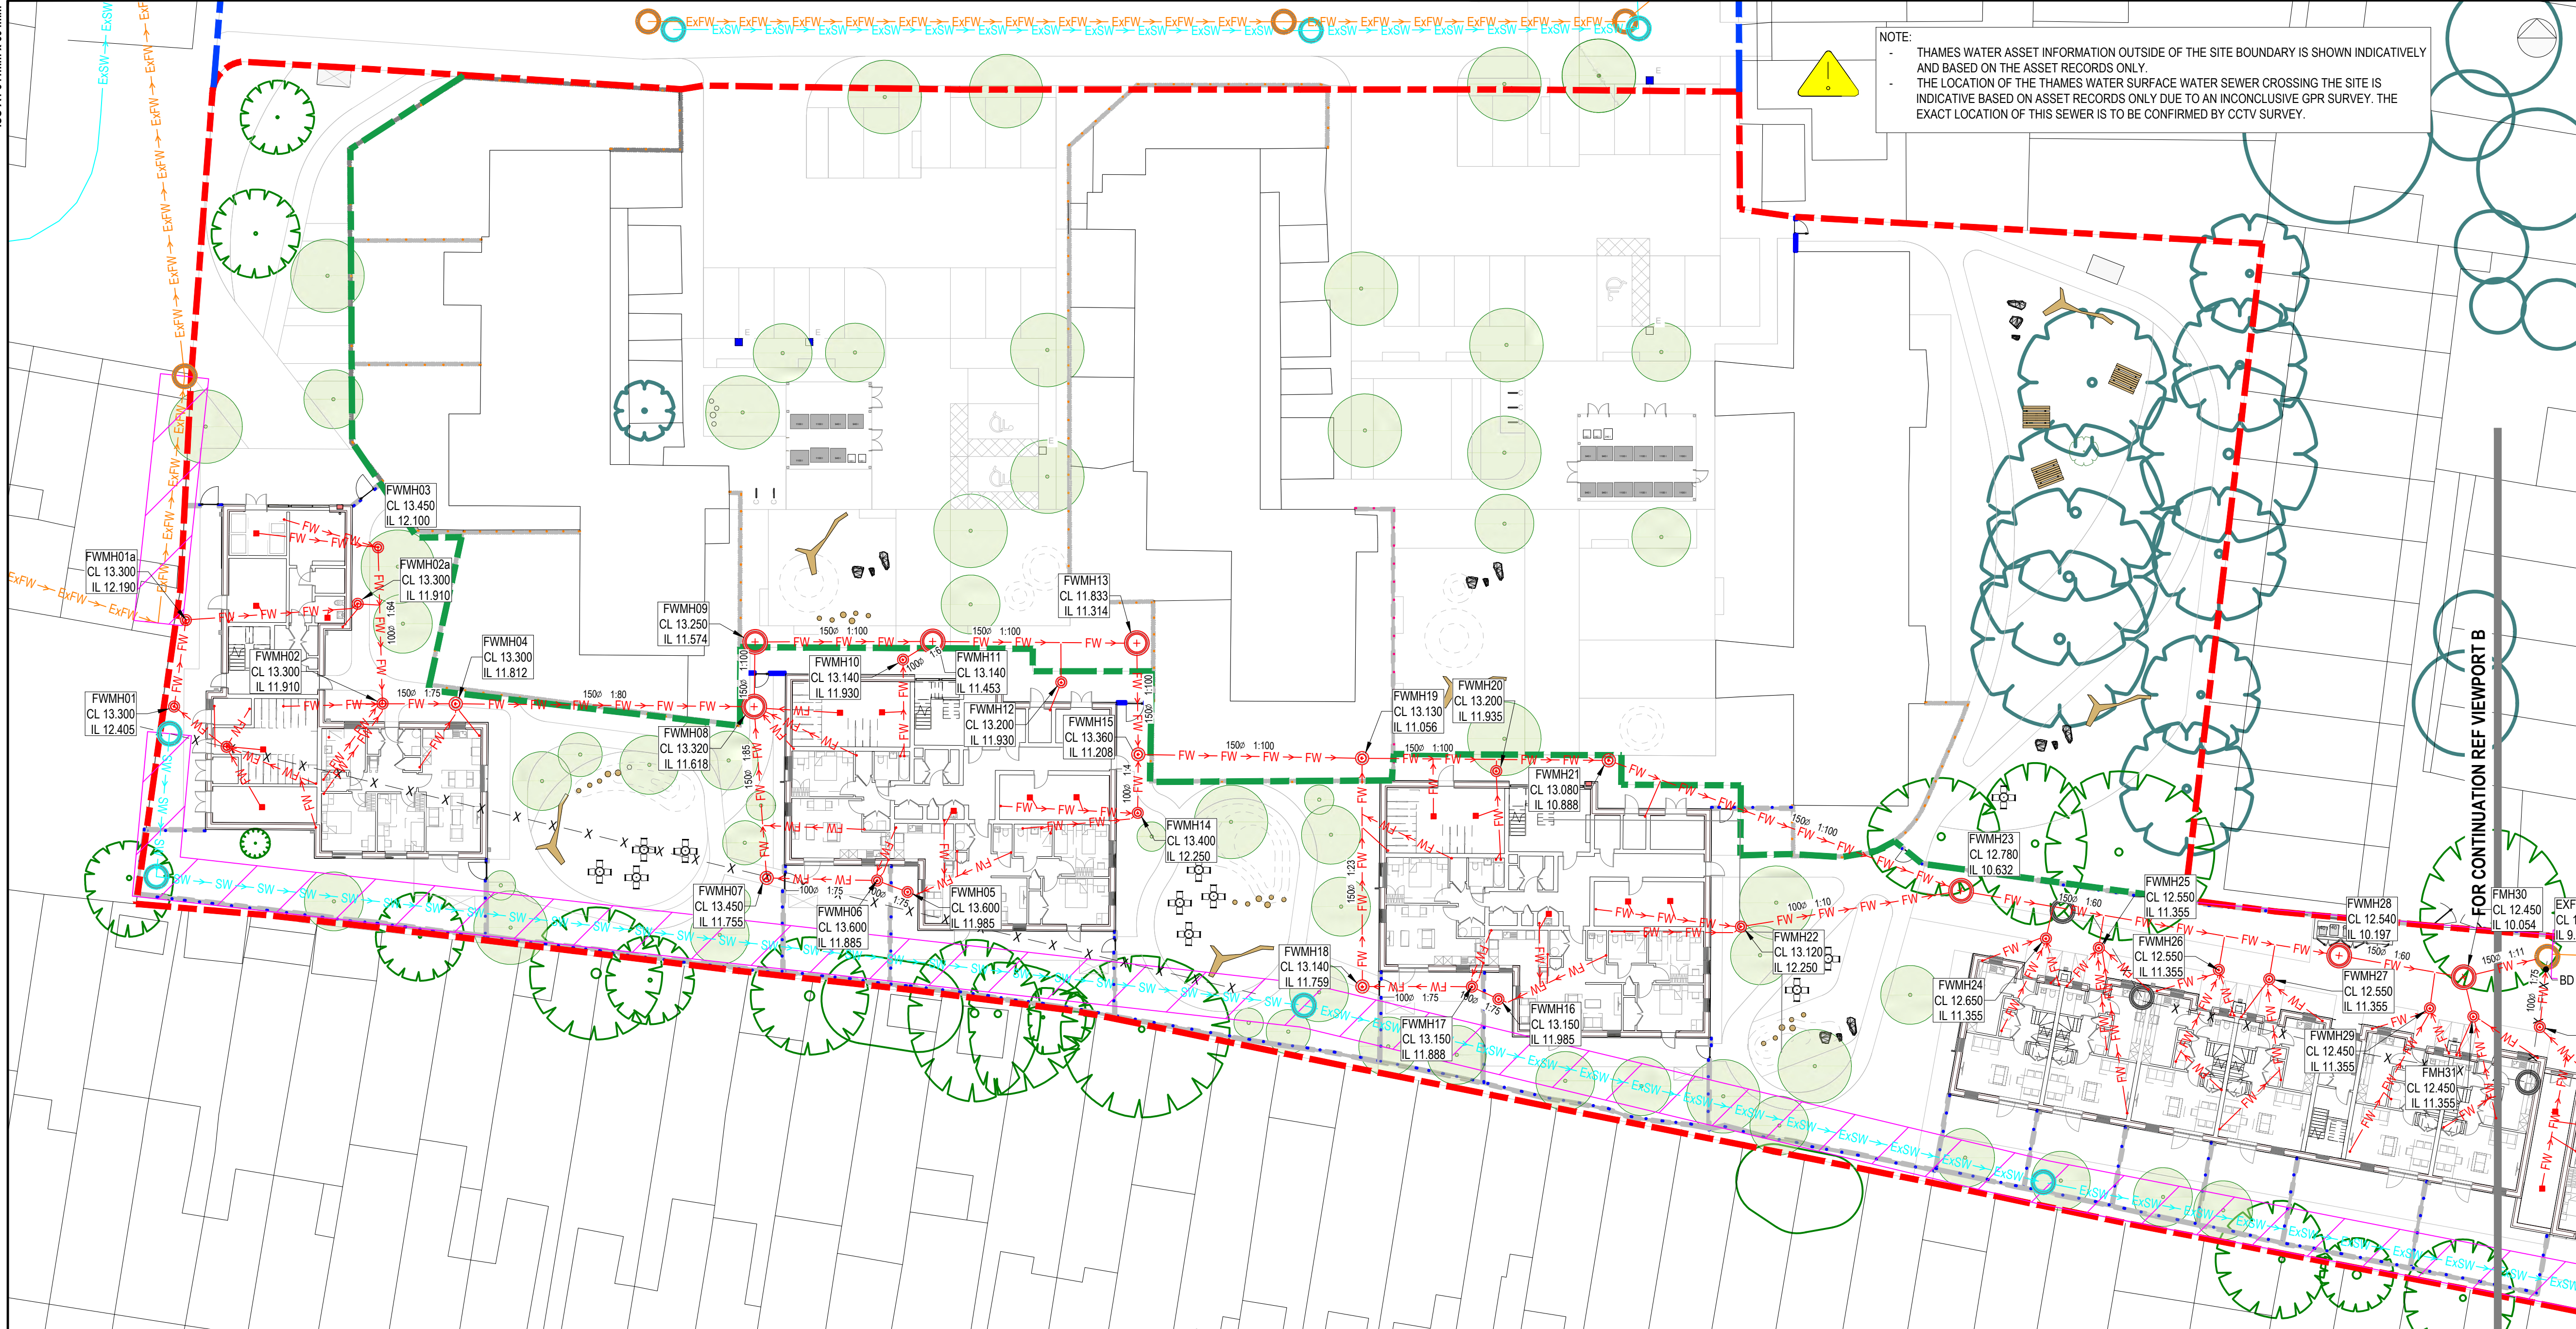

VIEWPORT A

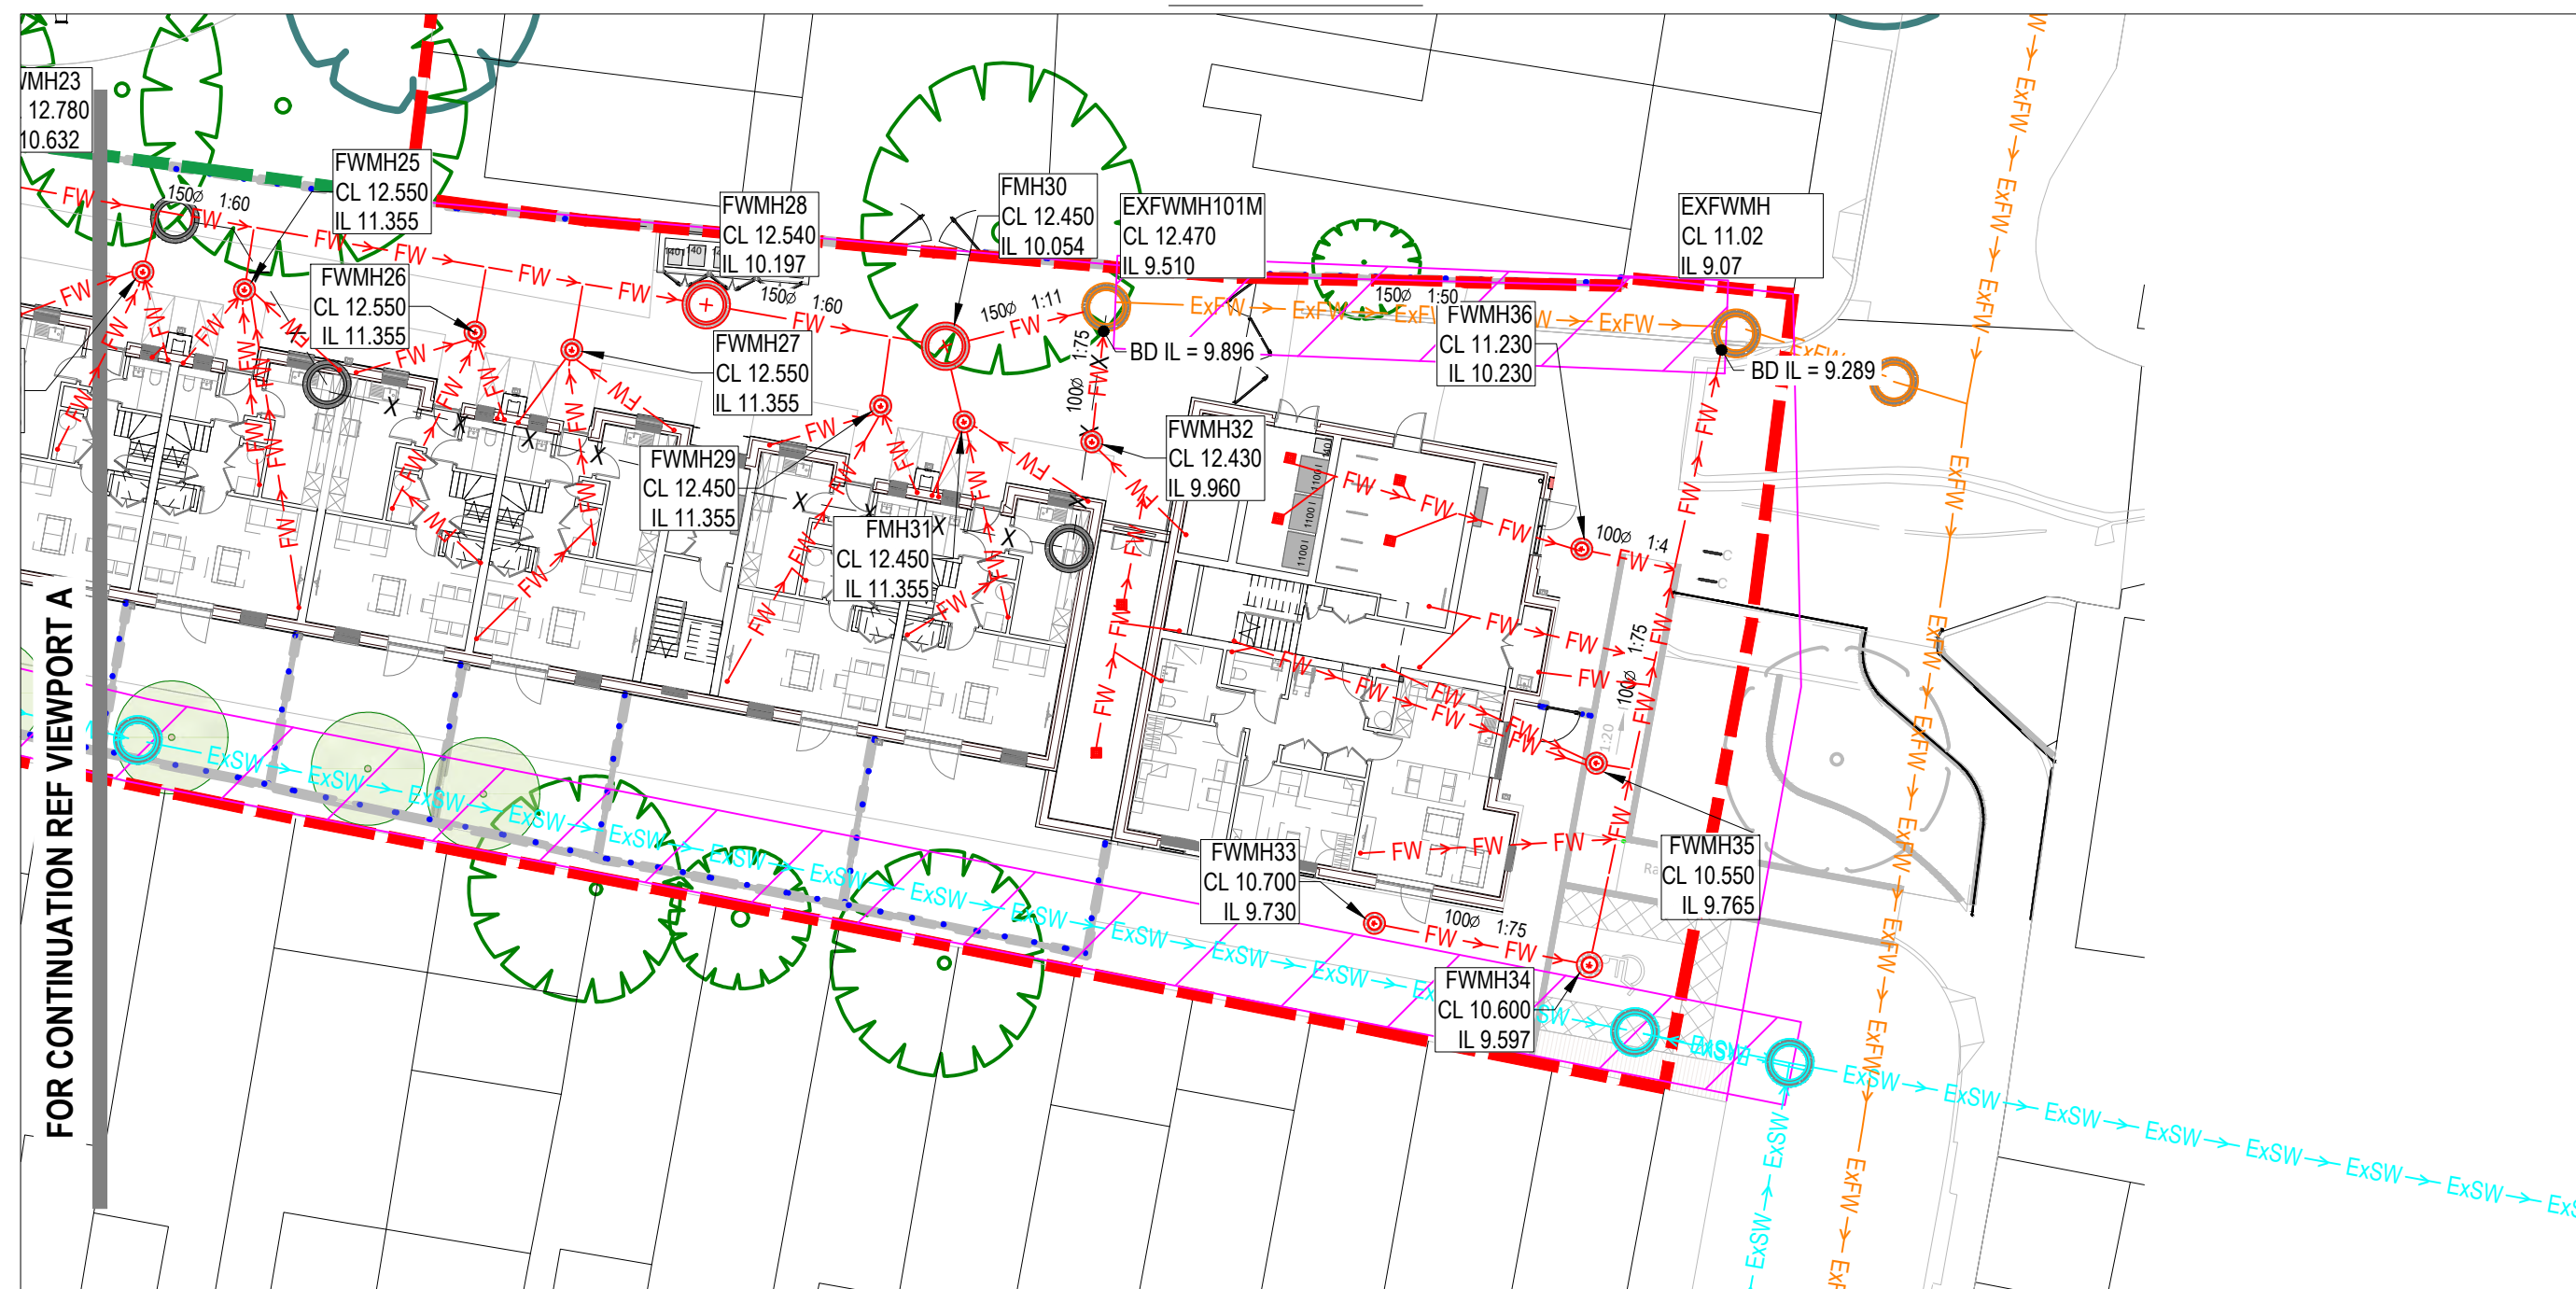

VIEWPORT B

PRELIMINARY
NOT FOR CONSTRUCTION

REV	DESCRIPTION	BY	DATE
P01	STAGE 3 ISSUE	LH	06.05.22
P02	UPDATED TO SUIT LATEST DRAWINGS	GB	07.09.22

NOTES:

- DO NOT SCALE FROM THIS DRAWING
- ALL DIMENSIONS ARE IN METRES UNLESS NOTED OTHERWISE.
- THIS DRAWING IS FOR INFORMATION ONLY.
- DRAWINGS ARE TO BE READ IN CONJUNCTION WITH ALL RELEVANT ARCHITECTS, ENGINEERS AND CONSULTANTS DRAWINGS AND SPECIFICATIONS.
- THIS DRAWING IS NOT REPRESENTATIVE OF THE SITE'S COMPLETE EXISTING DRAINAGE NETWORK AND IS SUBJECT TO CHANGE PENDING FURTHER CCTV DRAINAGE SURVEY RESULTS.
- REMEDIAL WORKS AND/OR REPLACEMENT ARE TO BE ALLOWED FOR TO RETAIN THE EXISTING DRAINAGE SYSTEM.
- FOUL AND SURFACE WATER DRAIN POINT LOCATIONS ARE INDICATIVE AND TBC BY MEP ENGINEER.
- THAMES WATER APPROVAL REQUIRED FOR NEW CONNECTIONS TO PUBLIC SEWER.

NOTE:
FOUL WATER SLAB PENETRATIONS IN ABEYANCE.
LOCATION OF FOUNDATIONS AND BLOCKS APPROXIMATE ONLY. ARCHITECT TO LOCATE SITE AND BUILDINGS TO WORLD COORDINATES AT LATER DESIGN STAGE.

KEY:

- APPLICATION BOUNDARY
- ADDITIONAL TUNER ESTATE AREA
- AREA CONSIDERED IN DRAINAGE STRATEGY - NEW BUILD DEVELOPMENT
- EXISTING THAMES WATER SURFACE WATER SEWER
- PROPOSED THAMES WATER SURFACE WATER SEWER DIVERSION
- PROPOSED FOUL WATER SEWER
- EXISTING THAMES WATER FOUL WATER SEWER
- EXISTING SEWER TO BE MADE REDUNDANT
- EXISTING SURFACE WATER MANHOLE
- PROPOSED FOUL WATER MANHOLE
- EXISTING FOUL WATER MANHOLE

CDM RESIDUAL CIVIL / STRUCTURAL DESIGN RISKS



PROJECT
1-36 BRUNEL WALK
TOTTENHAM
LONDON
N15 5HQ

CLIENT
LONDON BOROUGH OF HARINGEY

TITLE
PROPOSED BELOW GROUND DRAINAGE
FOUL WATER LAYOUT

DISCIPLINE	SCALE
CIVIL	1:250
DRAWN	DESIGNED
LH	LH
CHECKED	APPROVED
GB	GB
DRAWING No	ISSUE
2844-MHT-CV-BG-XX-120	P02