


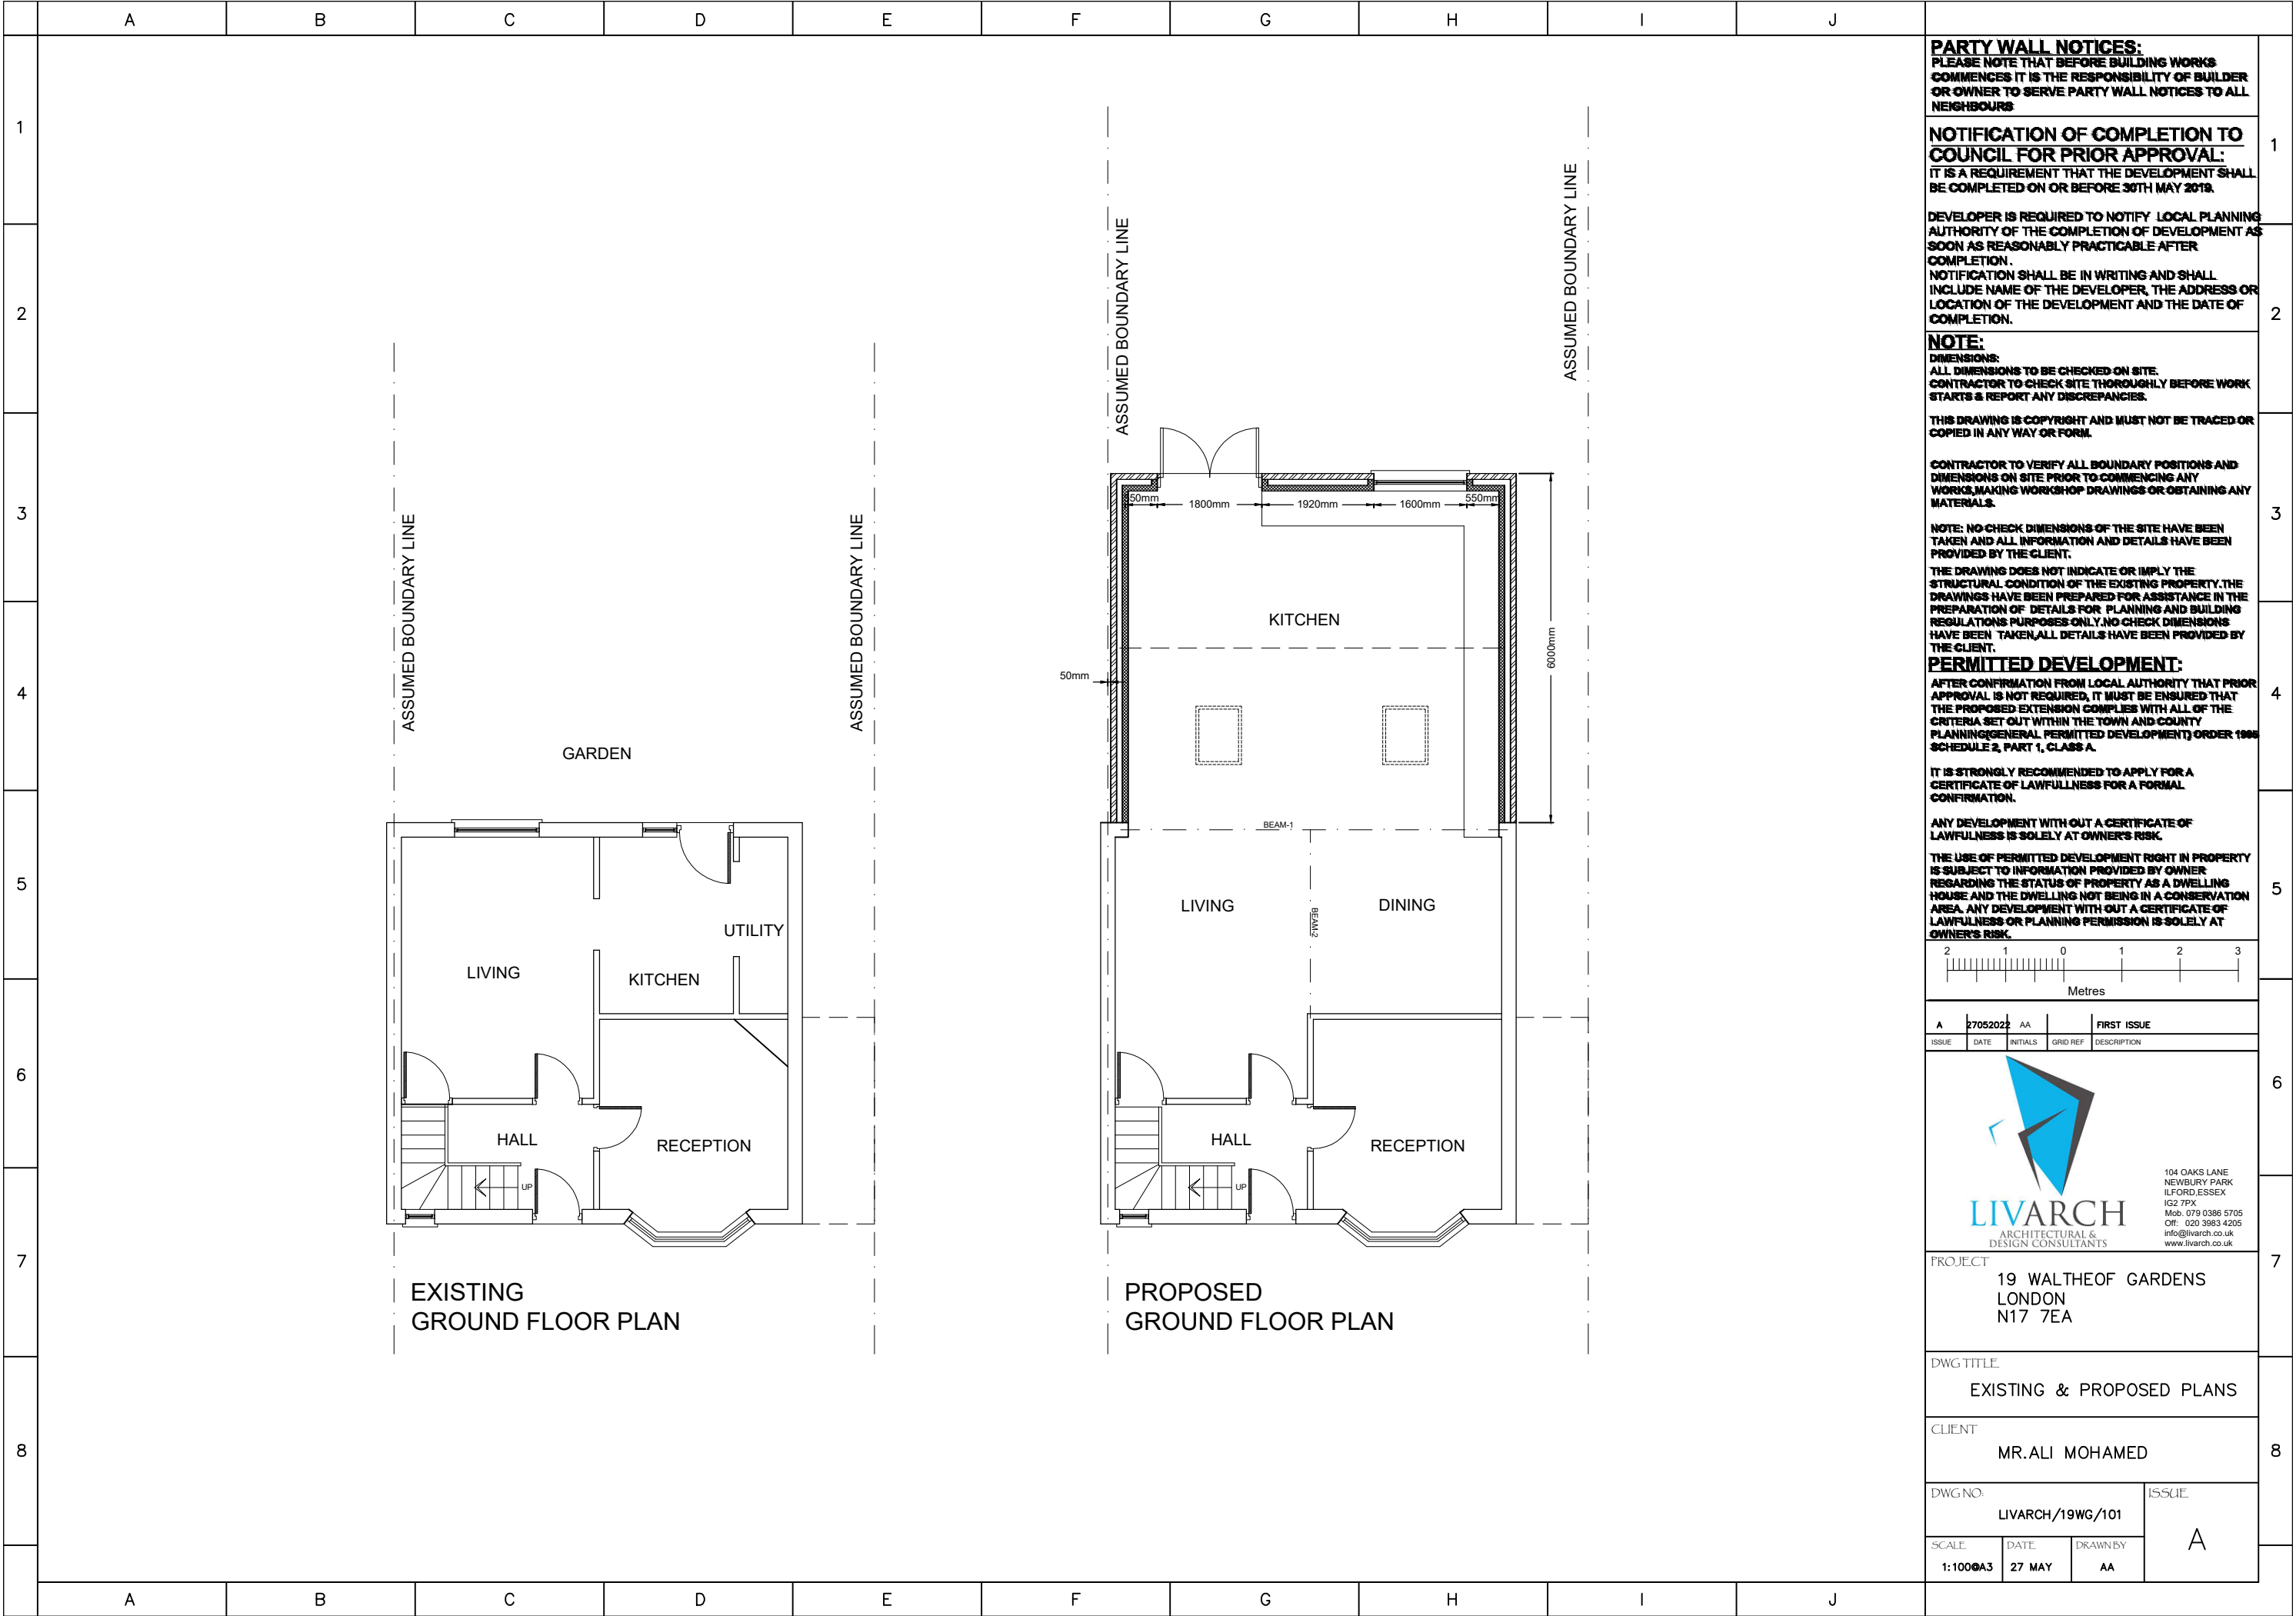



LIVARCH
ARCHITECTURAL &
DESIGN CONSULTANTS

104 OAKS LANE
NEWBURY PARK
ILFORD, ESSEX
IG2 7PX
Mob: 079 0386 5705
Off: 020 3983 4205
info@livarch.co.uk
www.livarch.co.uk

PROJECT
19 WALTHER OF GARDENS
LONDON
N17 7EA

DWG TITLE
EXISTING & PROPOSED PLANS

CLIENT
MR.ALI MOHAMED

DWG NO: LIVARCH/19WG/101			ISSUE A
SCALE 1:100@A3	DATE 27 MAY	DRAWN BY AA	