



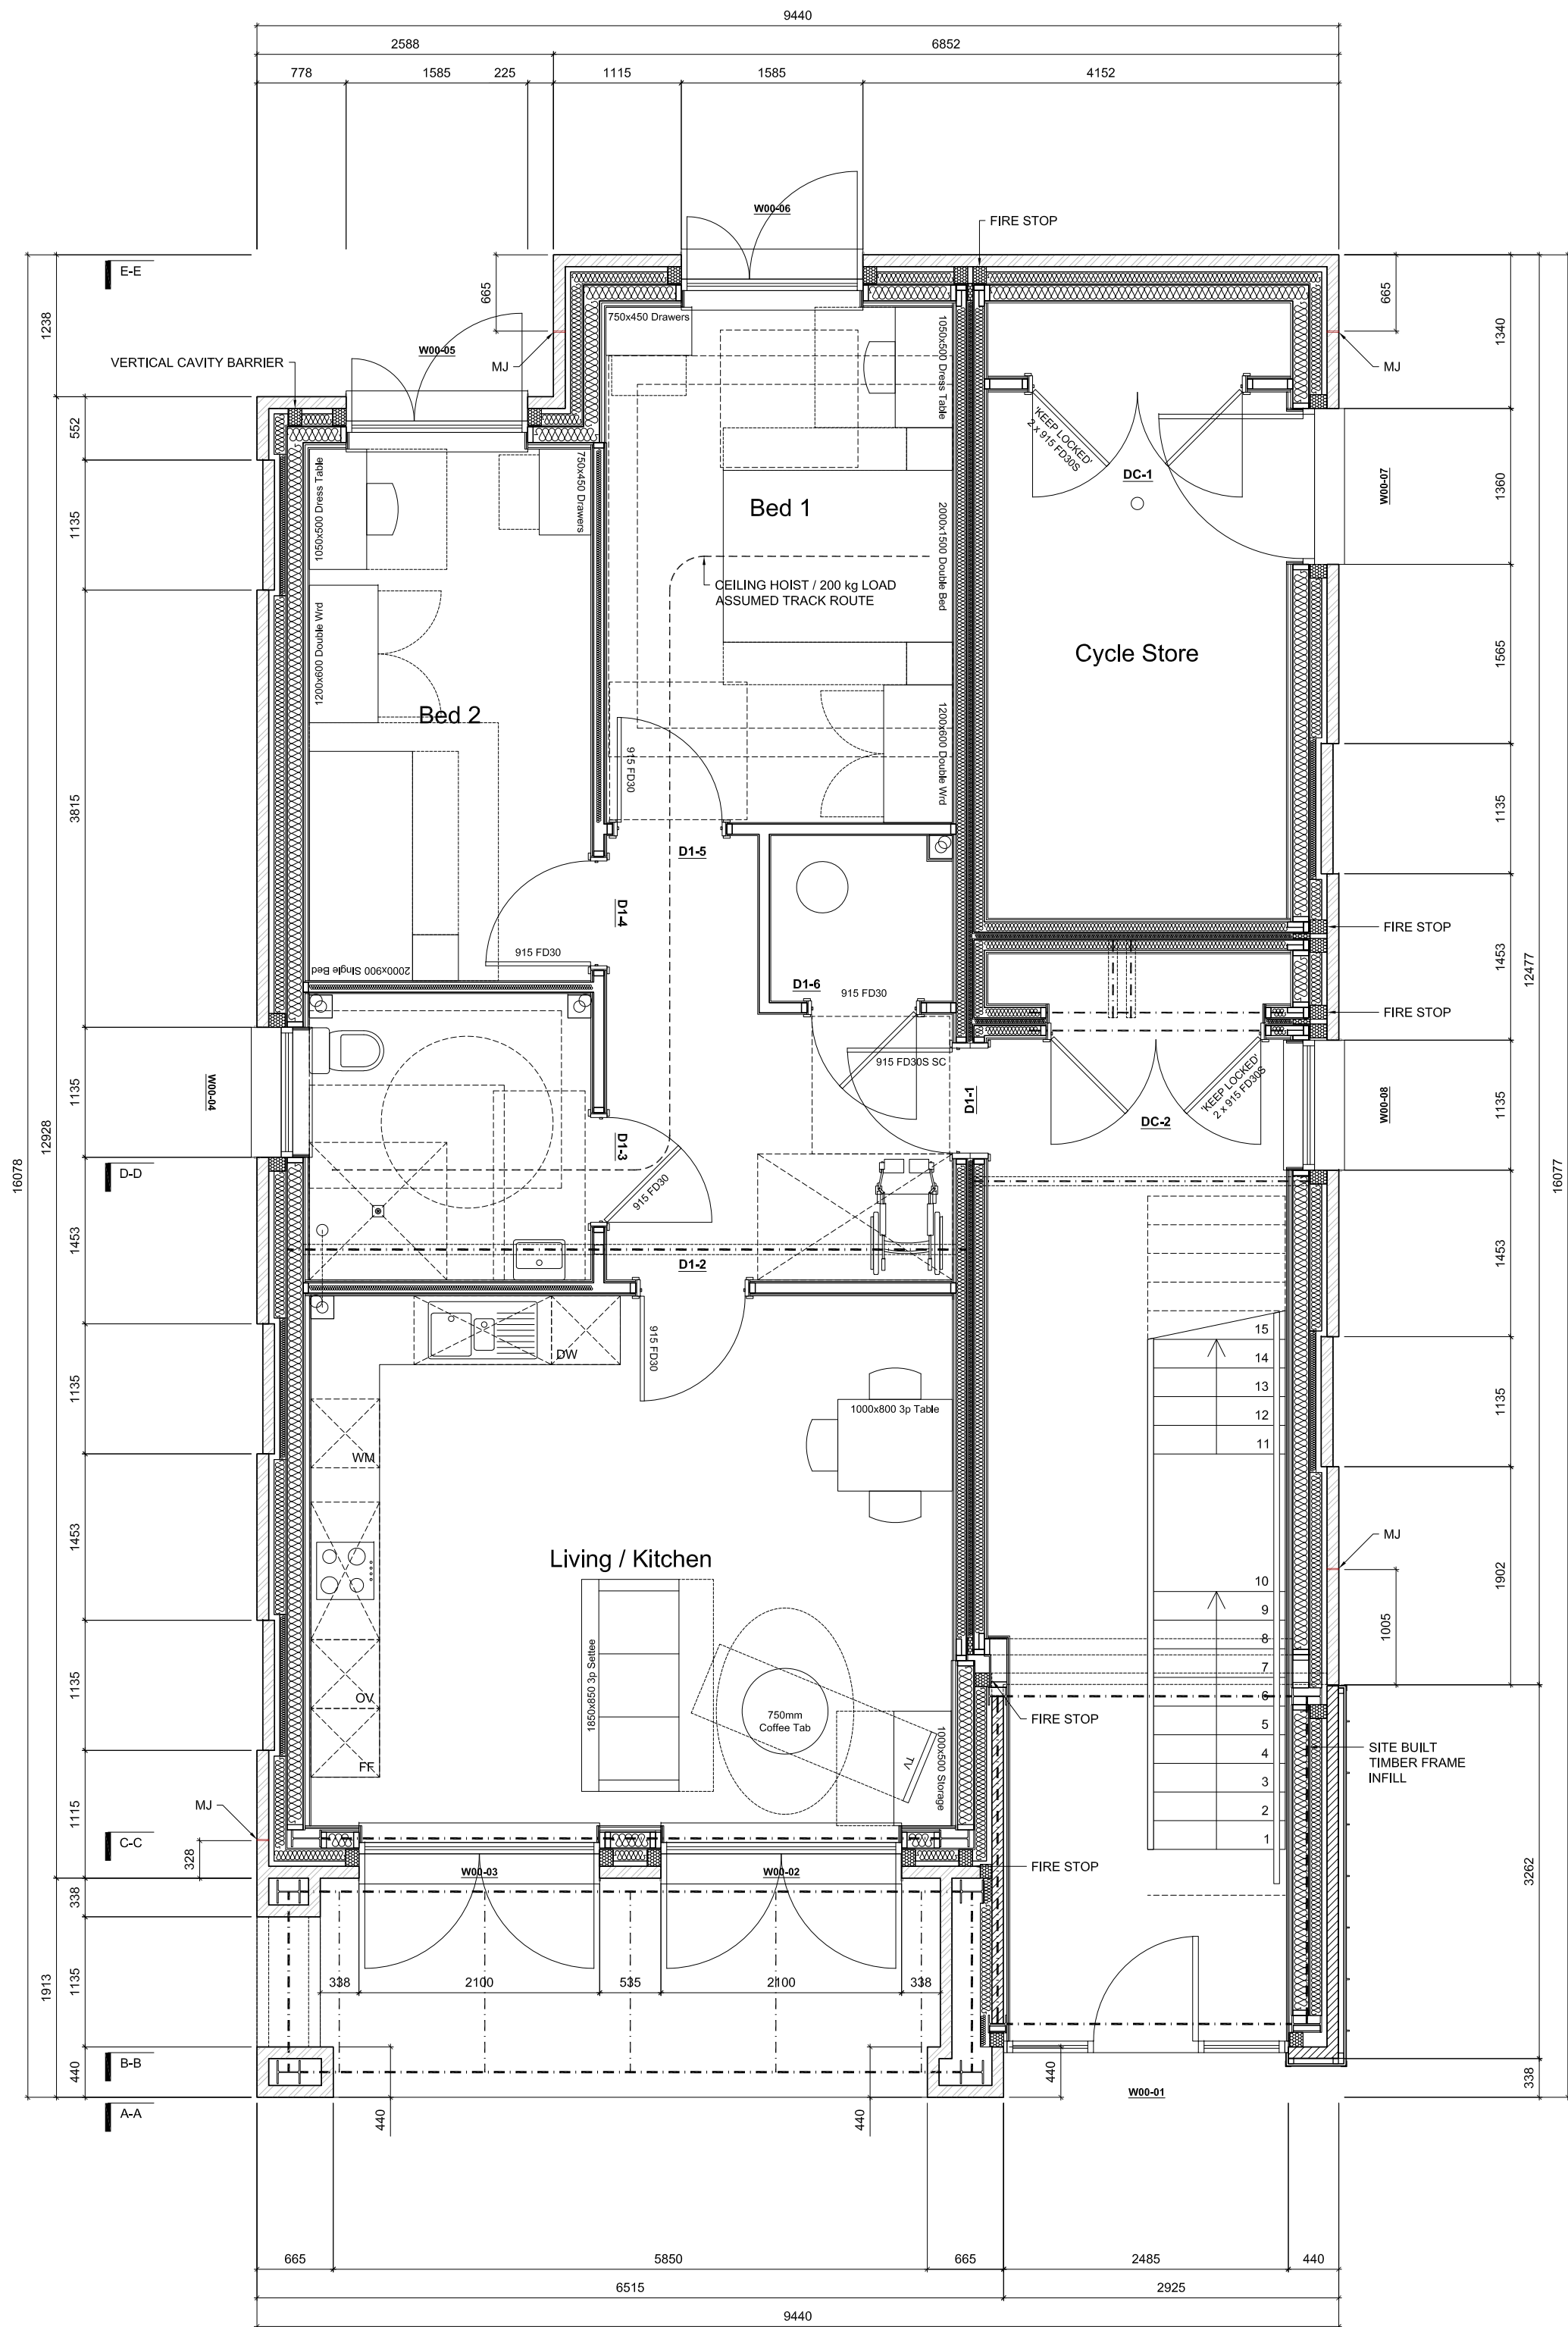

Ground Floor Plan

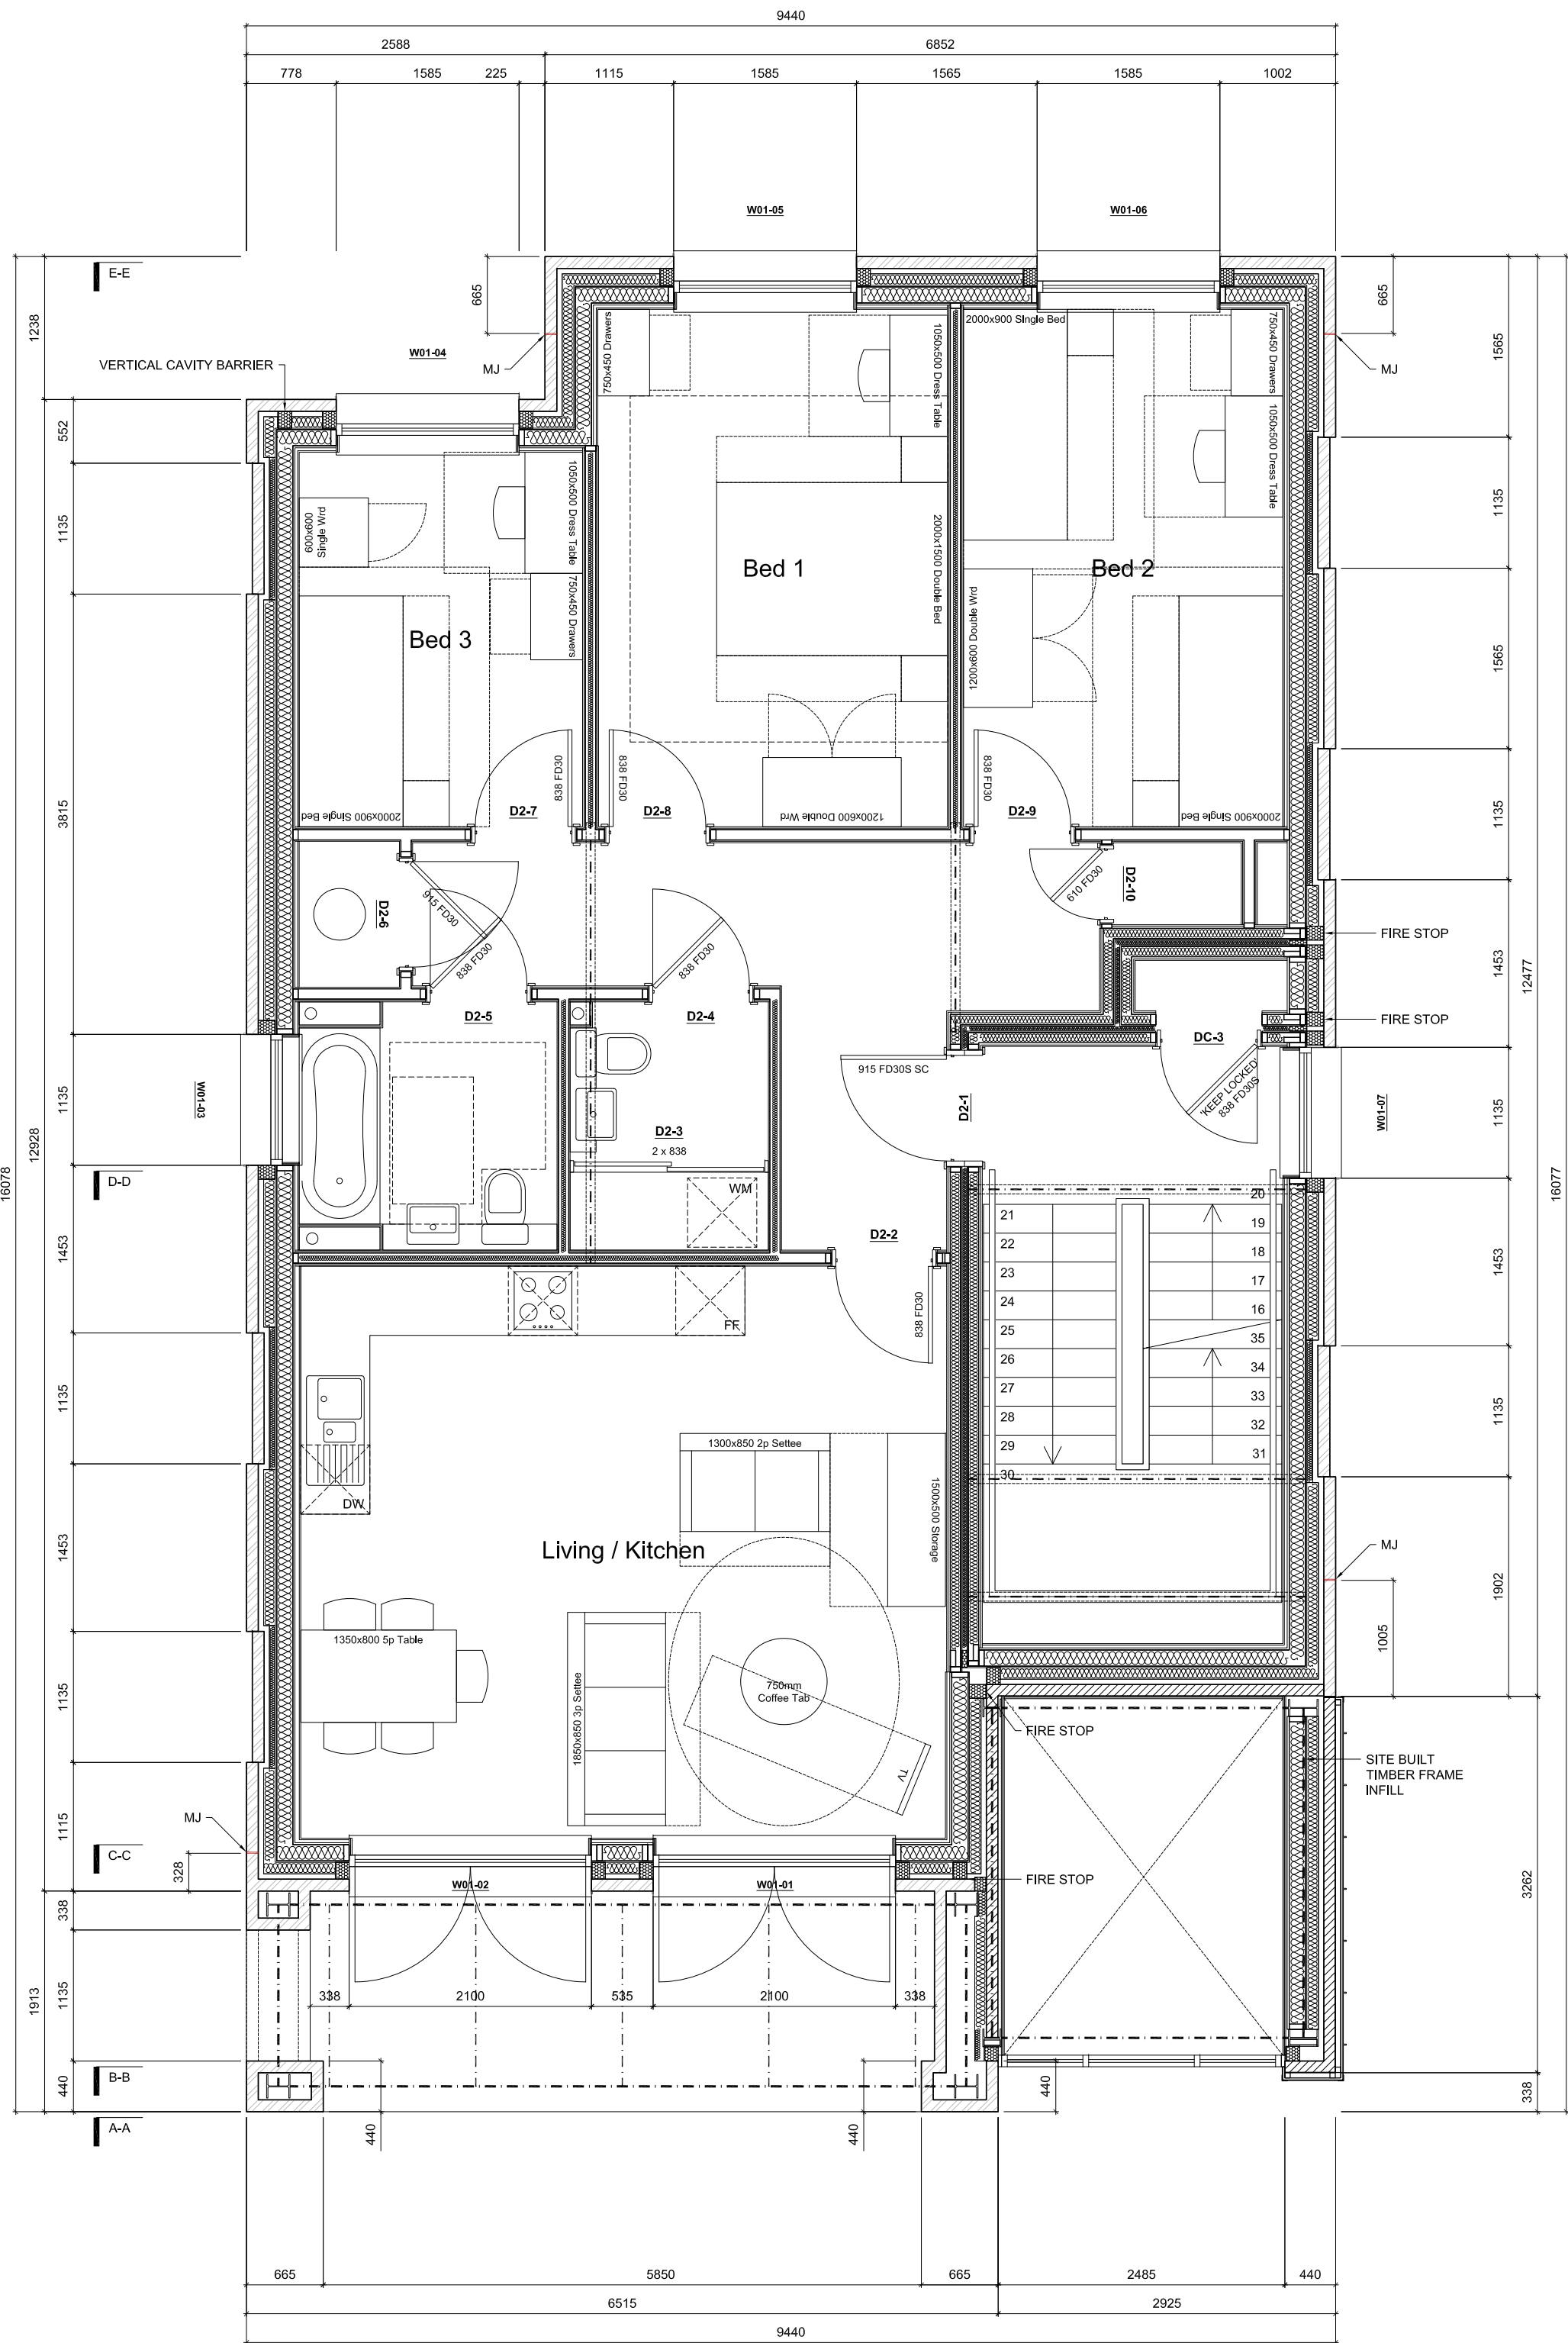

First Floor Plan

F	15.07.22	Section Lines Noted
E	14.07.22	Fire Stop & Cavity Barrier Notes
D	10.06.22	Steel Frame & Balcony Door Opening Sizes Revised
C	07.03.22	Internal Door Sizes Added
B	08.02.22	Indicative Furniture Layouts Added
A	03.02.22	Drawing Revised

Revisions	
Client	NFC Homes Ltd.

Project	Residential Development Lealand Road London N15 6JS
---------	--

Status	Construction
--------	--------------

Date	2022.01.28
------	------------

Scale	1:50	Size	A1
-------	------	------	----

Title	Ground & First Floor Plan
-------	---------------------------

Number	20.41-211	Revision	F
--------	-----------	----------	---

Spires Architects

9 Monks Way | Reading | RG30 3DP
Tel: 07495 529905

Do not scale from this drawing.
This drawing is copyright and may not be reproduced in whole or part without written authority.