


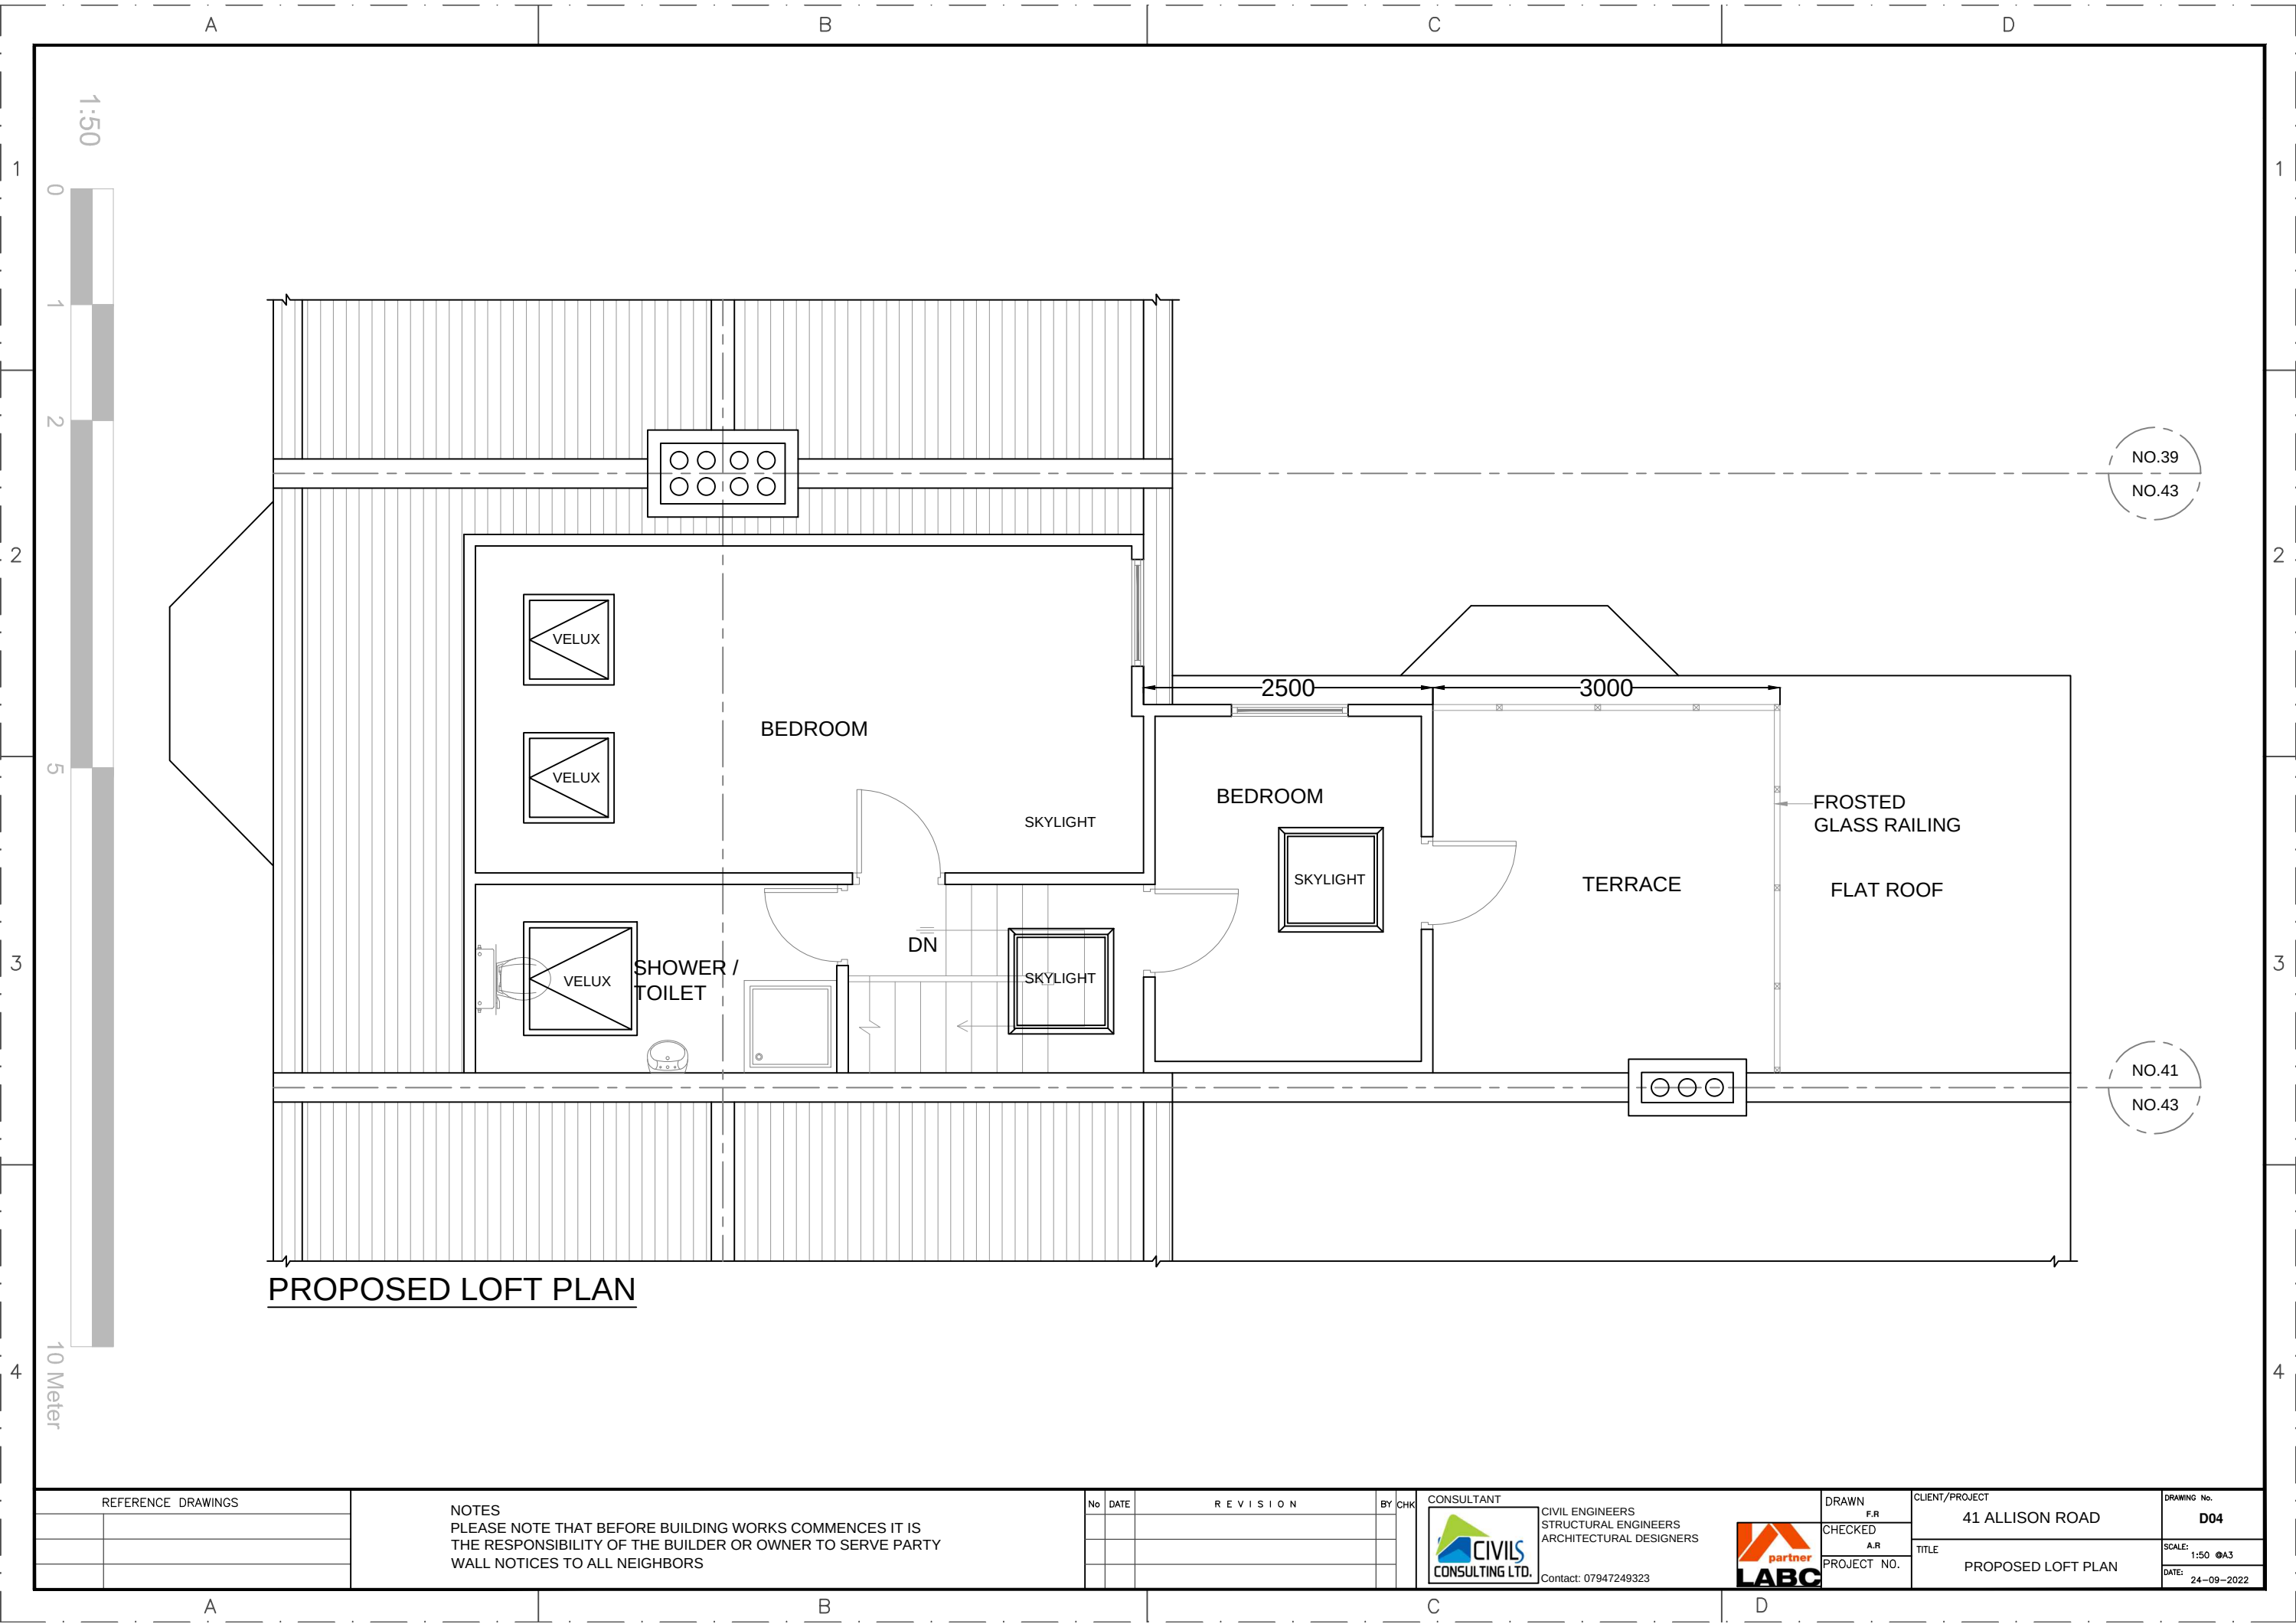

PROPOSED LOFT PLAN

REFERENCE DRAWINGS		NOTES PLEASE NOTE THAT BEFORE BUILDING WORKS COMMENCES IT IS THE RESPONSIBILITY OF THE BUILDER OR OWNER TO SERVE PARTY WALL NOTICES TO ALL NEIGHBORS	No	DATE	REVISION	BY	CHK	CONSULTANT	DRAWN	CLIENT/PROJECT	DRAWING No.	
								 CIVIL ENGINEERS STRUCTURAL ENGINEERS ARCHITECTURAL DESIGNERS Contact: 07947249323	F.R.	41 ALLISON ROAD	D04	
									A.R.			CHECKED
									PROJECT NO.			TITLE
										PROPOSED LOFT PLAN	SCALE: 1:50 @A3 DATE: 24-09-2022	