



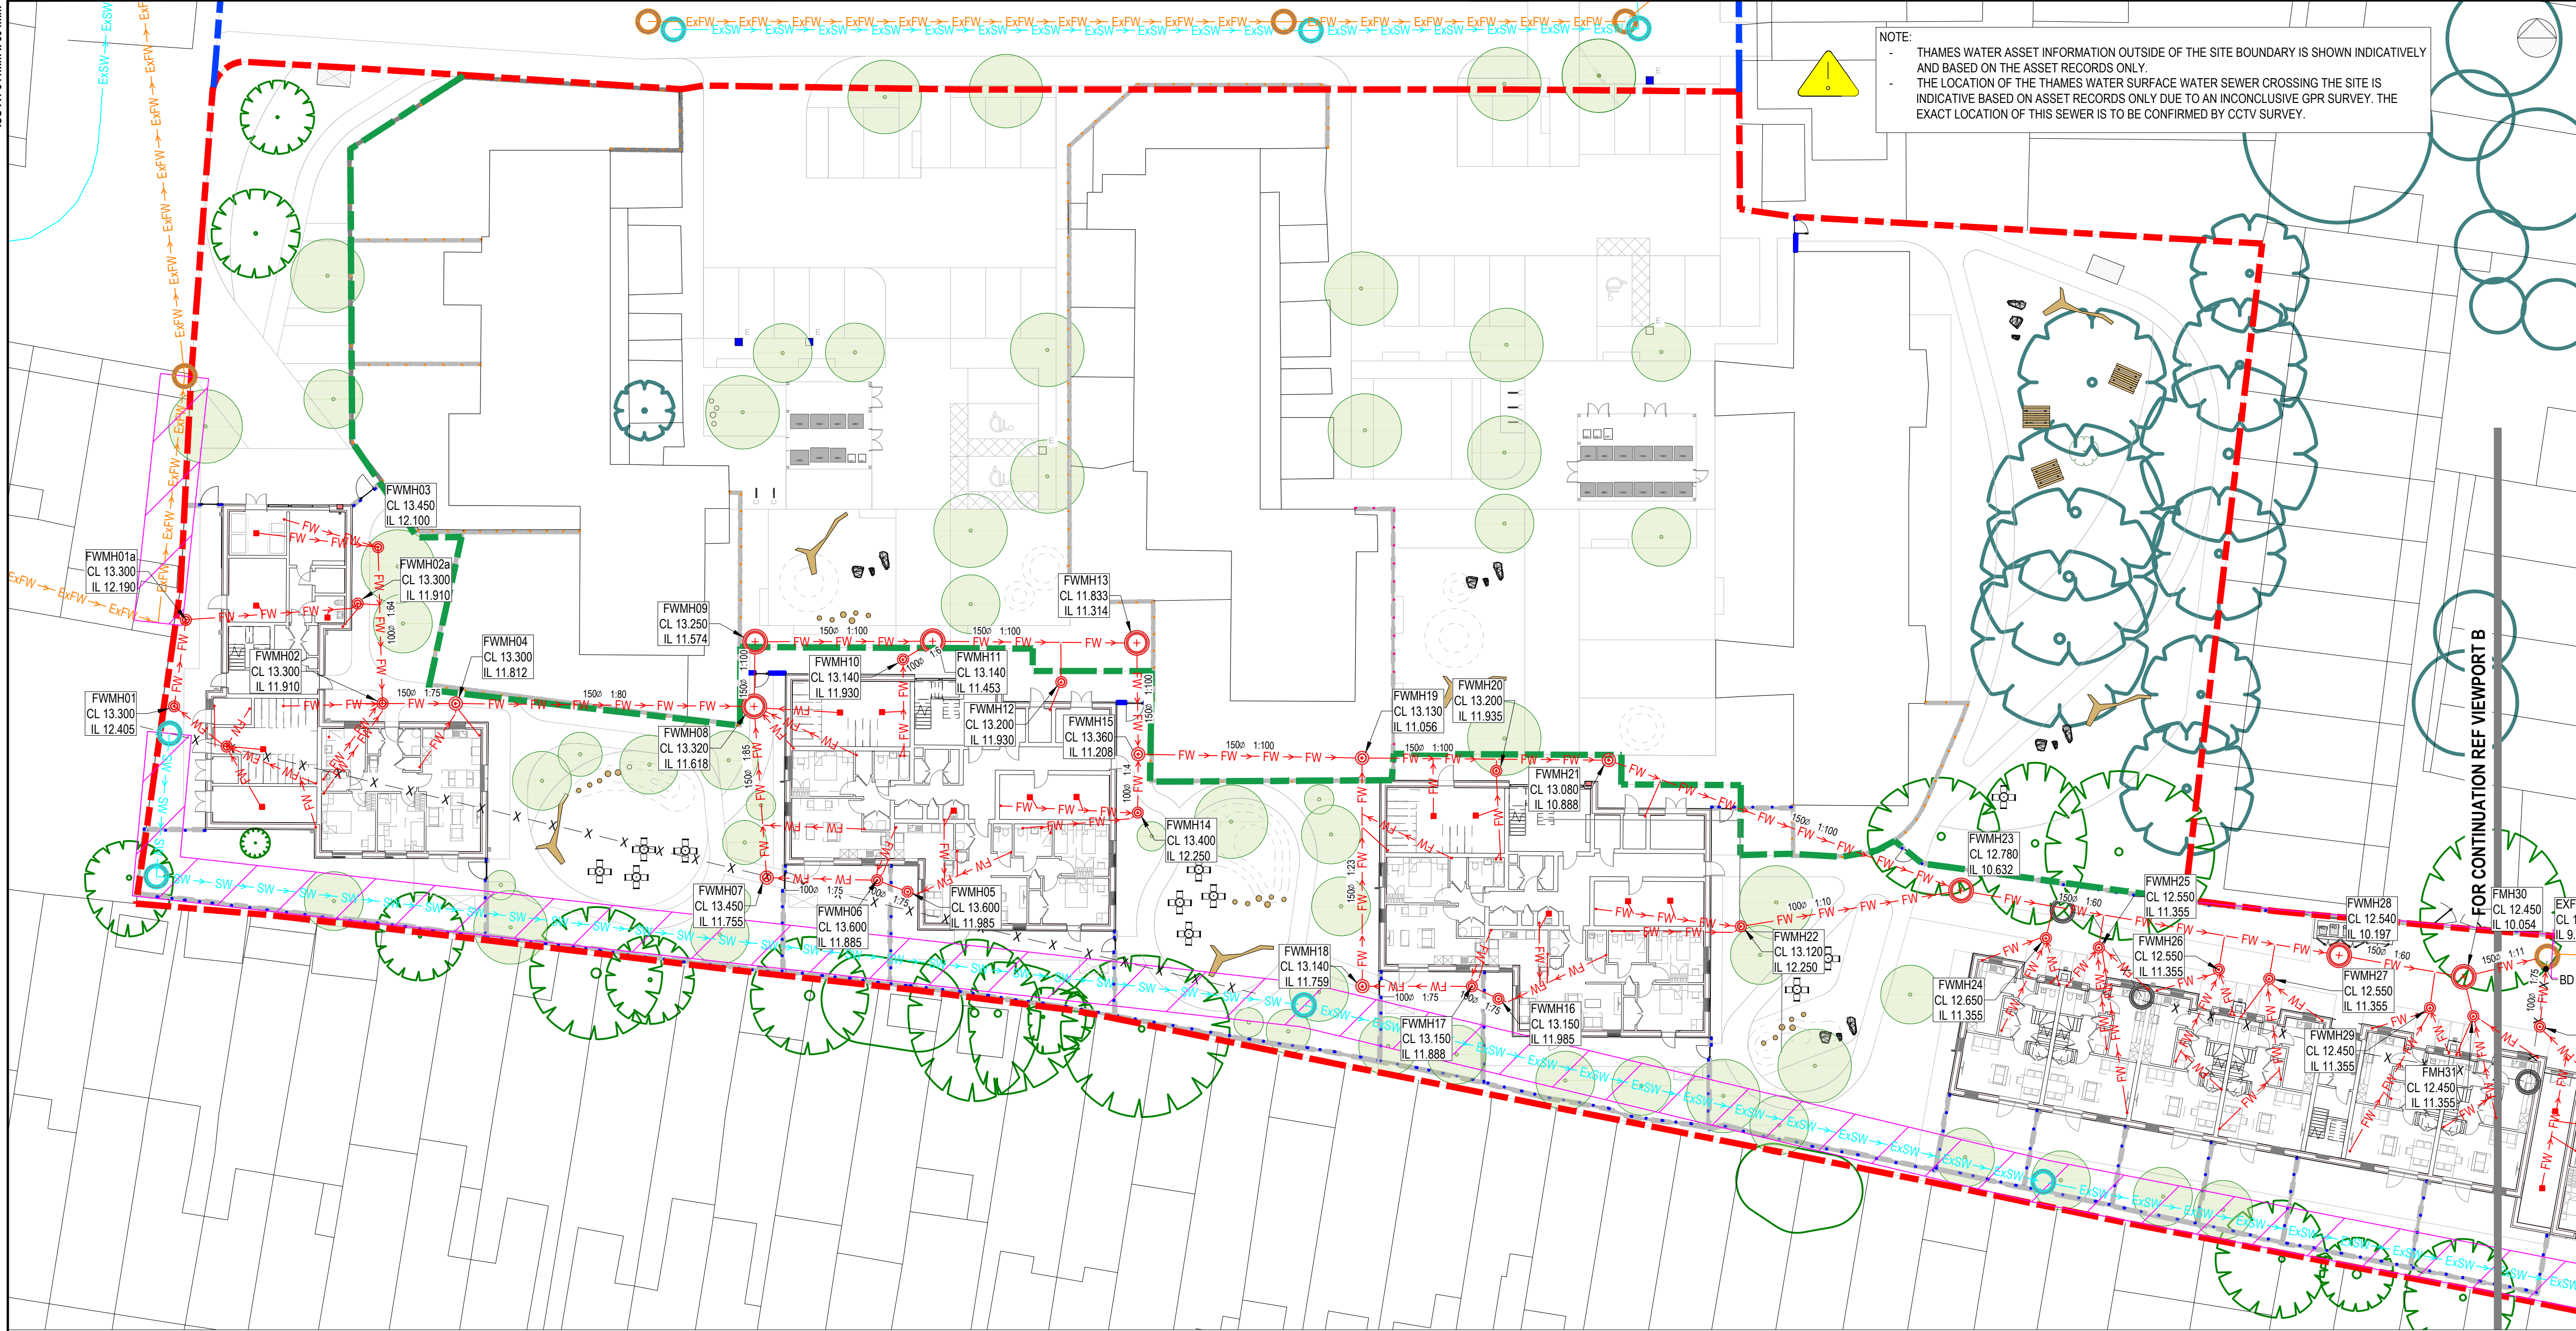

VIEWPORT A

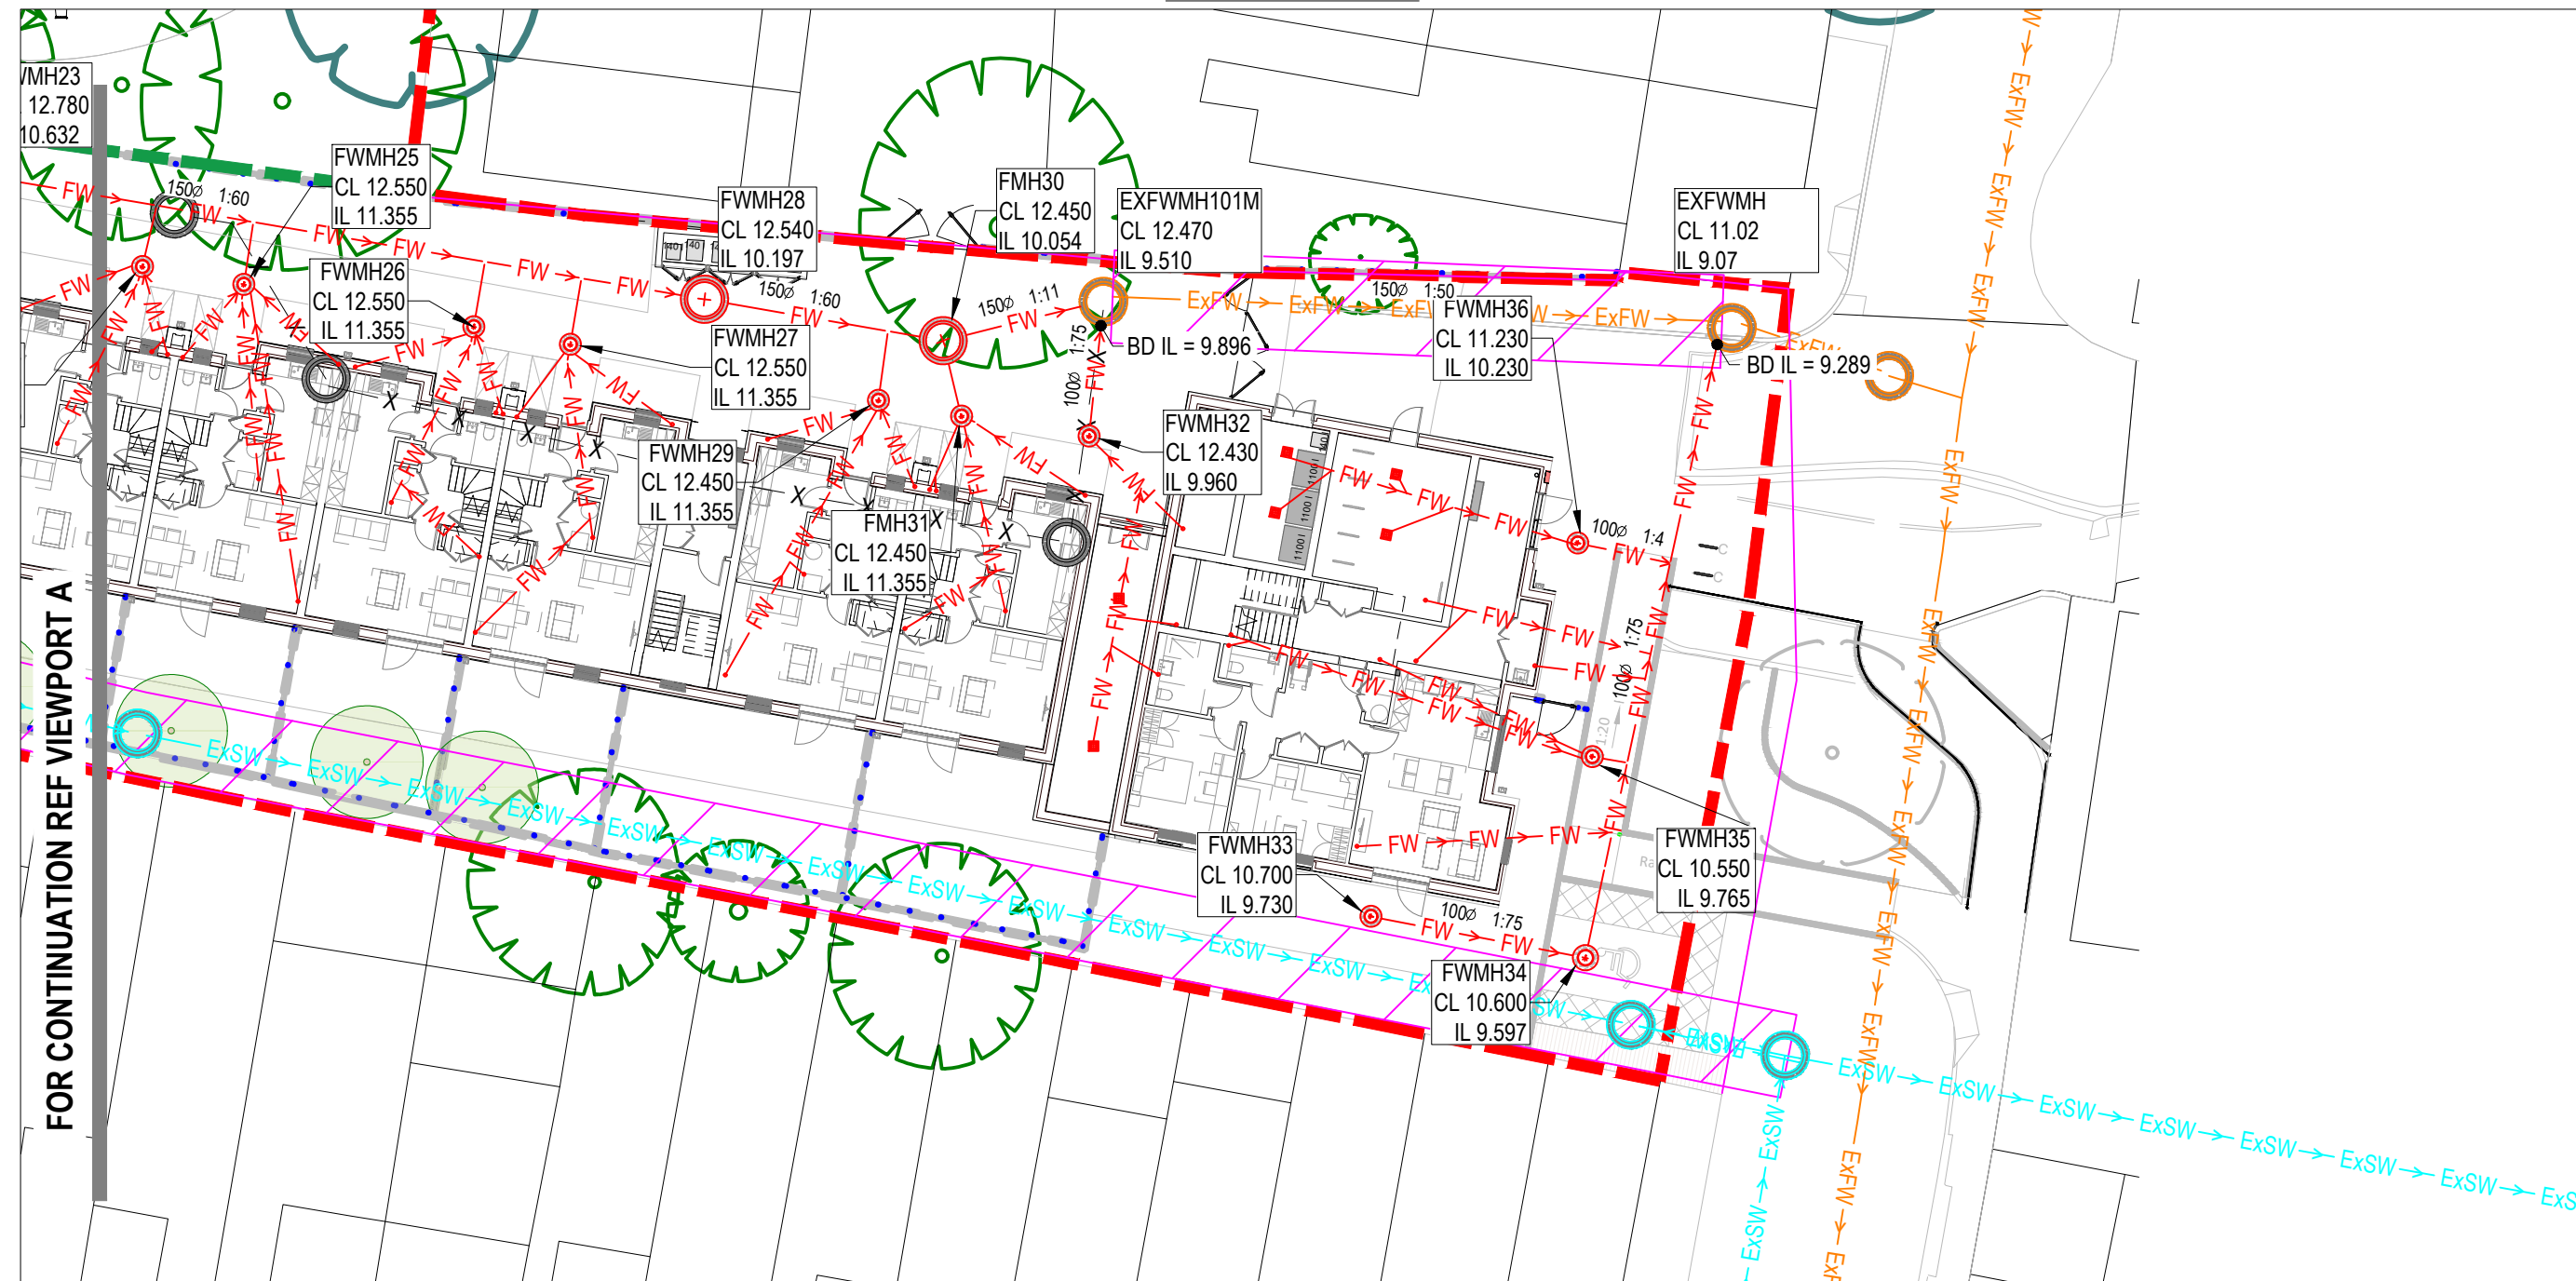

VIEWPORT B

PRELIMINARY  
NOT FOR CONSTRUCTION

| REV | DESCRIPTION                     | BY | DATE     |
|-----|---------------------------------|----|----------|
| P01 | STAGE 3 ISSUE                   | LH | 06.05.22 |
| P02 | UPDATED TO SUIT LATEST DRAWINGS | GB | 07.09.22 |

NOTES:

- DO NOT SCALE FROM THIS DRAWING
- ALL DIMENSIONS ARE IN METRES UNLESS NOTED OTHERWISE.
- THIS DRAWING IS FOR INFORMATION ONLY.
- DRAWINGS ARE TO BE READ IN CONJUNCTION WITH ALL RELEVANT ARCHITECTS, ENGINEERS AND CONSULTANTS DRAWINGS AND SPECIFICATIONS.
- THIS DRAWING IS NOT REPRESENTATIVE OF THE SITE'S COMPLETE EXISTING DRAINAGE NETWORK AND IS SUBJECT TO CHANGE PENDING FURTHER CCTV DRAINAGE SURVEY RESULTS.
- REMEDIAL WORKS AND/OR REPLACEMENT ARE TO BE ALLOWED FOR TO RETAIN THE EXISTING DRAINAGE SYSTEM.
- FOUL AND SURFACE WATER DRAIN POINT LOCATIONS ARE INDICATIVE AND TBC BY MEP ENGINEER.
- THAMES WATER APPROVAL REQUIRED FOR NEW CONNECTIONS TO PUBLIC SEWER.

NOTE:  
FOUL WATER SLAB PENETRATIONS IN ABEYANCE.  
LOCATION OF FOUNDATIONS AND BLOCKS APPROXIMATE ONLY. ARCHITECT TO LOCATE SITE AND BUILDINGS TO WORLD COORDINATES AT LATER DESIGN STAGE.

KEY:

- APPLICATION BOUNDARY
- ADDITIONAL TUNER ESTATE AREA
- AREA CONSIDERED IN DRAINAGE STRATEGY - NEW BUILD DEVELOPMENT
- EXISTING THAMES WATER SURFACE WATER SEWER
- PROPOSED THAMES WATER SURFACE WATER SEWER DIVERSION
- PROPOSED FOUL WATER SEWER
- EXISTING THAMES WATER FOUL WATER SEWER
- EXISTING SEWER TO BE MADE REDUNDANT
- EXISTING SURFACE WATER MANHOLE
- PROPOSED FOUL WATER MANHOLE
- EXISTING FOUL WATER MANHOLE

CDM RESIDUAL CIVIL / STRUCTURAL DESIGN RISKS

**MEINHARDT**

10 Aldersgate Street, London EC1A 4JU  
Telephone: +44 (0)20 7831 7969  
www.meinhardt.co.uk

PROJECT  
1-36 BRUNEL WALK  
TOTTENHAM  
LONDON  
N15 5HQ

CLIENT  
LONDON BOROUGH OF HARINGEY

TITLE  
PROPOSED BELOW GROUND DRAINAGE  
FOUL WATER LAYOUT

| DISCIPLINE            | SCALE    |
|-----------------------|----------|
| CIVIL                 | 1:250    |
| DRAWN                 | DESIGNED |
| LH                    | LH       |
| CHECKED               | APPROVED |
| GB                    | GB       |
| DRAWING No            | ISSUE    |
| 2844-MHT-CV-BG-XX-120 | P02      |