
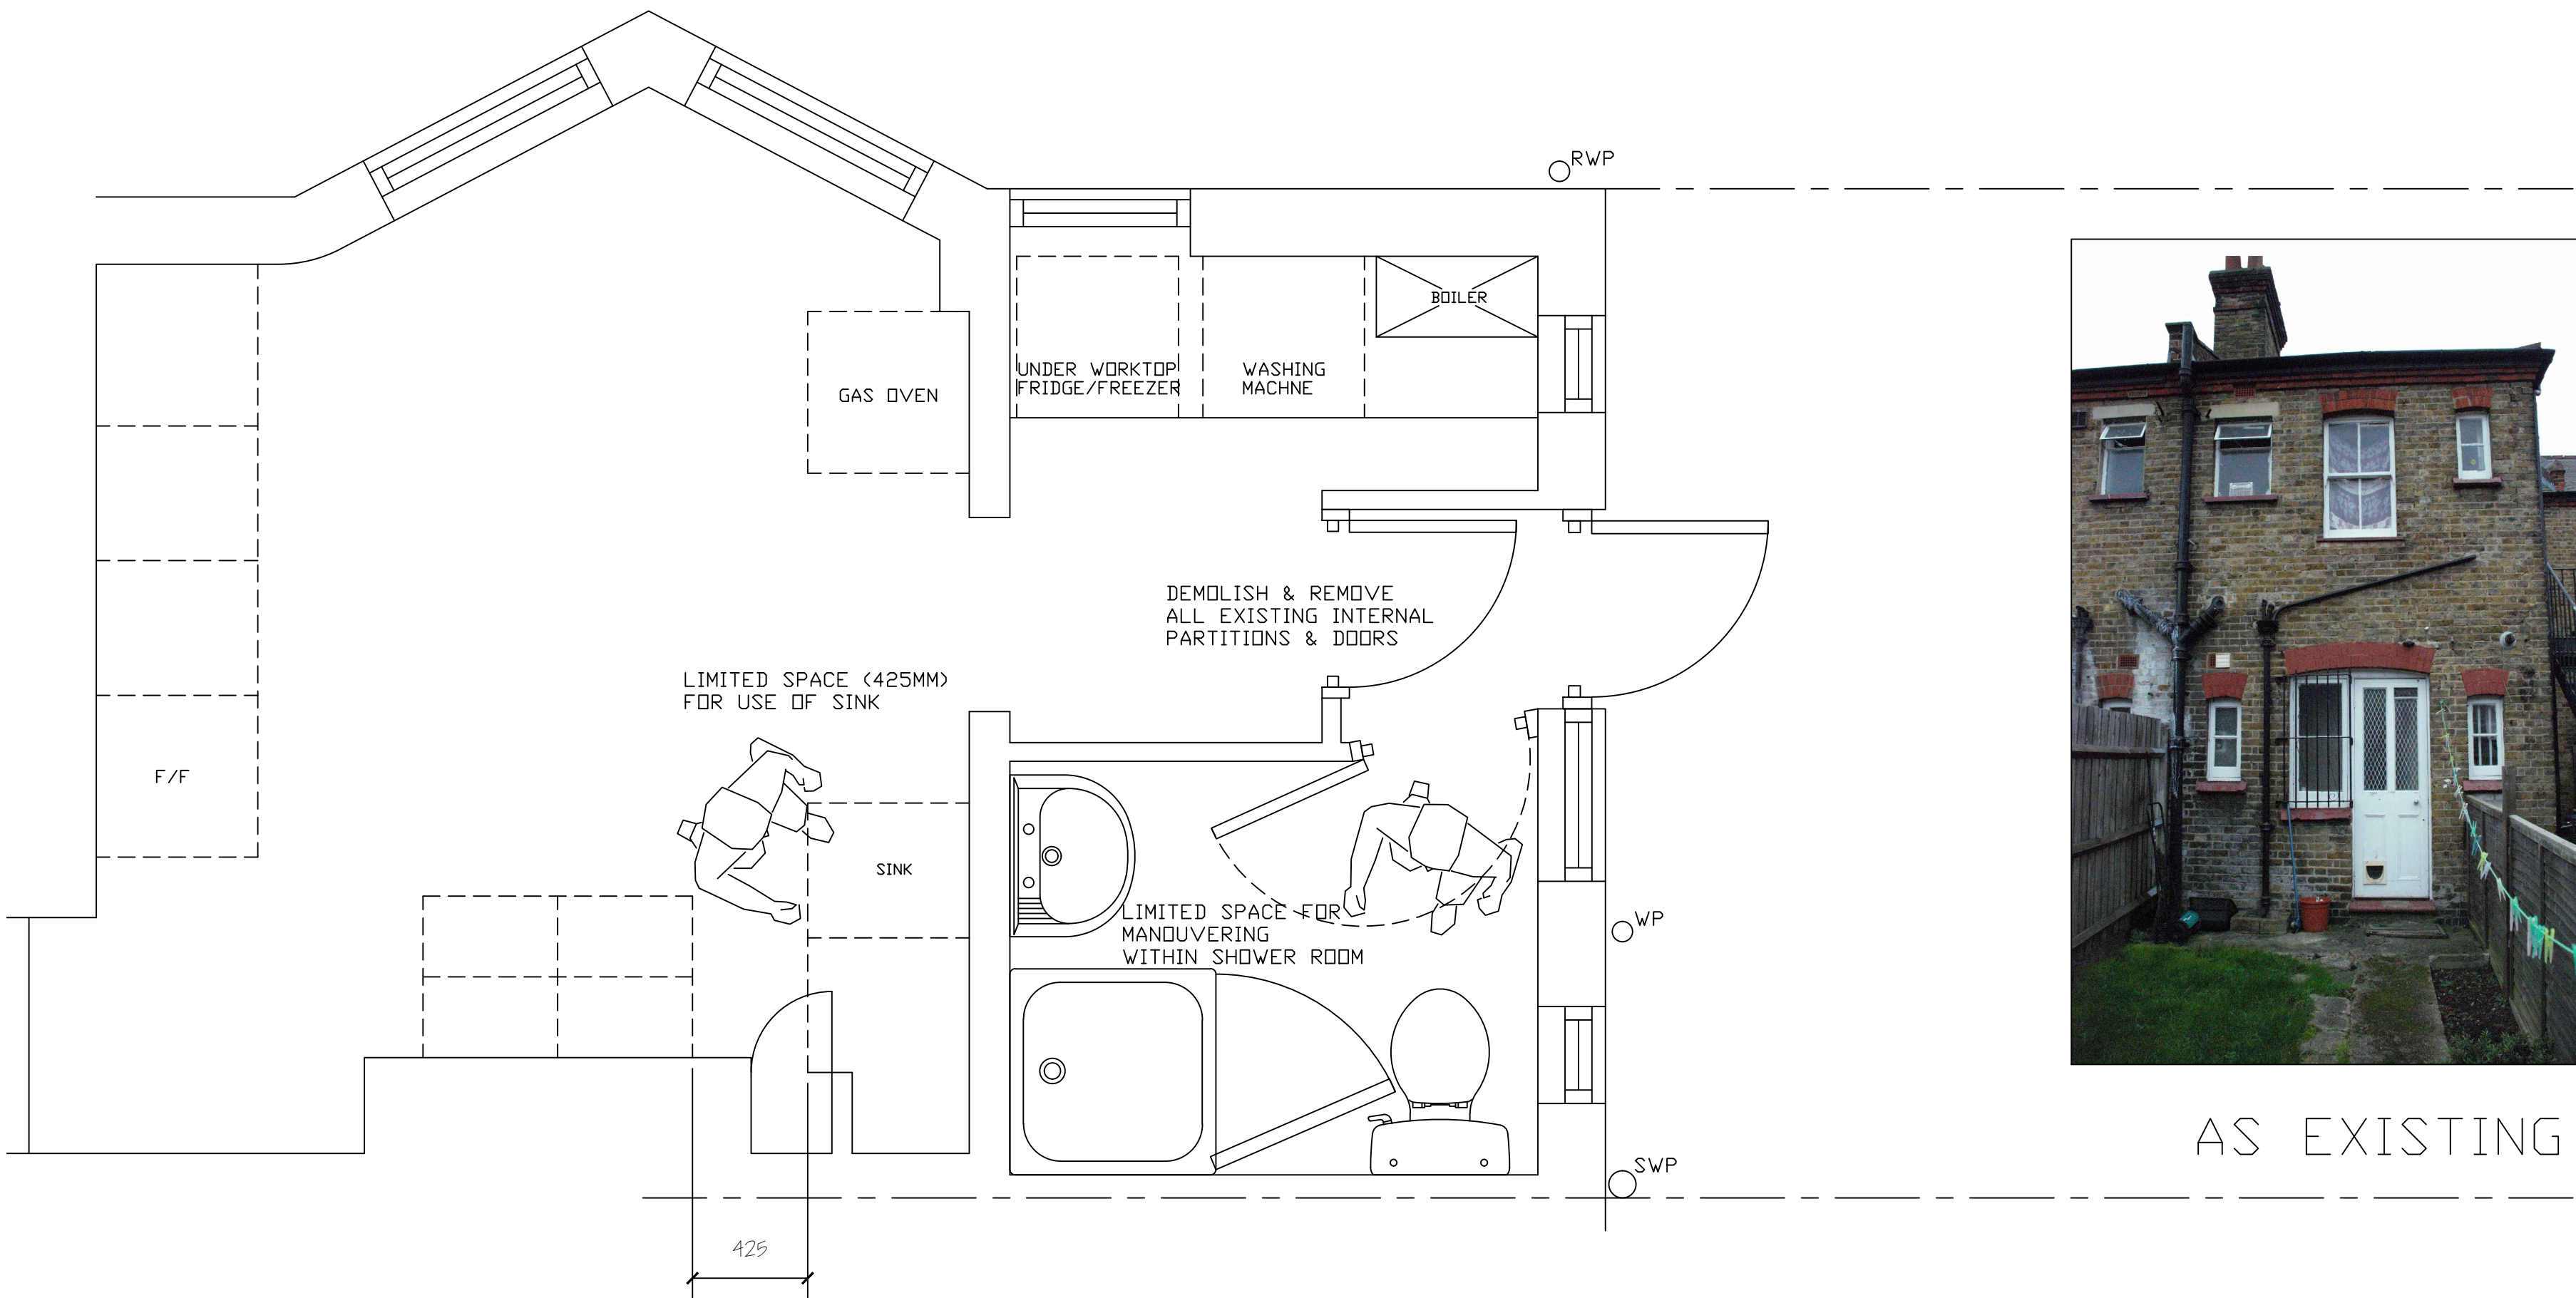
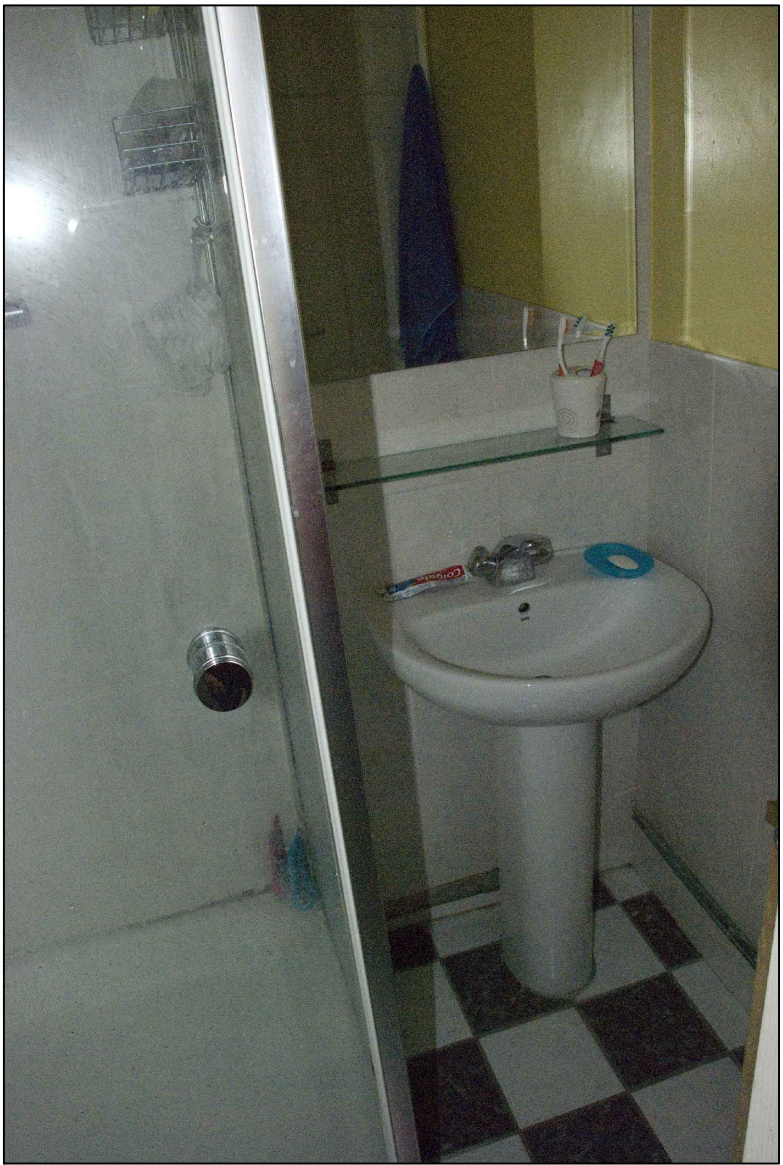
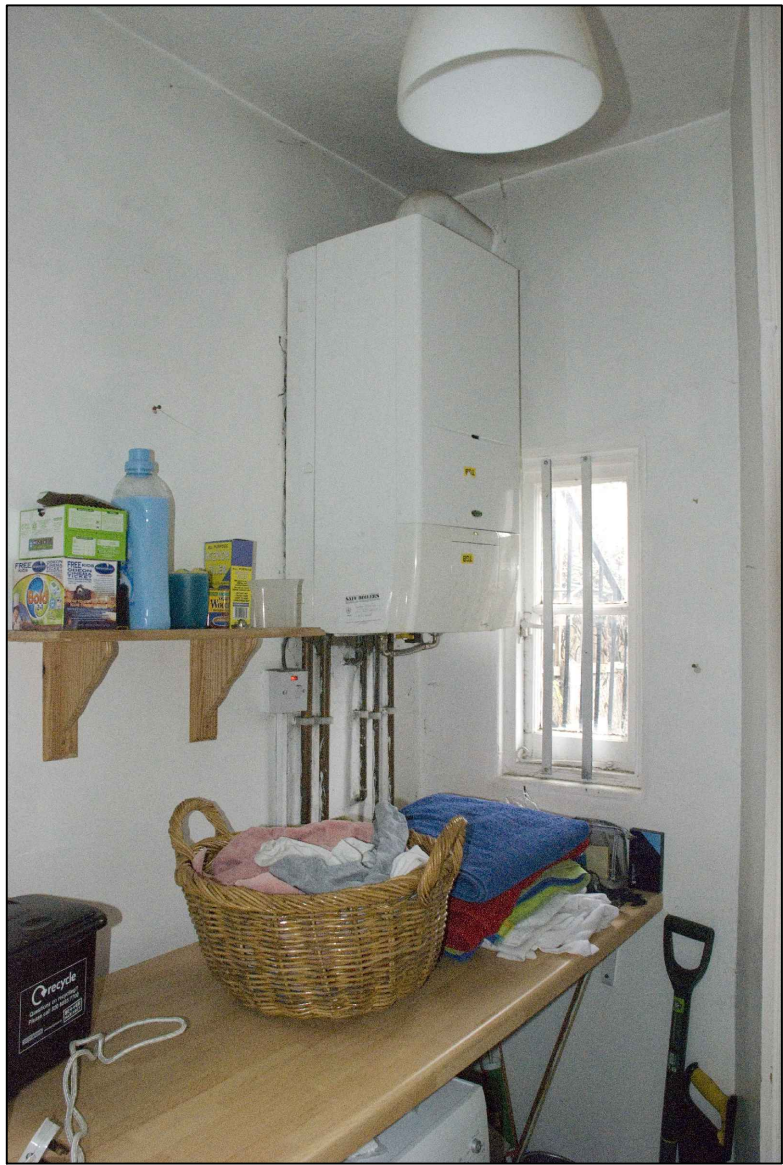


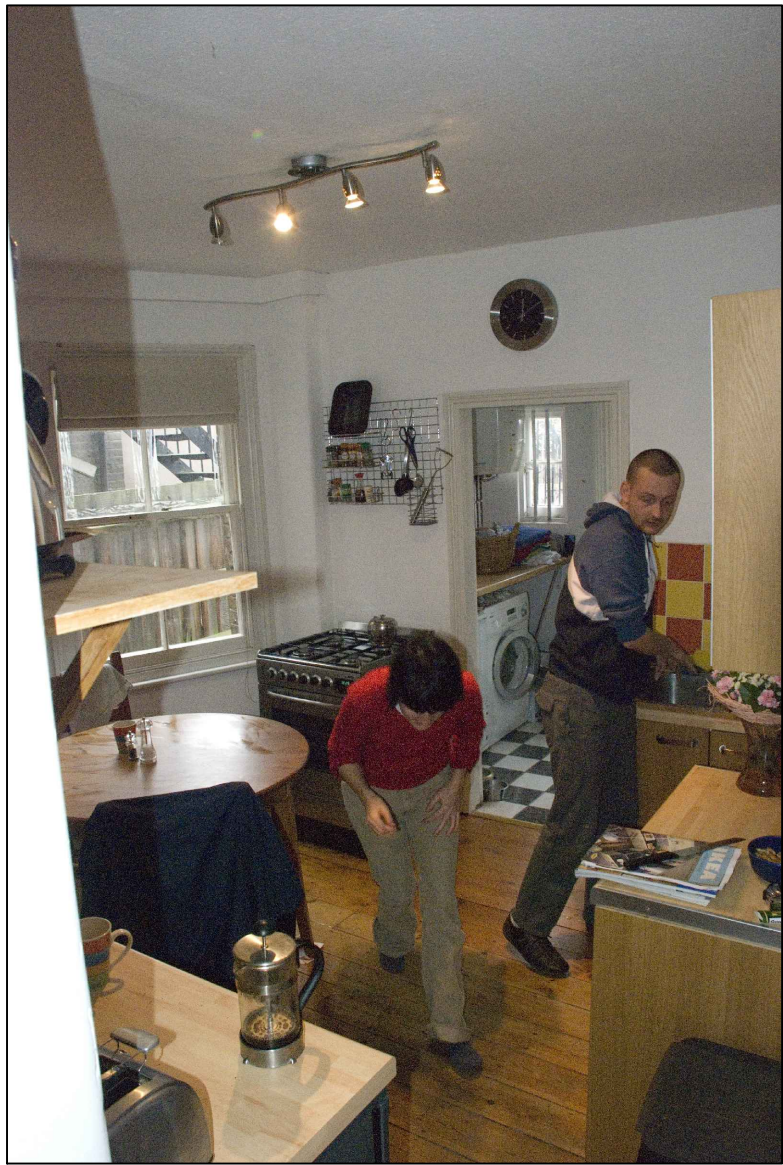

AS EXISTING

- DESIGN ANALYSIS & CONSIDERATIONS
1. THE SPACE PLANNING OF THE EXISTING LAYOUT IS CONSIDERED POOR.
 2. MINIMAL SPACE BEHIND THE KITCHEN SINK FOR WASHING UP.
 3. SMALL FRIDGE FREEZER POSITIONED OUT OF EASY ACCESS OF THE MAIN KITCHEN AREA.
 4. SHOWER ROOM ACCESS IS RESTRICTED THROUGH LIMITED SPACE BETWEEN DOOR OPENING AND W.C.
 5. SHOWER DOOR HITS W.C. ON OPENING AND CLIENT HAS TO MANOUVRE BETWEEN SHOWER & W.C. IN ORDER TO CLOSE DOOR AND ACCESS W.H.B.
 6. NO DOOR BETWEEN EXISTING KITCHEN & SHOWER/W.C. ROOM TO COMPLY WITH REGULATION FOR A VENTILATED SPACE BETWEEN THE TWO.

notes

date	rev.	revision/author/checker
------	------	-------------------------

purpose of issue

CONSTRUCTION

title

EXISTING KITCHEN/BATHROOM
REFURBISHMENT
PLANS & PHOTOS

scale	1:20 @ A1	date	NOV 2007
-------	-----------	------	----------

drawn by	TEC	checked by	C.V.
----------	-----	------------	------

drawing no.	rev.
-------------	------

TECOO I

project title

203 GLADSTONE AVENUE
BARBARA TIERNEY

427 Alma Road
Enfield
Middlesex
EN3 7RS
e-mail: Chris@TectonicUK.co.uk
Tel: 07798 633 906

TECTONIC