



Appendix A – Proposed Drainage Strategy Drawings

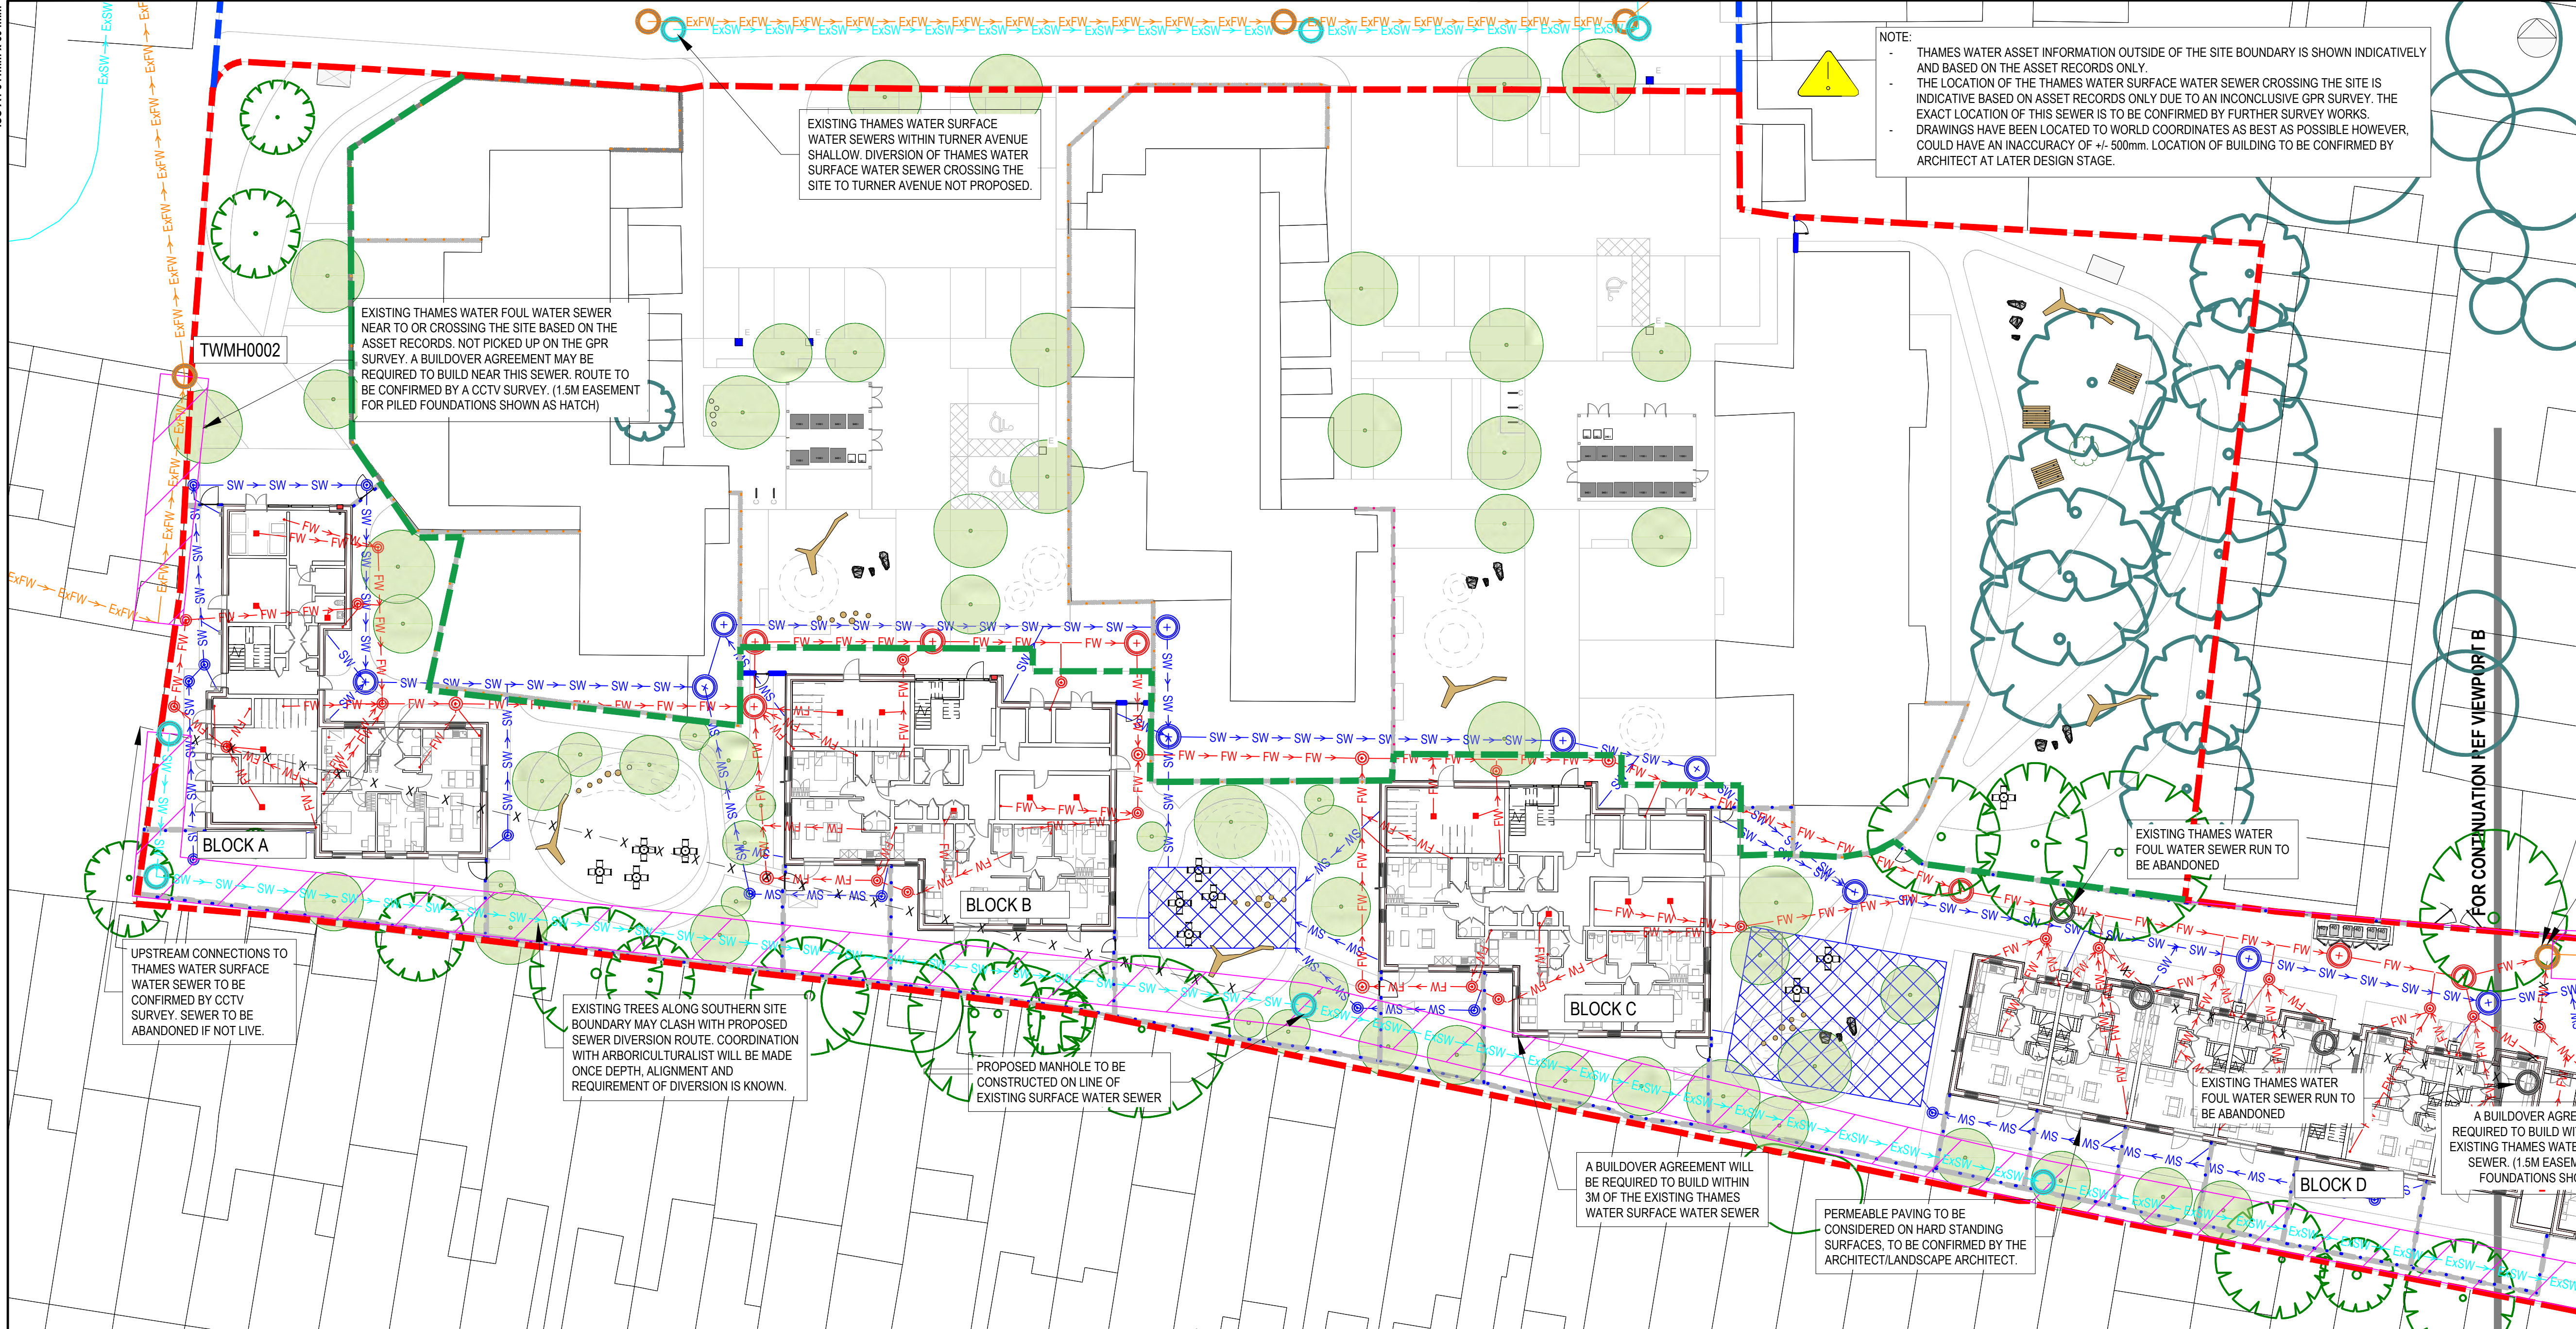

VIEWPORT A

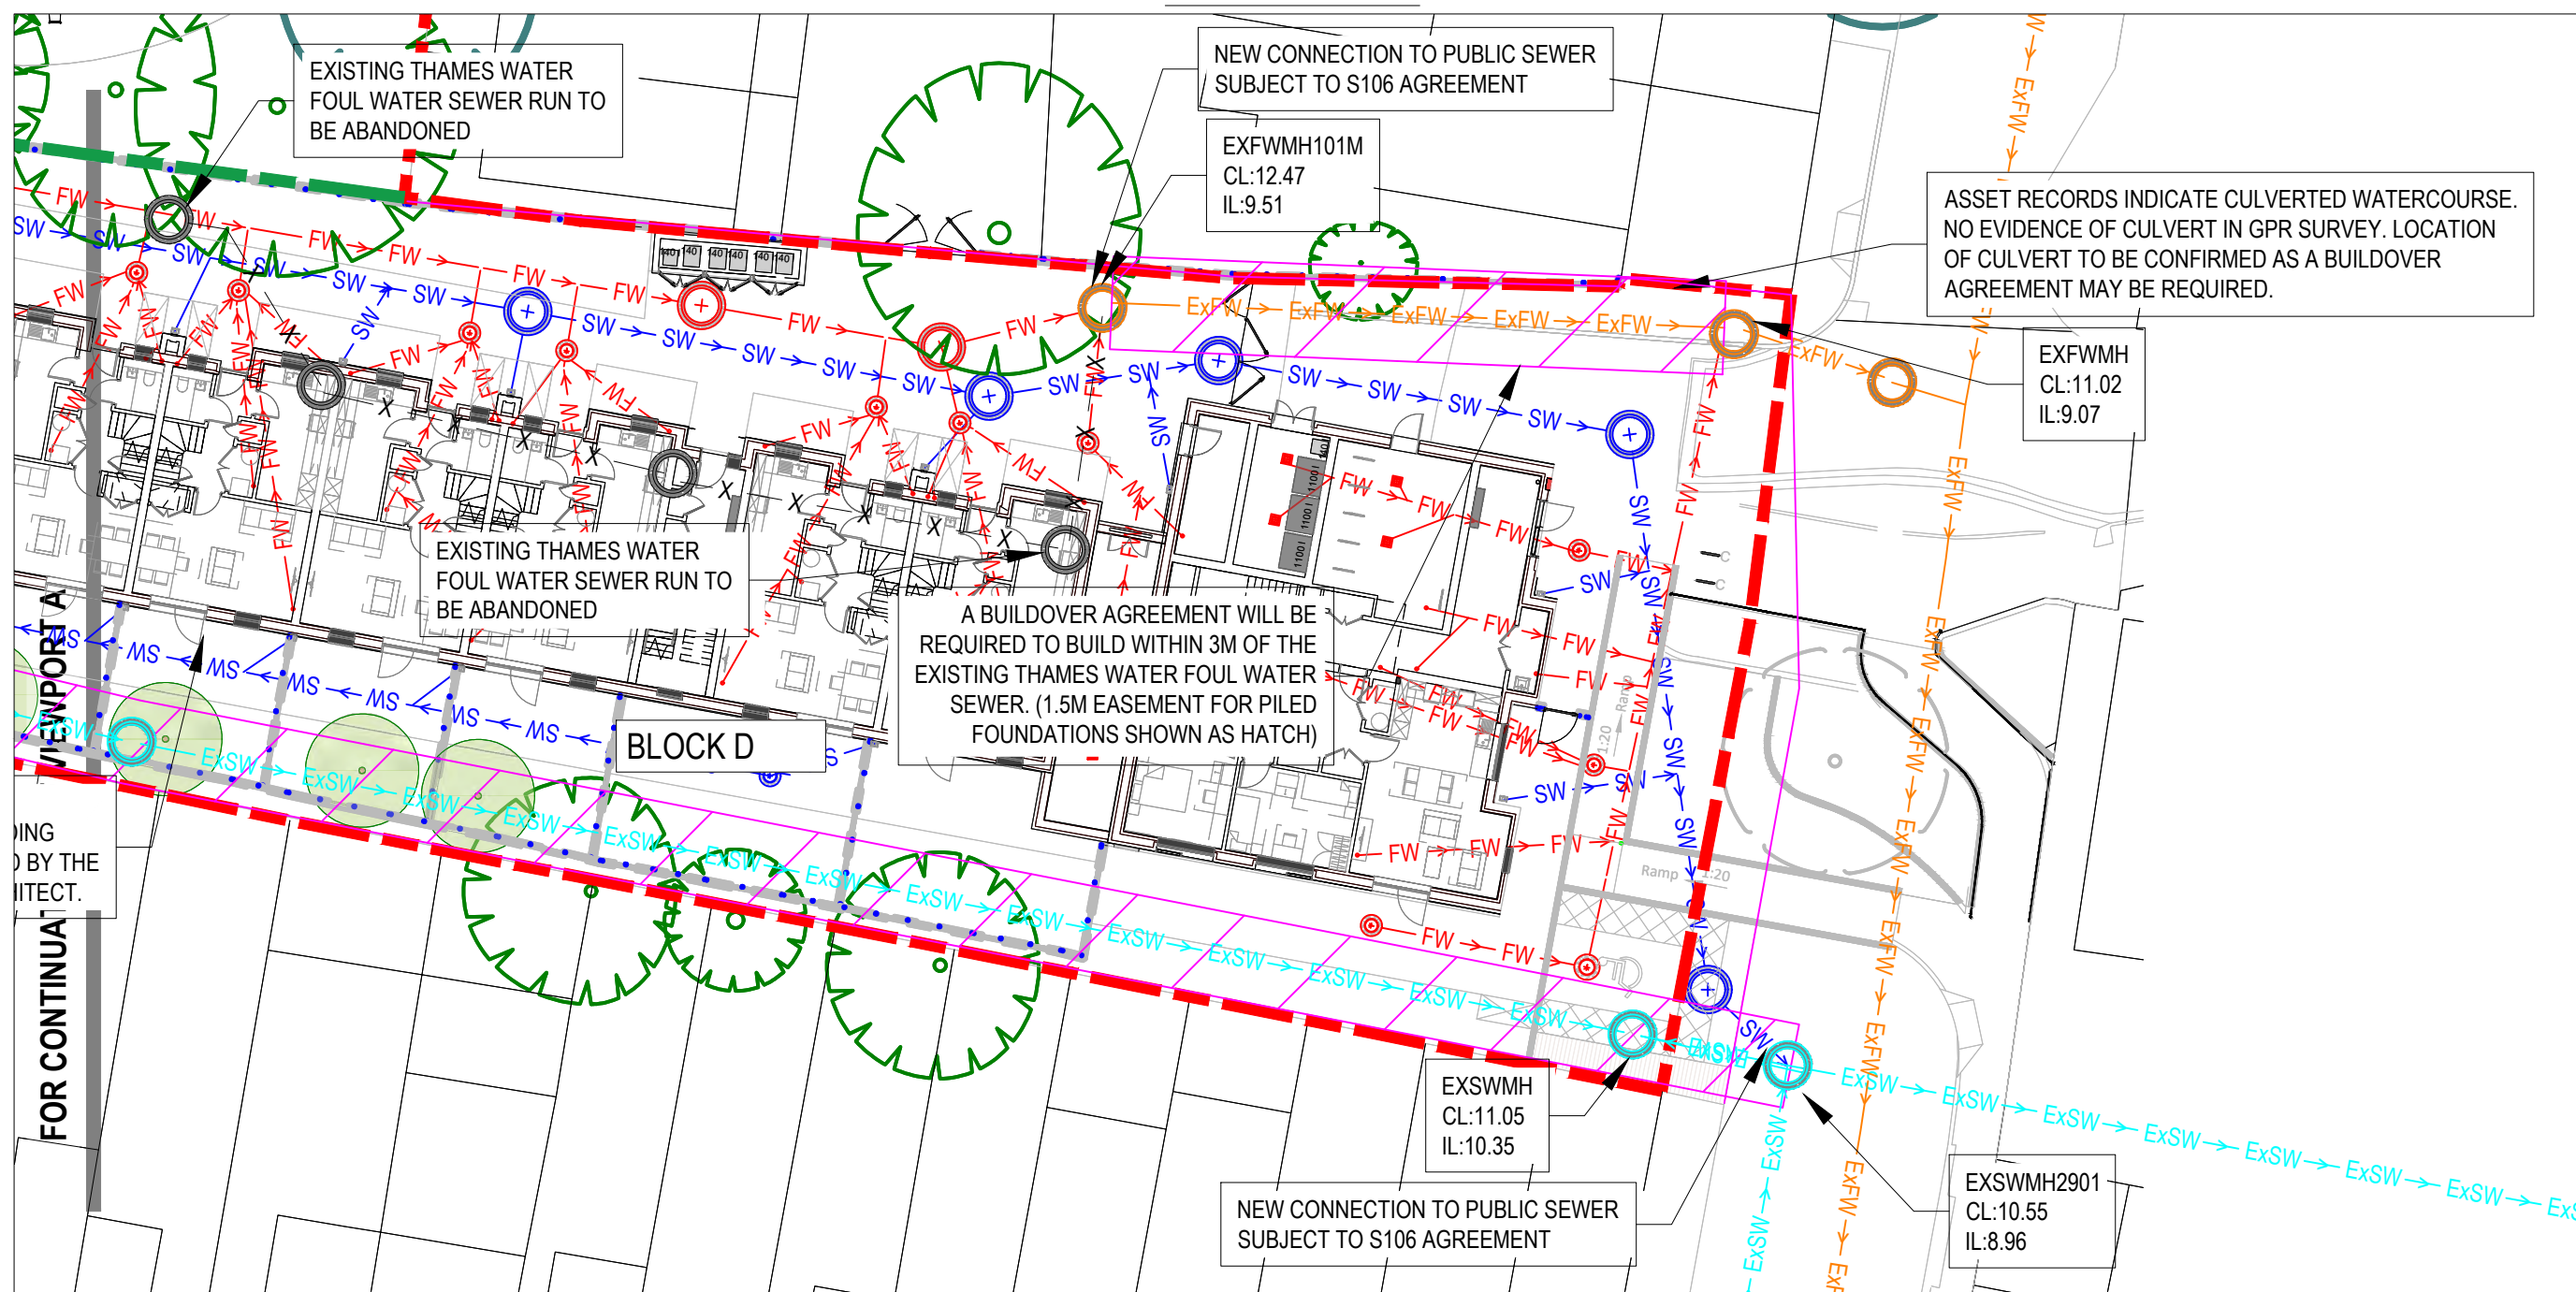

VIEWPORT B

PRELIMINARY
NOT FOR CONSTRUCTION

REV	DESCRIPTION	BY	DATE
P01	STAGE 3 ISSUE	LH	06.05.22
P02	UPDATED TO SUIT SCHEME CHANGES	GB	09.09.2022

NOTES:

- DO NOT SCALE FROM THIS DRAWING
- ALL DIMENSIONS ARE IN METRES UNLESS NOTED OTHERWISE.
- THIS DRAWING IS FOR INFORMATION ONLY.
- DRAWINGS ARE TO BE READ IN CONJUNCTION WITH ALL RELEVANT ARCHITECTS, ENGINEERS AND CONSULTANTS DRAWINGS AND SPECIFICATIONS.
- THIS DRAWING IS NOT REPRESENTATIVE OF THE SITE'S COMPLETE EXISTING DRAINAGE NETWORK AND IS SUBJECT TO CHANGE PENDING FURTHER CCTV DRAINAGE SURVEY RESULTS.
- REMEDIAL WORKS AND/OR REPLACEMENT ARE TO BE ALLOWED FOR TO RETAIN THE EXISTING DRAINAGE SYSTEM.
- FOUL AND SURFACE WATER DRAIN POINT LOCATIONS ARE INDICATIVE AND TBC BY MEP ENGINEER.
- THAMES WATER APPROVAL REQUIRED FOR NEW CONNECTIONS TO PUBLIC SEWER.

NOTE:
FOUL WATER SLAB PENETRATIONS IN ABYANCE AND RAIN WATER DOWN POINTS REQUIRED.
LOCATION OF FOUNDATIONS AND BLOCKS APPROXIMATE ONLY. ARCHITECT TO LOCATE SITE AND BUILDINGS TO WORLD COORDINATES AT LATER DESIGN STAGE.

KEY:

- APPLICATION BOUNDARY
- ADDITIONAL TURNER ESTATE AREA
- AREA CONSIDERED IN DRAINAGE STRATEGY - NEW BUILD DEVELOPMENT
- PROPOSED SURFACE WATER SEWER
- EXISTING THAMES WATER SURFACE WATER SEWER
- PROPOSED THAMES WATER SURFACE WATER SEWER DIVERSION
- PROPOSED FOUL WATER SEWER
- EXISTING THAMES WATER FOUL WATER SEWER
- EXISTING SEWER TO BE MADE REDUNDANT
- PROPOSED SURFACE WATER MANHOLE
- EXISTING SURFACE WATER MANHOLE
- PROPOSED FOUL WATER MANHOLE
- EXISTING FOUL WATER MANHOLE
- PROPOSED BELOW GROUND SURFACE WATER ATTENUATION TANK

CDM RESIDUAL CIVIL / STRUCTURAL DESIGN RISKS



PROJECT
1-36 BRUNEL WALK
TOTTENHAM
LONDON
N15 5HQ

CLIENT
LONDON BOROUGH OF HARINGEY

TITLE
PROPOSED BELOW GROUND DRAINAGE
COMBINED LAYOUT

DISCIPLINE	SCALE
CIVIL	1:250
DRAWN	DESIGNED
LH	LH
CHECKED	APPROVED
GB	GB
DRAWING No	ISSUE
2844-MHT-CV-BG-XX-100	P02