

GRAPHIC STRUCTURES

2nd FLOOR, 60A WESTON STREET,
LONDON, SE1 3QJ
T: 0203 151 5821 E: info@graphicstructures.com

www.graphicstructures.com



- General Notes:
1. This drawing is to be read in conjunction with all the relevant Architect's, Engineer's and specialists' drawings and specifications.
 2. Do not scale from this drawing in either paper or digital form. Use written dimensions only. Setting out of grid by others.
 3. Health & Safety: All specific drawing notes are to be read in conjunction with the project "Information Pack" and "Site Rules".

KEY

EXISTING LEVEL

PROPOSED LEVEL

EXCEEDANCE FLOW
DIRECTION

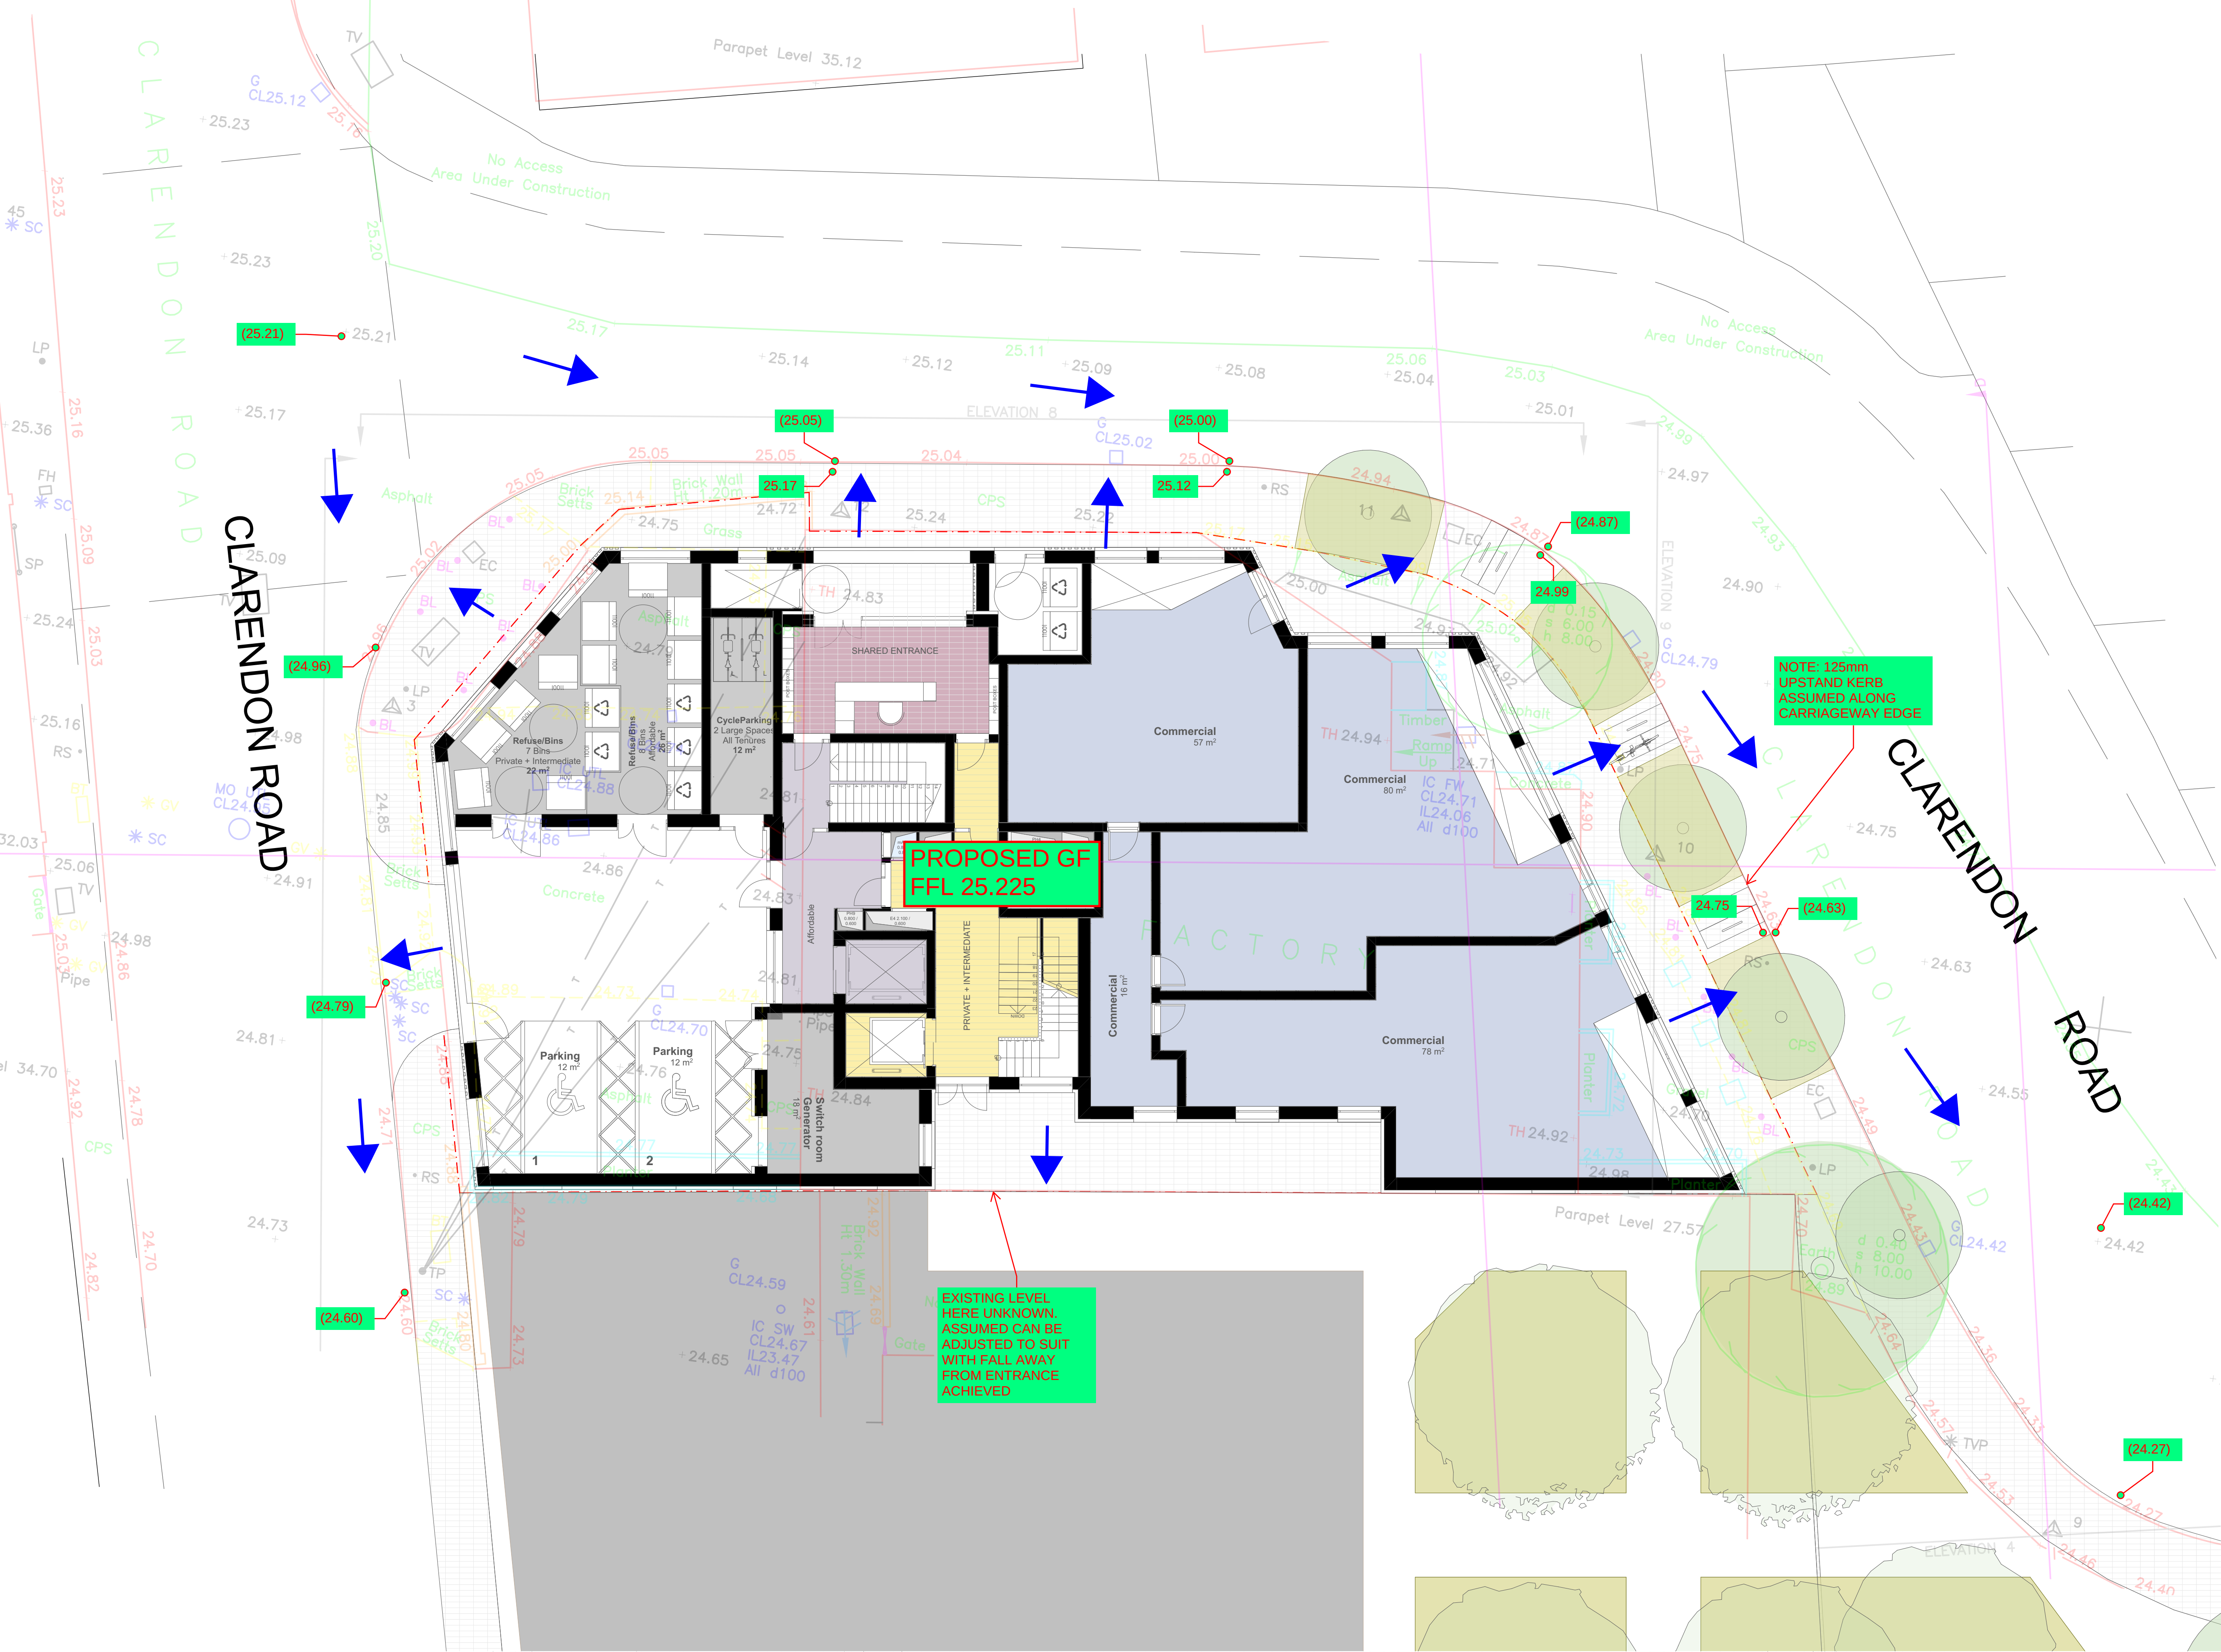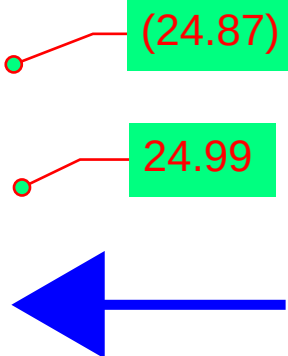

01 11/10/22 ASB ASB First Issue

Ver Date By Chk Amendment

30-36 CLARENDON ROAD
PAUL SIMON MAGIC GROUP

Project & Client

FOR INFORMATION
NOT FOR CONSTRUCTION

Status

EXCEEDANCE FLOWS PLAN


Scale: 1:100 @A1

221070-GSL-ZZ-XX-SK-C-0002

Sketch No.

Status Code ---

Version 01

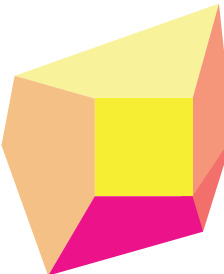

GRAPHIC
STRUCTURES