




REVISION No.	REVISION NOTES	DATE
-	-	-

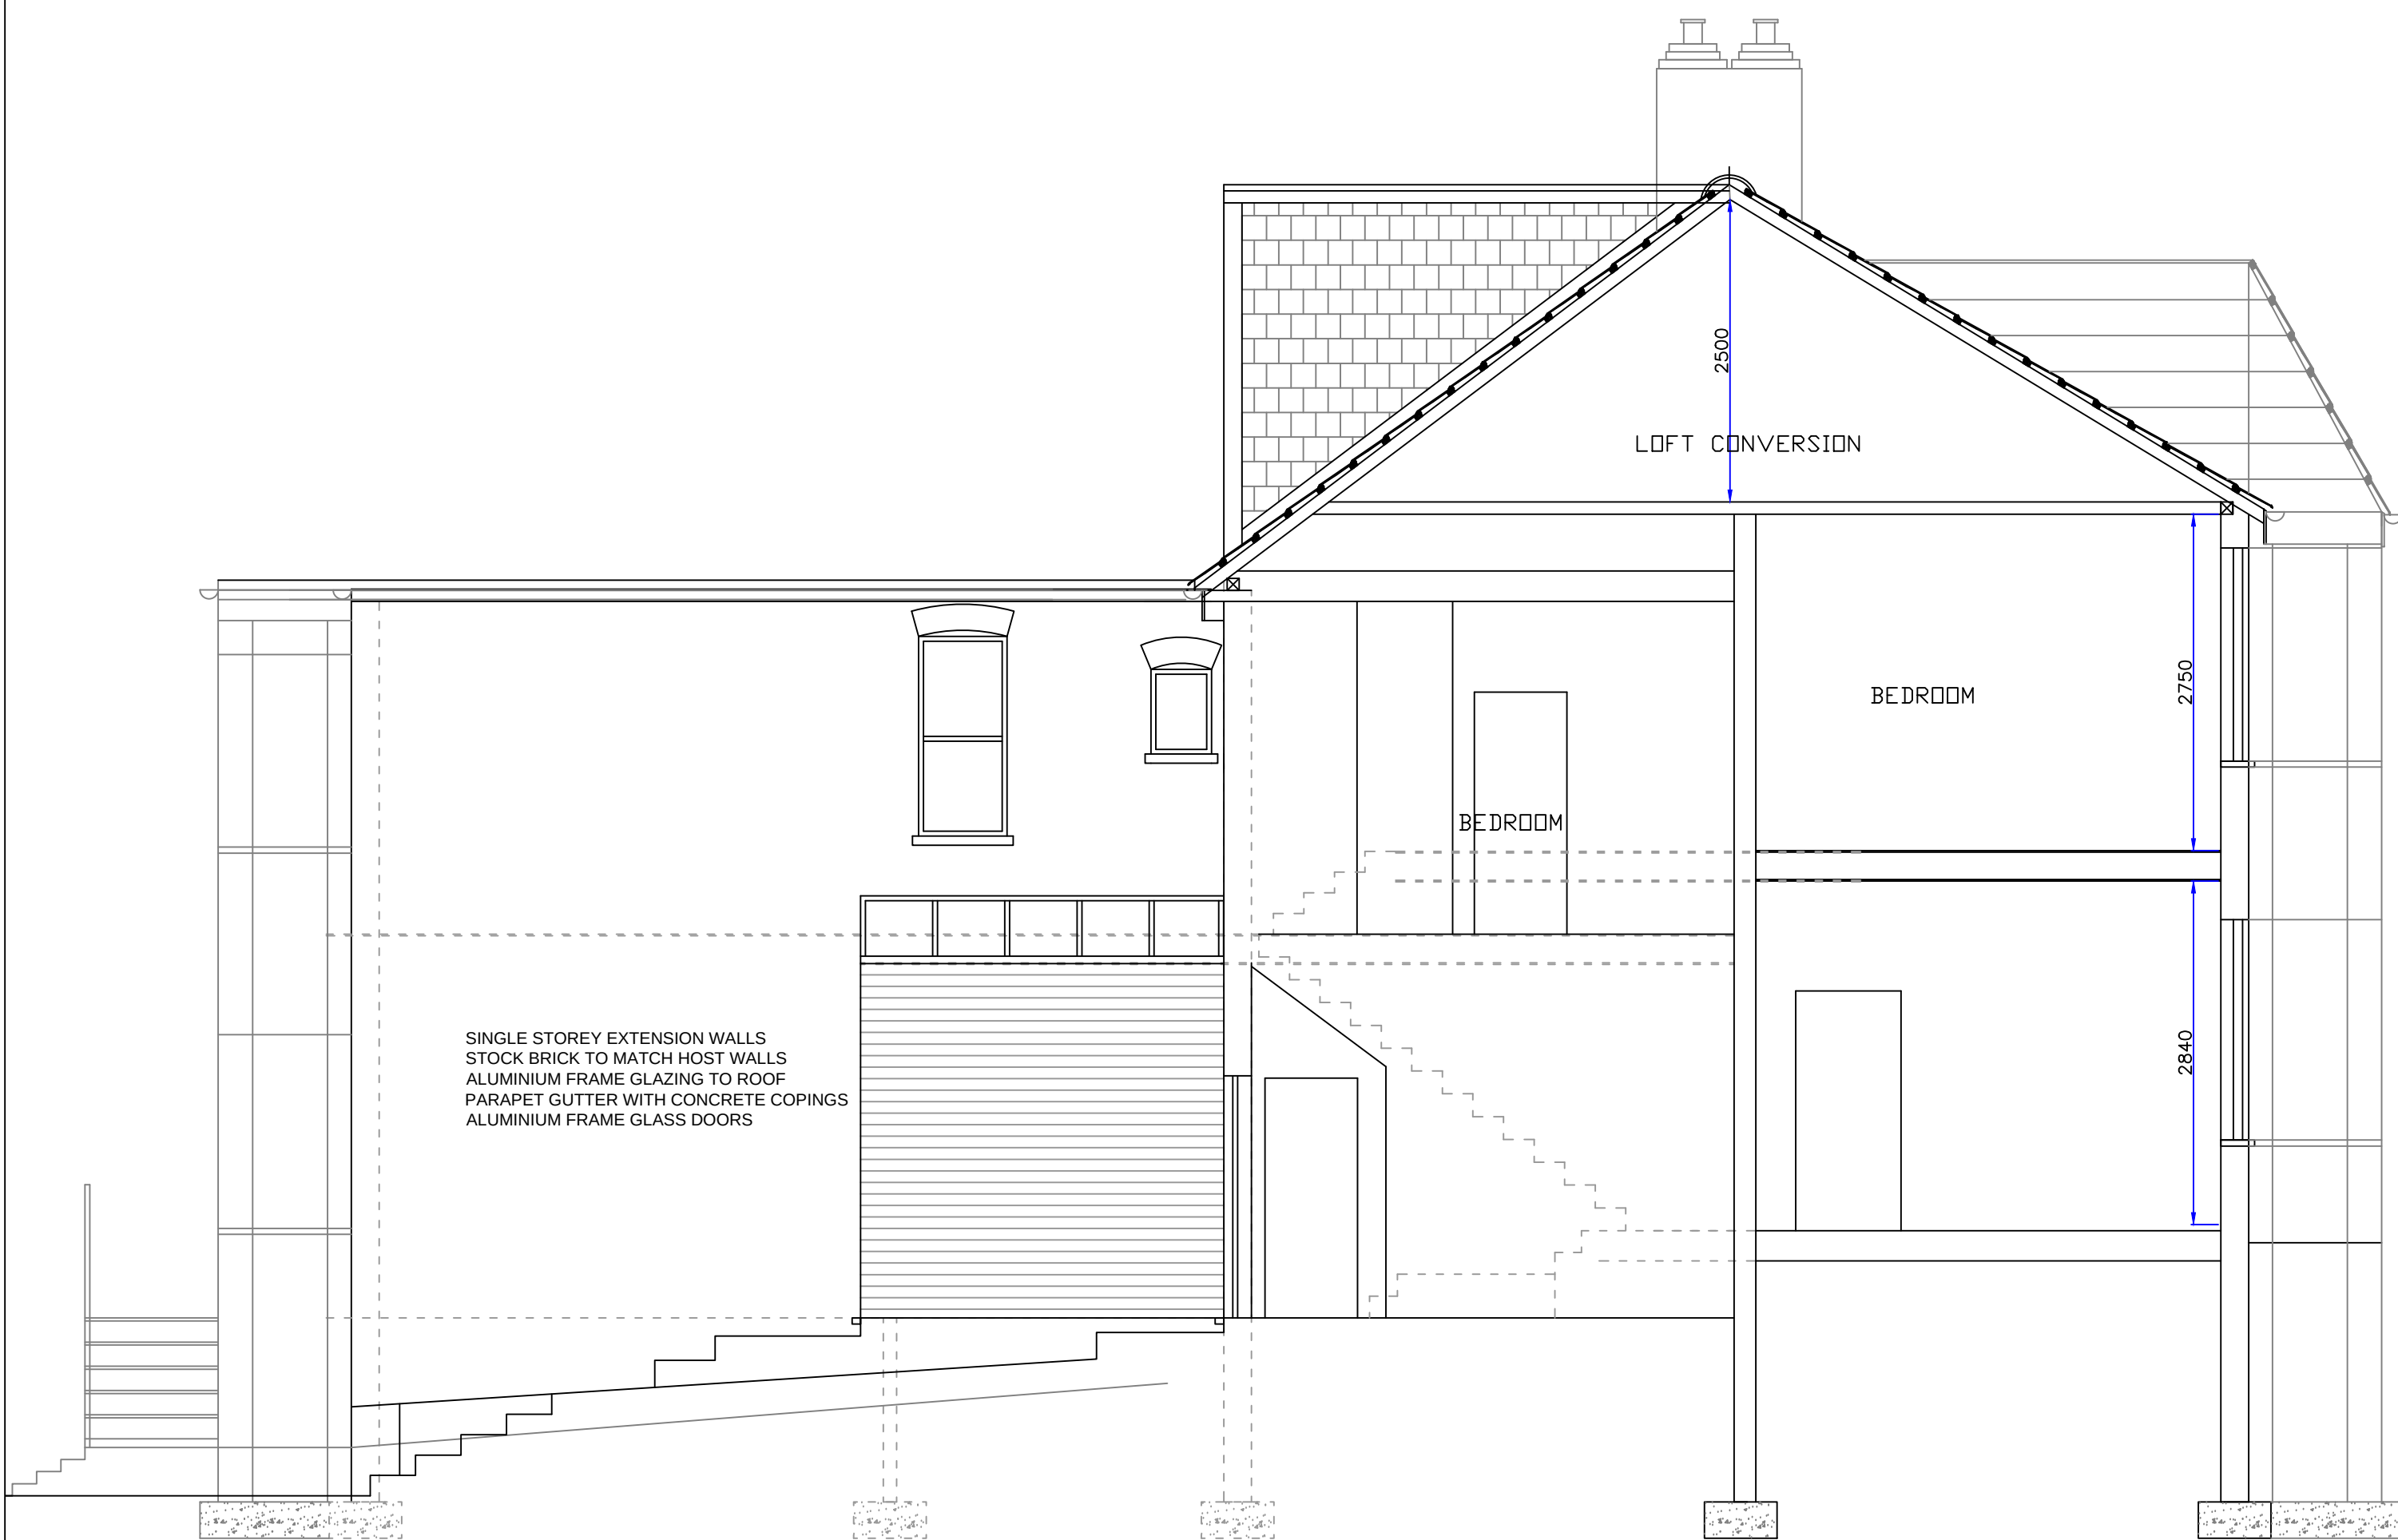


PROPOSED SIDE EXTENSION
1:50

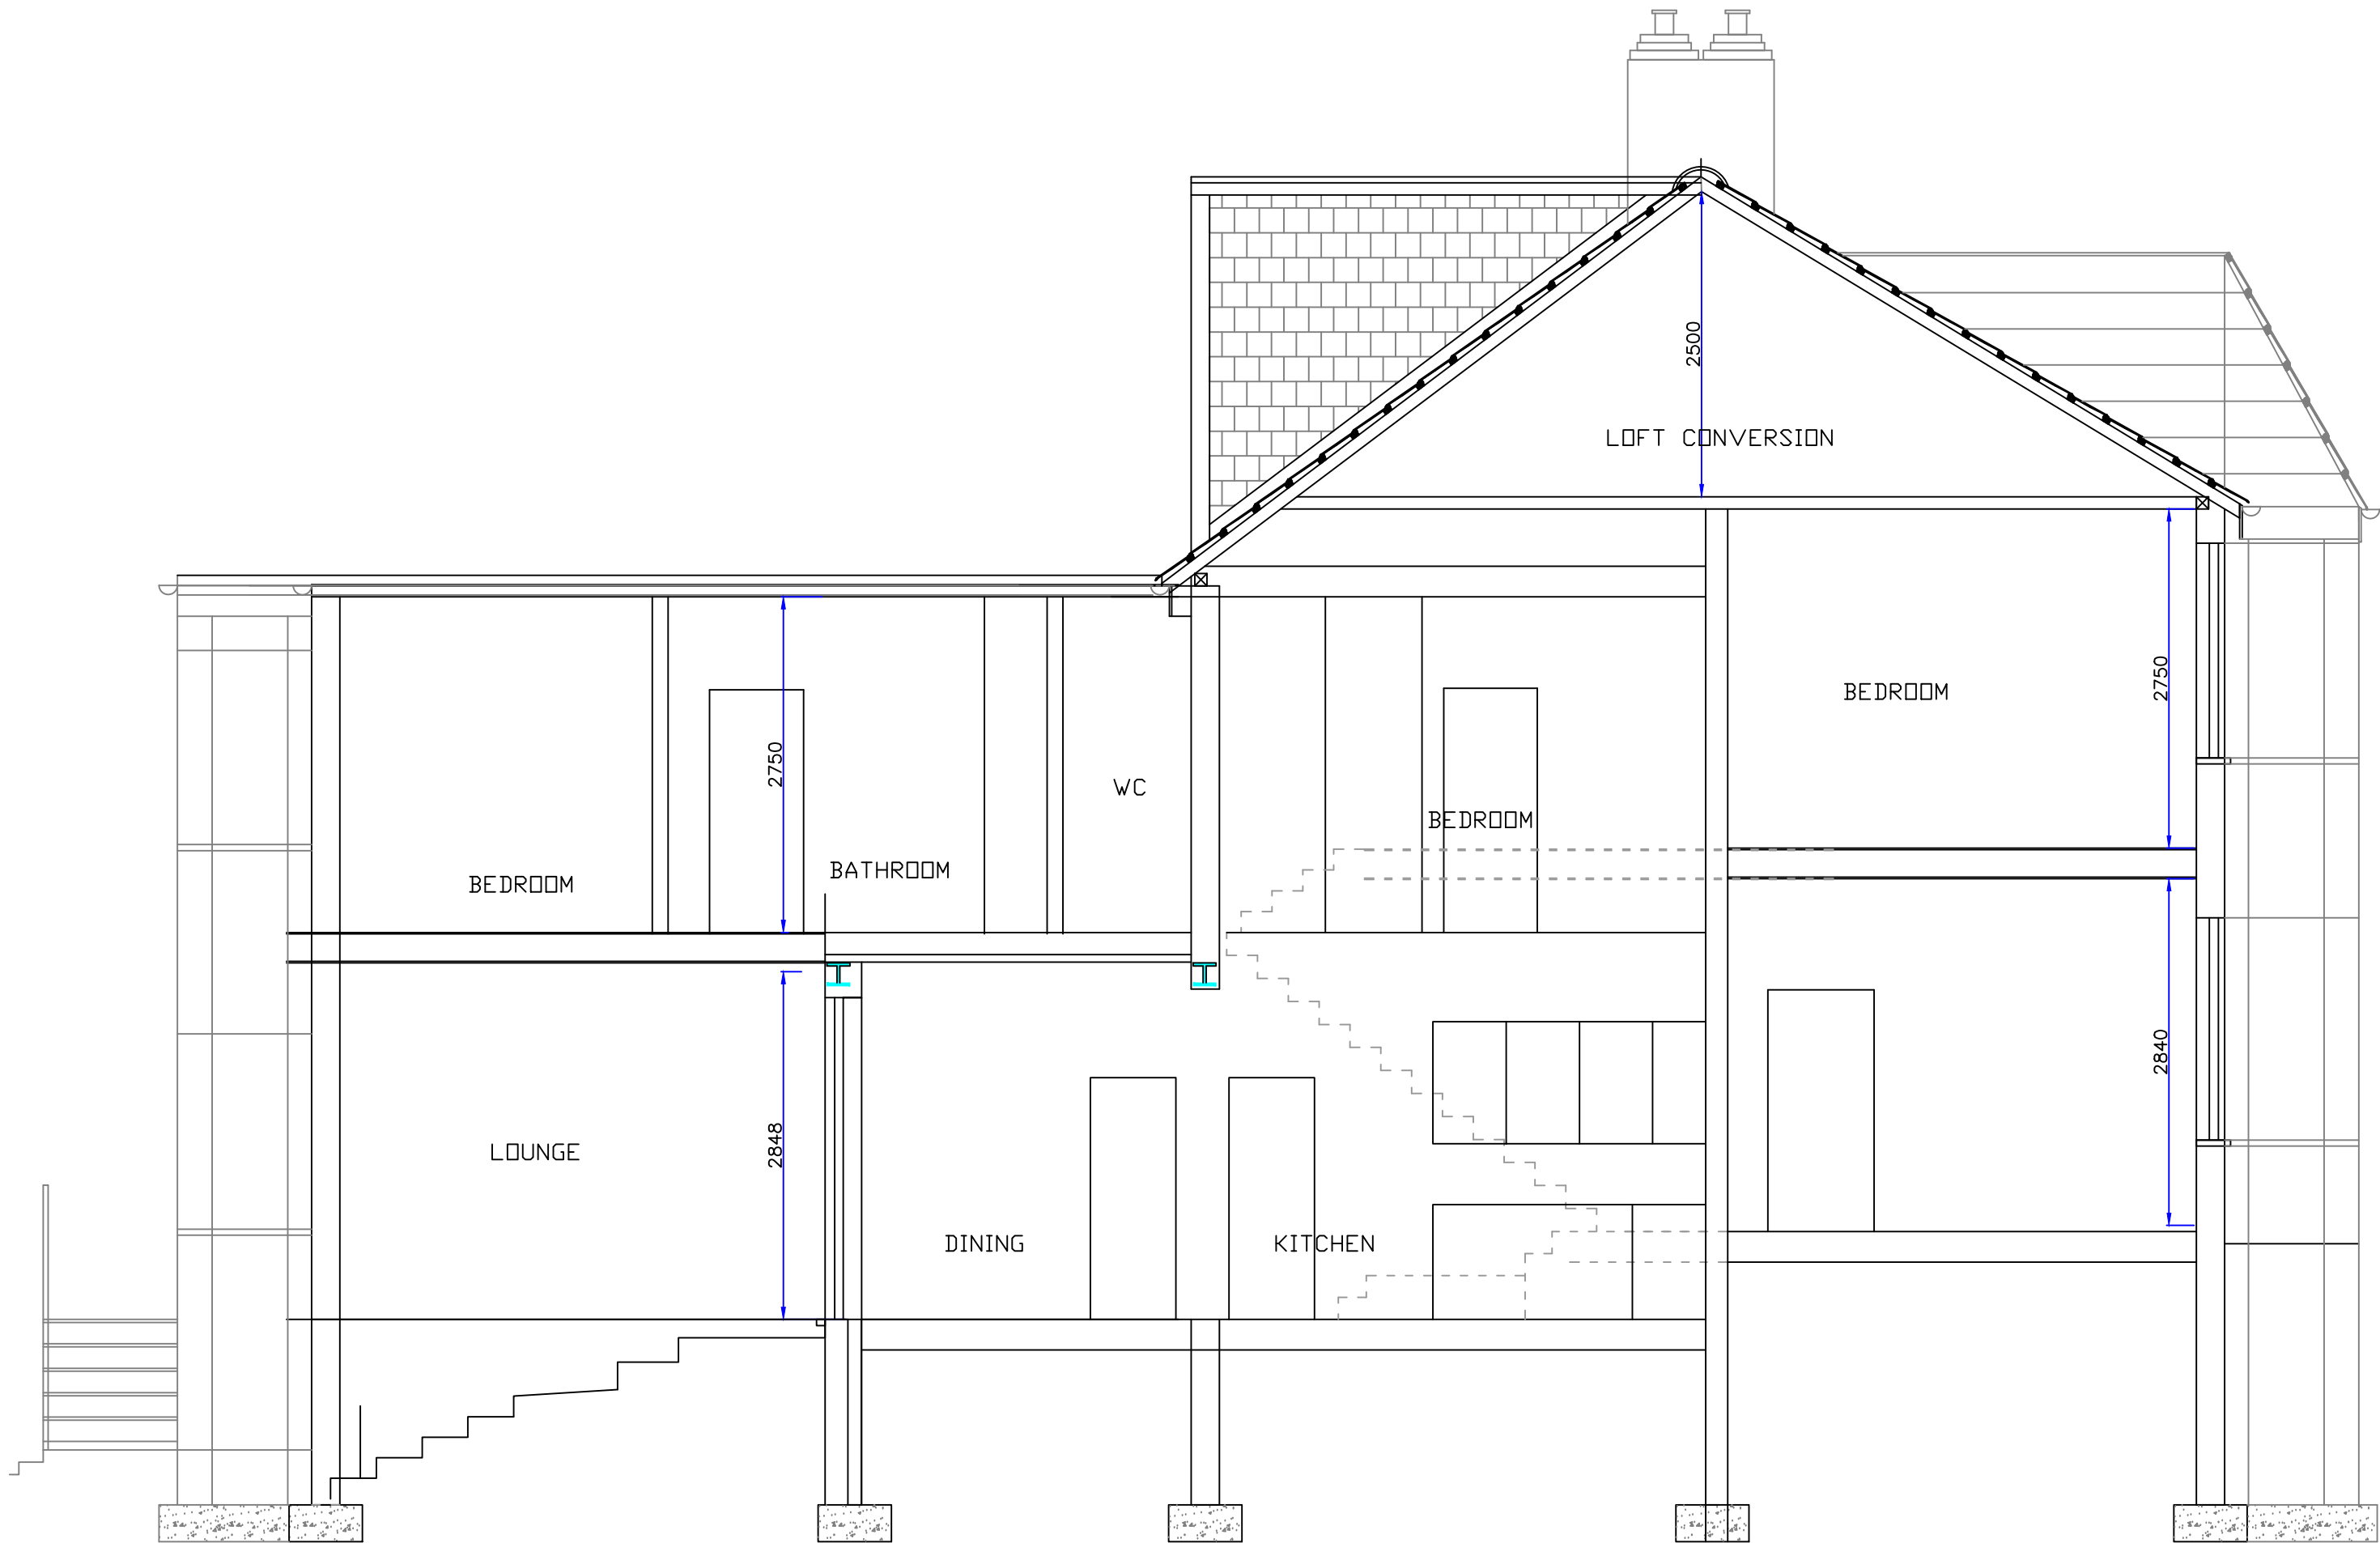

PROPOSED LONG SECTION
1:50

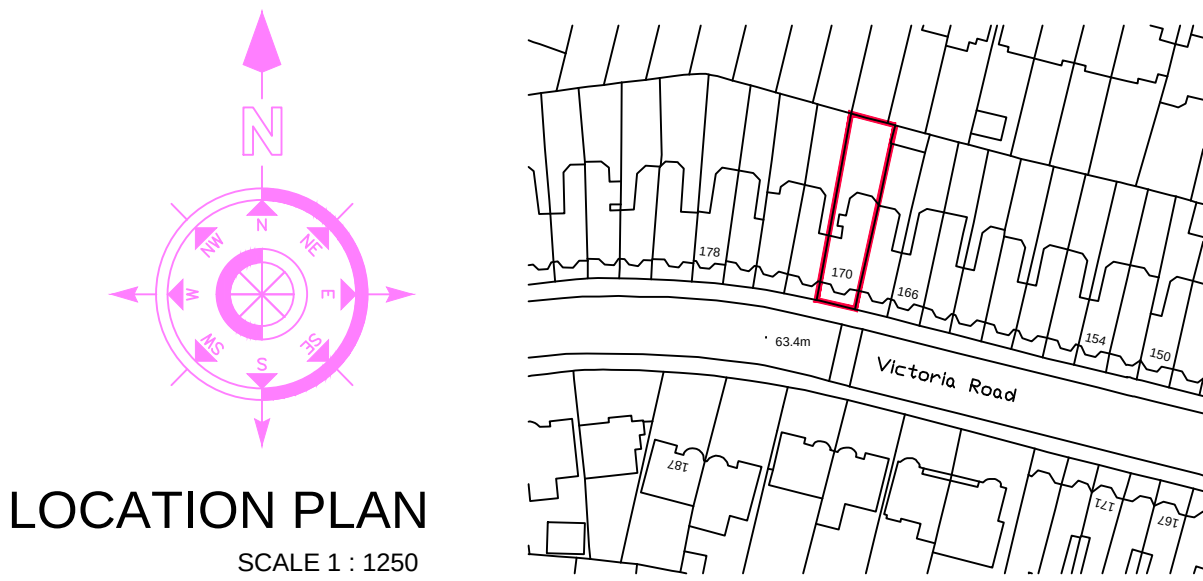

PLANNING ISSUE - 25/10/22

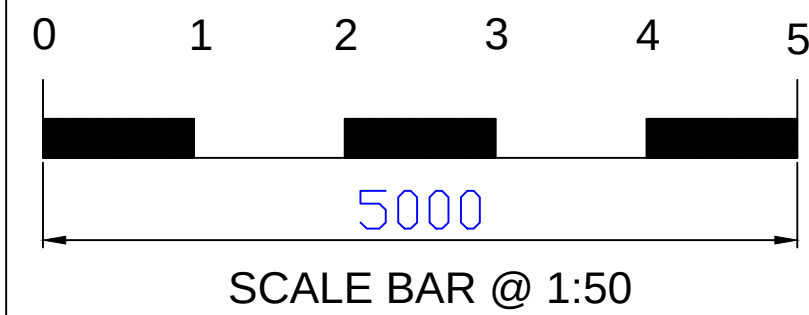

LIMITED

BCA

BRYAN CONNOR ASSOCIATES LIMITED

DESIGN & PLANNING CONSULTANTS

2 TREGARON AVENUE, LONDON. N8 9EY Tel: 020 8340 9294 Mob: 07958738247

Email: bryan.connor@outlook.com WEB: bca-design.net

THIS DRAWING IS THE PROPERTY OF BRYAN CONNOR ASSOCIATES LTD AND MAY NOT BE REPRODUCED WITHOUT WRITTEN CONSENT

PROJECT:	170 VICTORIA ROAD LONDON N22 7XQ		
CLIENT:	MR & MRS A. GEDDES		
DESCRIPTION:	PROPOSED SECTION & ELEVATION		
DRAWING No.	2222 - 04	SCALE.	1:50 @ A1
REVISION.	-	DATE.	25/10/22
NO DIMENSIONS TO BE SCALED FROM THIS DRAWING.			