


External Balcony Lighting – Fourth Floor

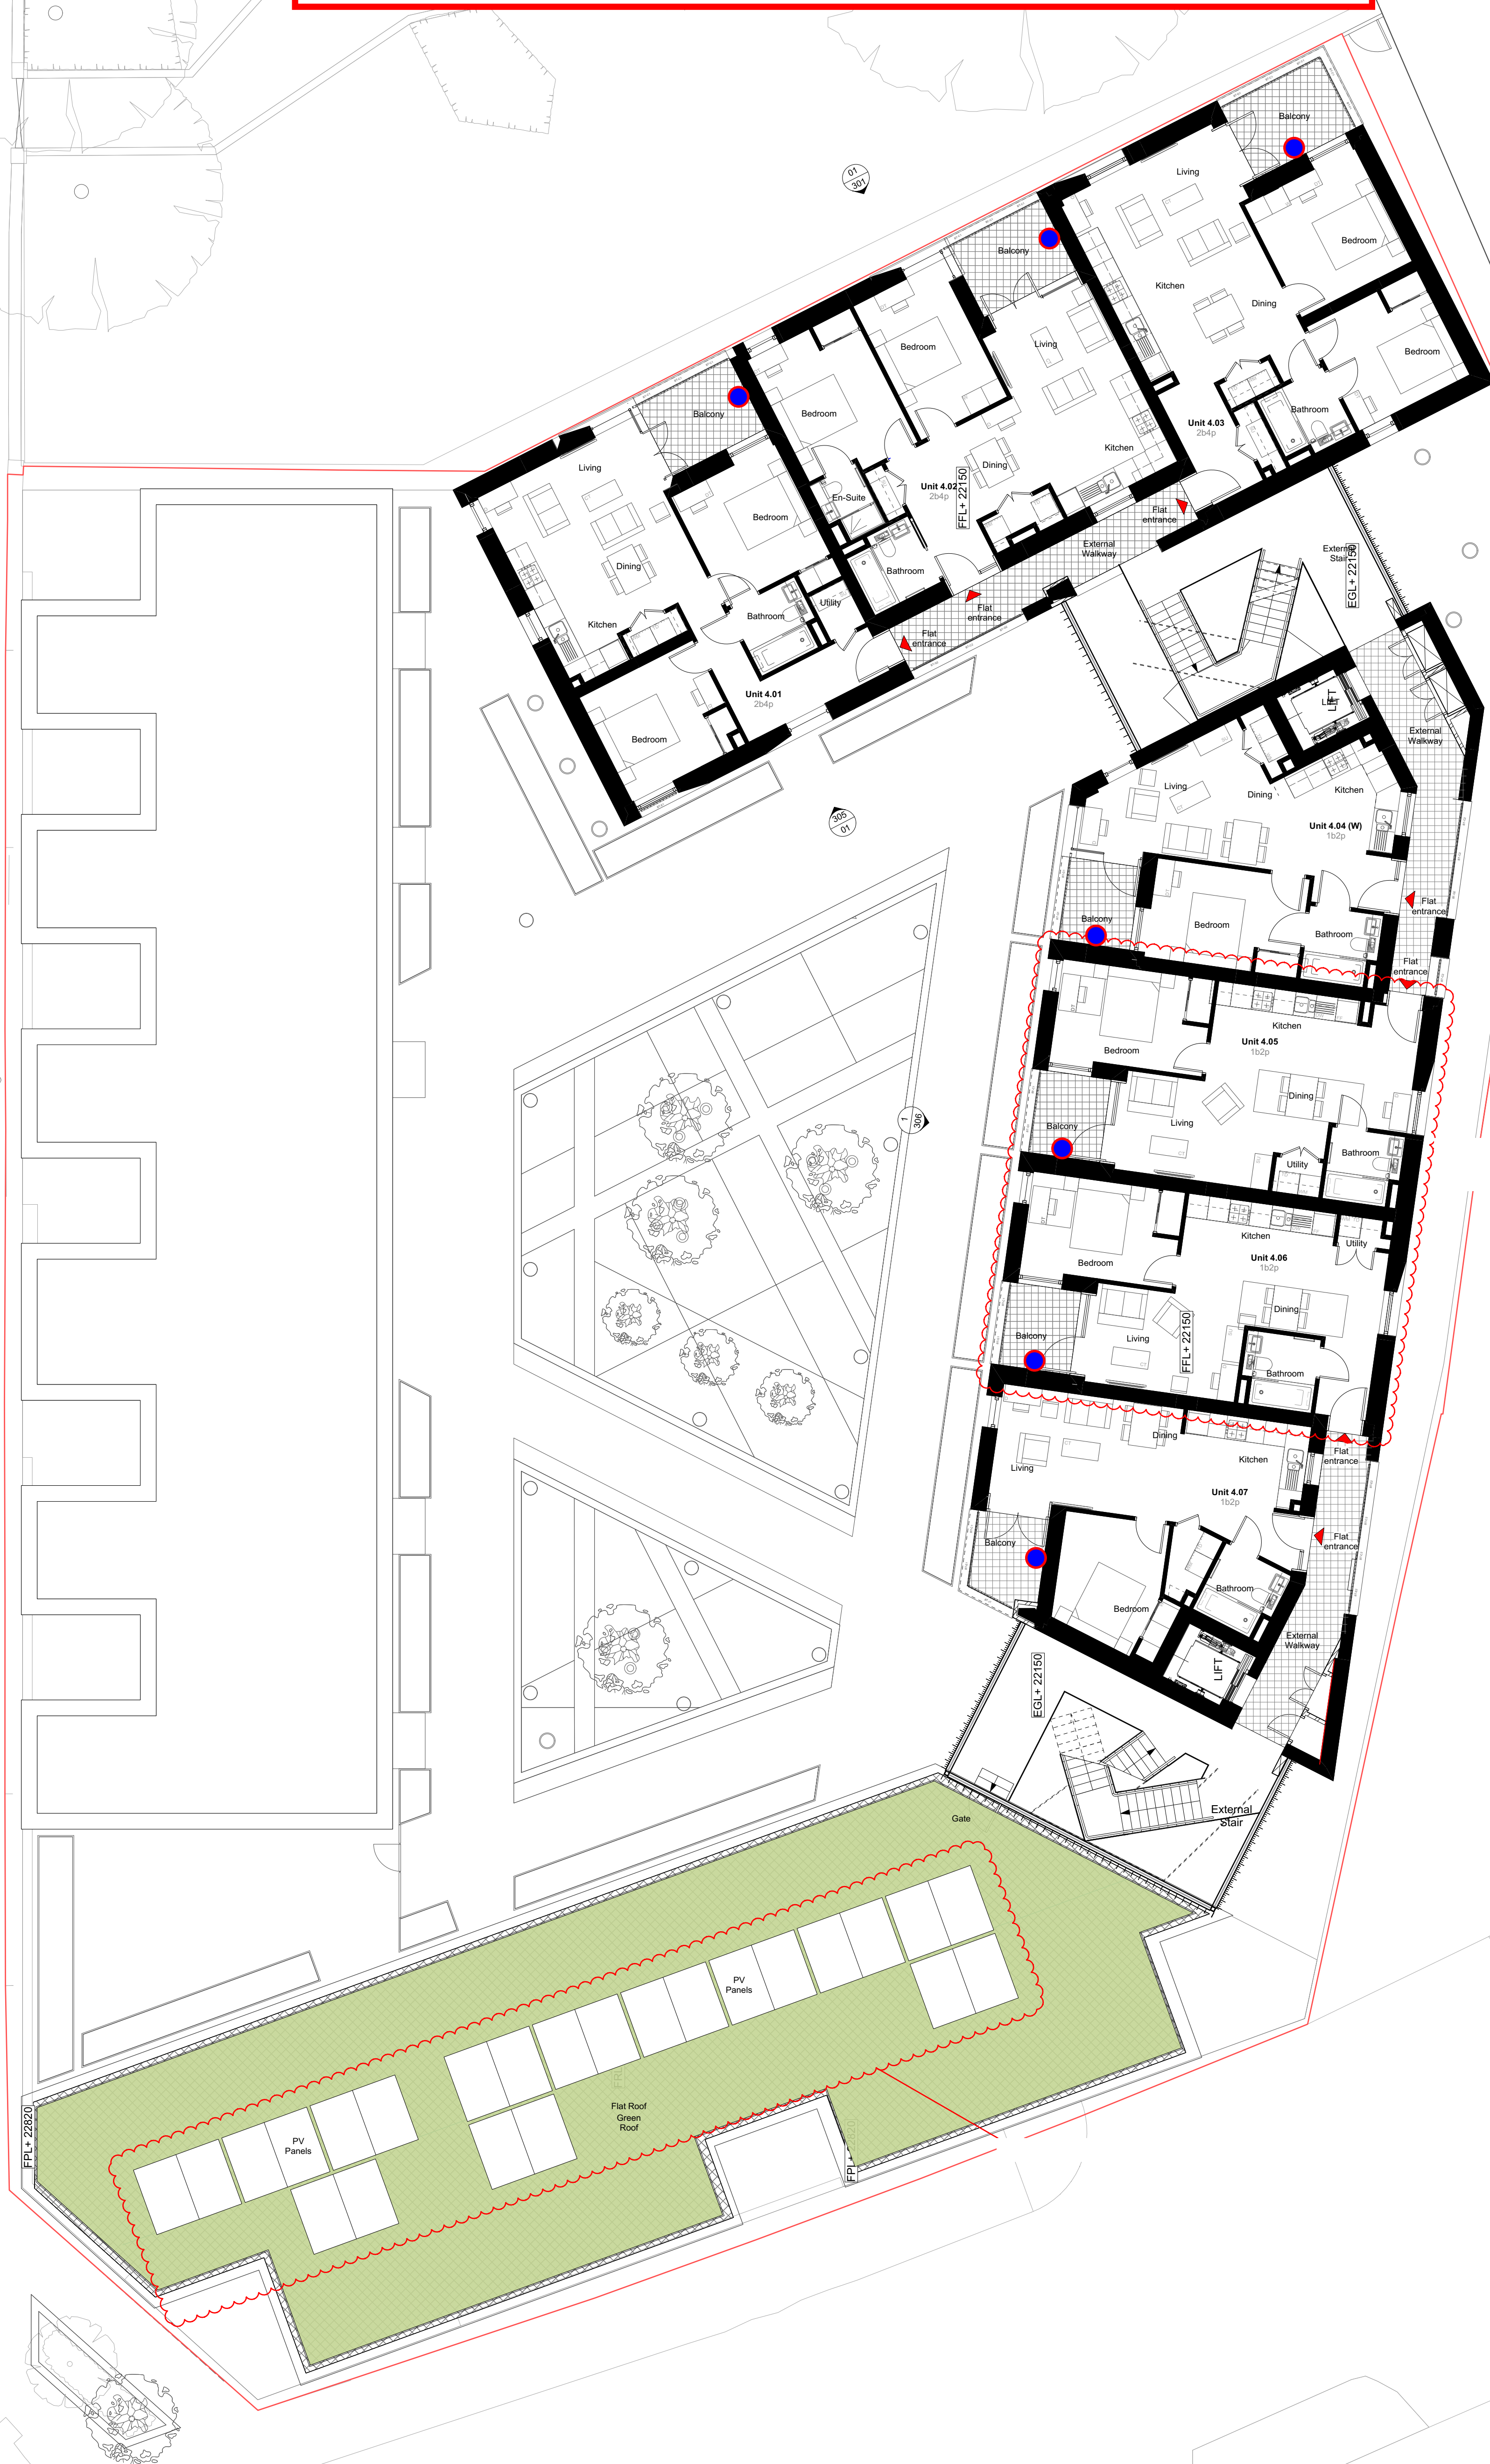

A1

1:100@A1/1:200@A3

0 1 2 3 4 M

© Copyright
Ayre Chamberlain Gaunt

NOTES:

- Application boundary
- (W) Wheelchair accessible and adaptable dwellings

	1B	2B	3B	4B
GF	0	0	0	0
1F	4	6	4	1
2F	4	6	0	0
3F	4	6	0	0
4F	4	3	0	0
5F	4	0	2	0
=	20	21	6	1

The copyright of this drawing is held by Ayre Chamberlain Gaunt Ltd. Not to be used for any purpose without consent.

ACGARCHITECTS.CO.UK

Ayre Chamberlain Gaunt
Belvedere House
Basing View
Basingstoke
Hampshire, RG21 4HG

+44 (0)1256 363 987
mail@acgarchitects.co.uk

**AYRE
CHAMBERLAIN
GAUNT**

DRAWN BY

CHECKED BY

JOB NO.

STATUS

PROJECT

52 - 68 Stamford Road, Tottenham
London N15 4PZ

DRAWING TITLE

Balcony lighting locations level 04

DRAWING NO.

Sketch-SKLighting04

REV