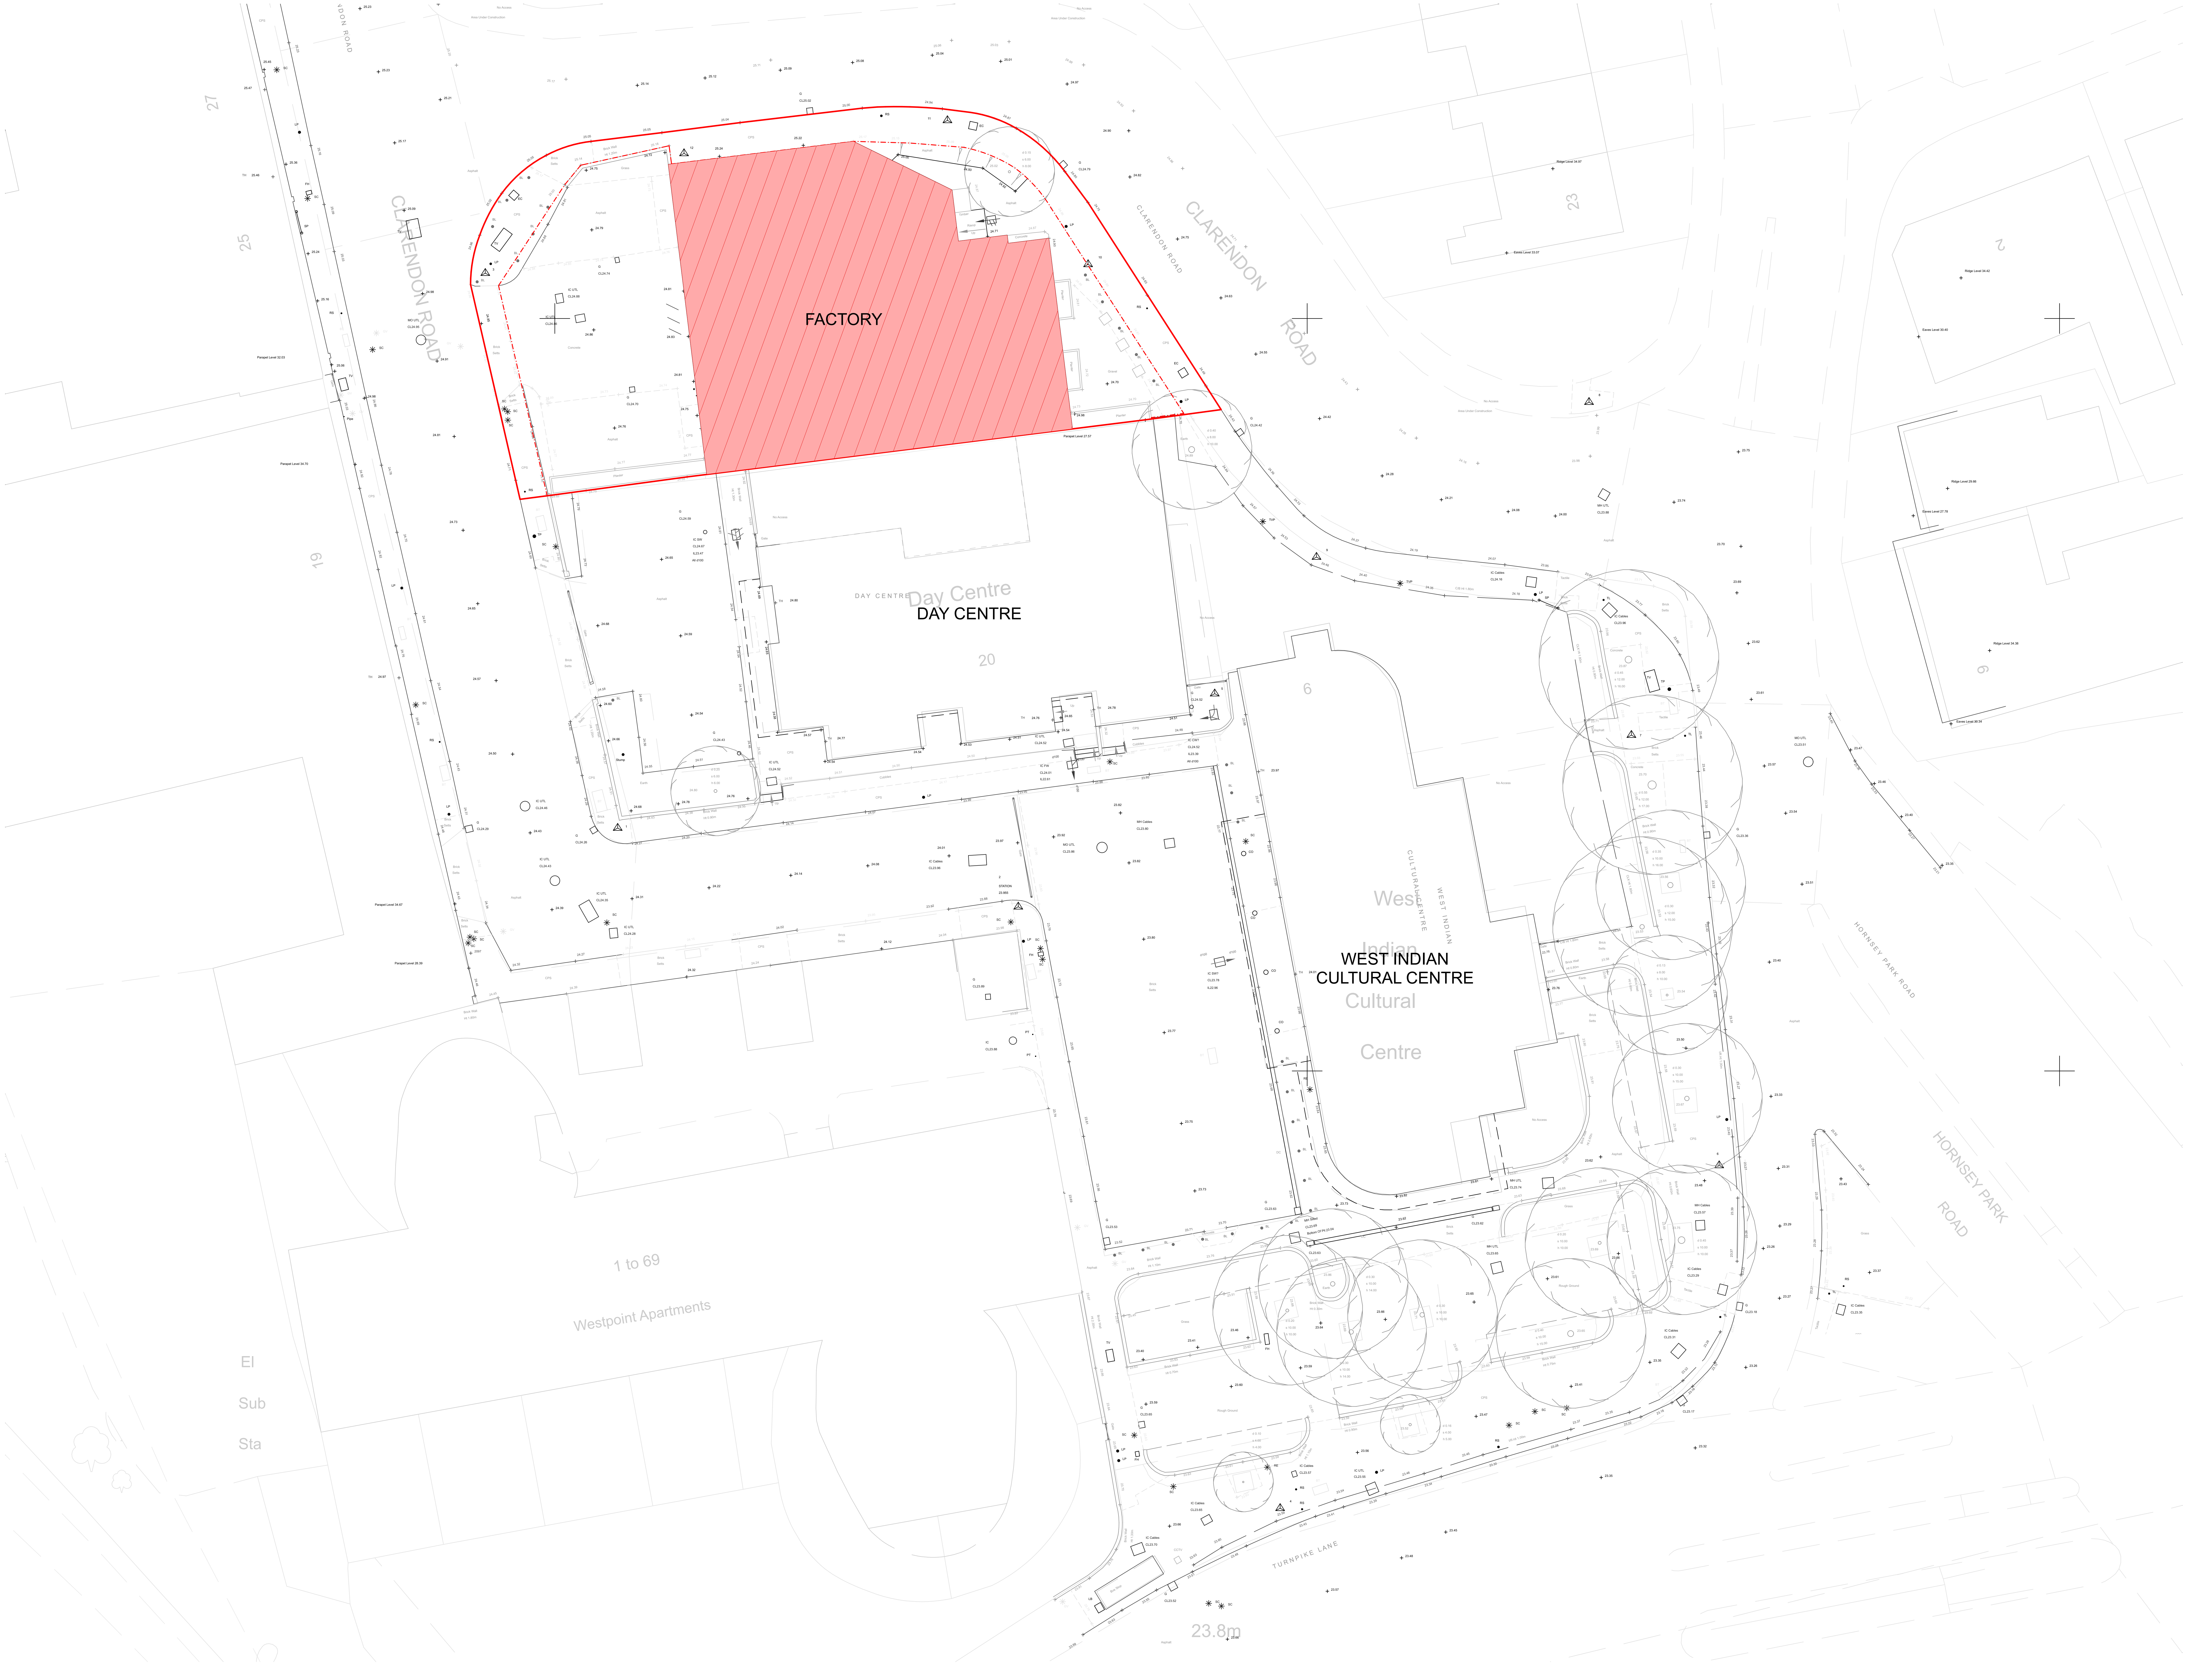

KEY:

- 🟥 APPLICATION BOUNDARY - PSMG OWNERSHIP
- OWNERSHIP BOUNDARY - PSMG OWNERSHIP
- ▨ PREMISES TO BE DEMOLISHED

LASER SURVEYS

LAND AND BUILDING SURVEYS, UNDERGROUND SERVICES LOCATION, CCTV DRAINAGE SURVEYS.

Established 1975. Member of The Survey Association.

OPEN SPACE, UPPER INTERFIELDS, LEIGH SINTON ROAD, MALVERN, WORCESTERSHIRE, WR14 1UT
TEL 01886 833173 email: worcester@lasersurveys.com

THE OLD DAIRY, STUBBERS FARM, MOUNTNESSING ROAD, BLACKMORE, ESSEX, CM4 0NY
TEL 01277 821555 email: london@lasersurveys.com

Copyright © 2020 Laser Surveys Ltd. All rights reserved.

DATUM NOTES

GRID IS BASED UPON SURVEY CONTROL STATION 2, FIXED TO THE ORDNANCE SURVEY NATIONAL GRID BY GPS SATELLITE ACTIVE NETWORK.

LEVELS ARE RELATED TO :- THE ORDNANCE SURVEY GPS ACTIVE NETWORK AND TRANSFORMED USING THE OSGM15 & OSTN15 MODEL.

BENCH MARK USED IS LOCATED AT :-
SURVEY CONTROL STATION 2, AS SHOWN ON DRAWING.

VALUE GIVEN AS 23.955m (GPS DATUM)

NG REF E 530930.800 N 189510.909

SURVEY CONTROL STATIONS SHOWN △

ABBREVIATIONS (where applicable)

AV	Air Valve	MH	Manhole Cover
BK	Brick	MK	Marker
BL	Bollard	MS	Milestone
BS	Bus Stop	MT	Meter
BT	British Telecom	MY	Mercury
CB	Control Box	OH	Overhead
C/B	Close Boarded	PAV	Paving
CL	Cover Level	PB	Post Box
CLK	Chainlink	PE	Pipe
CO	Column	PM	Parking Meter
Conc	Concrete	P/R	Post and Rail
CP	Catch Pit	PT	Post
CPS	Concrete Paving Slabs	P/W	Post and Wire
CTV	Cable Television	RE	Rodding Eye
DC	Drainage Channel	RET	Retaining
DP	Drain Pipe	RS	Road Sign
EC	Electricity Cover	RSJ	Rolled Steel Joist
ER	Earthing Rod	SC	Stop Cock
FB	Flower Bed	SK	Soakaway
FE	Fence	SP	Signpost
FH	Fire Hydrant	ST	Silt Trap
FL	Floor Level	SV	Stop Valve
FP	Flag Pole	SVC	Security Video Camera
GP	Gate Post	TCB	Telephone Call Box
GV	Gas Valve	TH	Threshold
GY,G	Gully	TK	Tank
HT	Height	TL	Traffic Light
IC	Inspection Cover	TP	Telegraph Pole
IL	Invert Level	UG	Underground
IN	Interceptor	UTF	Unable To Trace Further
I/R	Iron Railings	UTL	Unable To Lift
KO	Kerb Outlet	VP	Vent Pipe
LB	Litter Bin	WL	Water Level
LP	Lamp Post	WM	Water Meter
		WO	Wash Out

CW	Combined Water
FW	Foulwater
SW	Stormwater
D	Depth
UTT	Unable to trace
UTF	Unable To Lift
UTL	Unable To Lift
d	Diameter

SURVEYED FOR
PAUL SIMON MAGIC GROUP
MAGIC HOUSE
5-11 GREEN LANES
PALMERS GREEN
LONDON
N13 4TN

SURVEYOR D.C/J.S
DATE MAY 2020

NO	DATE	REVISION

DRAWING NO	L 9761/2	REV 0
SCALE		
SEE ALSO DWG NOS	L 9761/1 - 3	
SHEET	2 of 3	
REF NO	L 9761	

rev	date	description
P0 - WIP	Work in Progress	Planning Submission

stockwool

The Pump House 19 Hooper Street
London E1 8BU 020 7264 8600
info@stockwool.co.uk

Client
Magic Living Ltd
Paul Simon Homes

Project
30-36 Clarendon Road, N8 ODJ
(Jessica Buttons Factory)

Drawing
Demolition Plan

Project status
PLANNING

Scale 1:200, 1:564.1741@A1
CAD File 3572 - Buttons Factory_MainFile_221005.pln
Date created 27.09.22
Drawn AB
Checked YU/JW

Project no_Drawing no_Revision
3572_PL(90)001_P0 - WIP

Any errors and omissions to be reported to the Architect prior to commencement. Dimensions and areas are based on survey information provided by the client. This drawing is copyright © STOCKWOOL. All dimensions to be checked on site. Do not scale.