


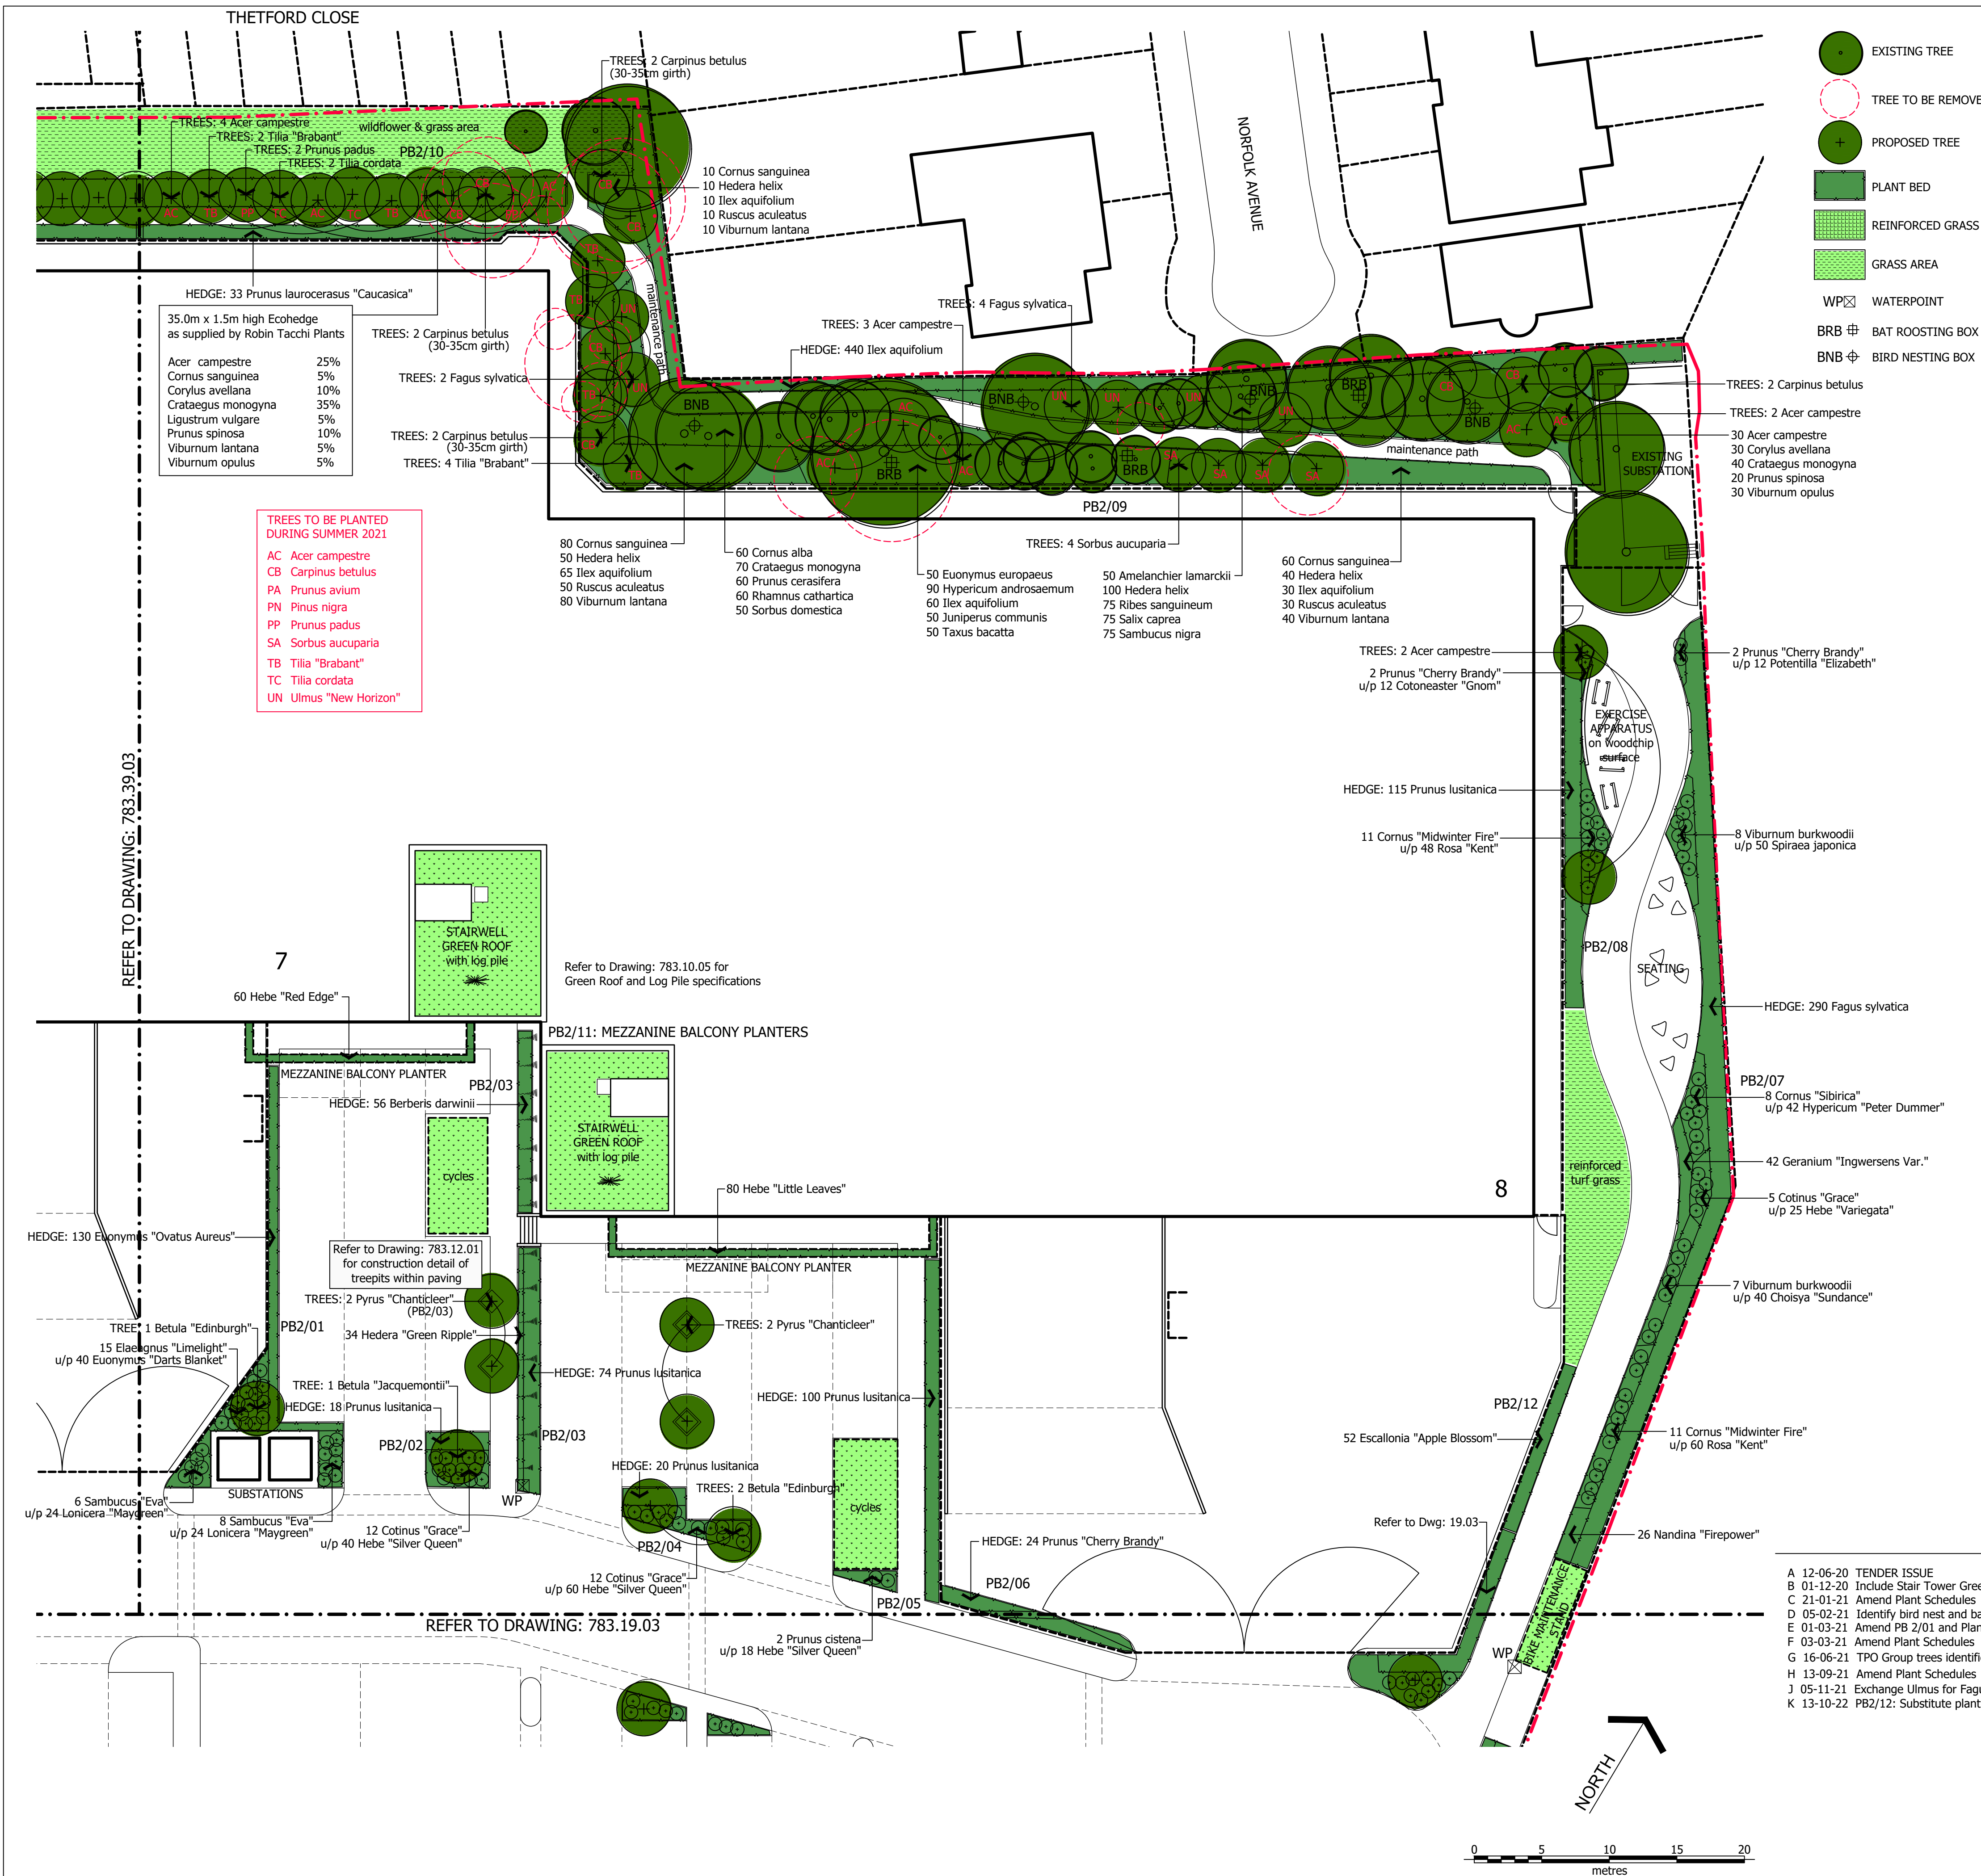

PLANT SCHEDULES					
TOTAL	TREES	SIZE (girth)	FORM	SUPPORT	TREEPIT
17	Acer campestre	25-30	Clear Stem	Triple	1.5x1.5x0.9m deep
12	Betula albosinensis "Edinburgh"	30-35	Clear Stem	Triple	1.5x1.5x0.9m deep
2	Betula utilis "Jacquemontii"	6.0-6.5m ht	Multi	Oblique	1.5x1.5x0.9m deep
13	Carpinus betulus	30-35	Clear Stem	Triple	1.5x1.5x0.9m deep
12	Fagus sylvatica	30-35	Clear Stem	Triple	1.5x1.5x0.9m deep
1	Liquidambar styraciflua "Worplesdon"	35-40	Clear Stem	Triple	1.5x1.5x0.9m deep
3	Pinus nigra austriaca	4.0-4.5m ht	Feathered	Oblique	1.5x1.5x0.9m deep
13	Platanus hispanica "Pyramidalis"	35-40	Clear Stem	Triple	1.5x1.5x0.9m deep
4	Prunus avium "Plena"	30-35	Clear Stem	Triple	1.5x1.5x0.9m deep
10	Prunus padus "Watereri"	30-35	Clear Stem	Triple	1.5x1.5x0.9m deep
8	Pyrus calleryana "Chanticleer"	18-20	Clear Stem	Triple	Refer to detail
6	Sorbus aucuparia	25-30	Clear Stem	Triple	1.5x1.5x0.9m deep
14	Tilia cordata	30-35	Clear Stem	Triple	1.5x1.5x0.9m deep
11	Tilia tomentosa "Brabant"	30-35	Clear Stem	Triple	1.5x1.5x0.9m deep
6	Ulmus "New Horizon"	60-70	Clear Stem	Triple	1.8x1.8x0.9m deep
TOTAL	SHRUBS	SIZE (cm)	POT (litre)	COMMENTS	
192	"Ecohedge" troughs	150-180	80cm troughs	As supplied by RTP	
56	Amelanchier lamarckii	30-40	10.0	Minimum 5 basal breaks	
56	Berberis darwinii	40-60	10.0		
16	Brachyglottis "Silver Dormouse"	30-40	3.0		
32	Ceanothus thyrsiflorus "Repens"	30-40	3.0		
10	Choisya ternata	40-60	5.0		
40	Choisya ternata "Sundance"	40-60	5.0		
8	Cornus alba "Sibirica"	80-100	10.0	Minimum 5 basal breaks	
195	Cornus sanguinea "Midwinter Fire"	60-80	5.0	Minimum 3 basal breaks	
63	Cotinus coggygria "Grace"	60-80	10.0	Bushy plants	
115	Cotoneaster salicifolius "Gnom"	30-40	3.0		
33	Elaeagnus "Limelight"	60-80	10.0		
60	Escallonia "Apple Blossom"	40-60	3.0	Hedge plants	
1034	Euonymus "Darts Blanket"	40-60	5.0		
120	Euonymus "Emerald n'Gold"	30-40	3.0		
416	Euonymus "Jean Hugues"	30-40	3.0		
130	Euonymus japonicus "Ovatus Aureus"	40-60	5.0	Hedge plants	
42	Geranium mac. "Ingwersens Variety"	-	2.0	Herbaceous	
140	Hebe "Little Leaves"	30-40	3.0		
50	Hebe "Mrs. Winder"	30-40	3.0		
140	Hebe "Red Edge"	30-40	3.0		
25	Hebe "Variegata"	30-40	3.0		
314	Hebe franciscana "Silver Queen"	30-40	3.0		
200	Hedera helix "Green Ripple"	40-60	2.0	Minimum 3 basal breaks	
104	Hedera helix "Green Ripple"	40-60	3.0	Minimum 3 basal breaks	
90	Hypericum androsaemum	30-40	3.0		
196	Hypericum dummeri "Peter Dummer"	30-40	3.0		
17	Ilex altacelerensis "Golden King"	60-80	10.0	Fully furnished with laterals	
685	Ilex aquifolium	40-60	2.0	Fully furnished with laterals	
9	Ilex meservaeae "Blue Prince"	60-80	10.0	Fully furnished with laterals	
50	Juniperus communis	30-40	3.0		
100	Juniperus pfitzeriana "Gold Coast"	40-60	10.0		
132	Lonicera "Maygreen"	30-40	3.0		
60	Mahonia aquifolium "Apollo"	40-60	5.0		
26	Nandina domestica "Firepower"	40-60	10.0		
130	Pittosporum "Tom Thumb"	40-60	5.0		
204	Prunus "Cherry Brandy"	30-40	3.0		
204	Prunus "Cherry Brandy"	40-60	5.0	Hedge plants	
16	Prunus cistena	60-80	10.0		
150	Prunus lauro. "Caucasica"	300-320	rootballed	Specimen hedge plants	
412	Prunus lusitanica	40-60	5.0	Hedge plants	
75	Ribes sanguineum	40-60	3.0		
210	Rosa "Kent"	-	2.0		
90	Ruscus aculeatus	30-40	3.0		
23	Sambucus porphyrophylla "Eva"	60-80	5.0	Bushy plants	
50	Spiraea japonica	40-60	3.0		
50	Taxus baccata	40-60	rootballed		
15	Viburnum burkwoodii	60-80	10.0		
46	Viburnum davidii	30-40	5.0		

TOTAL	TRANSPLANTS	SIZE (cm)	TYPE	COMMENTS
55	Acer campestre	60-80	1+1	All transplants to be fully furnished with laterals
130	Cornus alba	60-80	1+2	or grown as Bushy plants
255	Cornus sanguinea	40-60	1+1	
100	Corylus avellana	60-80	1+2	
250	Crataegus monogyna	60-80	1+1	
50	Euonymus europaeus	40-60	1+1	
904	Fagus sylvatica	180-200	2x	Hedge plants
65	Hippophae rhamnoides	60-80	1+2	
250	Ligustrum ovalifolium	60-80	0/2	Hedge plants
50	Ligustrum vulgare	40-60	1+1	
60	Pinus sylvestris	40-60	2 x transplant	
60	Prunus cerasifera	60-80	1+0	
45	Prunus spinosa	60-80	1+1	
50	Rhamnus alnus	40-60	1+1	
60	Rhamnus cathartica	40-60	1+1	
75	Salix caprea	60-80	0/1	
75	Sambucus nigra	40-60	1+0	
50	Sorbus domestica	40-60	1+1	
190	Viburnum lantana	40-60	1+1	
55	Viburnum opulus	40-60	1+1	

Refer to Drawing: 783.19.03 for the Outline Specifications and Drawing: 783.10.05 for nest box specifications

SEGRO

SEGRO PARK TOTTENHAM

PLANTING LAYOUT - NORTH
Sheet 2 of 3

Scale 1:250 @ A1 Date MAY 2020

Drawing 783.29.05 Revision K

TALA TERRY ANDERSON LANDSCAPE ARCHITECTS
54 Kenilworth Avenue, Wimbledon, London SW19 7LW Tel: 020-8947 6859
info@terryanderson.co.uk