


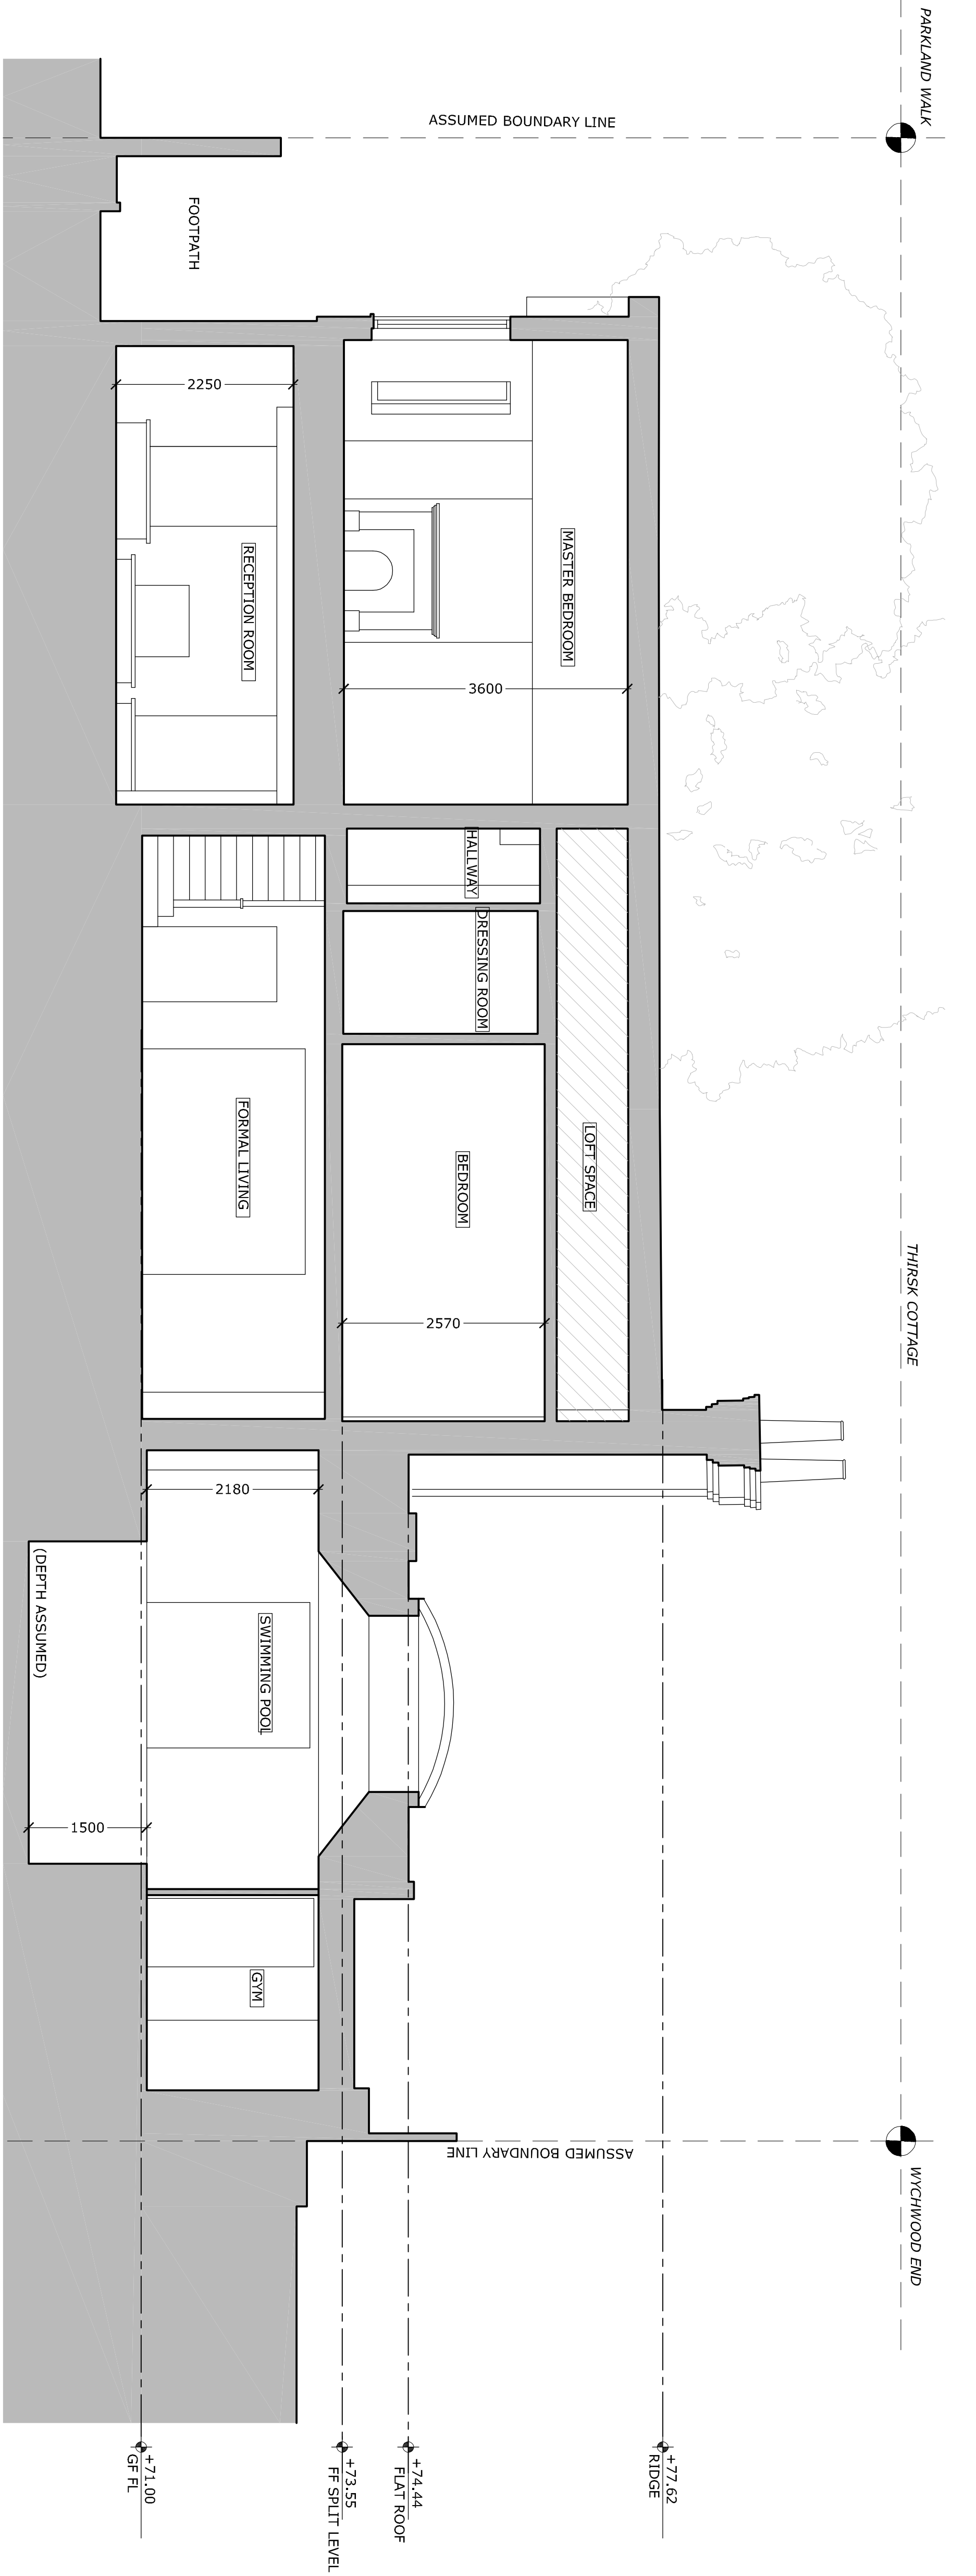

1 EXISTING SECTION A-A  
1:50@A1, 1:100@A3

2 EXISTING SECTION B-B  
1:50@A1, 1:100@A3

GENERAL NOTES:  
DO NOT SCALE FROM THIS DRAWING  
ALL DIMENSIONS TO BE CHECKED ON SITE  
ANY OMISSIONS OR DISCREPANCIES TO BE  
REPORTED TO THE ARCHITECT IMMEDIATELY  
IF IN DOUBT ASK

|                |          |              |    |
|----------------|----------|--------------|----|
| P1             | 14.10.22 | FOR PLANNING | RK |
| REV            | DATE     | NOTES        | DR |
| DRAWING STATUS |          |              |    |

## PLANNING

|               |
|---------------|
| CLIENT        |
| Kyle Ferguson |

### ARCHITECT

FINKERNAGEL ROSS

Third Floor  
Unicorn House  
221-222 Shoreditch High Street  
London E1 6PJ  
Tel: 020 7377 5114  
info@finkernagelross.com  
www.finkernagelross.com

PROJECT  
THIRSK COTTAGE  
STANHOPE ROAD  
HIGHGATE  
N6 5DE

### DRAWING TITLE

EXISTING SECTION A-A & B-B

|       |            |         |          |
|-------|------------|---------|----------|
| DRAWN | DR. DATE   | CHECKED | CH. DATE |
| RK    | 04.10.22   | TH      | 13.10.22 |
| SCALE | SHEET SIZE |         |          |

1:100

A3

|            |          |
|------------|----------|
| DRAWING NO | REVISION |
|------------|----------|

THC-020

P1

0 0.5 1 2 5 METRES @ A1  
M. 1:50