



GENERAL NOTES:
DO NOT SCALE FROM THIS DRAWING
ALL DIMENSIONS TO BE CHECKED ON SITE
ANY OMISSIONS OR DISCREPANCIES TO BE
REPORTED TO THE ARCHITECT IMMEDIATELY
IF IN DOUBT ASK

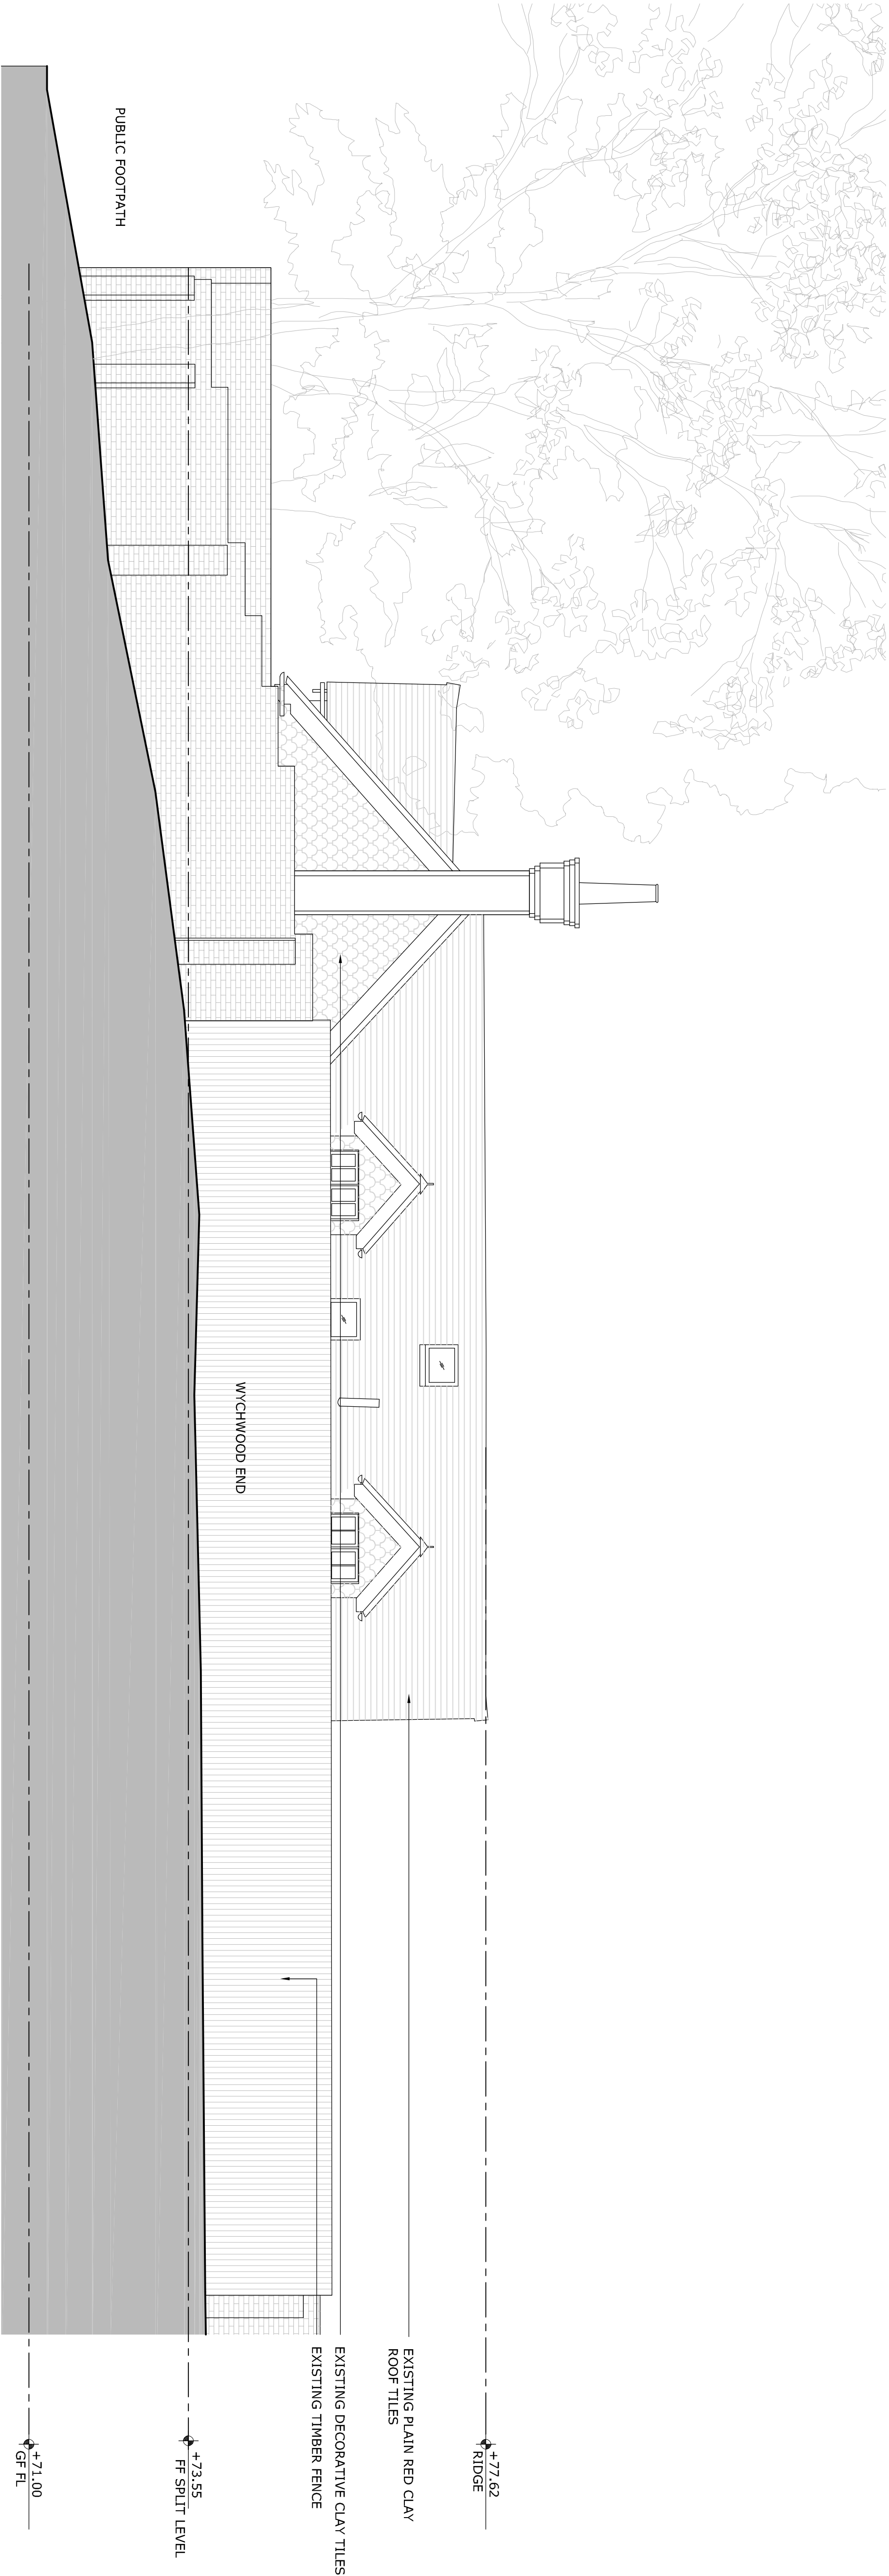

1
SIDE ELEVATION
1:50@A1, 1:100@A3

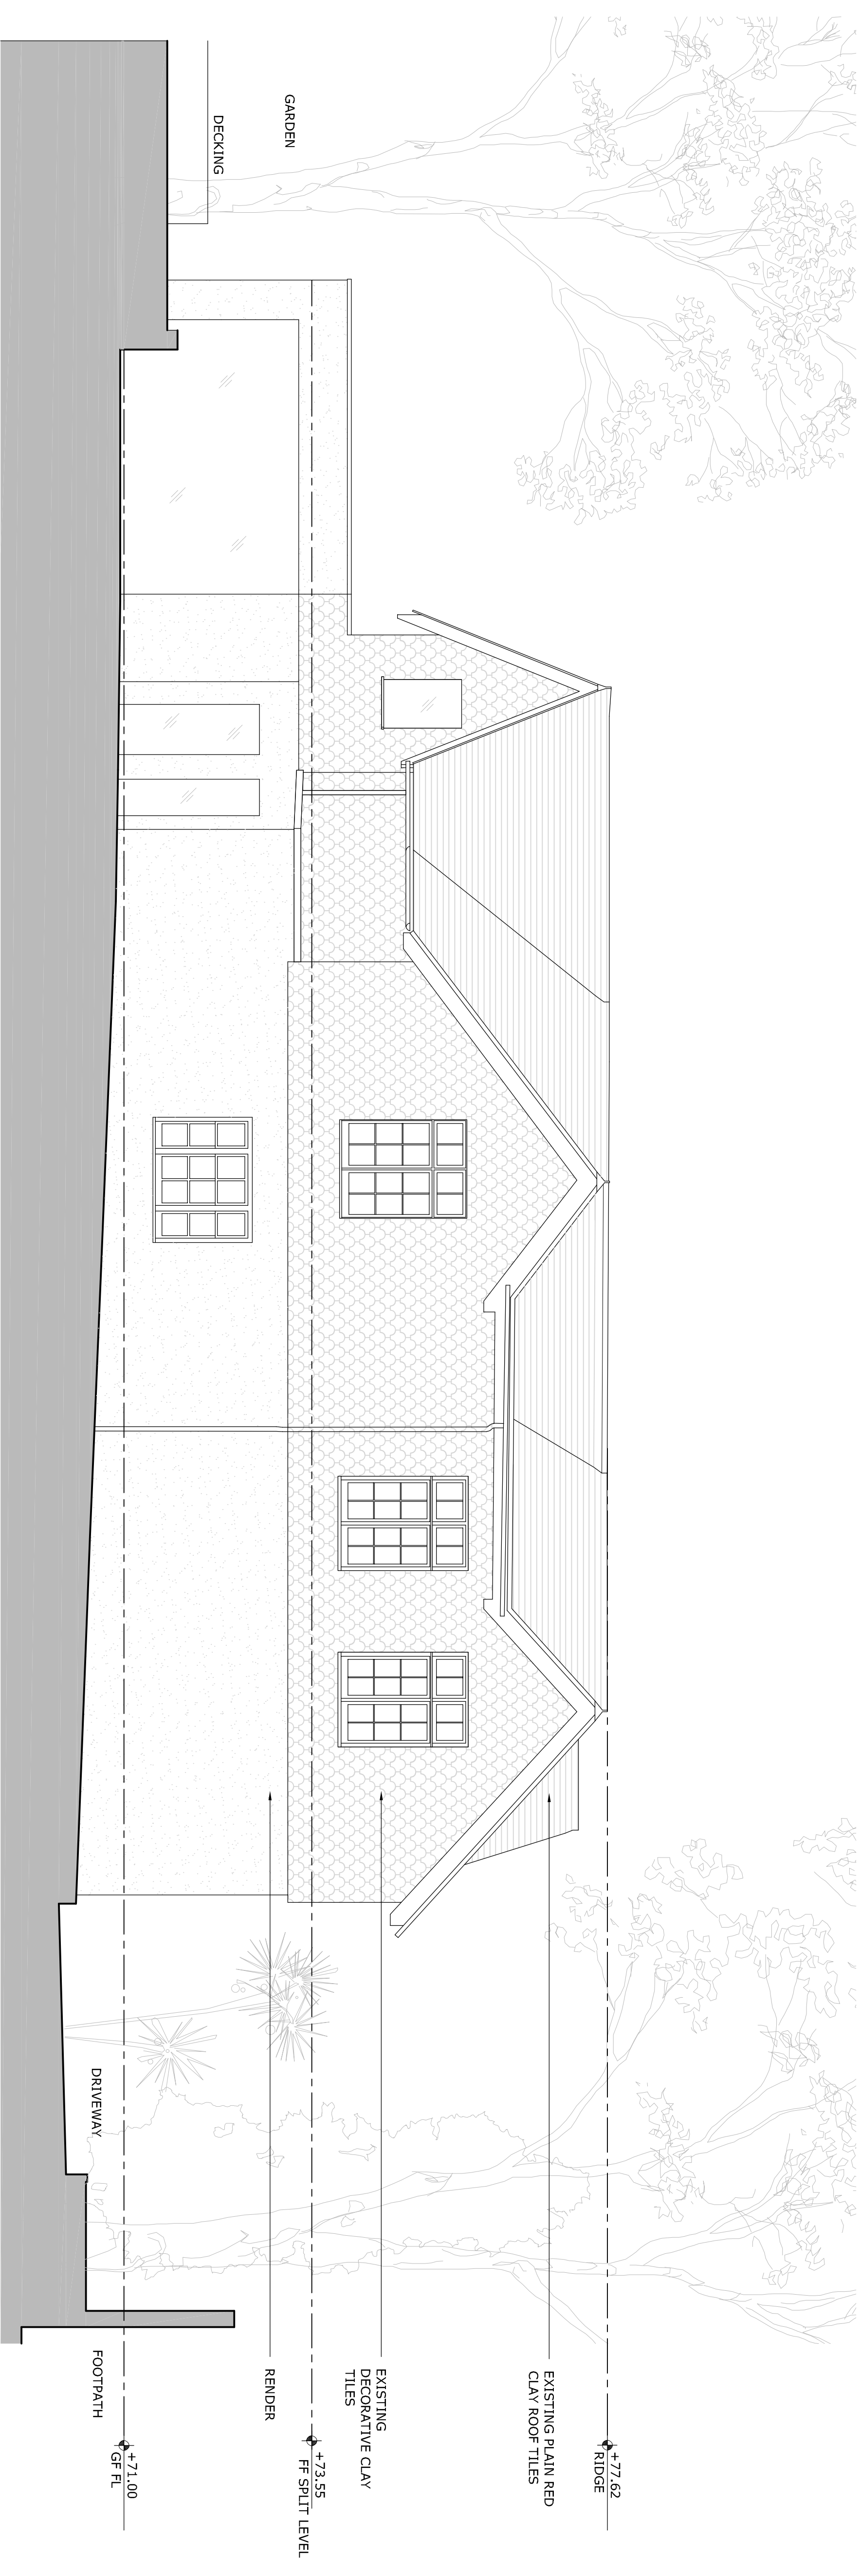

2
SIDE ELEVATION
1:50@A1, 1:100@A3

PLANNING

CLIENT

Kyle Ferguson

ARCHITECT

FINKERNAGEL ROSS

Third Floor
Unicorn House
221-222 Shoreditch High Street
London E1 6PJ
Tel: 020 7977 5114
info@finkernagelross.com
www.finkernagelross.com

PROJECT

THIRSK COTTAGE
STANHOPE ROAD
HIGHGATE
N6 SDE

DRAWING TITLE

EXISTING SIDE ELEVATIONS

DRAWN DR. DATE CHECKED CH. DATE

RK 04.10.22 TH 13.10.22

SCALE SHEET SIZE

1:100 A3

DRAWING NO. REVISION

THC-032

P1