


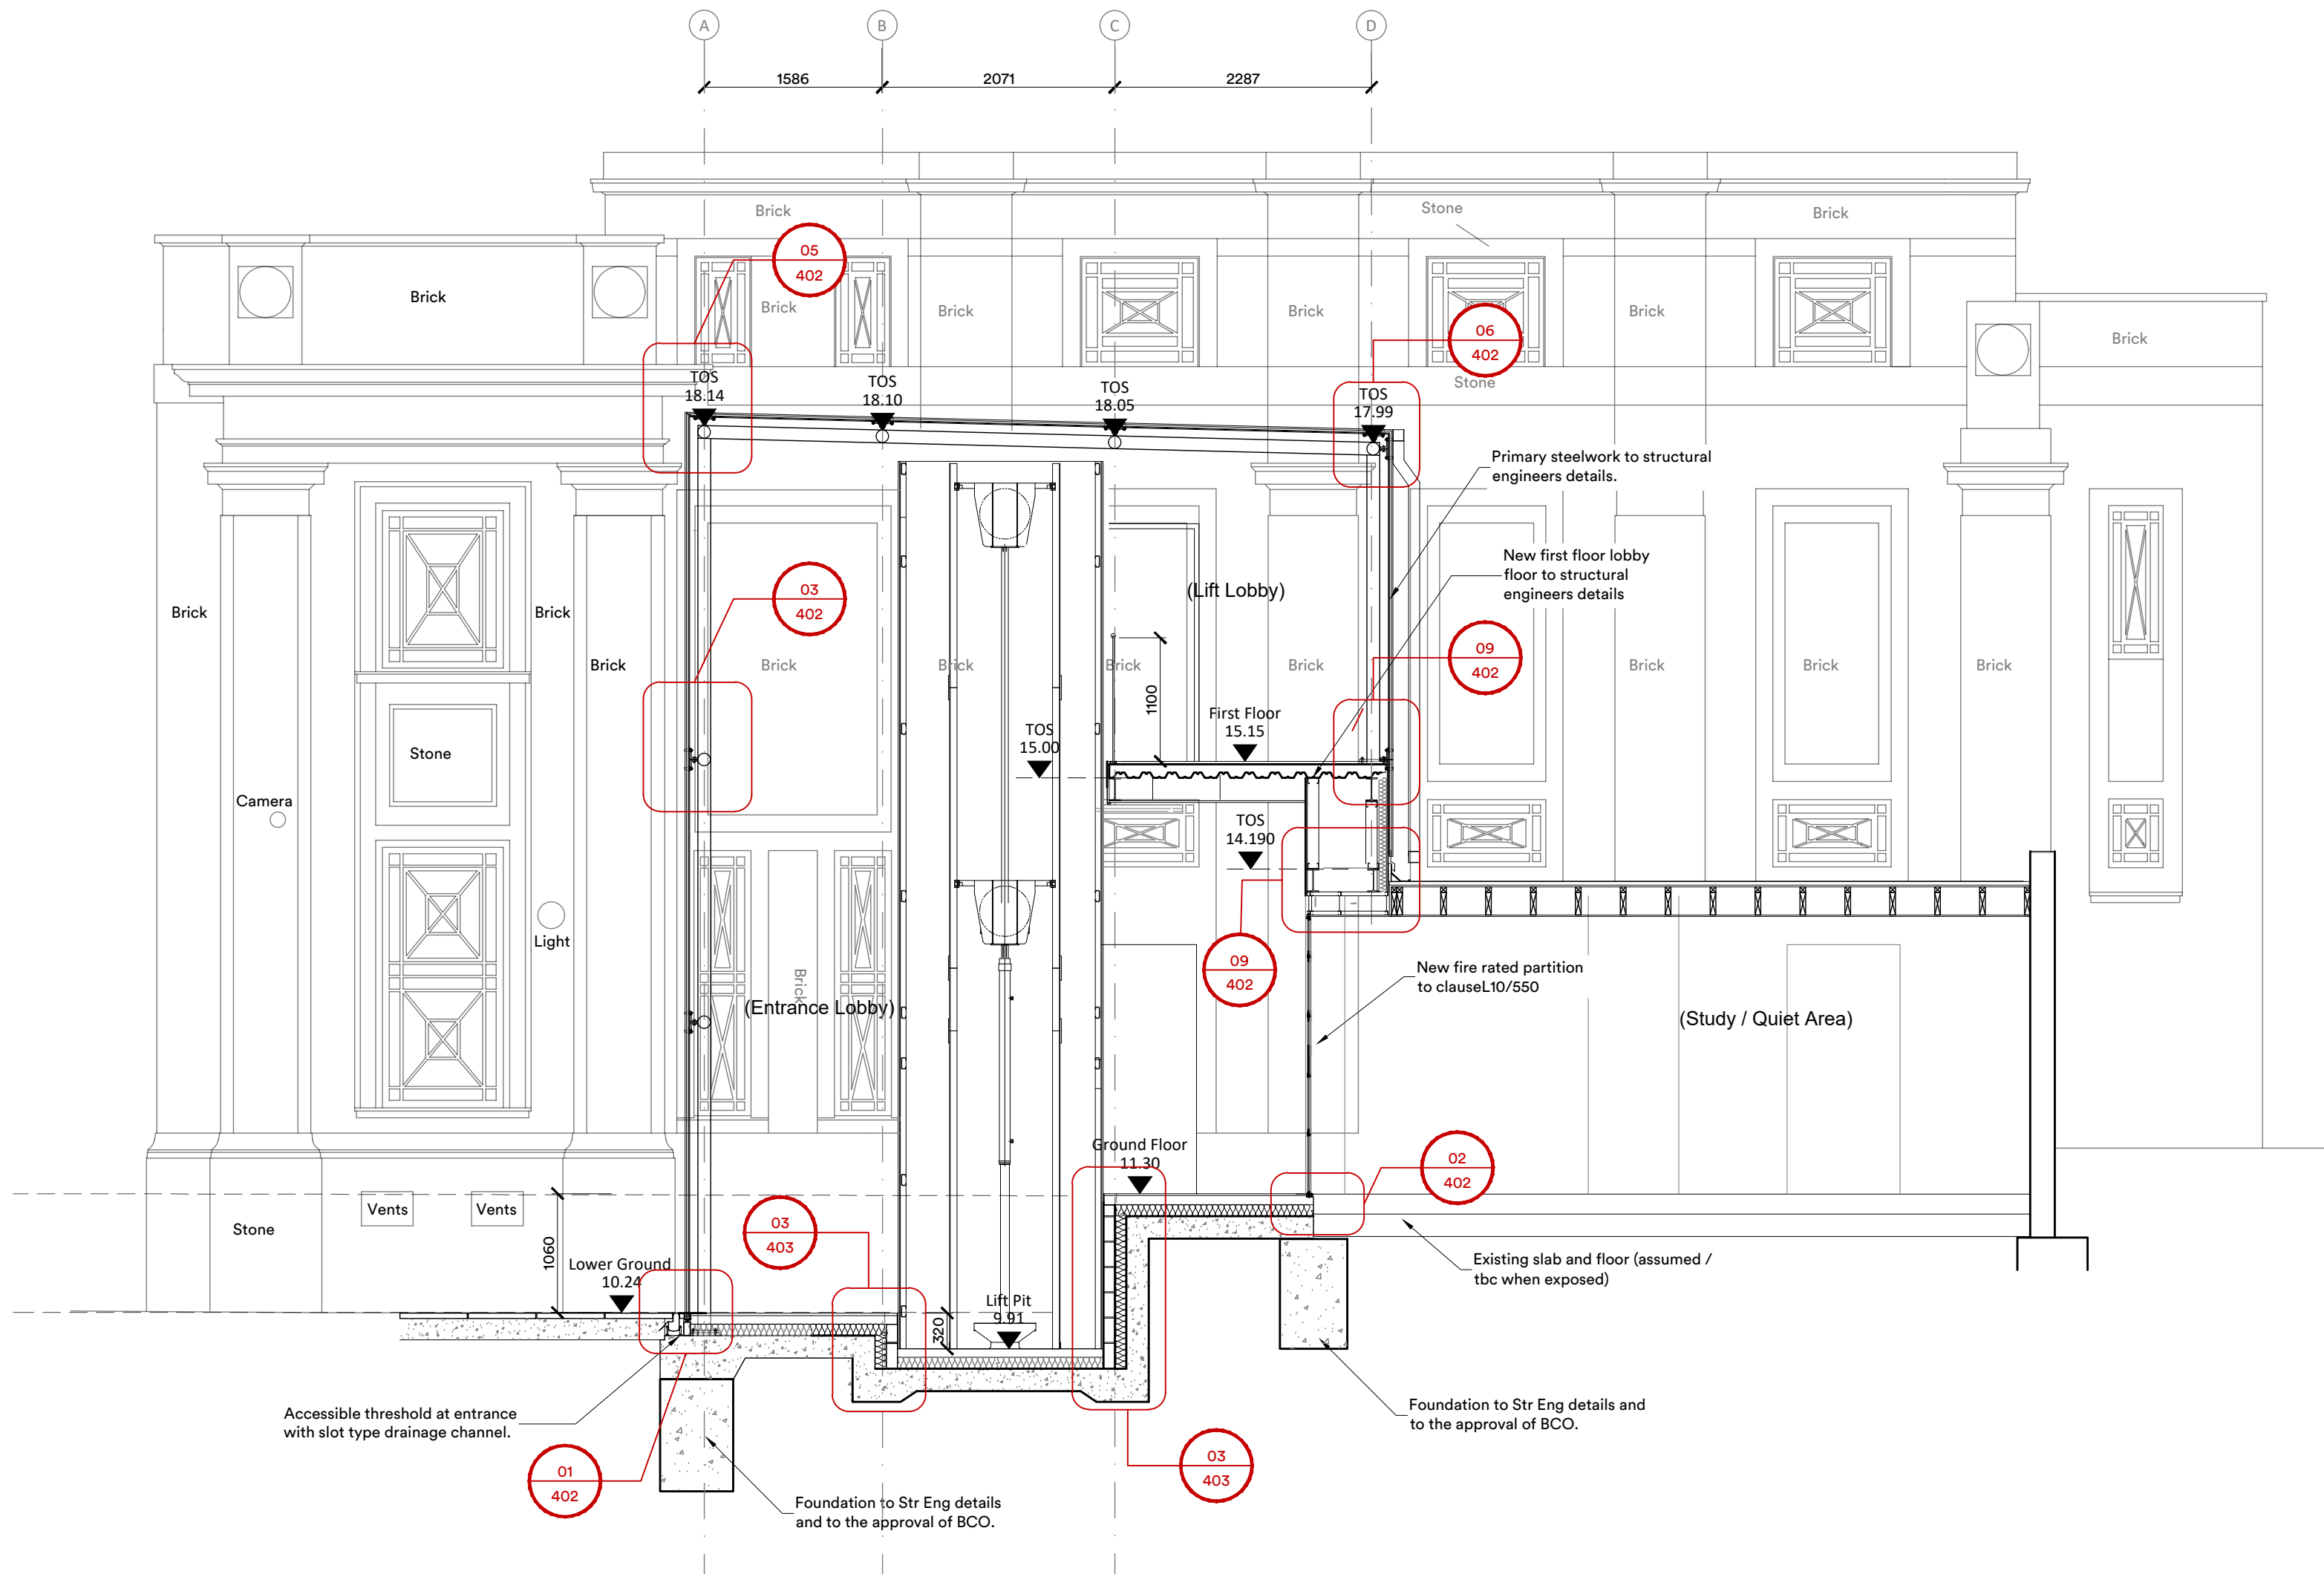

Section CC  
As Proposed

1:50

|                              |          |    |
|------------------------------|----------|----|
| P03 Issued for Tender        | 10/14/22 | SP |
| P02 Issued for Tender        | 9/14/22  | MS |
| P01 Issued for BC Submission | 30/08/22 | SP |

| rev. | description | date | chkd. |
|------|-------------|------|-------|
|------|-------------|------|-------|

client :

London Borough of Haringey

project :  
Library Enhancement Works  
Muswell Hill Library  
Queen's Av, Muswell Hill, London, N10 3PF

drawing title :

Section CC  
As Proposed

**FulkersBaileyRussell**

london | brighton | bristol | leeds | reading | manchester  
info@fulkers.co.uk // www.fulkers.co.uk // 020 3735 5792

|           |           |                 |
|-----------|-----------|-----------------|
| drawn: CK | chkd : SP | date: July 2022 |
|-----------|-----------|-----------------|

|                   |                |
|-------------------|----------------|
| proj no : 21.3453 | scale: 1:50@A2 |
|-------------------|----------------|

identifier :  
3453-FBR-A1-ZZ-DR-A-219

|                     |             |
|---------------------|-------------|
| status: D2 (Tender) | rev no: P03 |
|---------------------|-------------|