


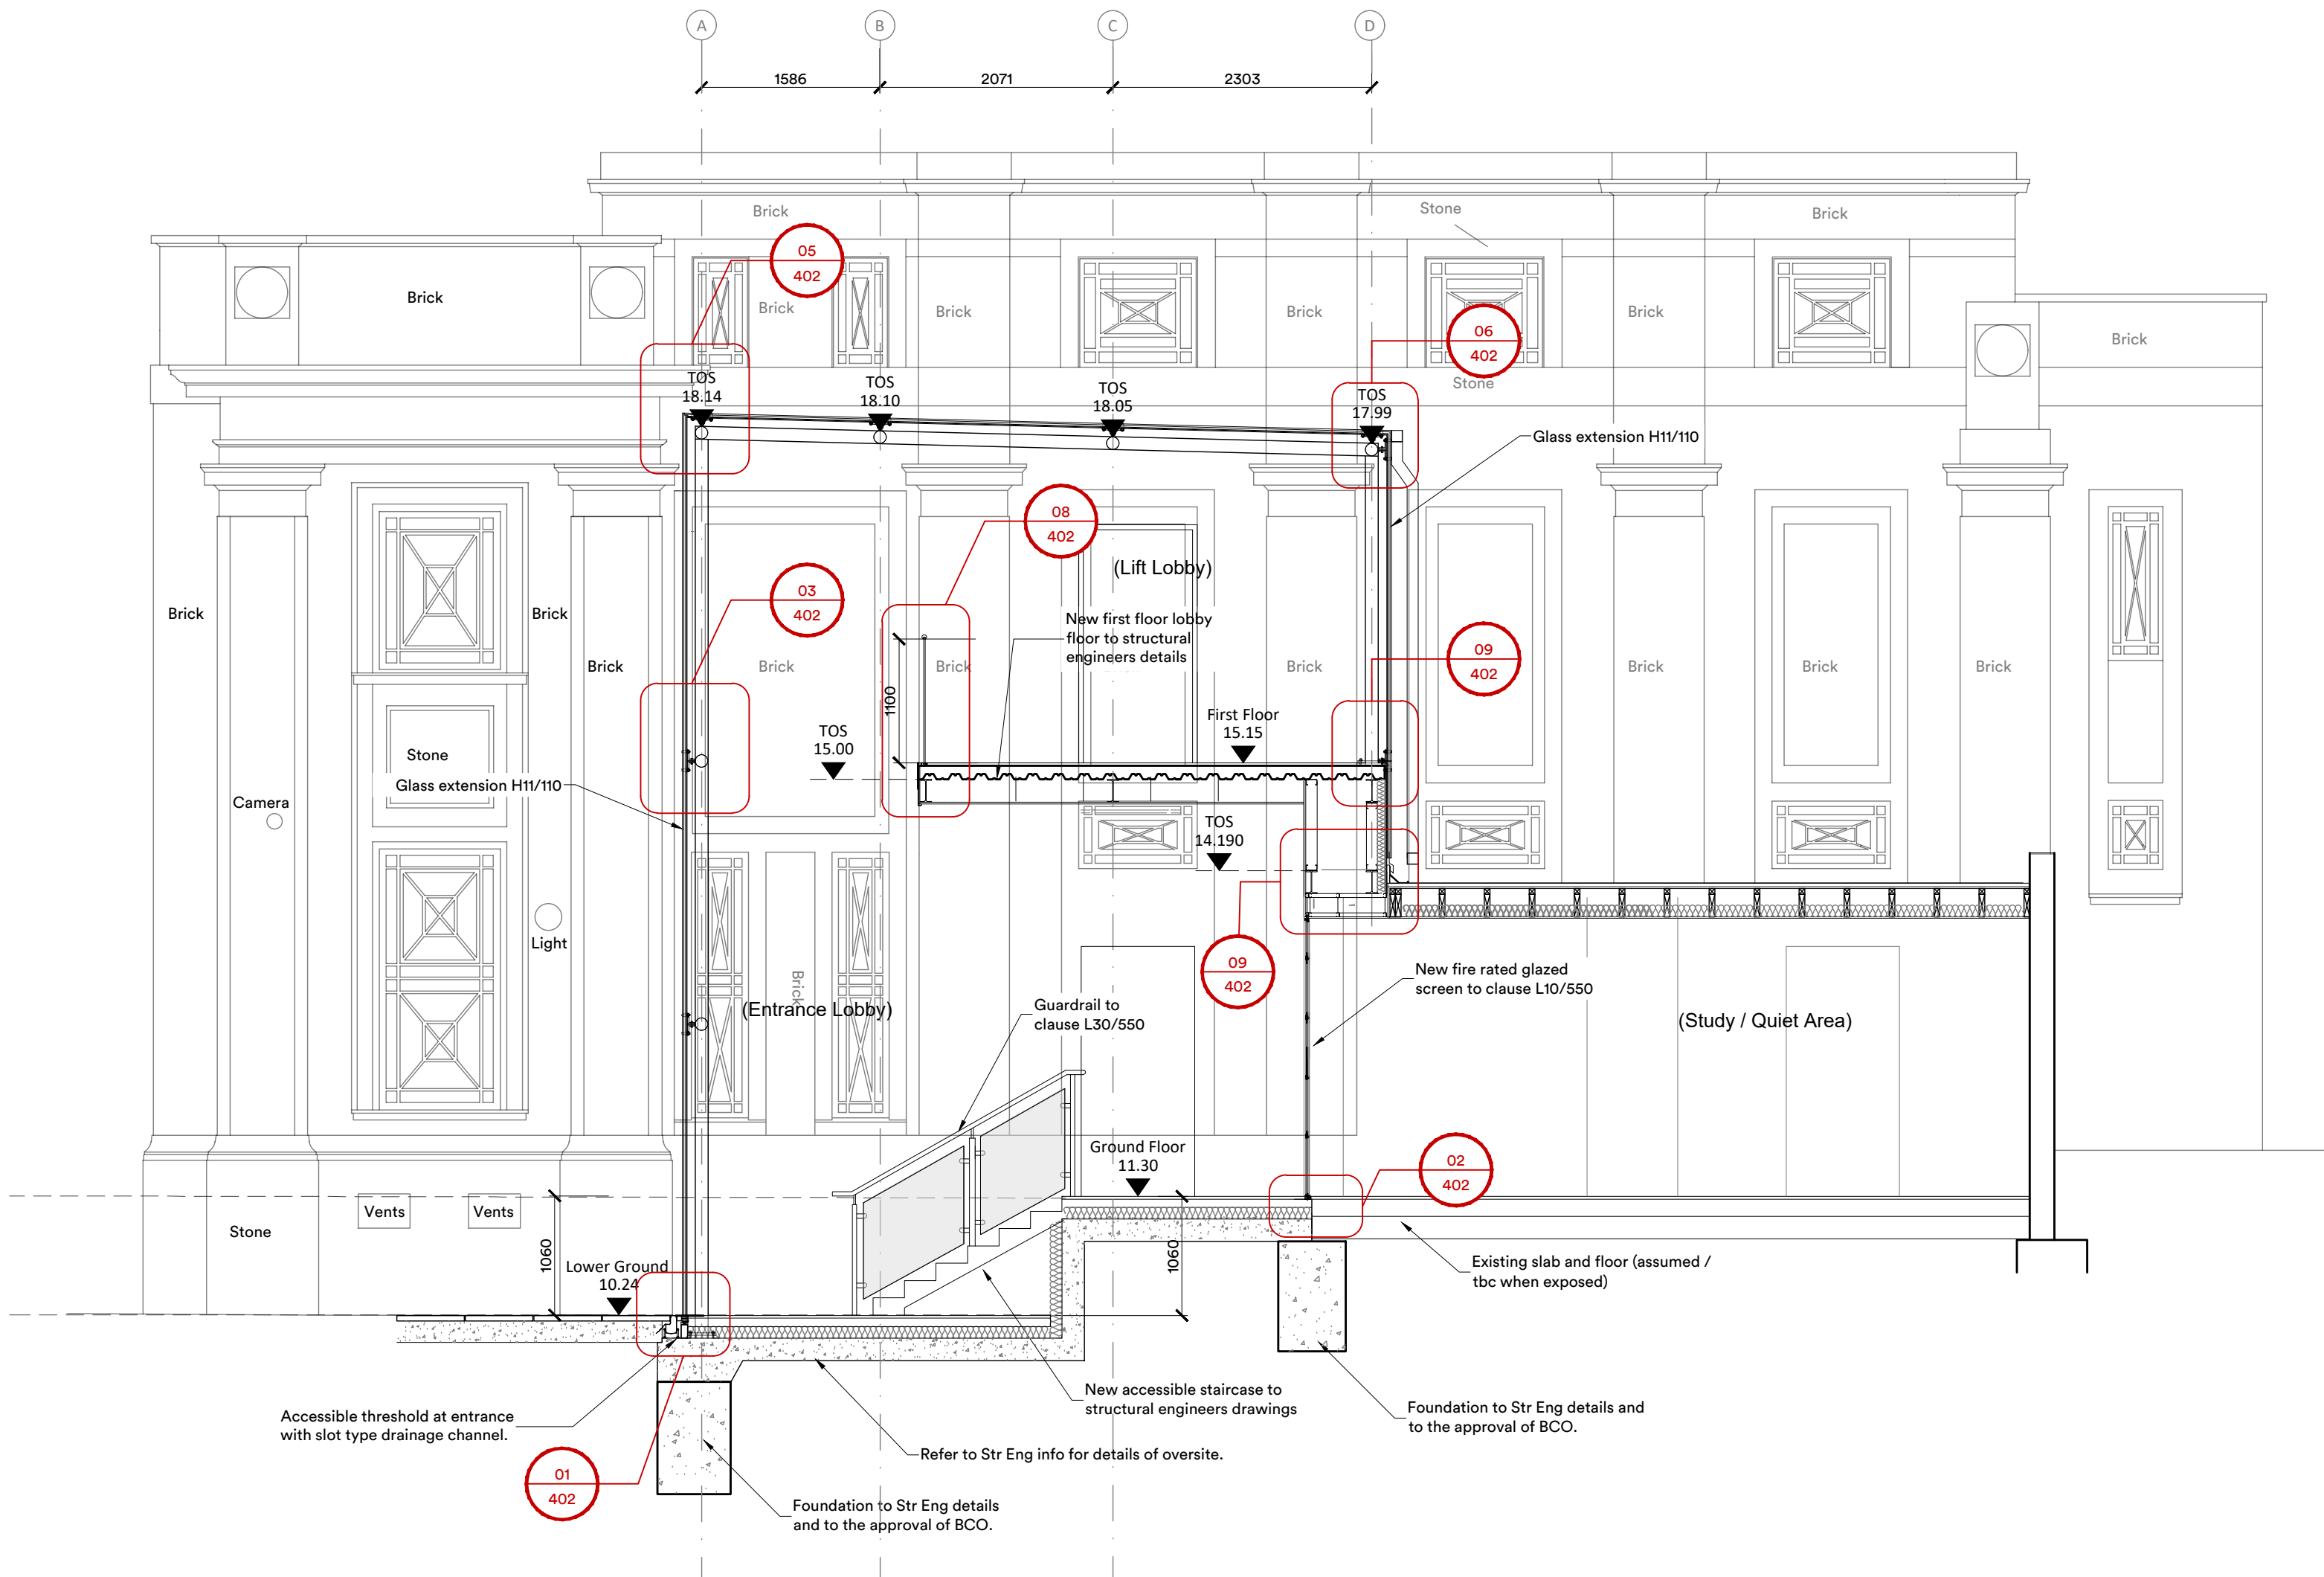

Section BB
As Proposed

1:50

P03 Issued for Tender	9/14/22	SP
P02 Issued for Tender	9/14/22	MS
P01 Issued for BC Submission	30/08/22	SP

rev.	description	date	chkd.
------	-------------	------	-------

client :

London Borough of Haringey

project :
Library Enhancement Works
Muswell Hill Library
Queen's Av, Muswell Hill, London, N10 3PF

drawing title :

Section BB
As Proposed

FulkersBaileyRussell

london | brighton | bristol | leeds | reading | manchester
info@fulkers.co.uk // www.fulkers.co.uk // 020 3735 5792

drawn: CK	chkd : AK	date: July 2022
-----------	-----------	-----------------

proj no : 21.3453	scale: 1:50@A2
-------------------	----------------

identifier :
3453-FBR-A1-ZZ-DR-A-218

status: D2 (Tender)	rev no: P03
---------------------	-------------