


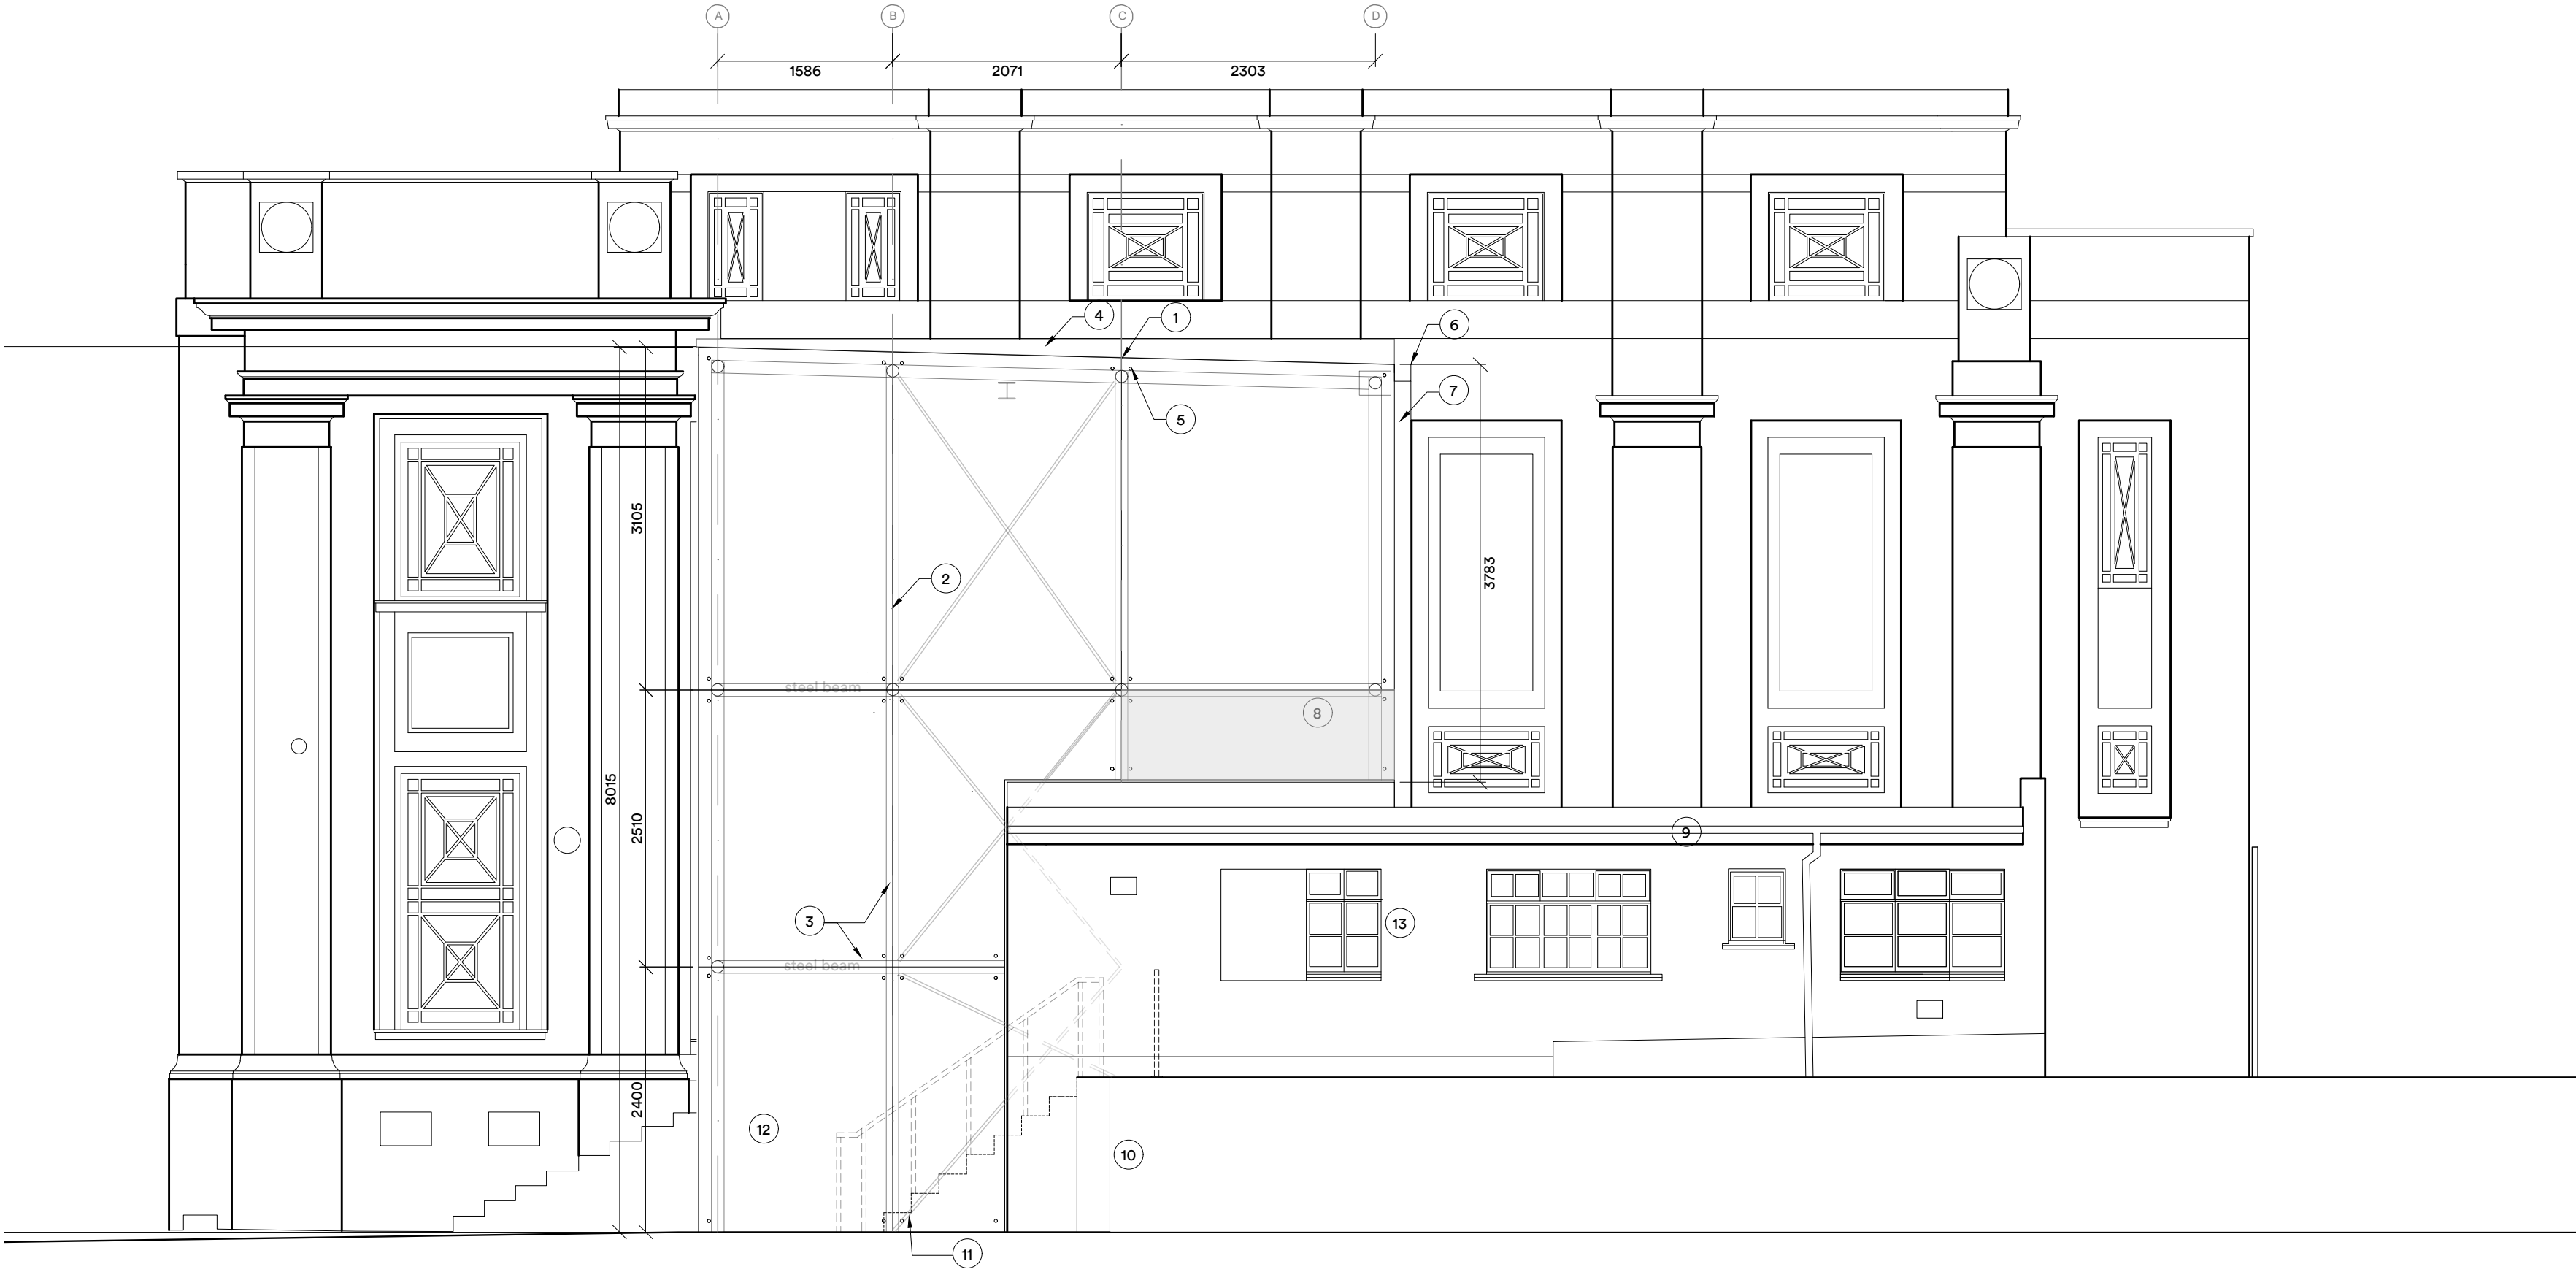

Side Elevation
As Proposed

1:50

KEY		
REF	DESCRIPTION	CLAUSE
1	Glass panelled roof with 1 in 40 fall	
2	Position of frameless glass mastic joint	
3	Primary steel frame	
4	Flashing to abutment junction. Minimum upstand height 150mm	
5	Glass fixing	
6	PPC aluminium box gutter	
7	PPC aluminium downpipe	
8	Glass infill panel	
9	Existing gutter & downpipe to be removed for re-roofing. Allow for new PVC fascia board.	
10	New brick Retaining wall to engineer's detail	
11	New 700mm wide concrete steps for maintenance access	
12	New glass extension	
11	New window	

P02 Issued for Tender 14/10/22 SP
P01 Issued for Tender 05/10/22 SP

rev.	description	date	chkd.
------	-------------	------	-------

client :

London Borough of Haringey

project : Library Enhancement Works
Muswell Hill Library
Queen's Av, Muswell Hill, London, N10 3PF

drawing title :

Side Elevation
As Proposed

FulkersBaileyRussell		
london brighton bristol leeds reading manchester		
info@fulkers.co.uk // www.fulkers.co.uk // 020 3735 5792		
drawn: CK	chkd : AK	date: July 2022
proj no : 21.3453		scale: 1:50@A2
identifier : 3453-FBR-A1-ZZ-DR-A-215		
status: D2 (Tender)		rev no: P02

1:50

