


The Copyright of this drawing remains with Fulkers Bailey Russell and is not to be reproduced without written approval. Dimensions are not to be scaled from this drawing. The Contractor is to check all dimensions on site and report any discrepancies to the Contract Administrator. This drawing is to be read in conjunction with all other standard documentation.

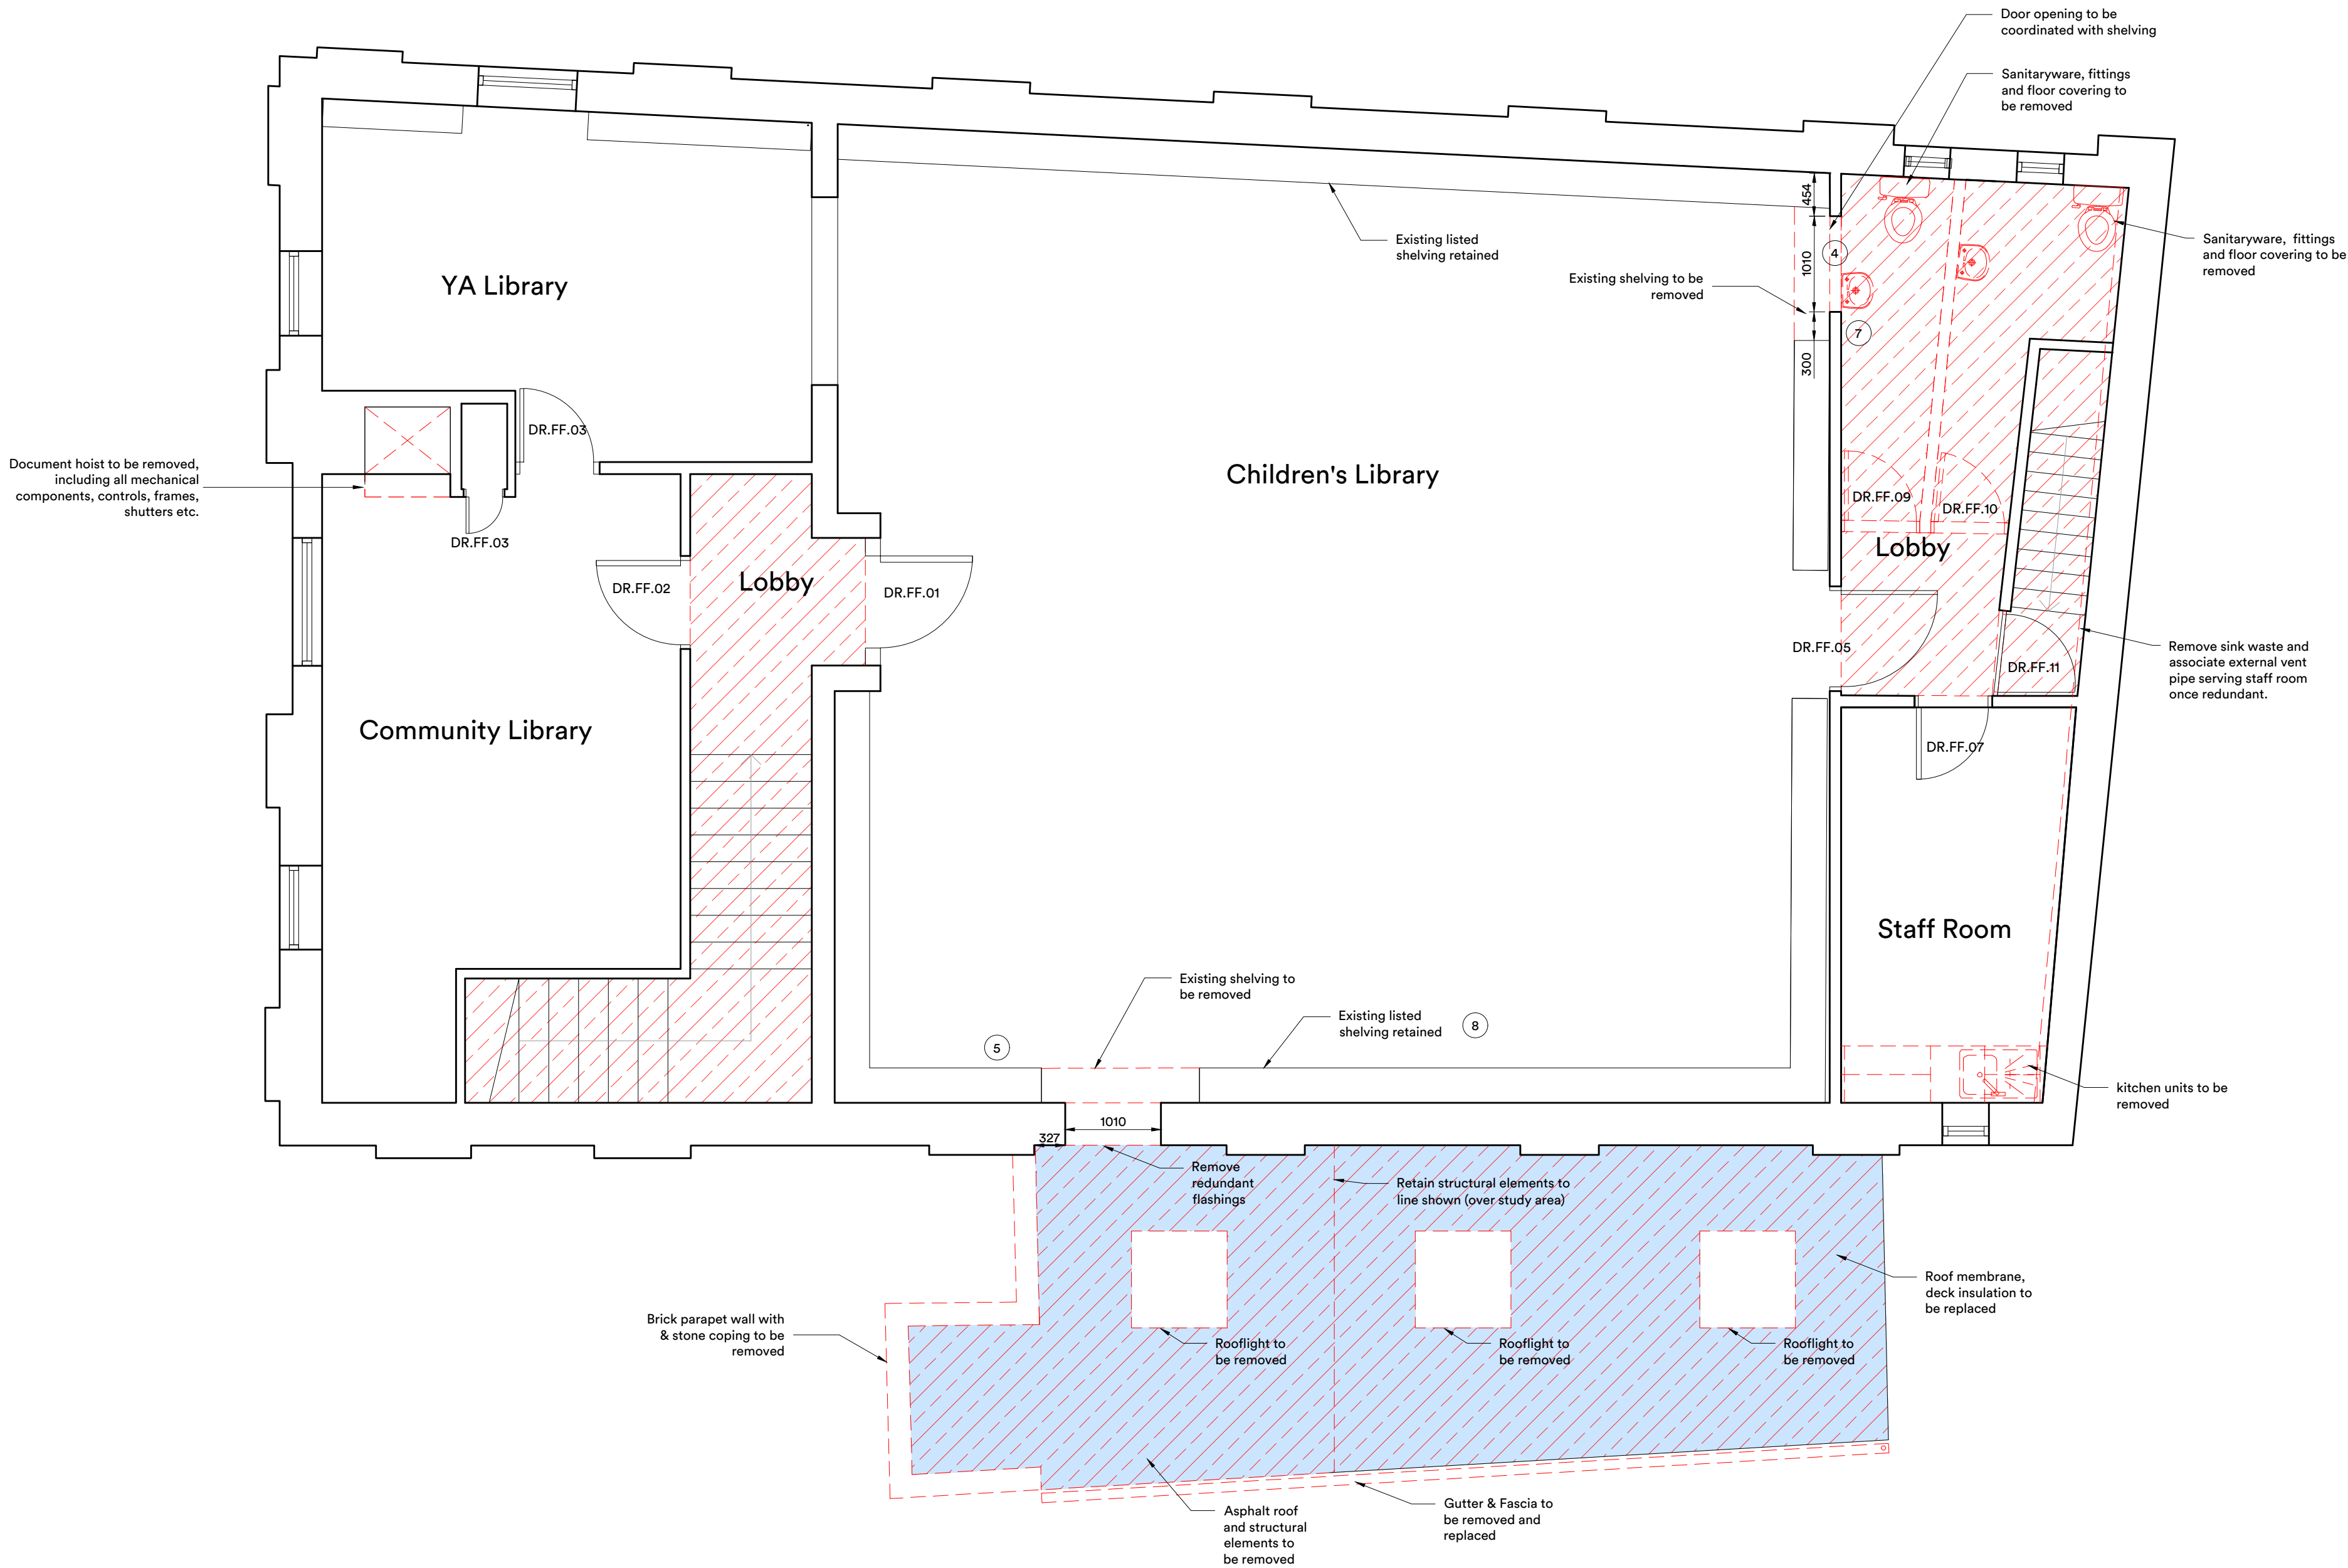

FIRST LEVEL KEY		
REF	DESCRIPTION	CLAUSE
1.	All stripping out to be in accordance with schedule of work & NBS C20 Specification. Refer to Mechanical & Electrical specification and drawings for removal of services	C20
2.	Make good all disturbed areas on completion of strip out to prepare ahead of the new works described separately and leave ready for new finishes etc.	C20
3.	The client will remove all loose furniture and wall mounted display boards prior to the start of the works.	C20
4.	Carefully form new opening as indicatedn and leave ready to receive new door and finishes.	C20
5.	Protect remainder of listed shelving during the creation of two new openings.	N/A
6.	Asbestos impacted by works are to be removed by the client prior to commencement	C20
7.	Strip back wall waste drainage and leave ready to run new	C20
8.	Existing shelving to the perimeter of the FF library area is listed. Shelving to be fully protected throughout the works	C20

P02	Issued For Tender	14/10/2022	SP
P01	Issued for Tender	30/09/22	SP
rev.	description	date	chkd.
client :			

London Borough of Haringey

project :
Library Enhancement Works
Muswell Hill Library
Queen's Av, Muswell Hill. London. N10 3PF

drawing title :

Demolitions Plans
First floor

FulkersBaileyRussell

london | brighton | bristol | leeds | reading | manchester

info@fulkers.co.uk // www.fulkers.co.uk // 020 3735 5792

drawn: CK	chkd : AK	date: Aug 2022
-----------	-----------	----------------

proj no : 21.3453	scale: 1:50@A1
-----------------------------	-------------------

identifier : 3453-FBR-A1-ZZ-DR-A-121	
--	--

status: D2 (Tender)	rev no: P02
-------------------------------	-----------------------