


The Copyright of this drawing remains with Fulkers Bailey Russell and is not to be reproduced without written approval. Dimensions are not to be scaled from this drawing. The Contractor is to check all dimensions on site and report any discrepancies to the Contract Administrator. This drawing is to be read in conjunction with all other standard documentation.

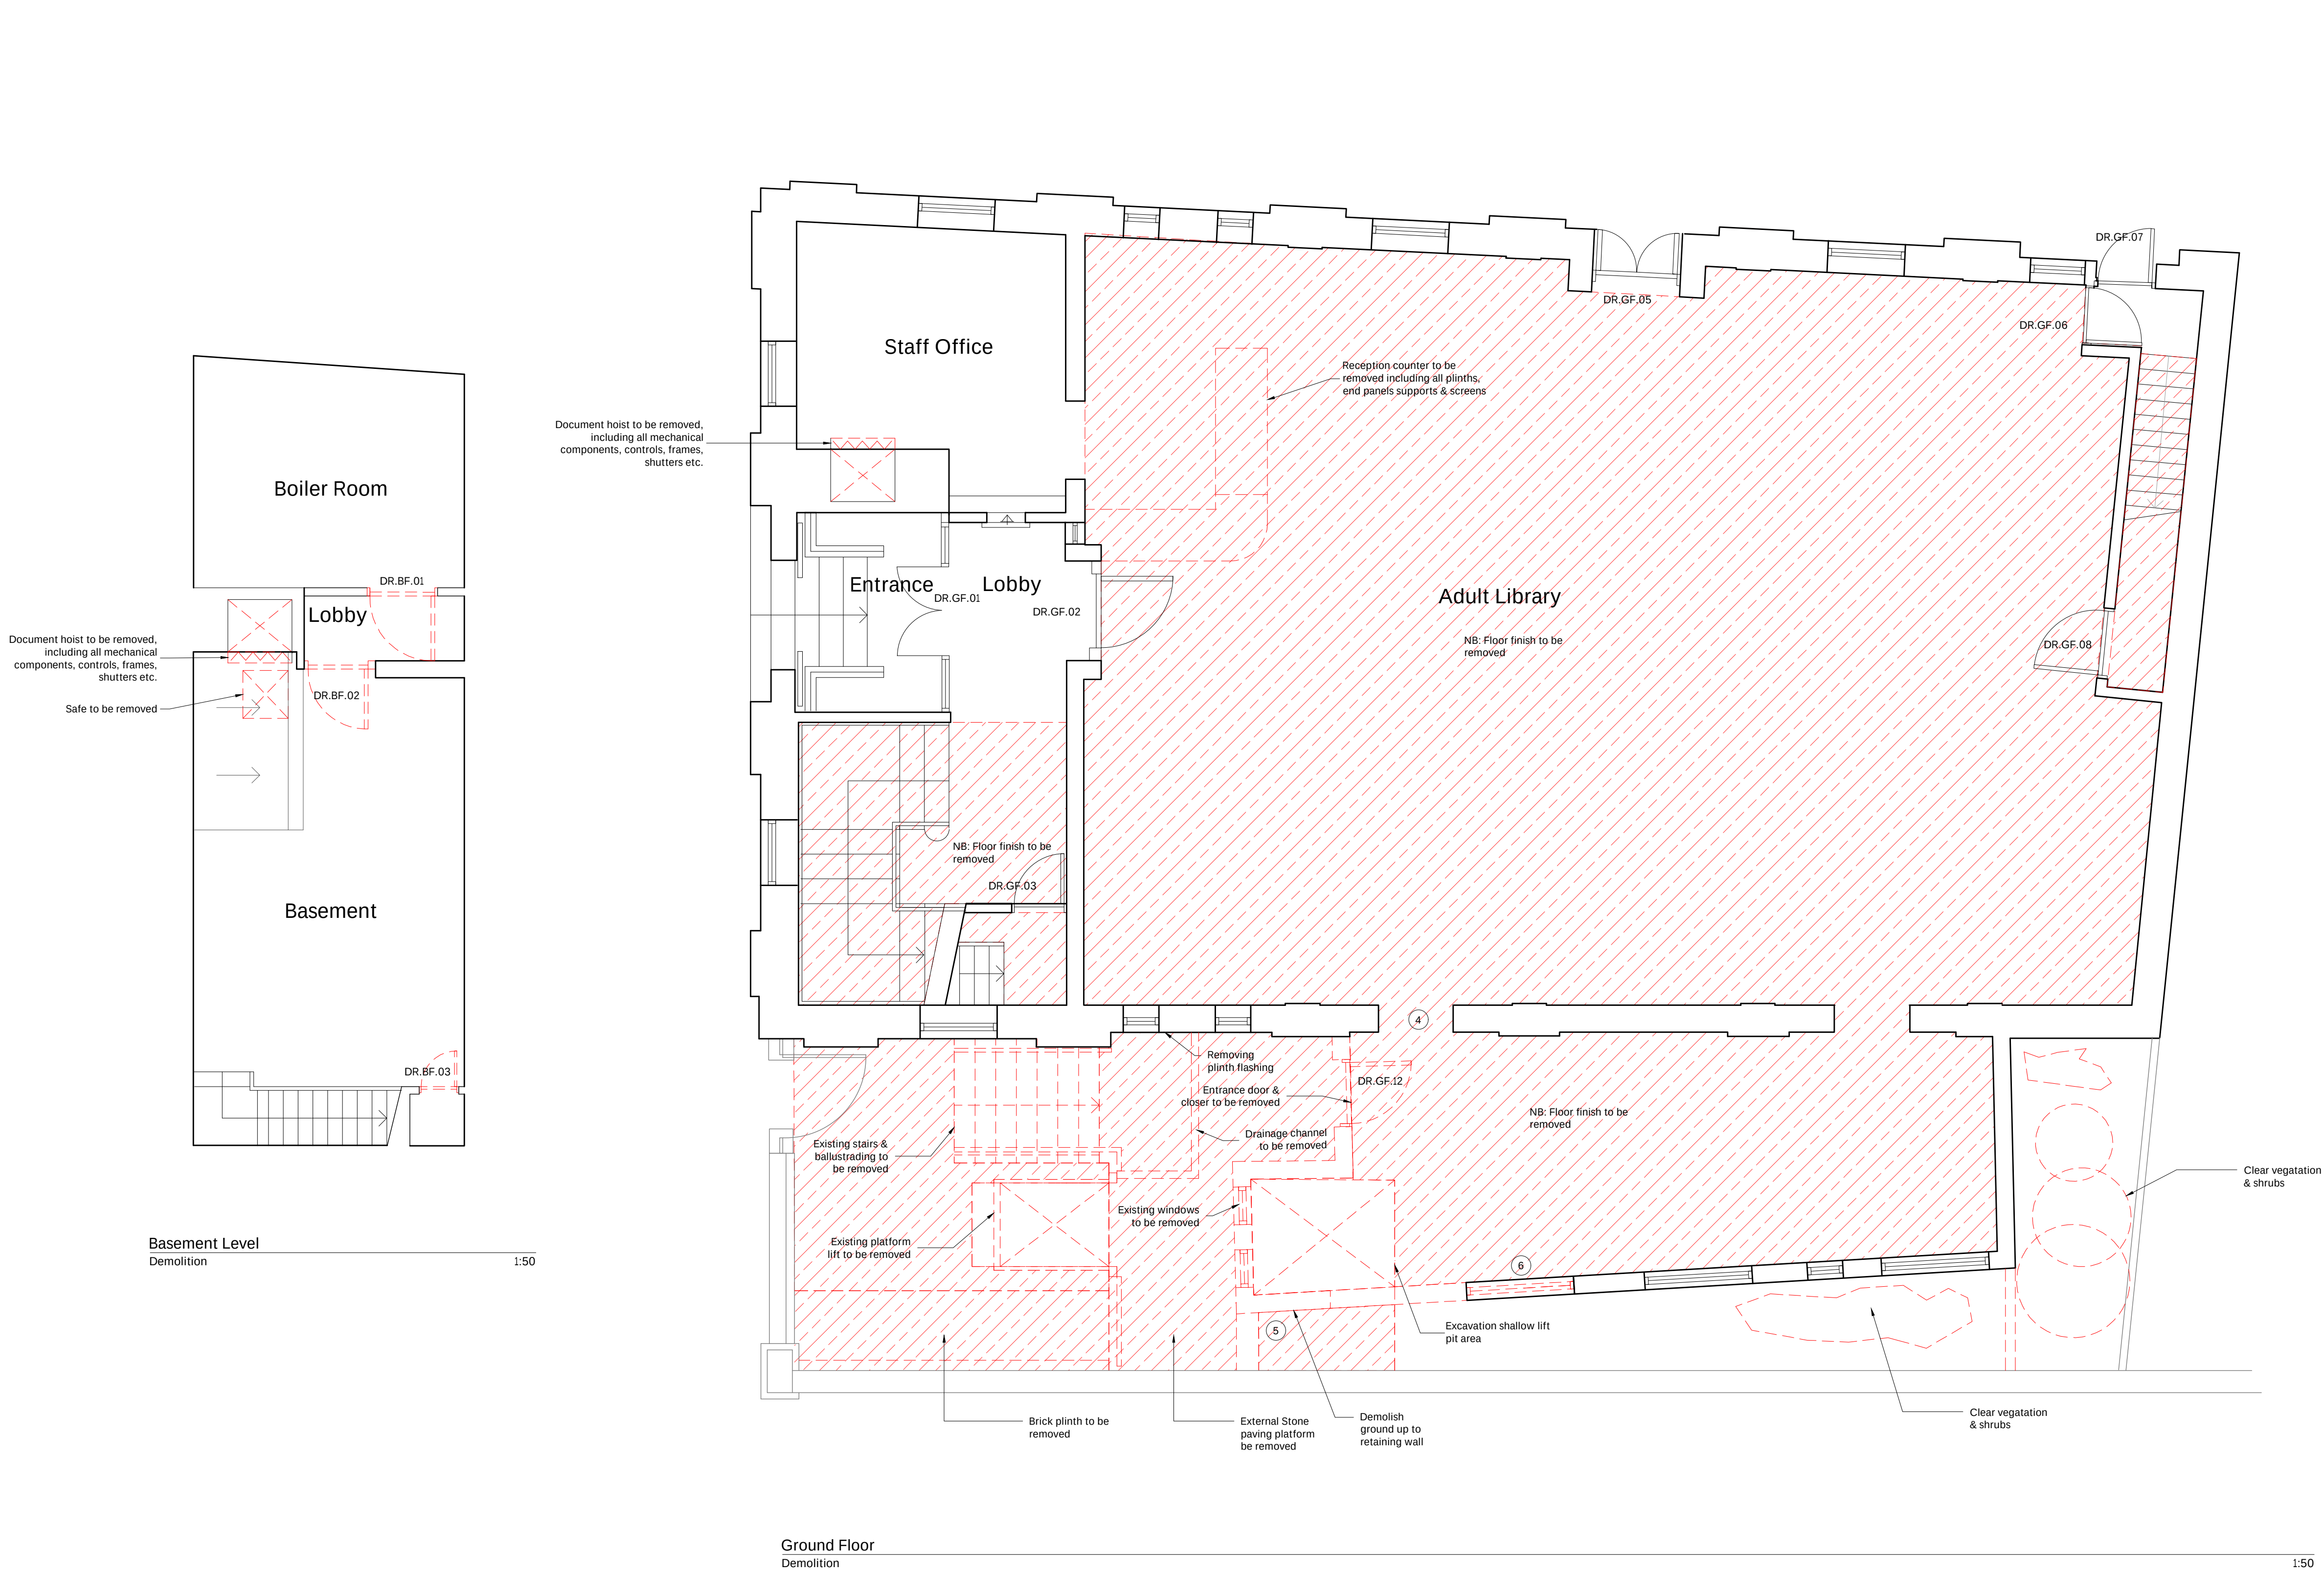

P02 Issued For Tender 14/10/22 SP
P01 Issued for Tender 30/09/22 SP

rev.	description	date	chkd.
------	-------------	------	-------

client :

London Borough of Haringey

project :

Library Enhancement Works
Muswell Hill Library
Queen's Av, Muswell Hill. London. N10 3PF

drawing title :

Demolitions Plans
Basement & Ground

FulkersBaileyRussell

london | brighton | bristol | leeds | reading | manchester

info@fulkers.co.uk // www.fulkers.co.uk // 020 3735 5792

drawn: CK chkd : AK date: Aug 2022

proj no : 21.3453 scale: 1:50@A1

identifier :

3453-FBR-A1-ZZ-DR-A-120

status: D2 (Tender) rev no: P02