




The Copyright of this drawing remains with Fulkers Bailey Russell and is not to be reproduced without written approval. Dimensions are not to be scaled from this drawing. The Contractor is to check all dimensions on site and report any discrepancies to the Contract Administrator. This drawing is to be read in conjunction with all other standard documentation.

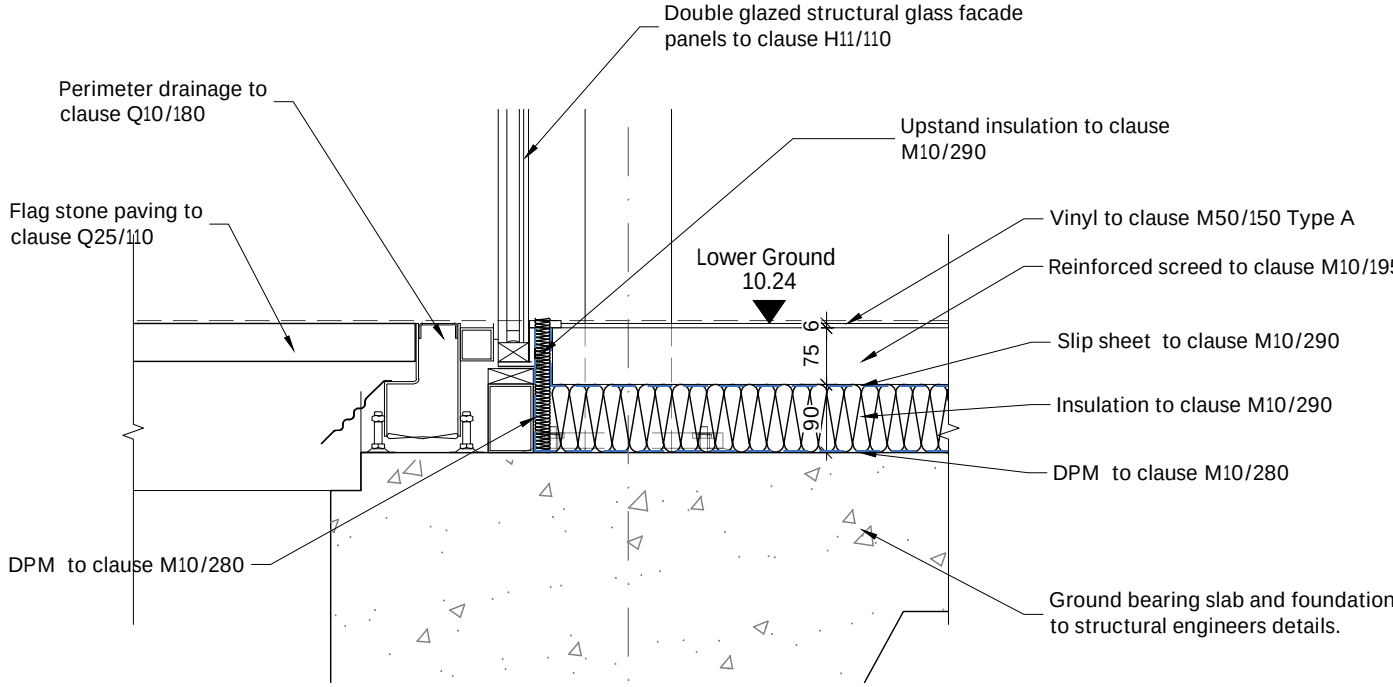


Detail 01
Typical Perimeter Detail
1:10

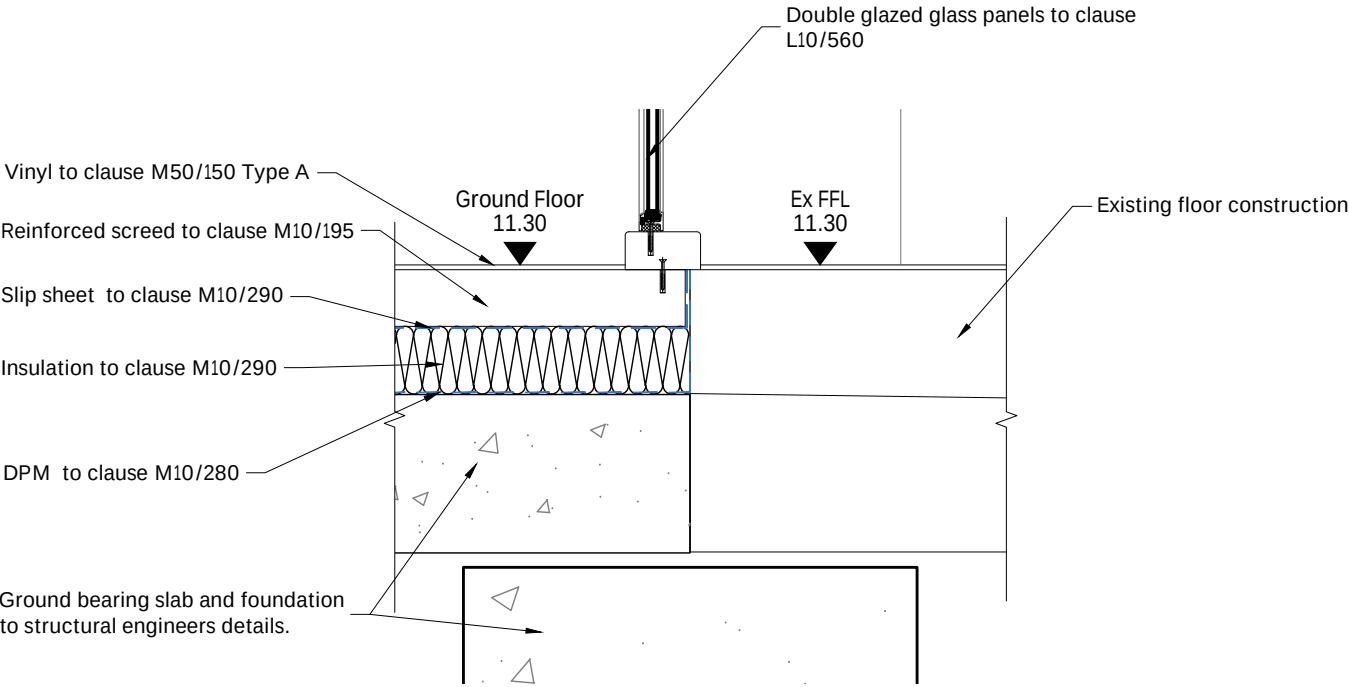


Detail 02
Junction of slab to existing side extension below internal screen
1:10

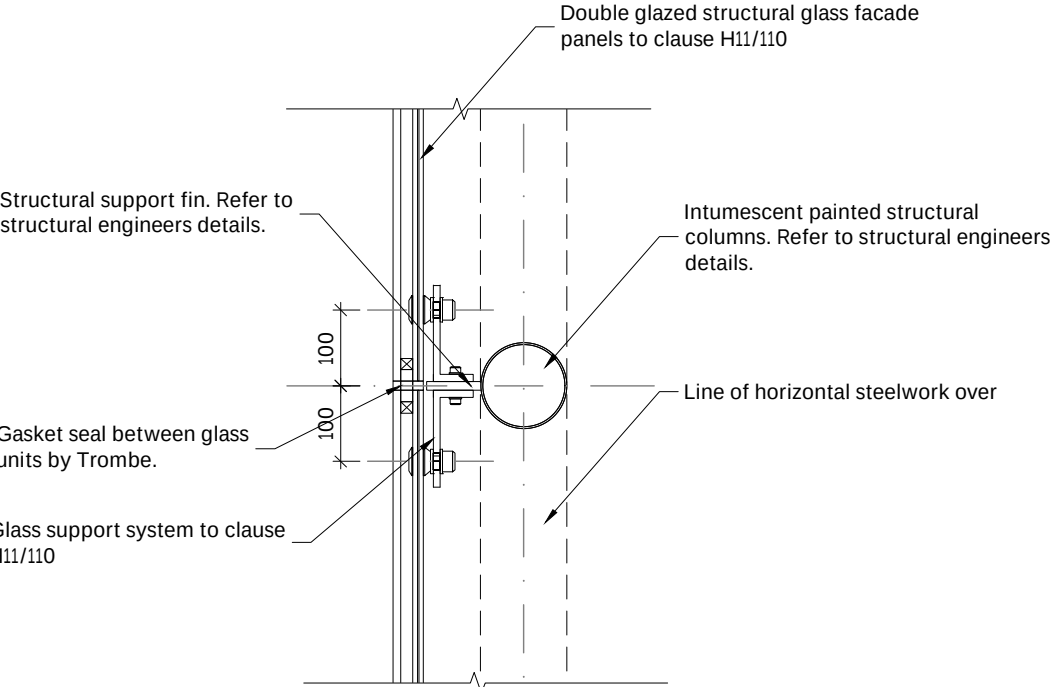


Detail 03
Typical horizontal glass junction
1:10

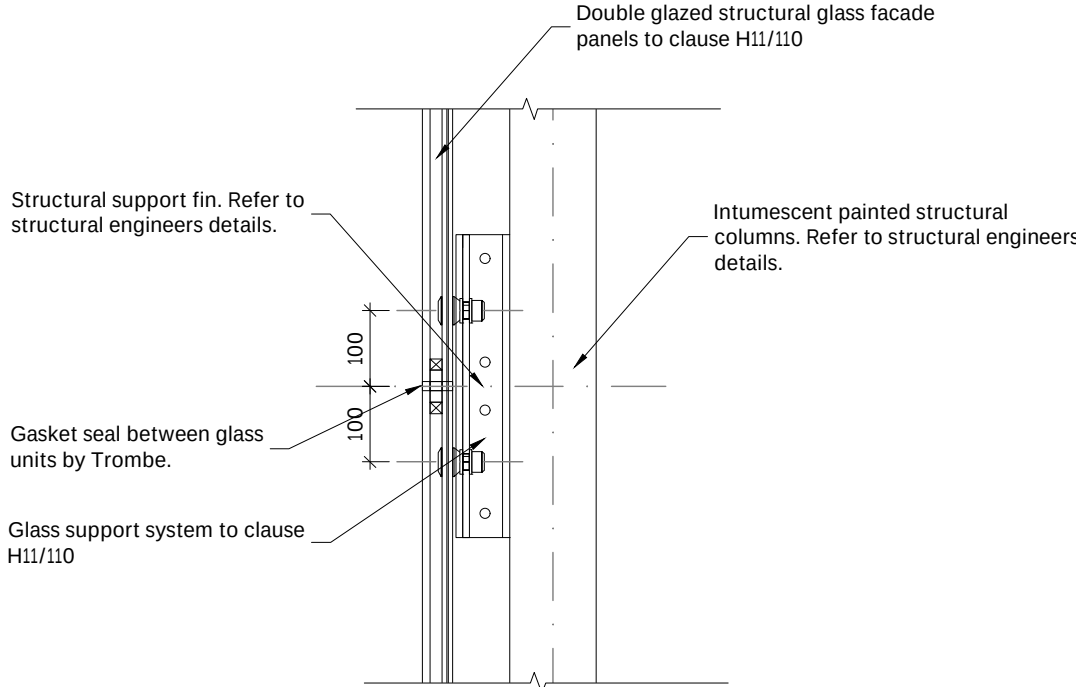


Detail 04
Typical vertical glass junction
1:10

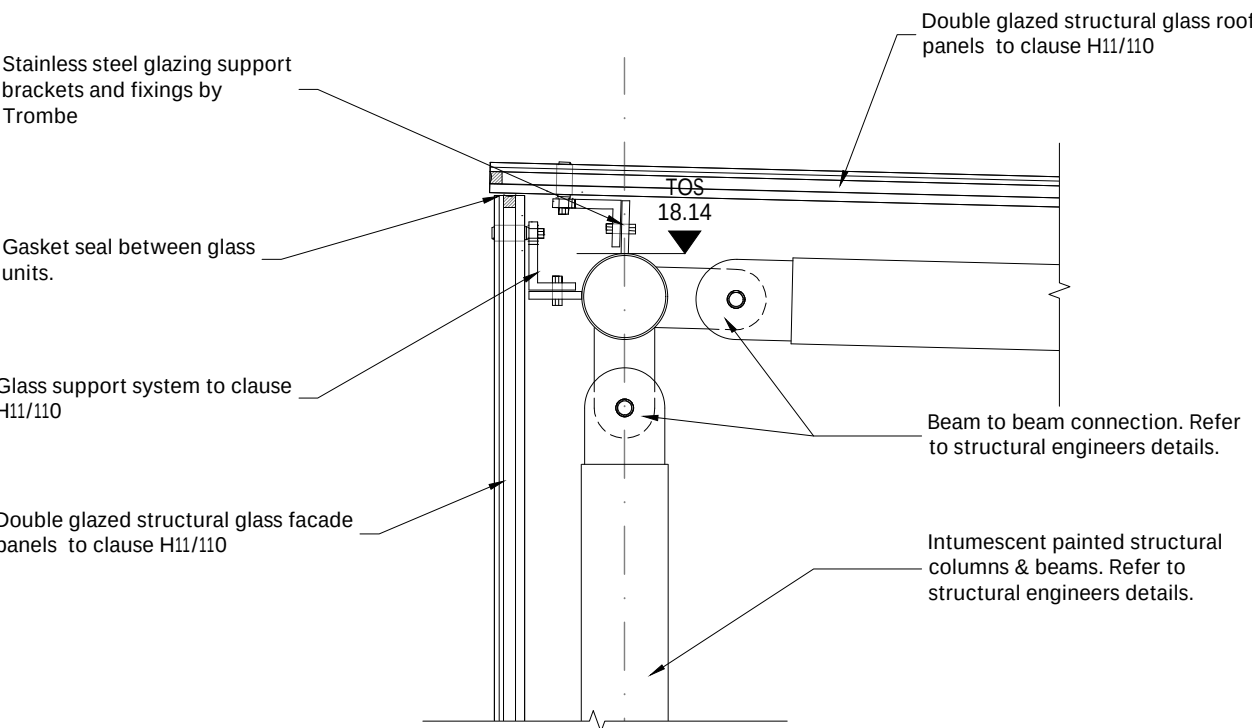


Detail 05
Typical facade to roof detail to front
1:10

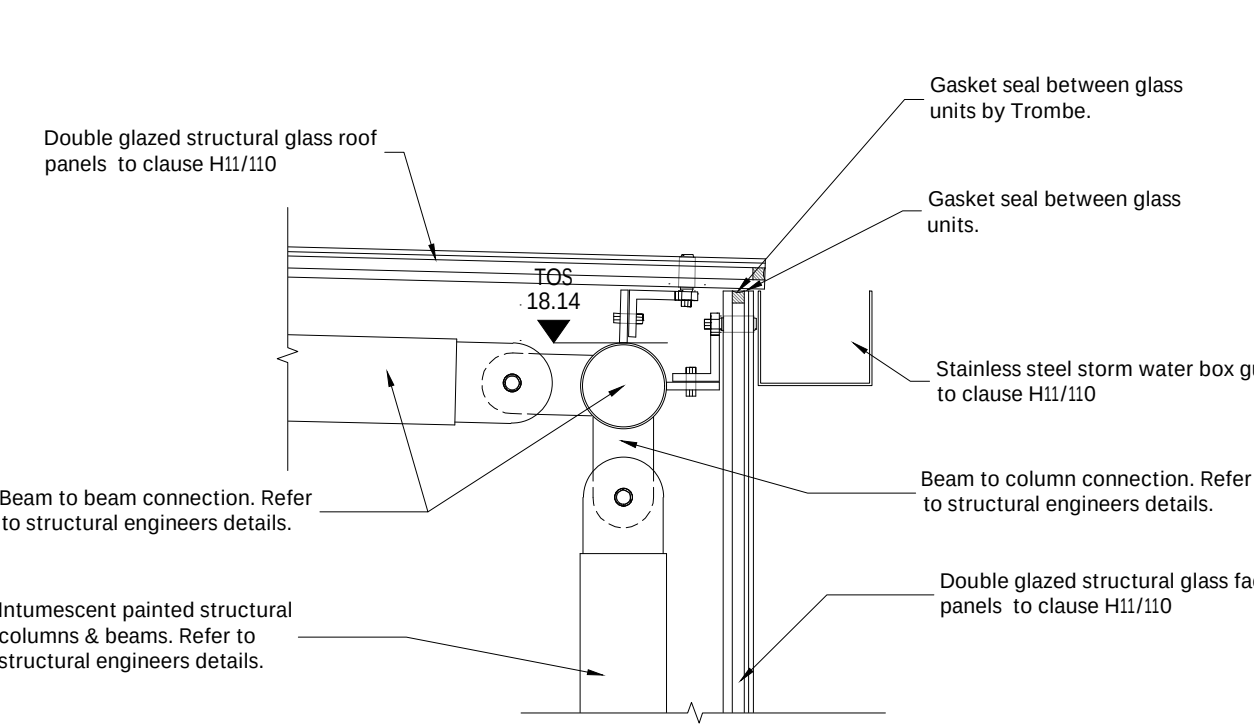


Detail 06
Typical facade to roof detail to rear
1:10

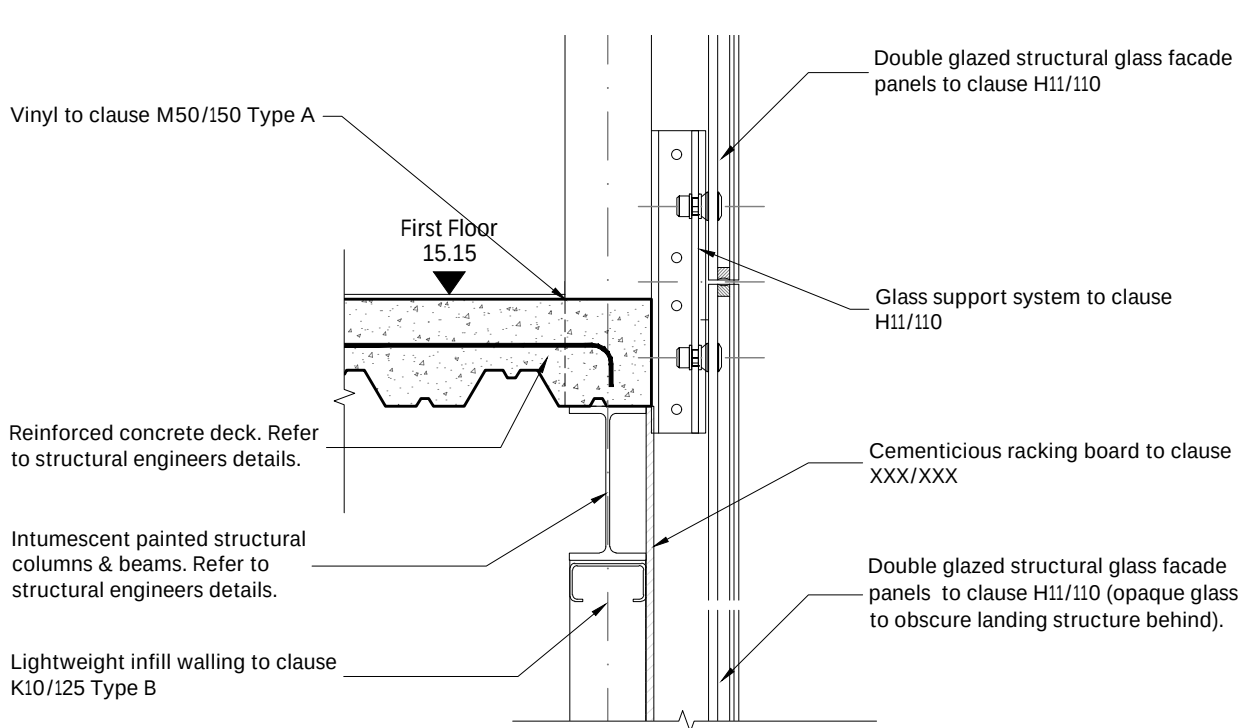


Detail 07
Landing threshold detail to rear
1:10

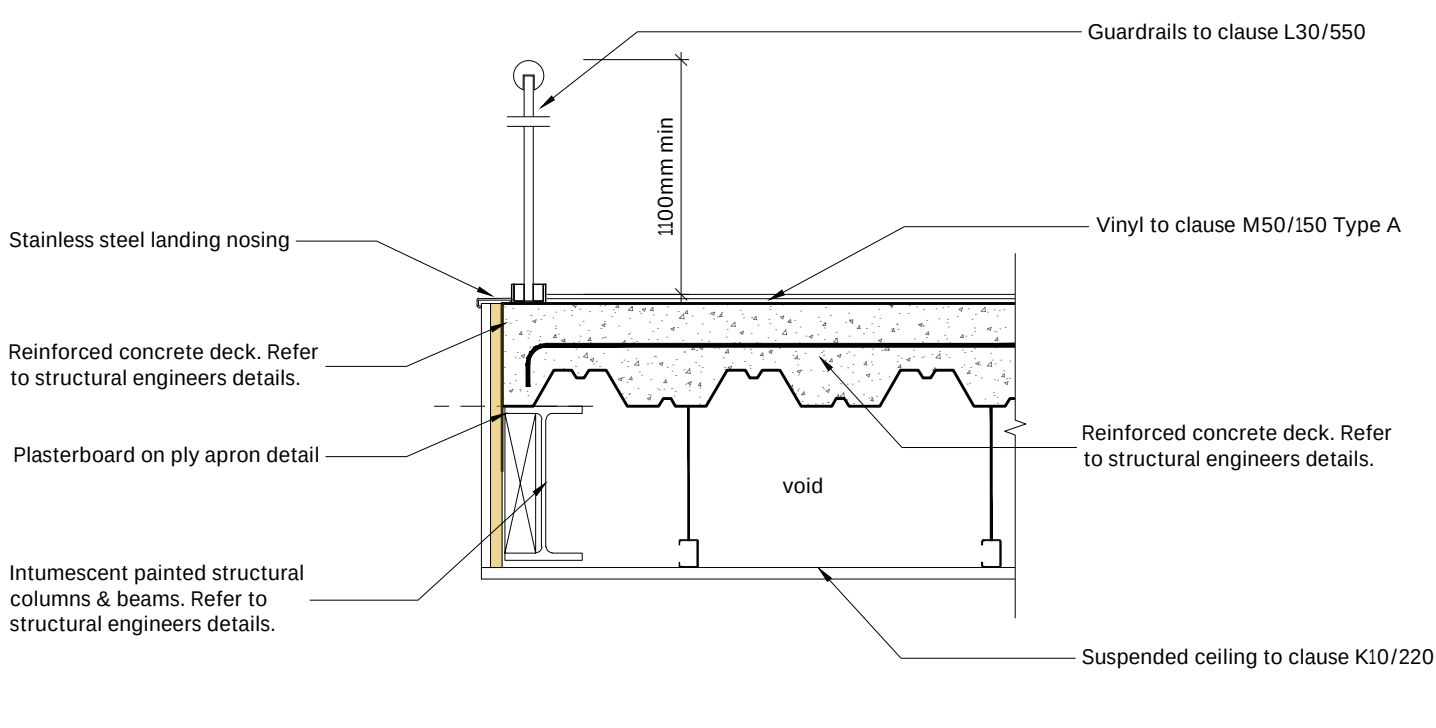


Detail 08
Landing threshold detail to front of atrium
1:10

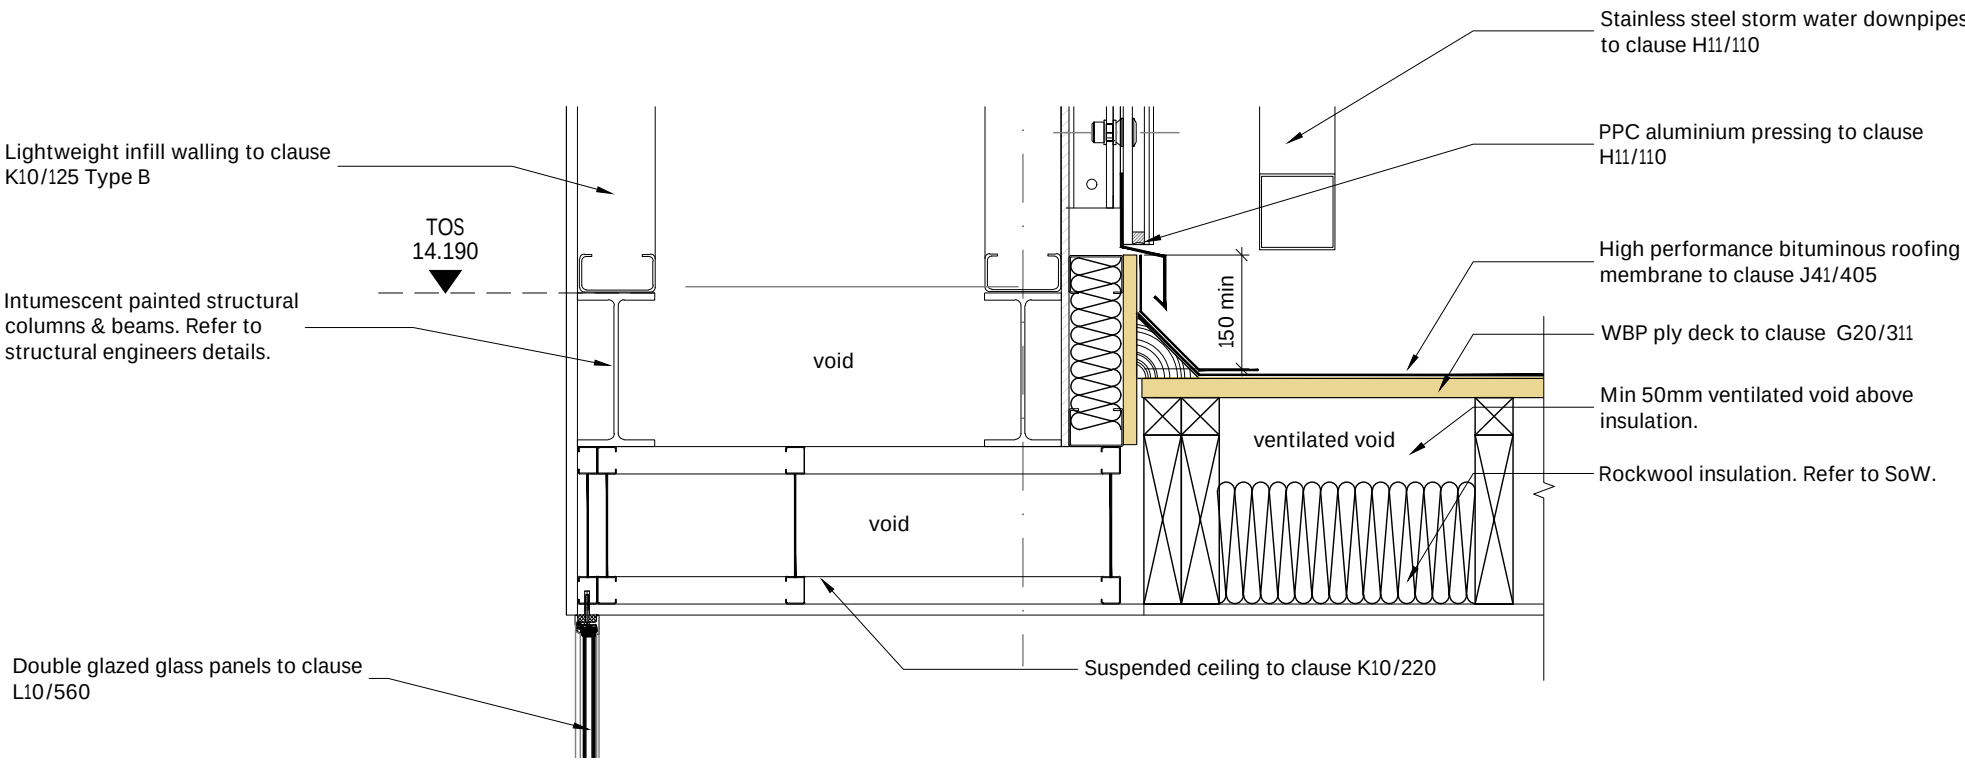


Detail 09
Threshold Detail
1:10

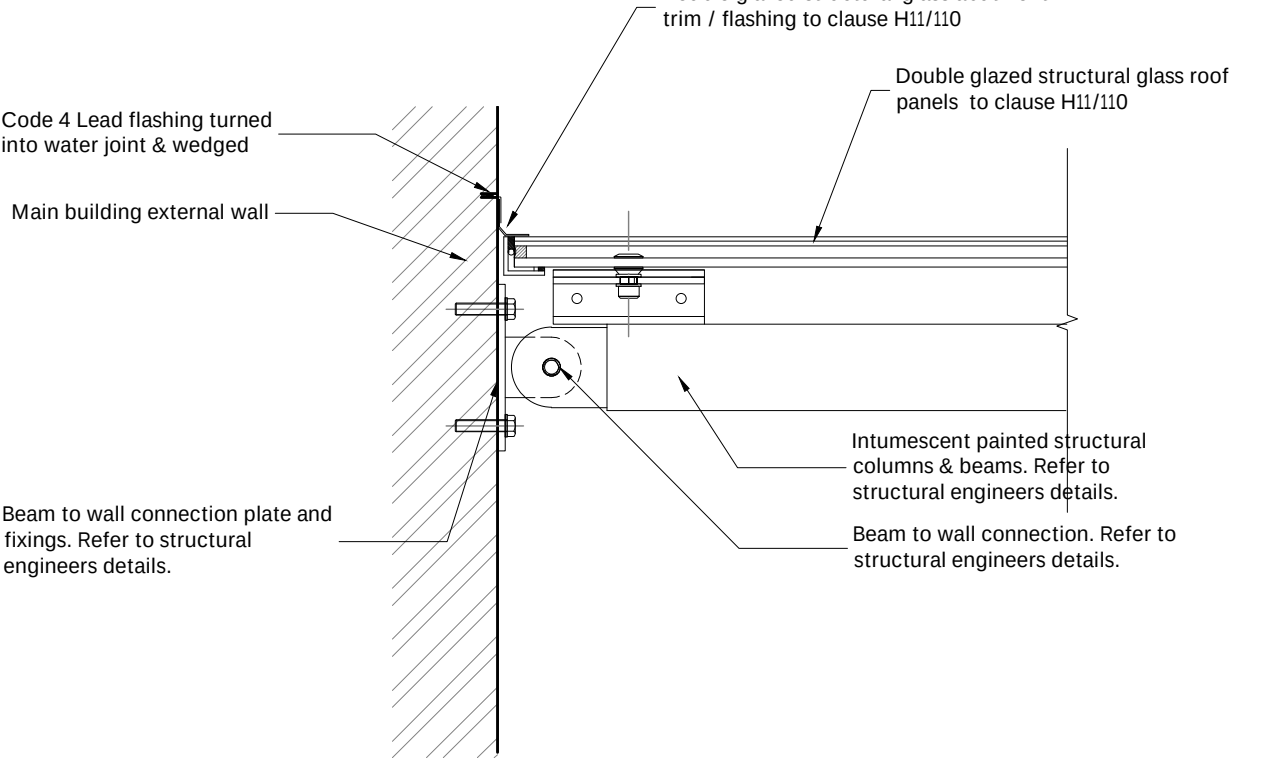


Detail 10
Threshold Detail
1:10

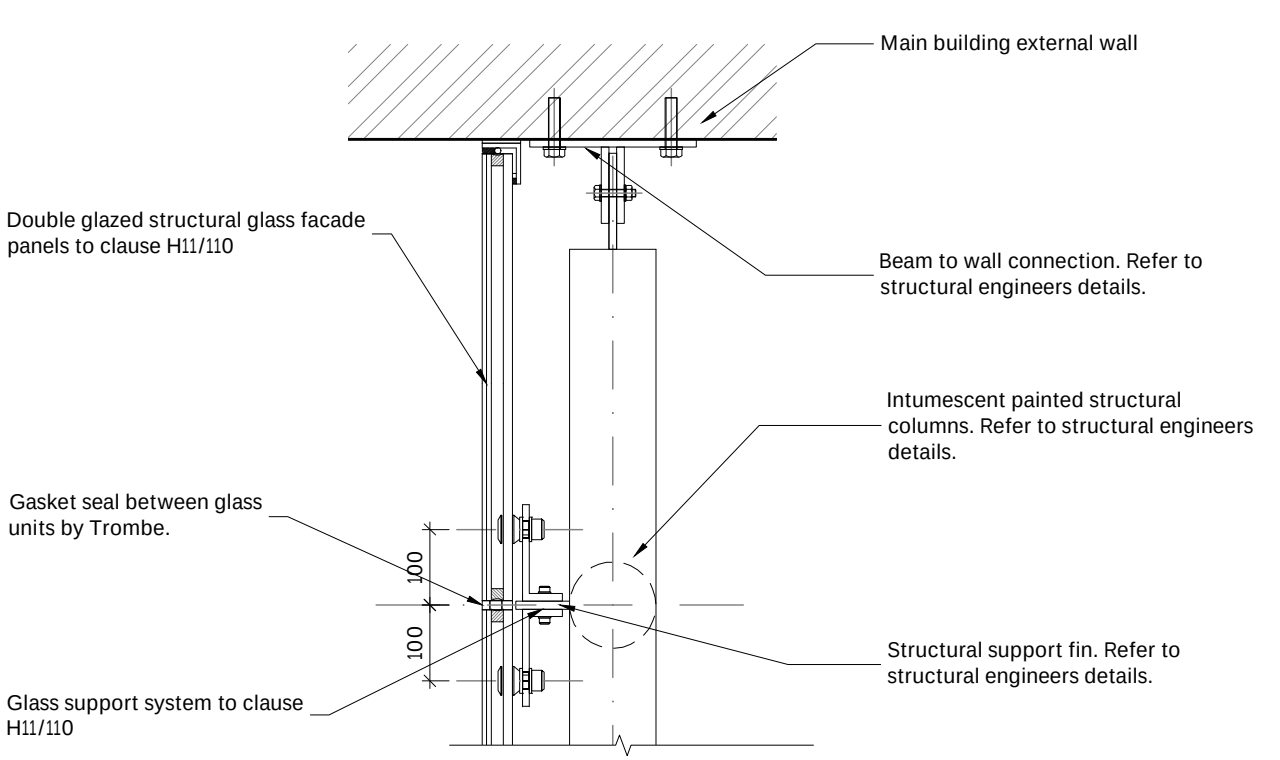


Detail 11
Typical vertical glass junction
1:10

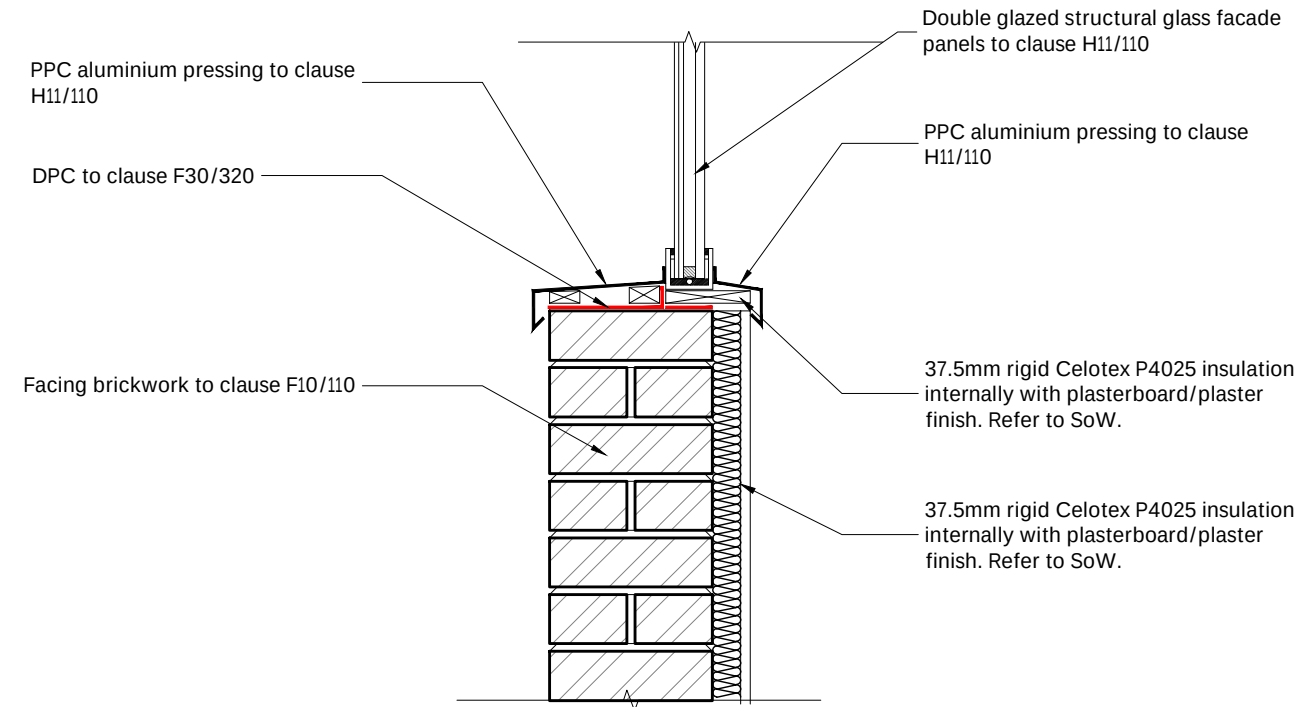

Detail 12
Termination of structural glass of brickwork towards front of building
1:10

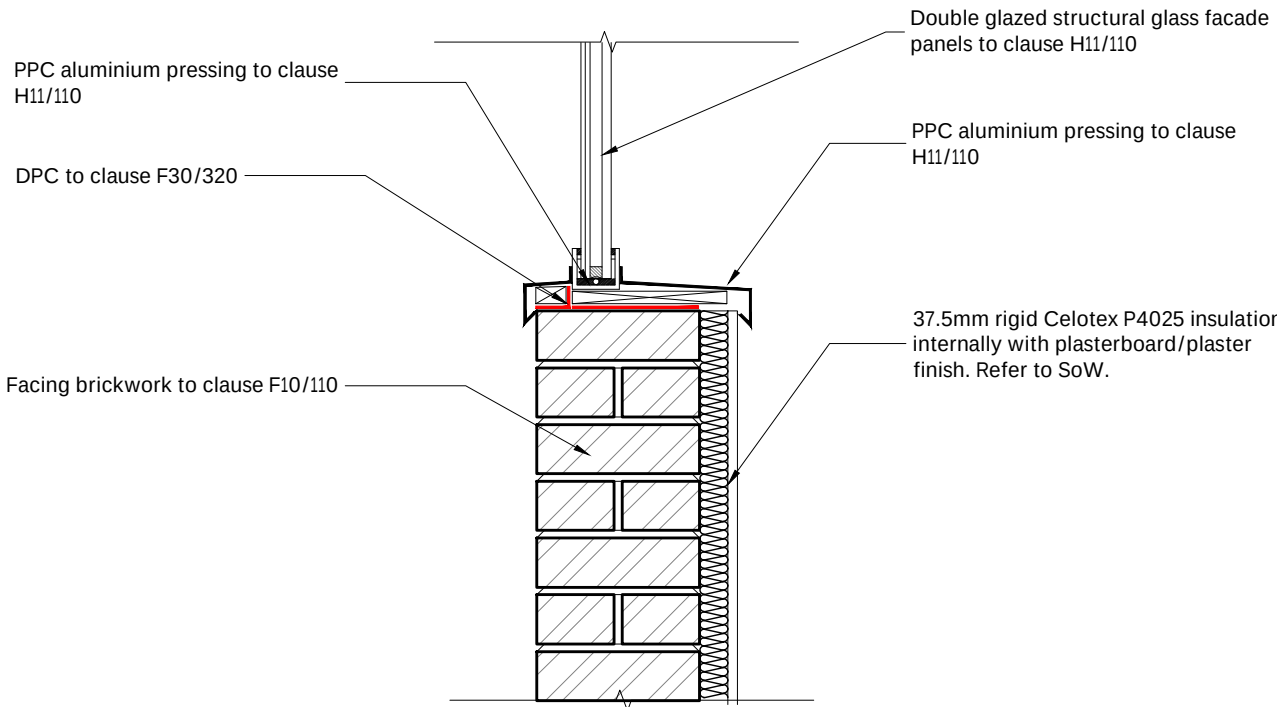

Detail 13
Termination of structural glass of brickwork at gridline C
1:10

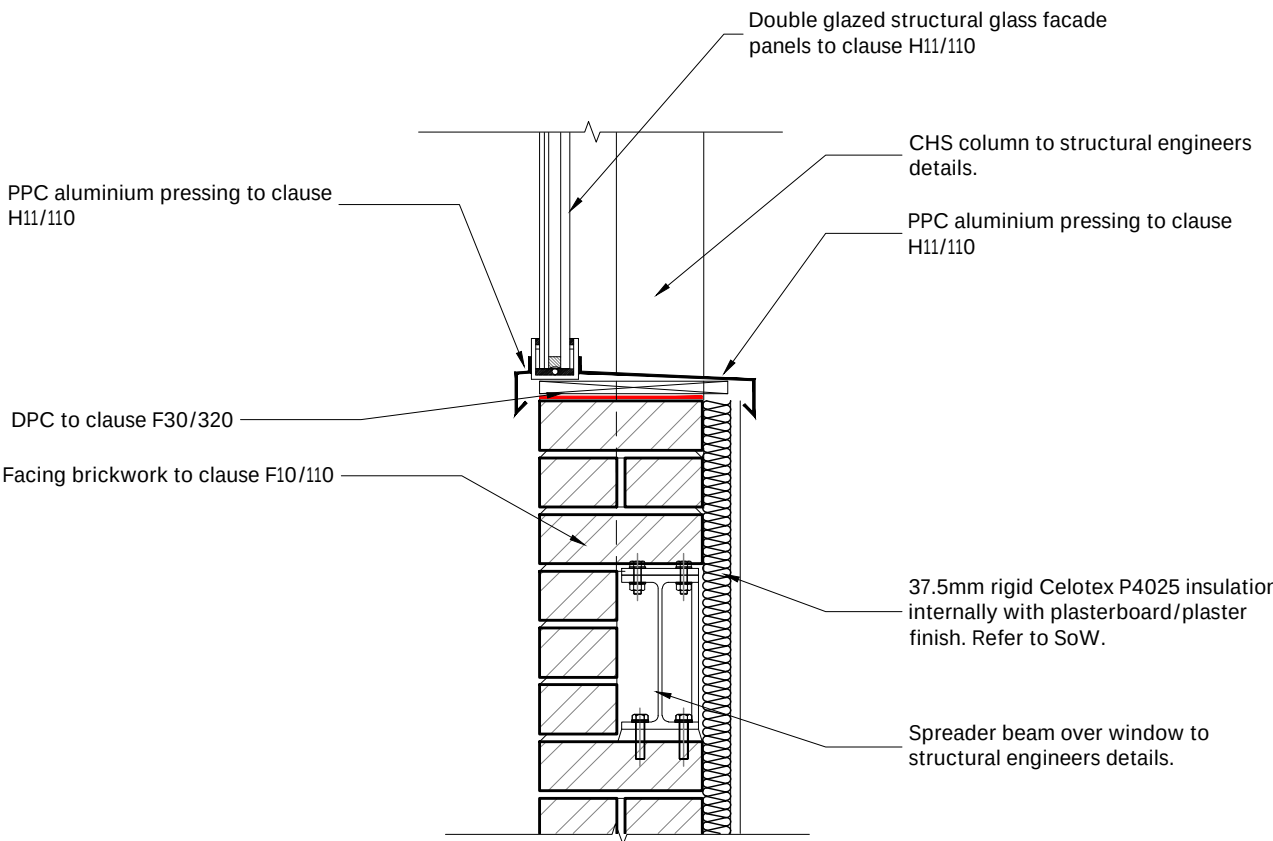

Detail 14
Termination of structural glass of brickwork towards rear of building
1:10

P02	Detail 10 altered	28.10.2022	AmW
P01	Issued for Tender	14.10.2022	AmW
rev.	description	date	chkd.

client :

London Borough of Haringey

project :
Library Enhancement Works
Muswell Hill Library
Queen's Av, Muswell Hill. London. N10 3PE

drawing title :

Details
As Proposed

FulkersBaileyRussell		
london brighton bristol leeds reading manchester		
info@fulkers.co.uk www.fulkers.co.uk 020 3735 5792		
drawn: SP	chkd : AmW	date: Sep 2022
proj no : 21.3453	scale: 1:10@A1	
identifier: 3453-FBR-A1-GF-DR-A1-402		
status: D2 (Tender)	rev no: P02	