


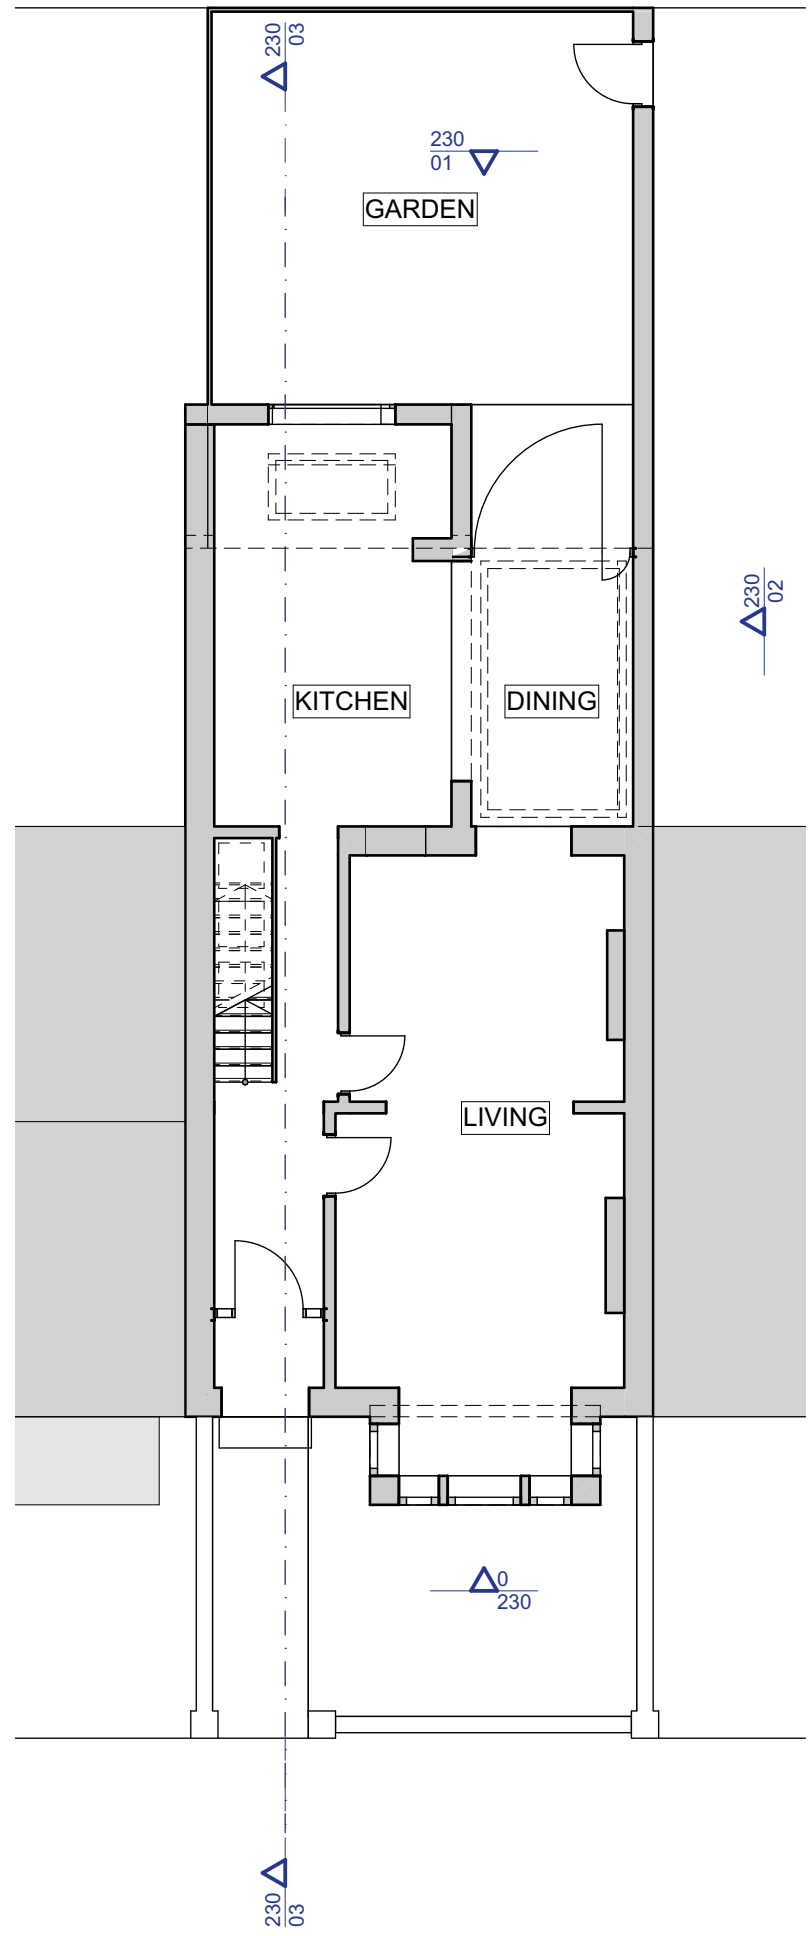


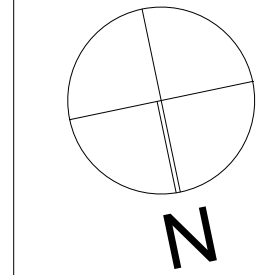


0. Ground Floor

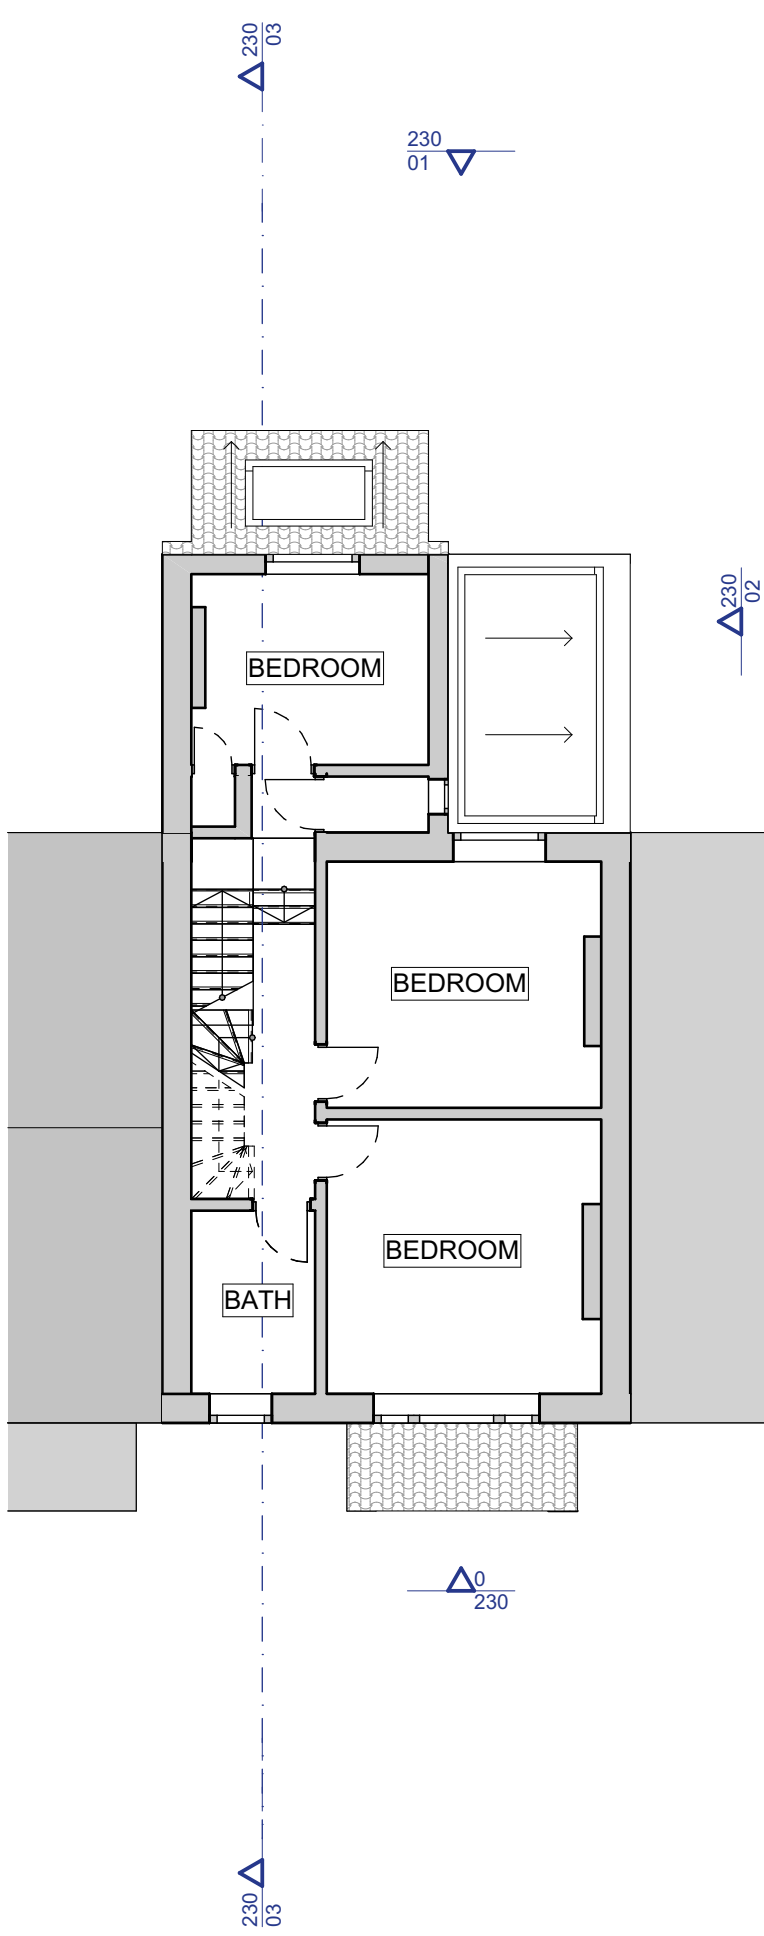

01. First Floor

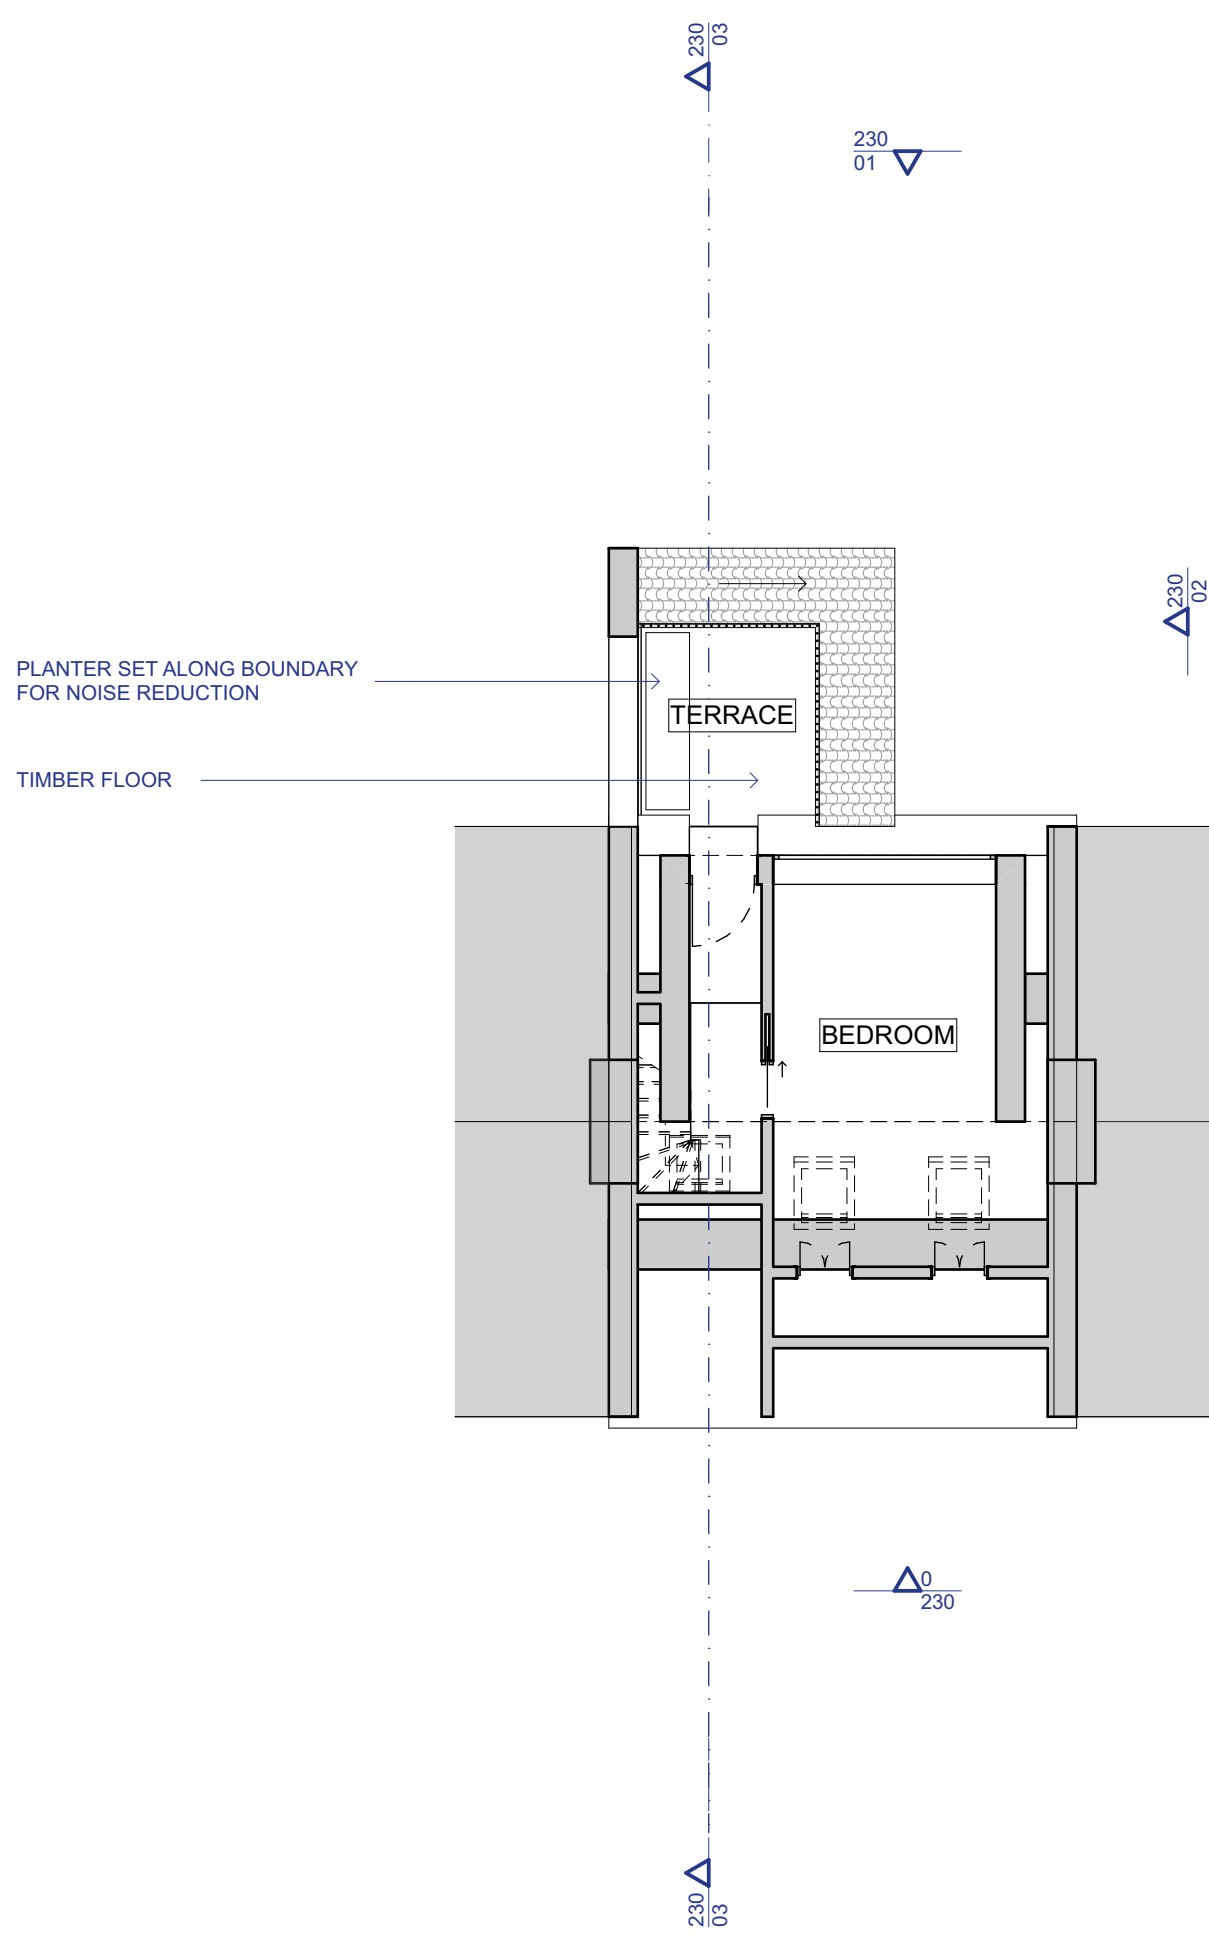

02. Second Floor

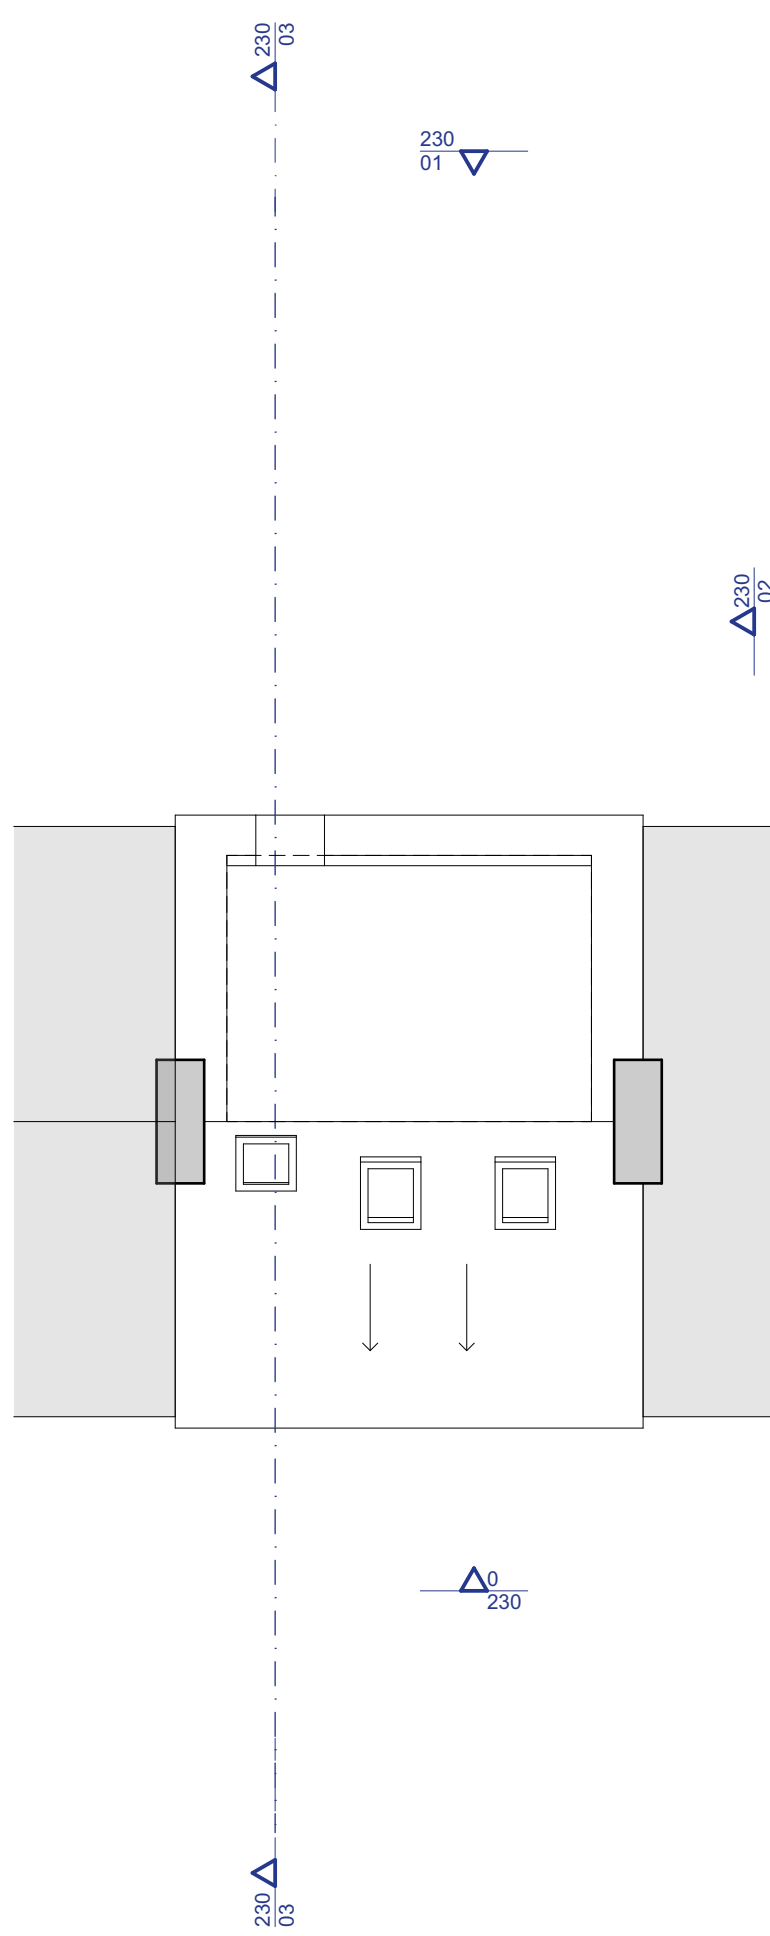

03. Roof