


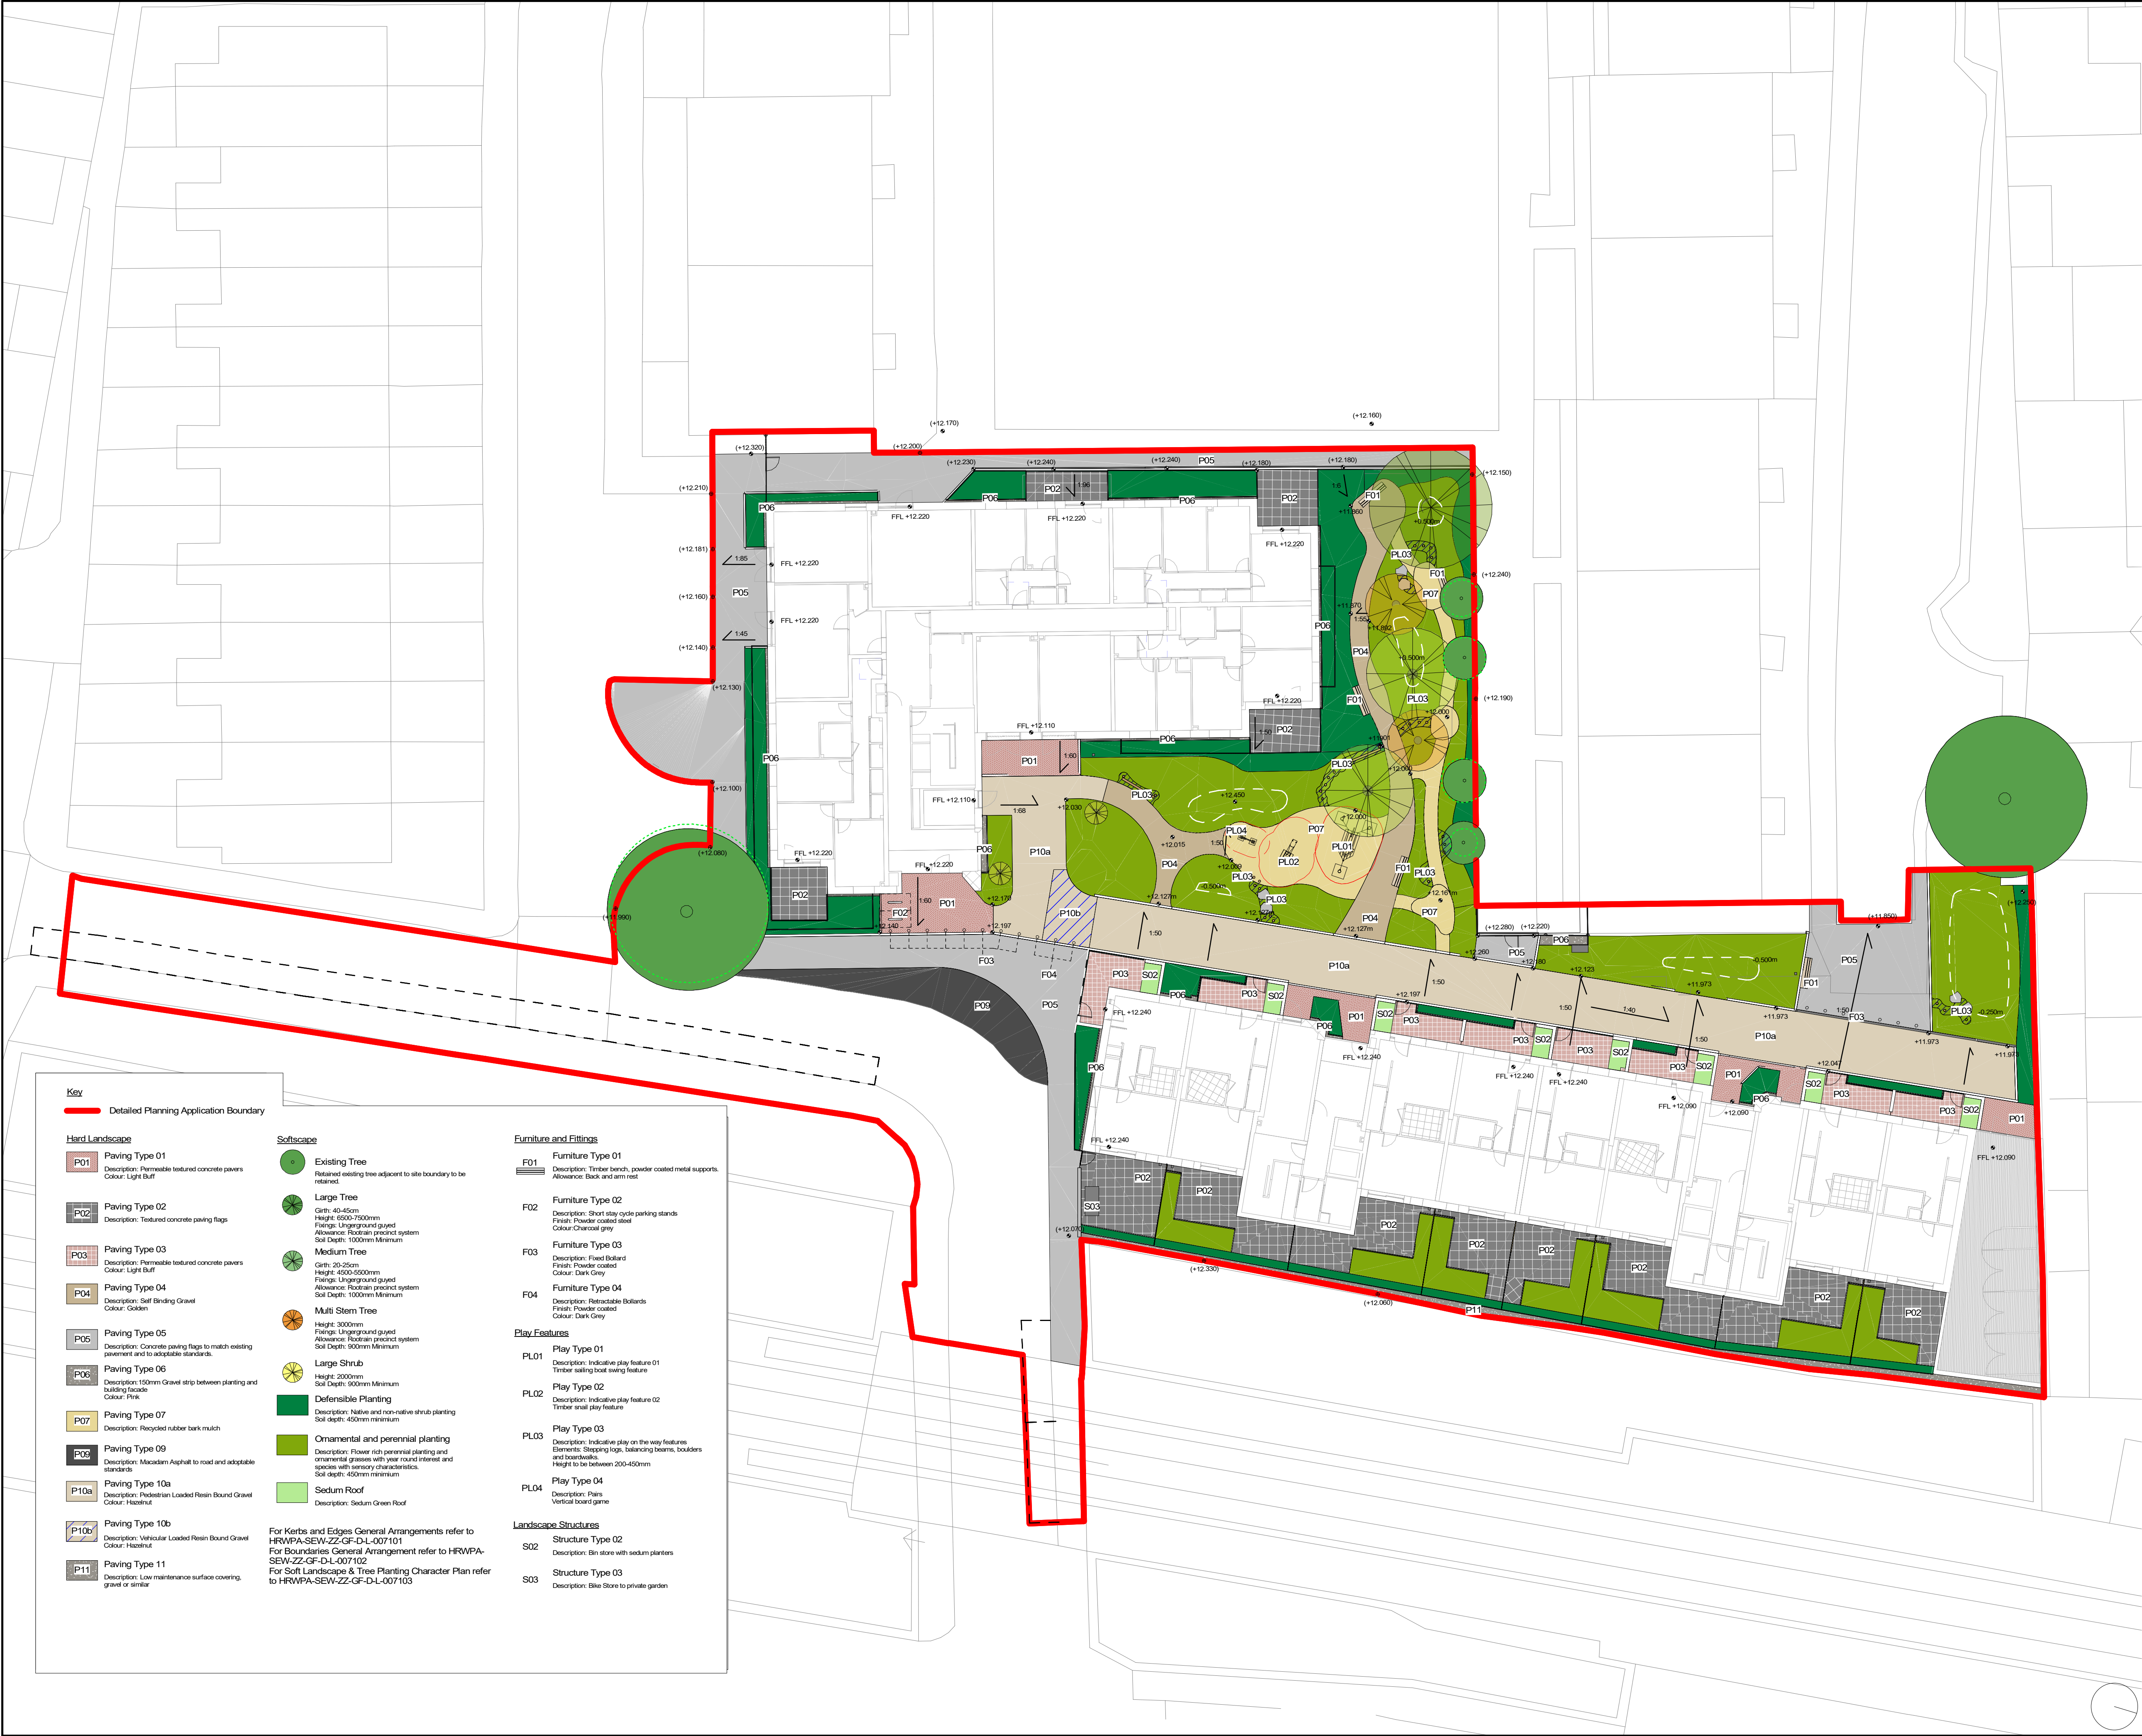

NOTES

Do not scale from this drawing. To be read in conjunction with all relevant Architects', Services and Structural Engineer' information. Architect to be immediately notified of discrepancies.

P12	NMA Submission	21/09/22	TH
C05	Contractual Stage 4 Submission	23/05/22	TH
P11	Stage 4 DRAFT	29/04/22	TH
P10	Issued for coordination	11/03/22	TH
C04	Contractual Stage 3 Submission	09/02/22	TH
P09	Stage 3 Submission	02/02/22	TH
P08	Issued for comment	21/01/22	TH
P07	Issued for comment	23/12/21	TH
P06	Issued for comment	15/12/21	TH
C03	Planning Submission	22/10/21	TH
P05	Draft Planning Submission	23/09/21	TH
C04	Draft Planning Submission	09/09/21	TH
P02	Stage 2 Submission	03/09/21	TH
P03	Final Stage 2 Submission	17/08/21	TH
P02	Issued for coordination	13/08/21	TH
P01	Issued for coordination	19/07/21	TH

REV	DESCRIPTION	DATE	BY
-----	-------------	------	----

KEY PLAN

LANDSCAPE ARCHITECT



3 Brewhouse Yard
London, EC1V 4JQ
hello@egretwest.com
+44 (0) 20 7549 1730


PROJECT

HRW - Whitehall Mews



DRAWING TITLE

Plot A_Landscape General Arrangement

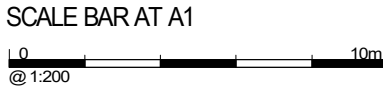

SCALE AT A1	DATE:	JOB NUMBER:	
SCALE AT A1	19/07/21	0407	
SCALE AT A3	DRAWN BY:	CHECKED BY:	APPROVED BY:
N/A	TH	SEW	SEW
DRAWING NUMBER		REV	
HRWPA-SEW-ZZ-GF-D-L-007100		P12	
STATUS CODE:	STATUS DESCRIPTION:		
S3	Suitable for Review and Comment		