


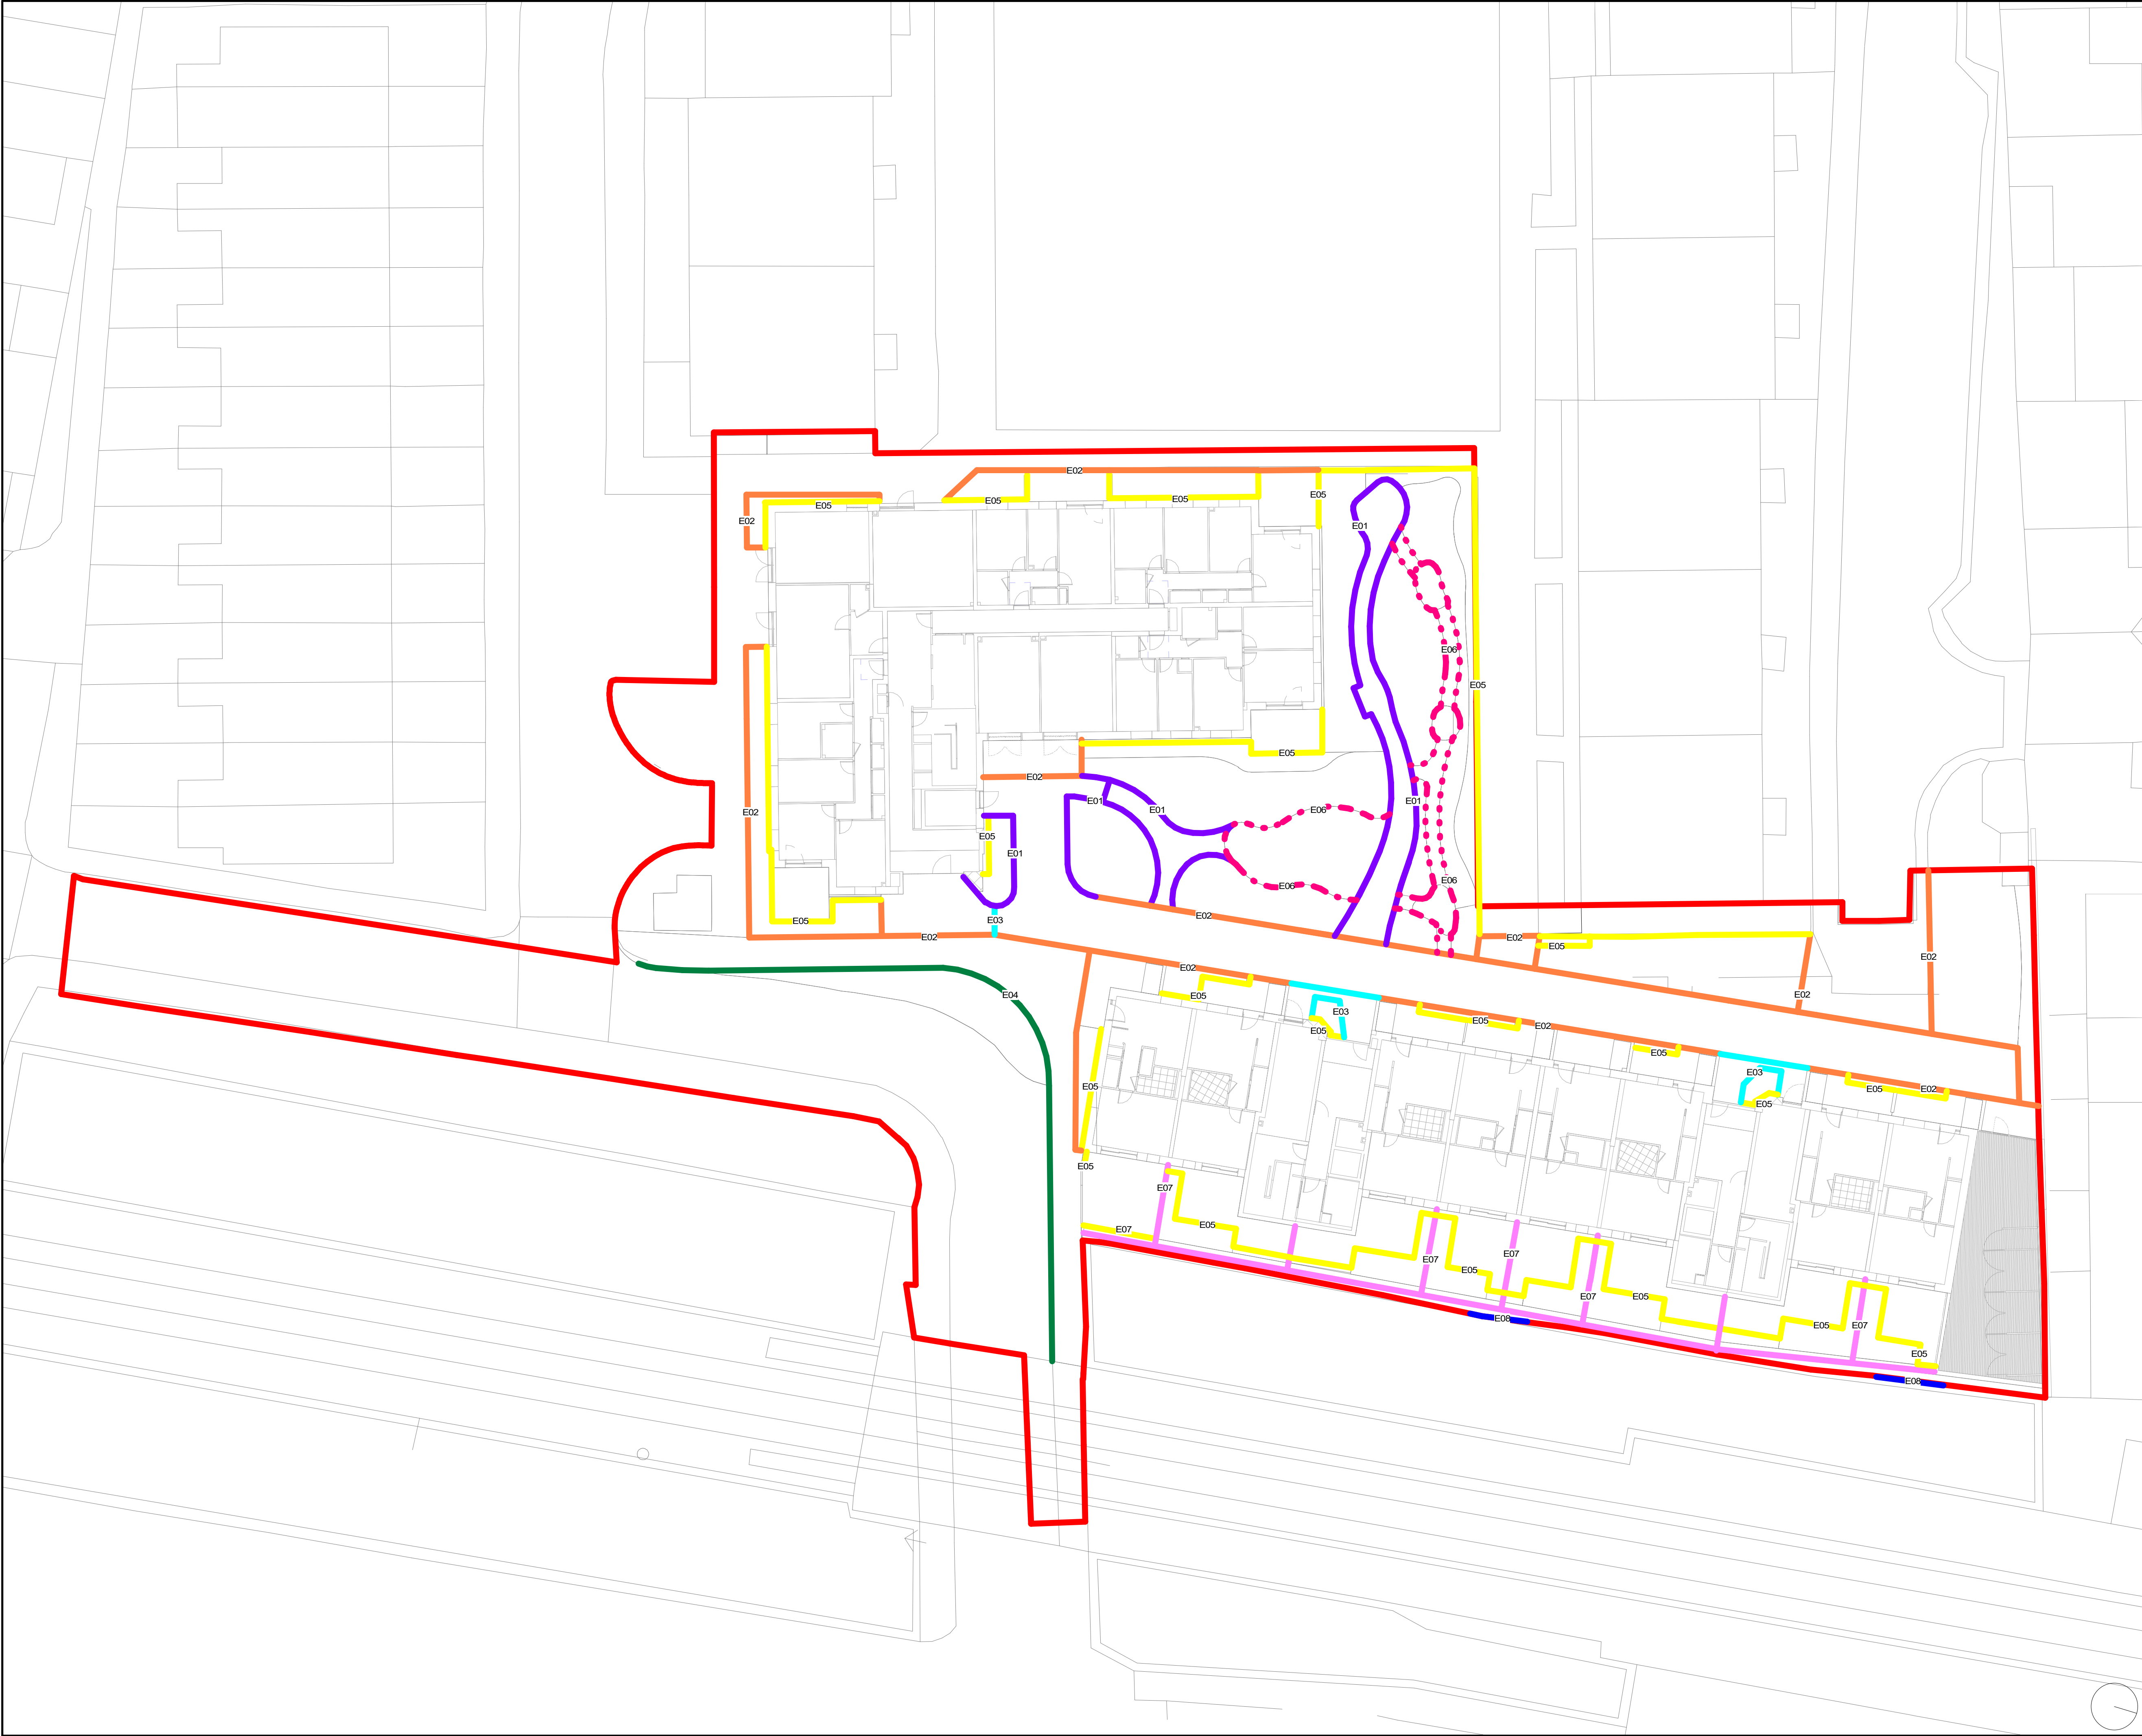

NOTES

Do not scale from this drawing. To be read in conjunction with all relevant Architects', Services and Structural Engineer' information. Architect to be immediately notified of discrepancies.

- Key
- Detailed Planning Application Boundary
- Kerbs and Edges
- Edge Type 01
Description: Push right metal edge
- Edge Type 02
Description: Textured concrete kerb
- Edge Type 03
Description: Brick on edge to match P01.
- Edge Type 04
Description: Granite road kerb to agreed adoptable standards with London Borough of Haringey
- Edge Type 05
Description: Concrete pin kerb
- Edge Type 06
Description: Rubber mulch to form an edge
- Edge Type 07
Description: Gravel board at the base of timber fencing forms edge to softland landscape
- Edge Type 08
Description: Flat Top Concrete Edging

P10	NMA Submission	21/09/22	TH
C05	Contractual Stage 4 Submission	23/05/22	TH
P09	Stage 4 DRAFT	29/04/22	TH
P08	Issued for coordination	06/04/22	TH
C04	Contractual Stage 3 Submission	09/02/22	TH
P07	Stage 3 Submission	02/02/22	TH
P06	Issued for comment	21/01/22	TH
P05	Issued for comment	23/12/21	TH
C03	Planning Submission	22/10/21	TH
P04	Draft Planning Submission	23/09/21	TH
P03	Draft Planning Submission	09/09/21	TH
C02	Stage 2 Submission	03/09/21	TH
P02	Final Stage 2 Submission	17/08/21	TH
P01	Issued for coordination	13/08/21	TH
REV	DESCRIPTION	DATE	BY

KEY PLAN

LANDSCAPE ARCHITECT



3 Brewhouse Yard
London, EC1V 4JQ
hello@egretwest.com
+44 (0) 20 7549 1730

PROJECT

HRW - Whitehall Mews



DRAWING TITLE

Kerbs and Edges General
Arrangement

SCALE BAR AT A1



SCALE AT A1 1 : 200	DATE: 13/08/21	JOB NUMBER: 0407	
SCALE AT A3	DRAWN BY: TH	CHECKED BY: SEW	APPROVED BY: SEW

DRAWING NUMBER HRWPA-SEW-ZZ-GF-D-L-007101	REV P10
--	------------

STATUS CODE: S3	STATUS DESCRIPTION: Suitable for Review and Comment
--------------------	--