


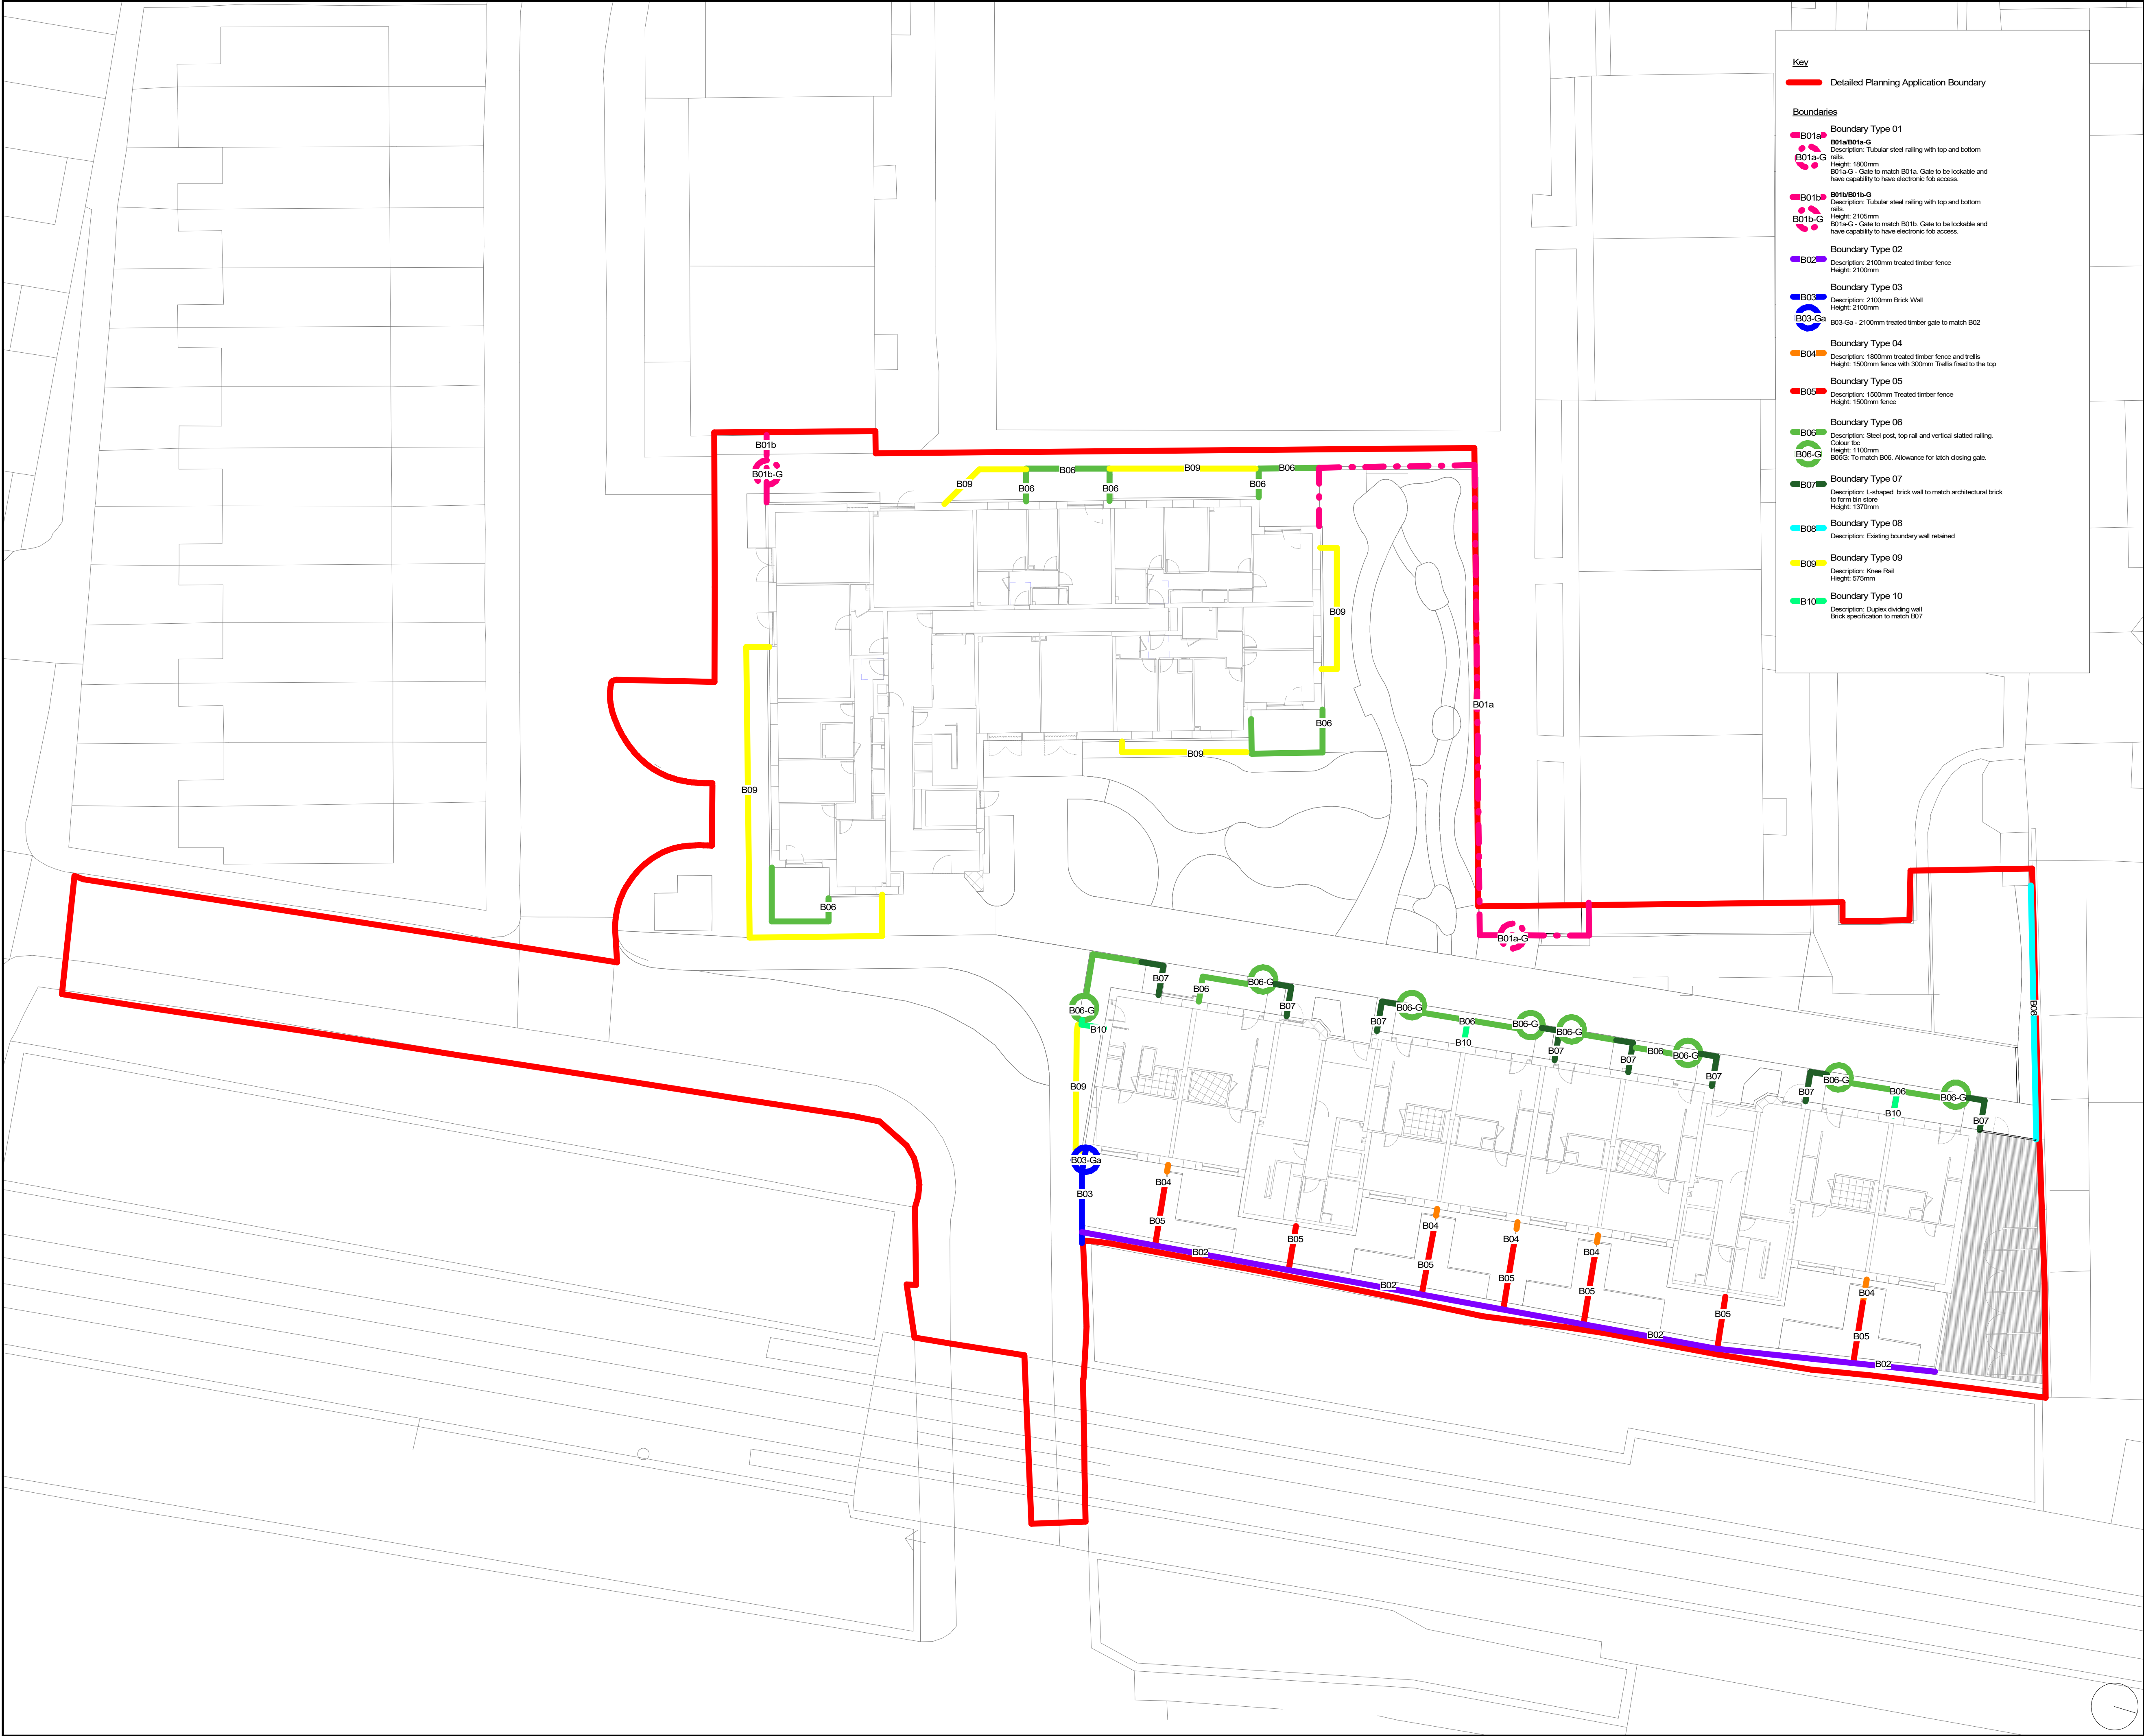

NOTES

Do not scale from this drawing. To be read in conjunction with all relevant Architects', Services and Structural Engineer' information. Architect to be immediately notified of discrepancies.

P10	NIMA Submission	21/09/22	TH
C05	Contractual Stage 4 Submission	23/05/22	TH
P09	Stage 4 DRAFT	29/04/22	TH
P08	Issued for coordination	06/04/22	TH
C04	Contractual Stage 3 Submission	09/02/22	TH
P07	Stage 3 Submission	02/02/22	TH
P06	Issued for comment	21/01/22	TH
P05	Issued for comment	23/12/21	TH
C03	Planning Submission	22/10/21	TH
P04	Draft Planning Submission	23/09/21	TH
P03	Draft Planning Submission	09/09/21	TH
C02	Stage 2 Submission	03/09/21	TH
P02	Final Stage 2 Submission	17/08/21	TH
P01	Issued for coordination	13/08/21	TH

REV	DESCRIPTION	DATE	BY

KEY PLAN

LANDSCAPE ARCHITECT

Studio
Egret
West

3 Brewhouse Yard
London, EC1V 4JQ
hello@egretwest.com
+44 (0) 20 7549 1730

PROJECT

HRW - Whitehall Mews

lendlease

DRAWING TITLE

Boundaries General
Arrangement

SCALE BAR AT A1

0 10m

1:200

SCALE AT A1	DATE:	JOB NUMBER:	
1 : 200	13/08/21	0407	
SCALE AT A3	DRAWN BY:	CHECKED BY:	APPROVED BY:
	TH	SEW	SEW

DRAWING NUMBER	REV
HRWPA-SEW-ZZ-GF-D-L-007102	P10

STATUS CODE:	STATUS DESCRIPTION:
S3	Suitable for Review and Comment