
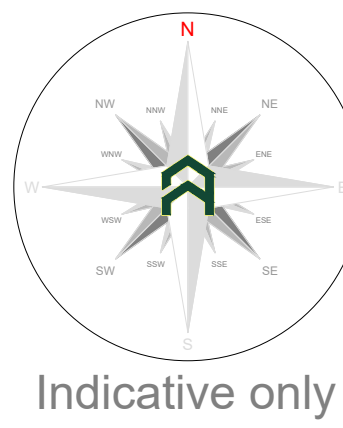
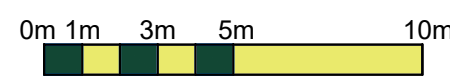


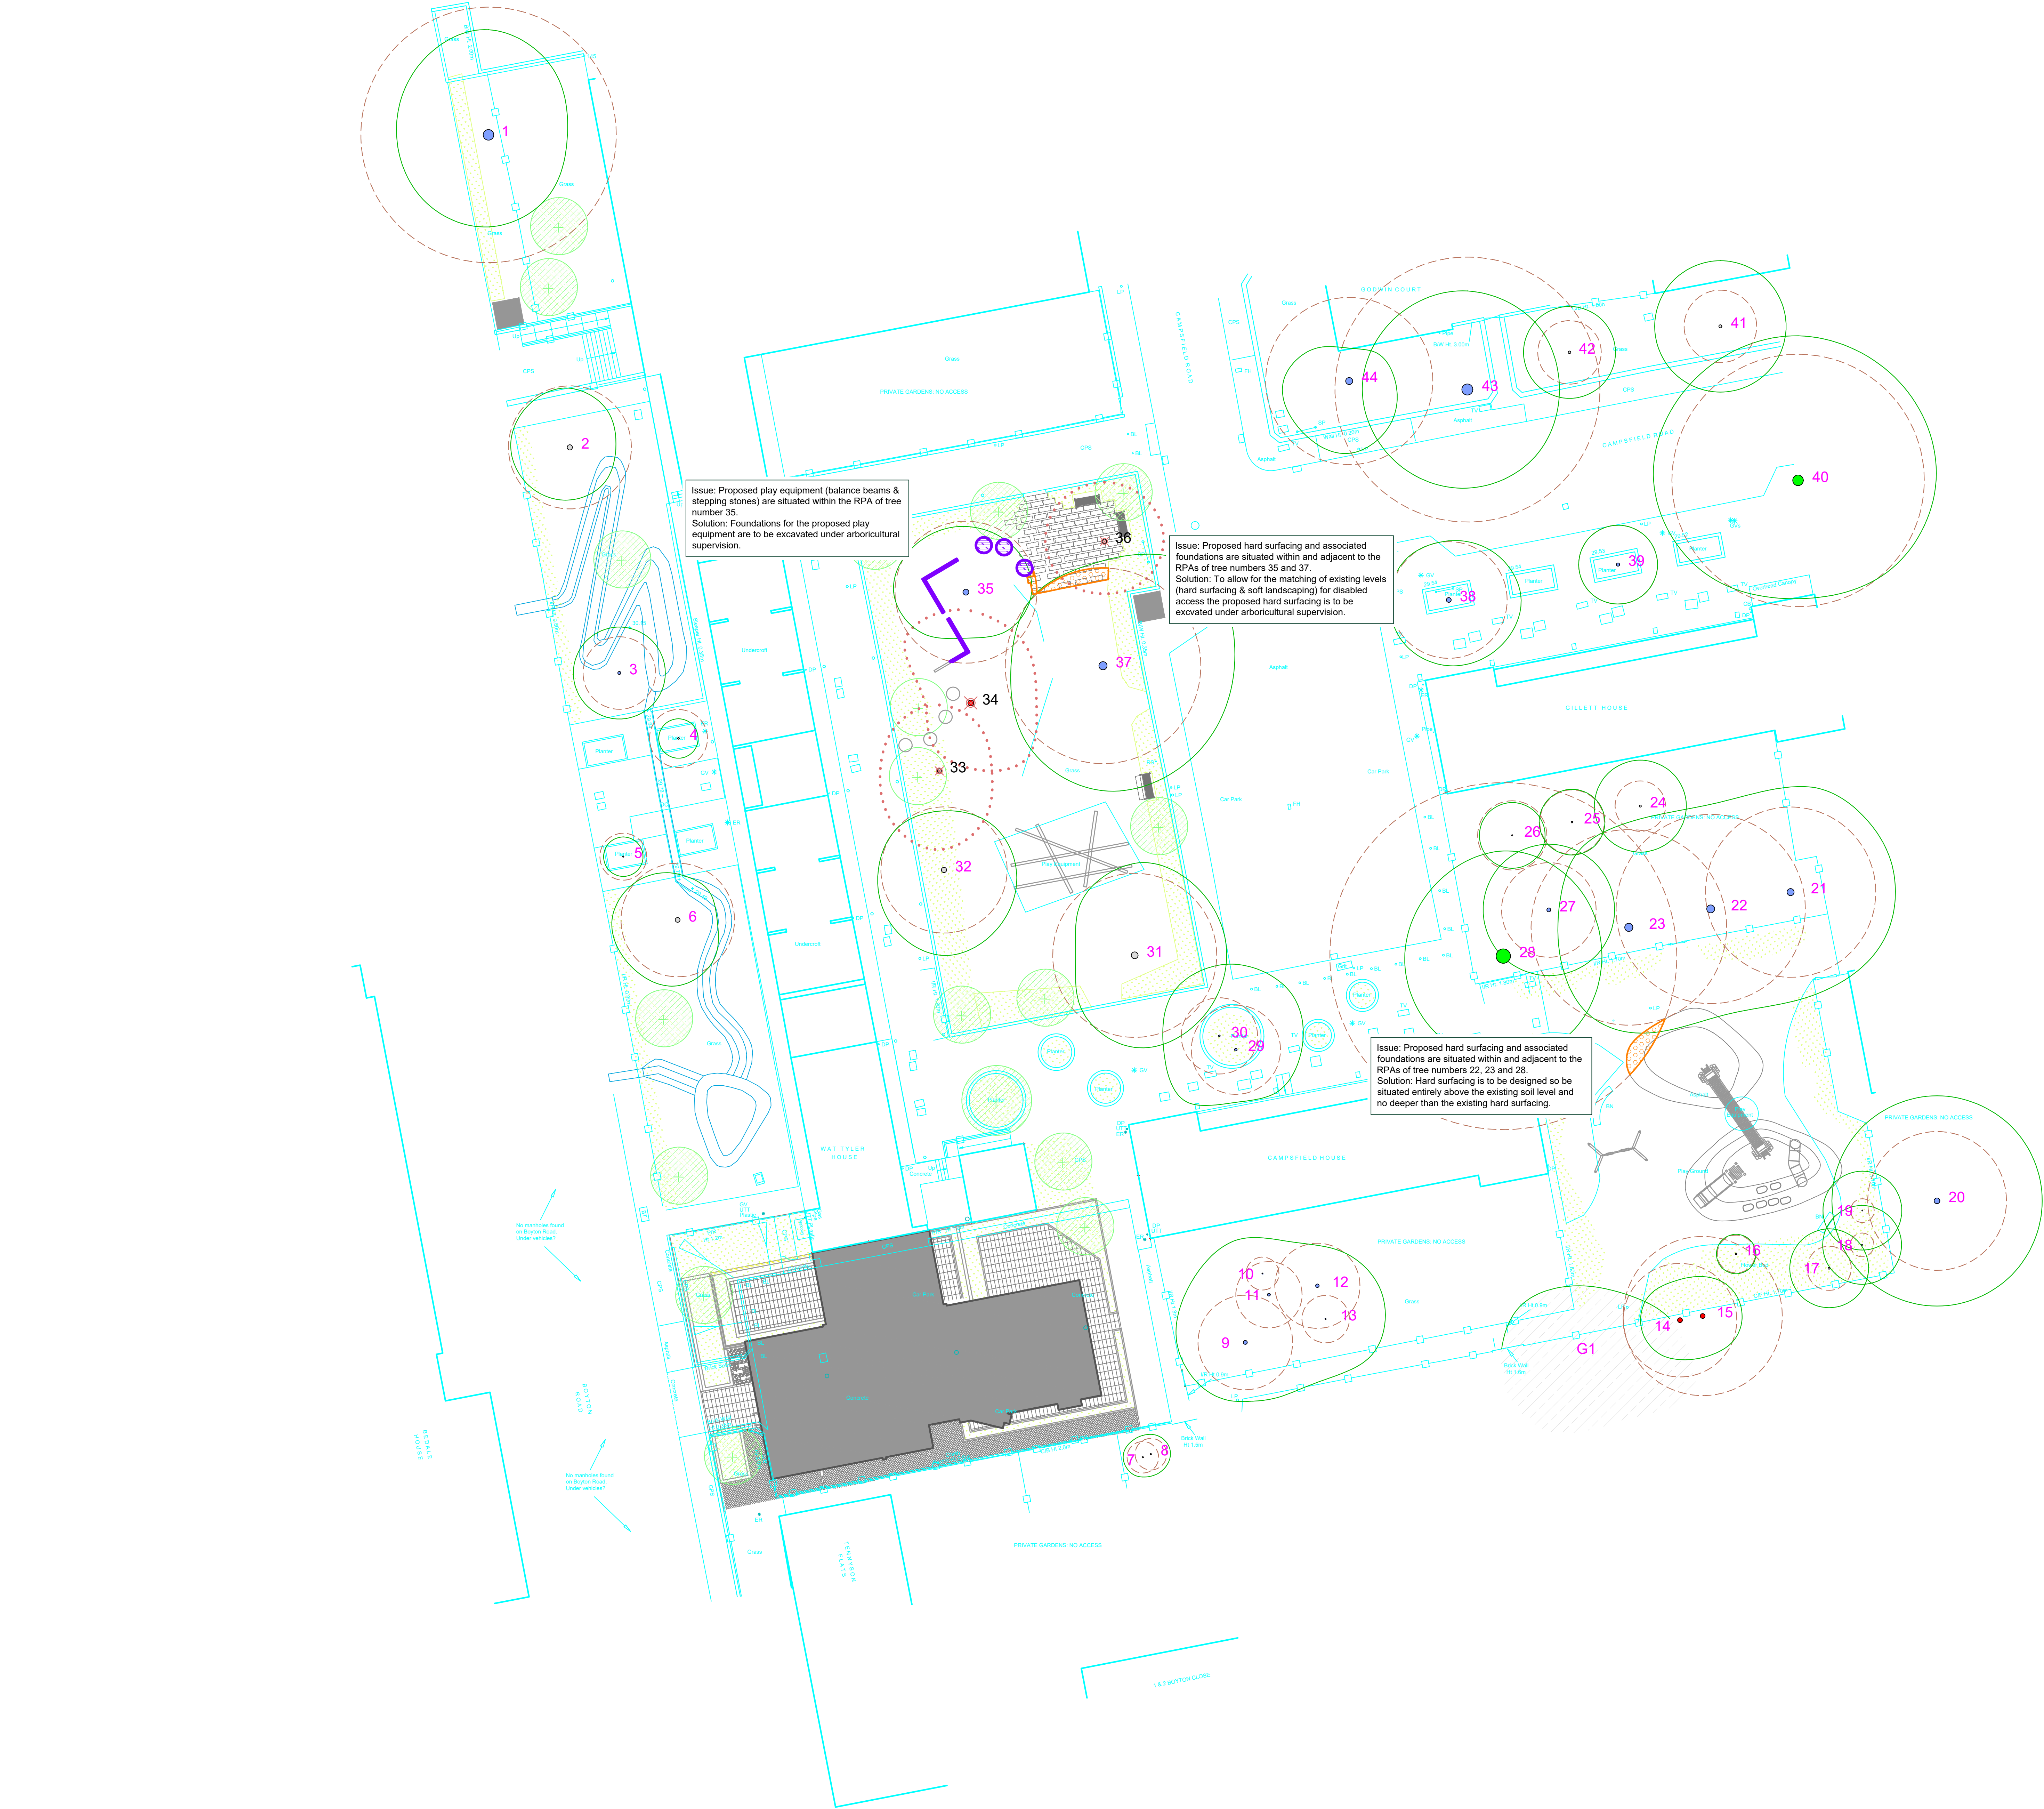

Indicative only

Arboricultural Impacts			
Impacts		Nos. of trees	
Trees to be removed		3	
Groups / hedges to be removed (Partial removal of groups)		0 (R)	
Trees with proposed incisions into RPAs		3	
Groups / hedges with proposed incisions into RPAs		0	
Trees that will require pruning		4	
Groups / hedges that will require pruning		0	
Trees to be transplanted		0	
Groups / hedges to be transplanted		0	
No.	Species	Proposed structure	Incursion
35	Whitebeam	Play equipment	RPA / Canopy
37	Sycamore	Hard surfacing	RPA
Tree Work Schedule			
No.	Species	Works	Category
29			
30	Stony masonry	Green 18 to 2 to 5m above ground level surface	B
31		Green 18 to 4m above ground level	C
32	Flowering cherry	Green 18 to 4m; ground level stump	A
33	Purple plum	Green 18 to 4m; ground level stump	A
34	Purple plum	Green 18 to 4m; ground level stump	A
35	Whitebeam	Green 18 to 4m above ground level	B
36	Flowering cherry	Red to ground level; ground stump	A

Tree Work Schedule			
No.	Species	Works	Category
28			
29	Shawnae maple	Crown lift to 2.5m above hard surfacing	B
31	Flowering cherry	Crown lift to 4m above ground level	C
33	Whitebeam	Fell to ground level, grind out stump	C
34	Purple plum	Fell to ground level, grind out stump	U
35	Whitebeam	Crown lift to 4m above ground level	B
36	Flowering cherry	Fell to ground level, grind out stump	C

All tree work is to be undertaken in accordance with British Standard BS 3998:2010 Tree Work - Recommendations. All existing trees to be removed and the site is to be left as found. Care is to be taken of the ground around retained trees to make sure that it does not become compacted as a result of tree surgery operations. No equipment or vehicles such as timber lorries, tractors, excavators or cranes shall be parked or driven beneath the crowns of any retained trees, to prevent subsequent compaction and root death.			
No. of individual trees to be removed			
U	A	B	C
1	0	0	2
No. of groups / hedges to be removed			
U	A	B	C
0 (R)	0 (R)	0 (R)	0 (R)
U = Partial removal of a group			
Arboricultural Method Statement			
All tree work is to be undertaken in accordance with British Standard BS 3998:2010 Tree Work - Recommendations. Please refer to Arbtech Consulting Ltd. Tree Schedule, Arboricultural Method Statement and Tree Protection Plan, for full details of all surveyed trees and how all aspects of the development may be implemented without detriment to retained trees.			



Project:	Wat Tyler House, Boyton Road, London, N8 7AU.		
Client:	London Borough of Haringey		
Drawing:	Arboricultural Impact Assessment		
Based on:	222 RIBA 3 2.02		
Drawing No:	Arbtech AIA 01		Rev:
Date:	Oct 2022	Scale:	1:200 @ A0
			Drawn: MGM

Key:					
Tree Nos.:	1	Tree Canopies:		Trunks:	
RPAs:	Category 'U' trees	Category 'A' trees:	Category 'B' trees:	Category 'C' trees:	
Category 'B' trees:	Category 'C' trees:	Category 'C' groups:	Category 'C' groups:	Category 'C' groups:	
Trees to be removed:	Category 'U' trees	Category 'A' trees:	Category 'B' trees:	Category 'C' trees:	
Incursion:	Category 'U' trees	Category 'A' trees:	Category 'B' trees:	Category 'C' trees:	
Hard surfacing:	Category 'U' trees	Category 'A' trees:	Category 'B' trees:	Category 'C' trees:	