


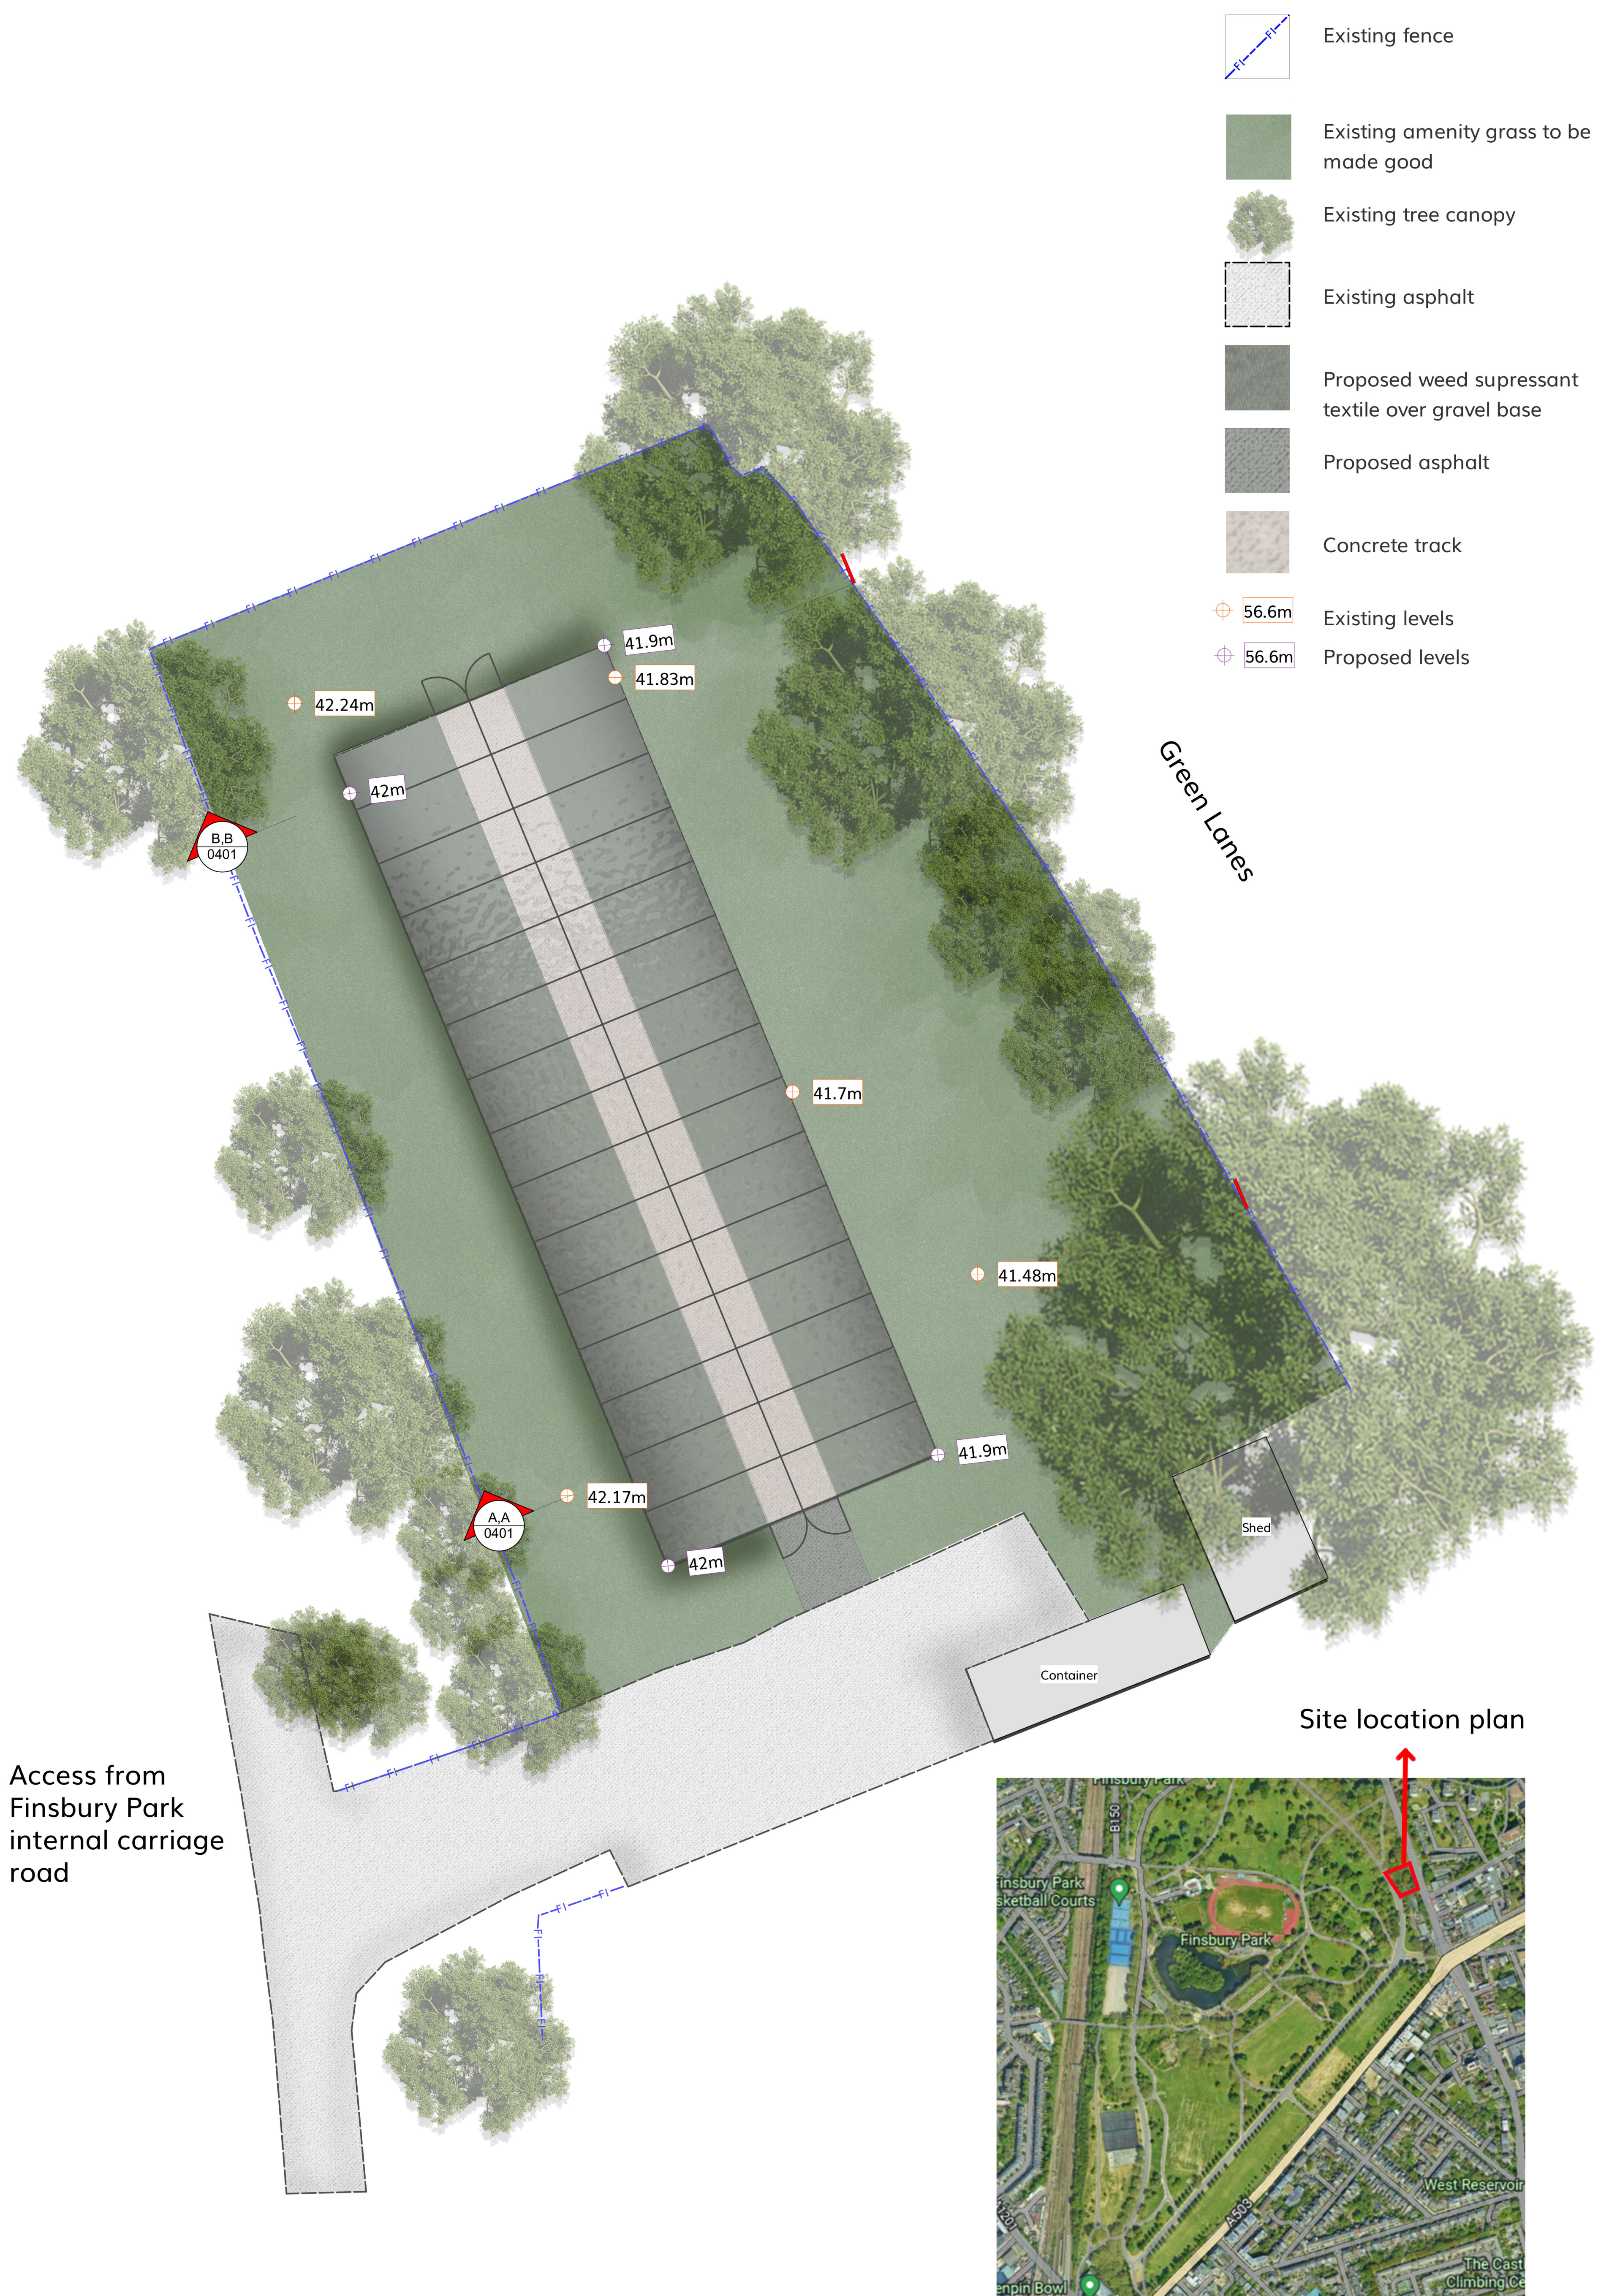

				Scale/North Point		Client		© Copyright wynne-williams associates landscape architects & arboricultural consultants web: w-wa.co.uk tel: 01376 573650	
						Haringey London		Drawing Title	
				Scale 1:100@A1		Job Title		Landscape Layout	
				Drawn IN		Finsbury Park Nursery			
				Checked JL					
Revision Notes				Project ID		Issue		Drg	
Note: All dimensions must be checked on site and not scaled from this drawing. All cross references are to the latest revision of the relevant drawing or specification being referenced.				2265		INFORMATION		2265-WWA-ZZ-ZZ-D-L-0101	
				Date				Status	
				06/10/2022				S1	