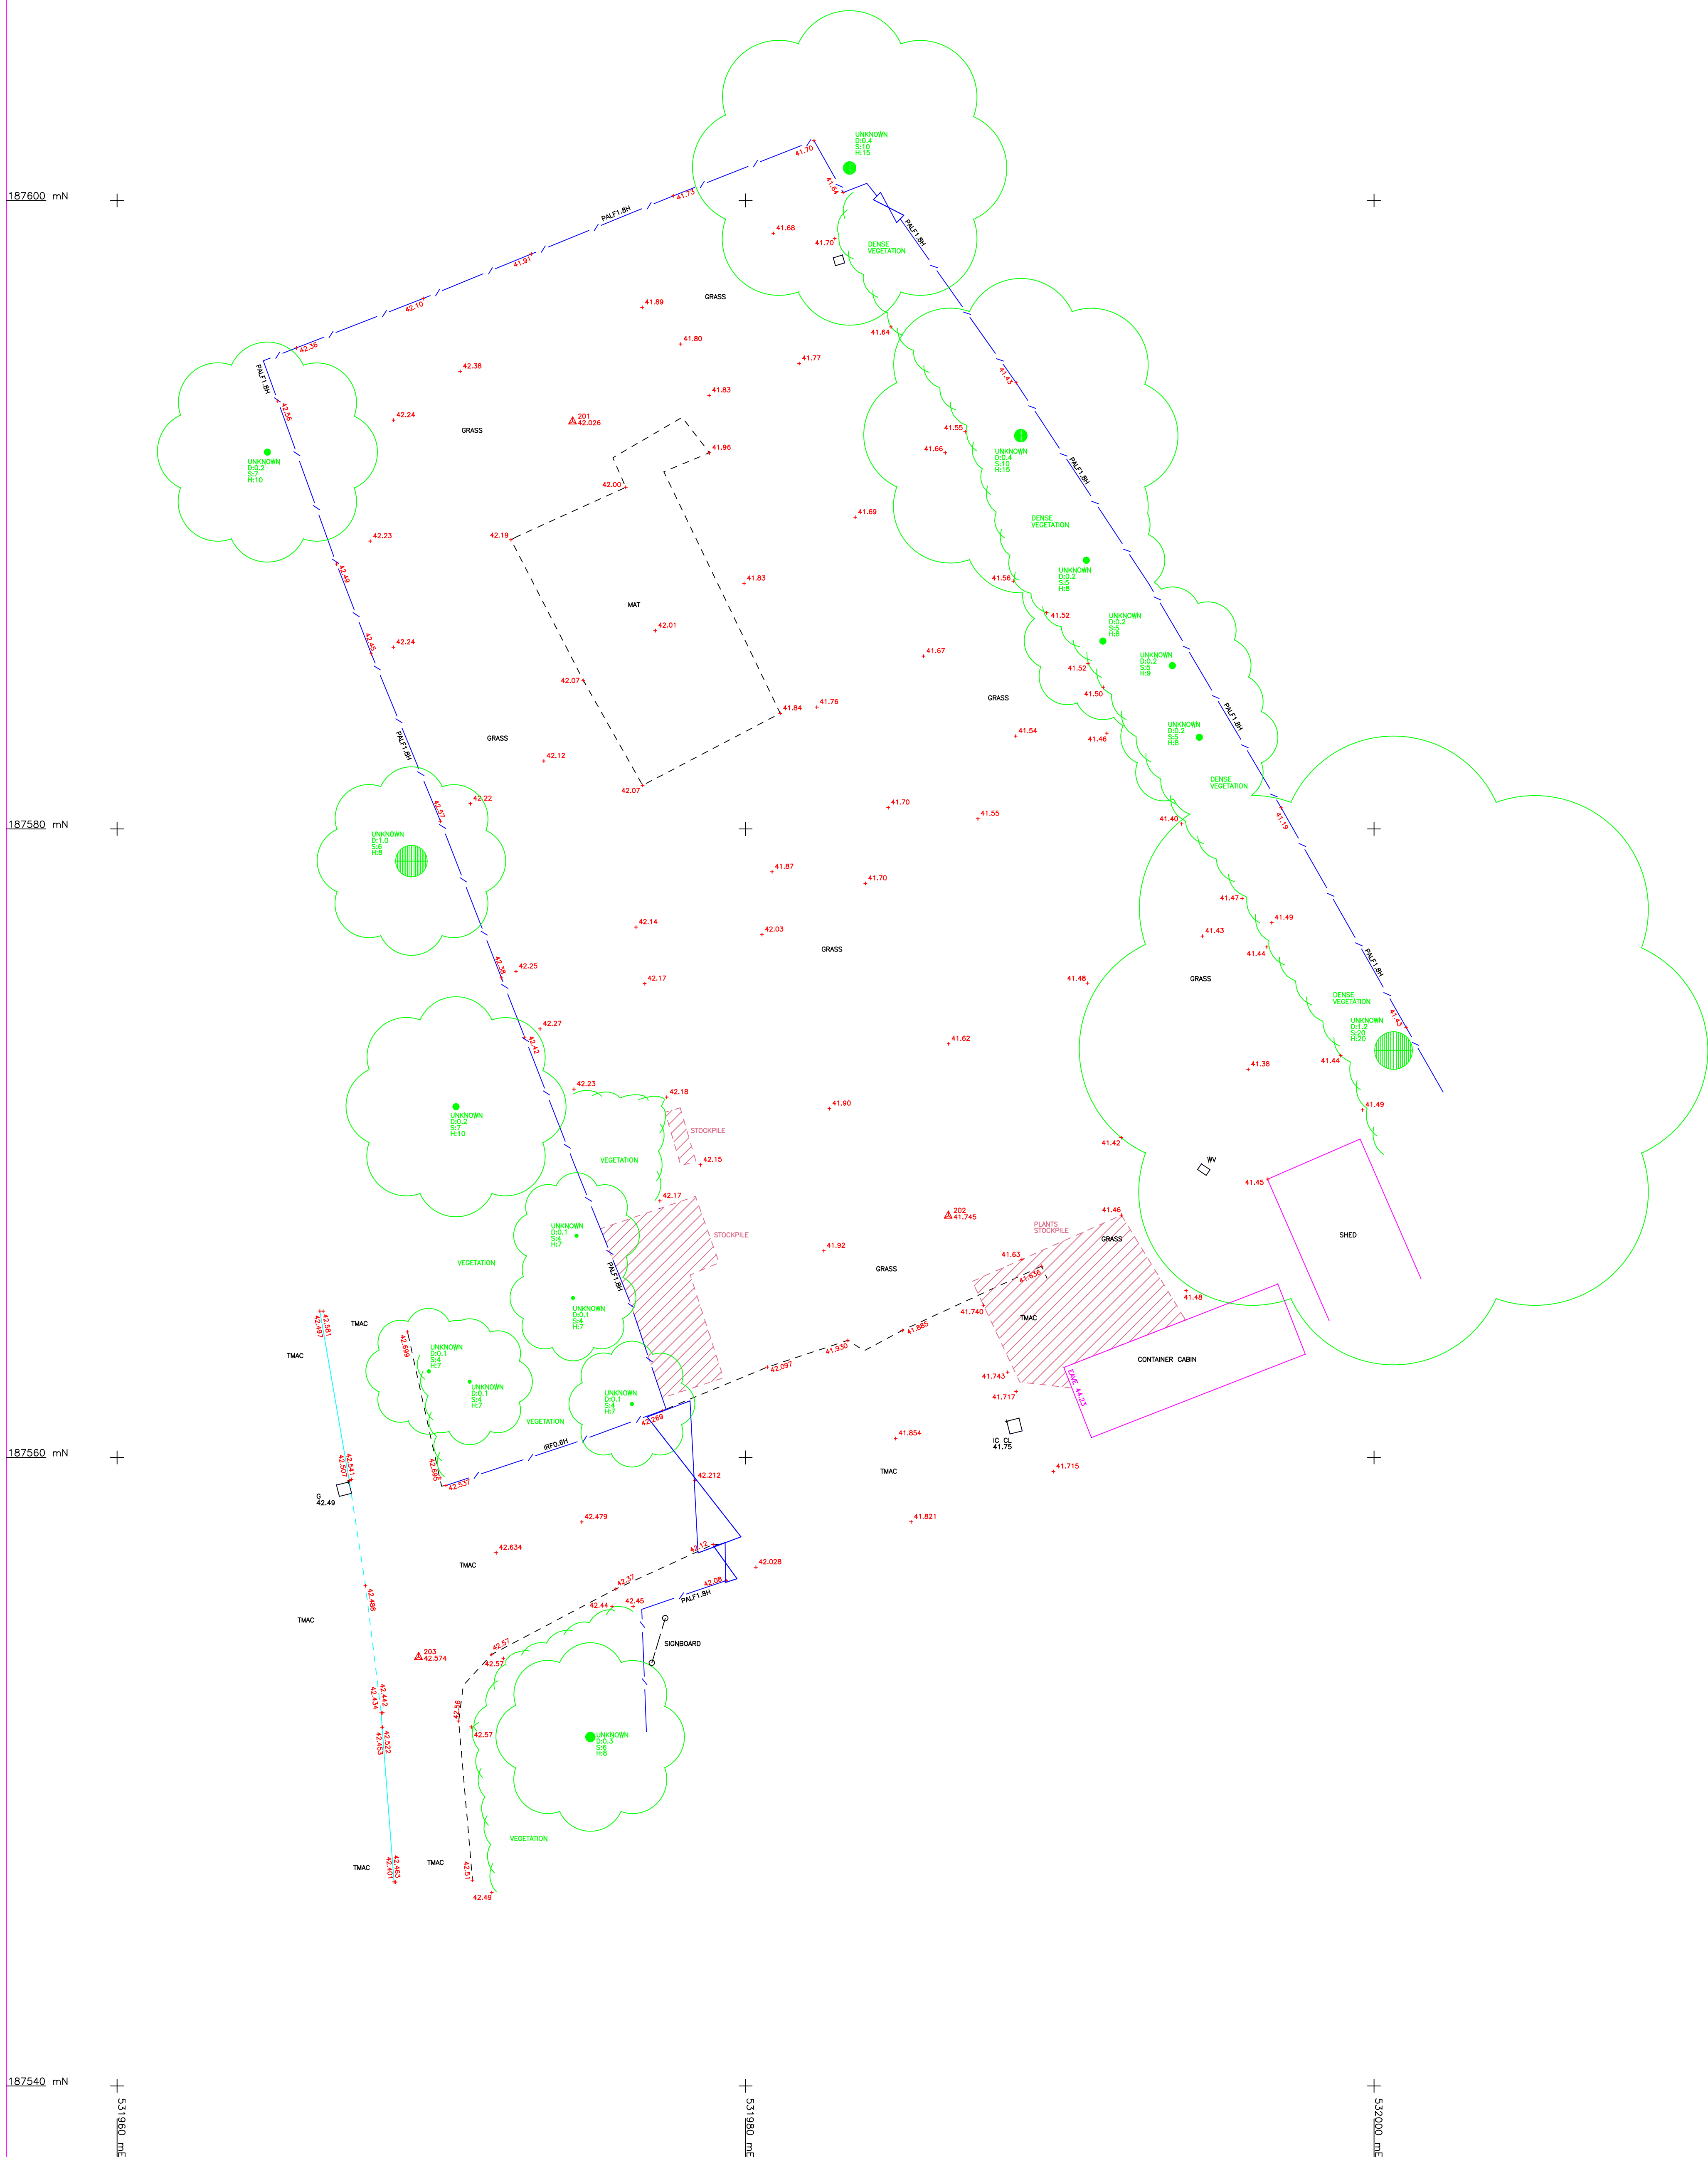
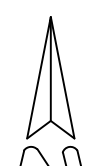


COORDINATE SCHEDULE			
STN	EASTINGS	NORTHINGS	LEVEL
201	531974.500	187592.962	42.026
202	531986.456	187567.689	41.745
203	531969.597	187553.646	42.574

[illegible]

LEVEL NOTE.

ALL COORDINATES RELATE TO THE ORDINANCE SURVEY
GRID AND DATUM VIA GPS OBSERVATIONS

A simple line drawing of a north arrow, consisting of a vertical line with a triangular arrowhead pointing upwards and a horizontal line intersecting it, forming a cross-like shape with a pointed top.

Revisions		Date	
Date	AUG 2022	Drawn	JW
Scale	A1@ 1:100	Checked	CPM
Dwg. No.	922401	Job No.	922401

Client	HARINGEY COUNCIL
Dwg. Title	LAND SURVEY
Project Title	POLYTUNNEL AREA, FINSBURY PARK LONDON N4 4



THE SURVEY ASSOCIATION

SUMOS SERVICES
SOUTHEAST US
LOOK FOR THE FLOOR
MARKING
ORANGE
CONES
HARD HAT
TELEPHONE
TELEPHONE

All underground services information shown on this plan cannot be guaranteed and users should satisfy themselves of the type, size and route before commencing work on site.

Tree species shown on this drawing cannot be guaranteed and if critical should be verified by an arboriculturist.

Tree spreads and diameters are averages unless otherwise indicated.

This plan has been produced for the client detailed or their appointed agent to an agreed specification and defines the limit of ASR Services liability.

