



ALARM

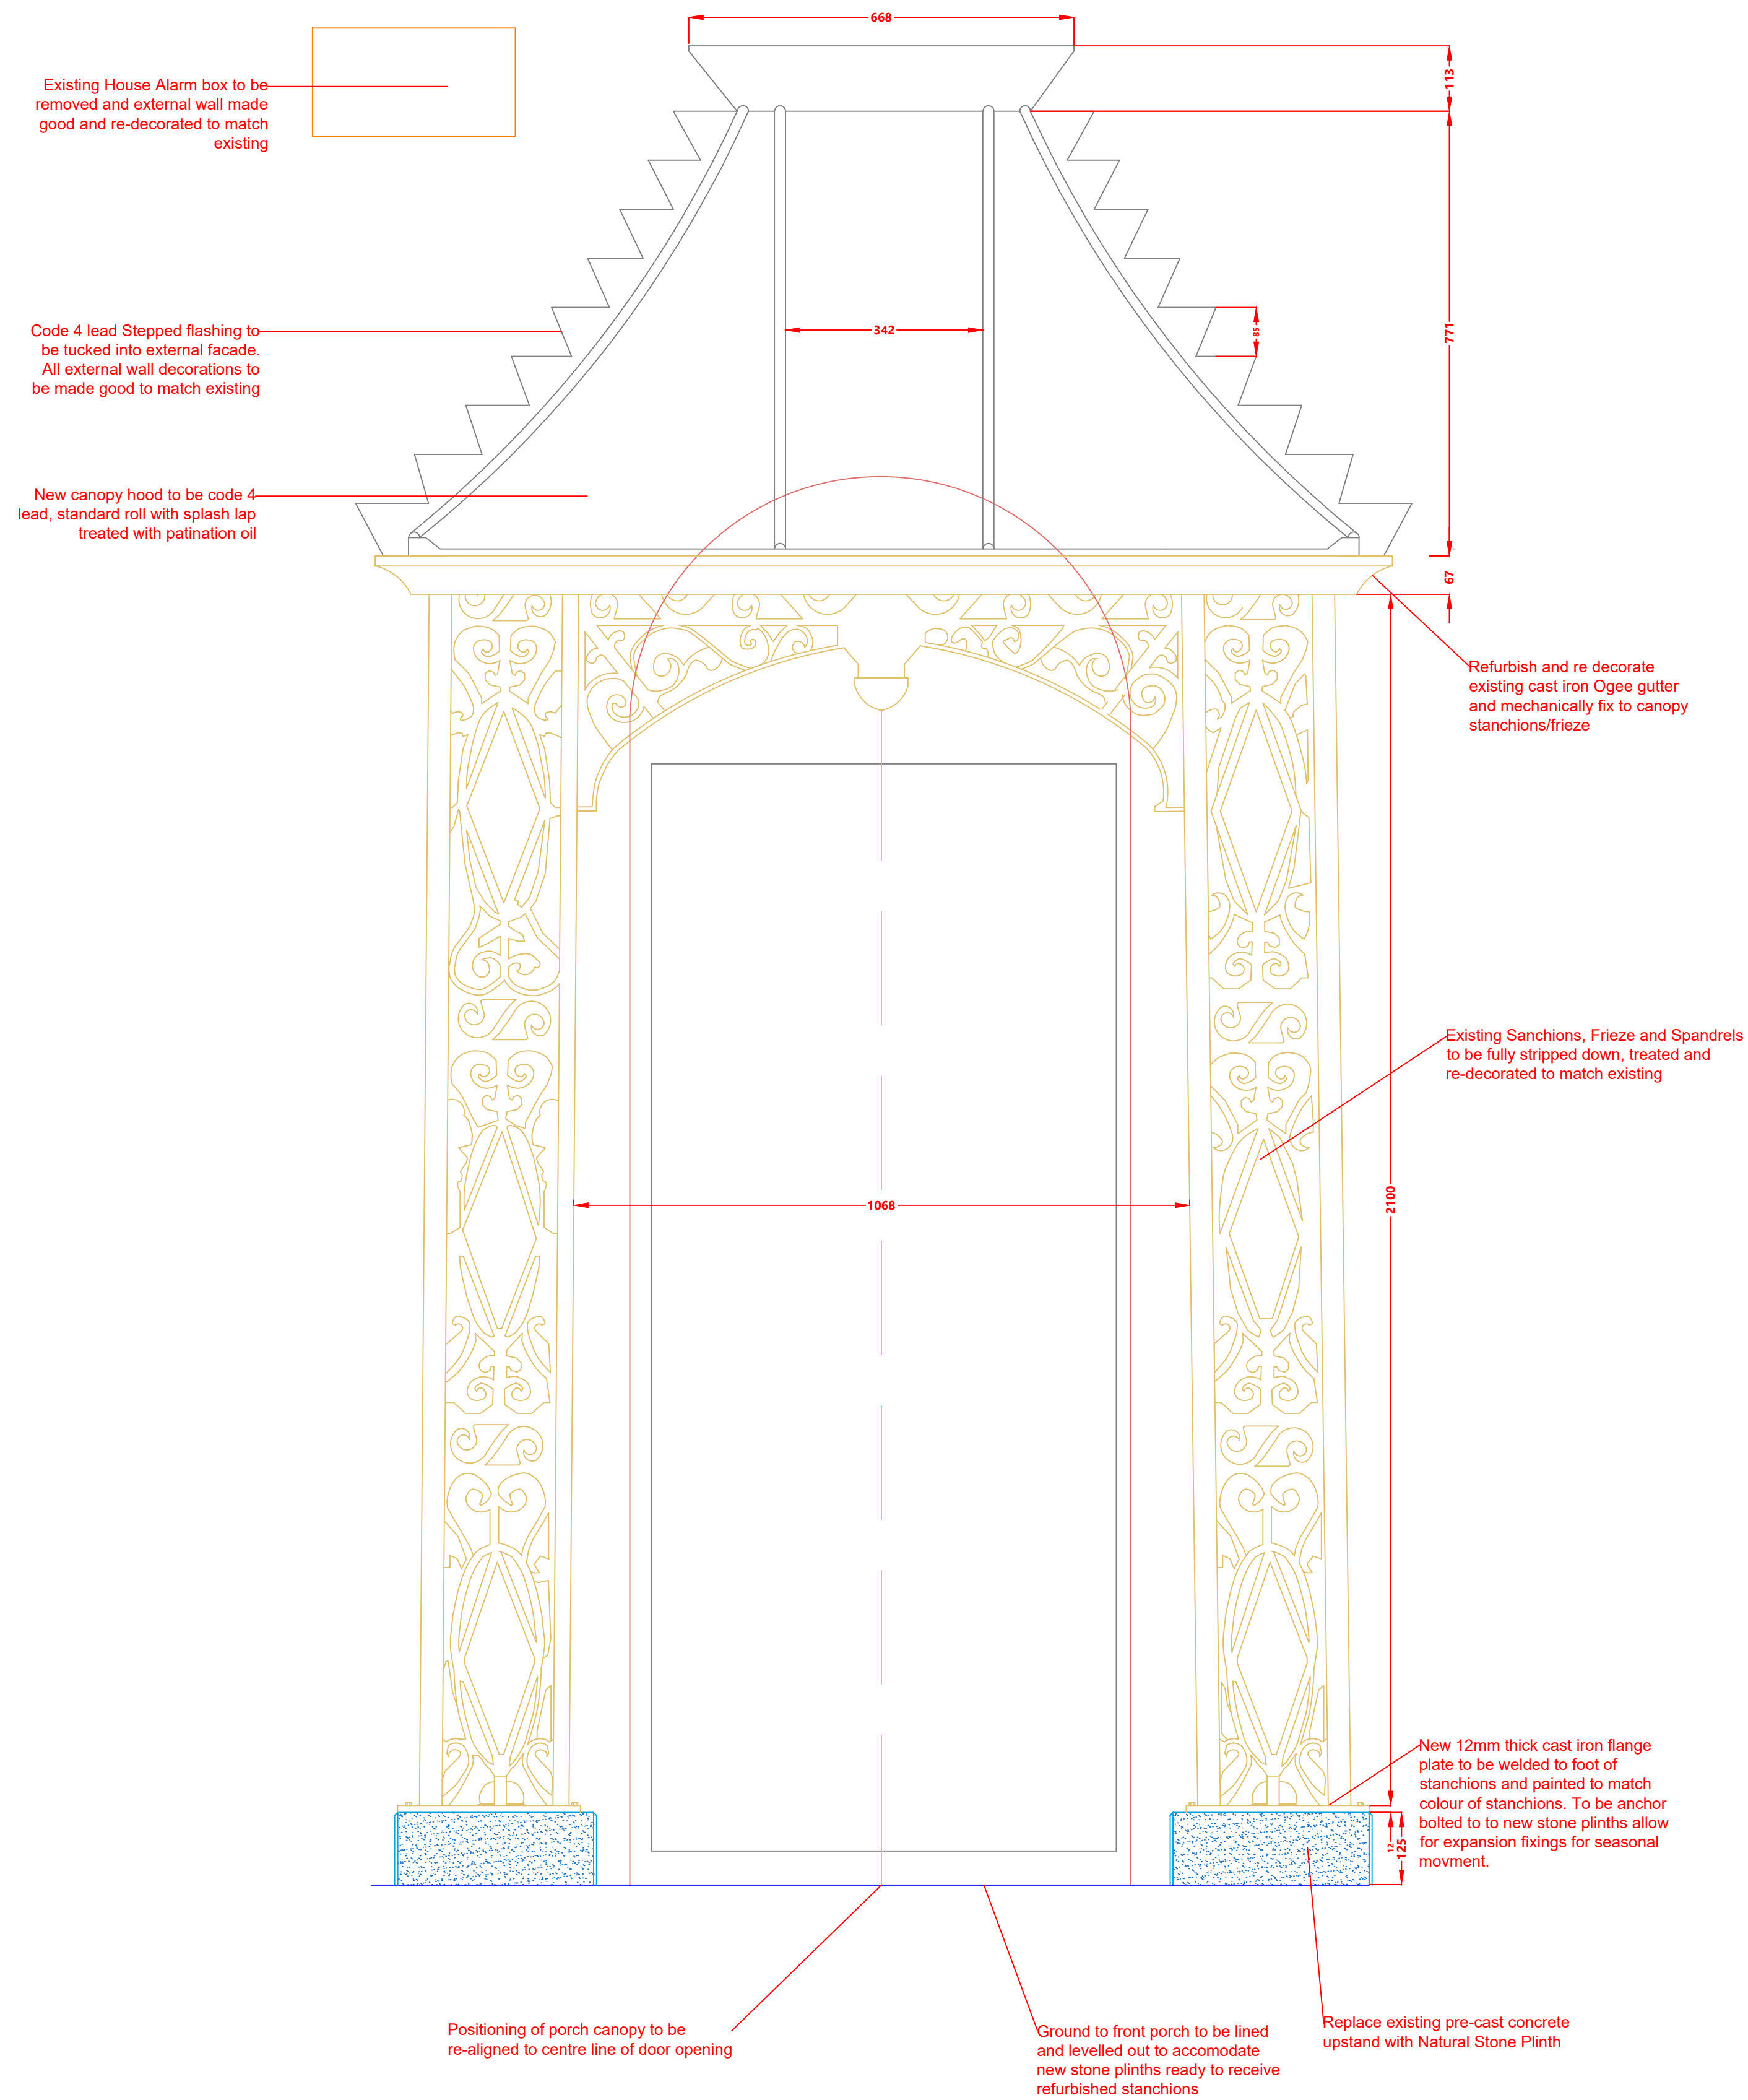

FRONT ELEVATION - PROPOSED

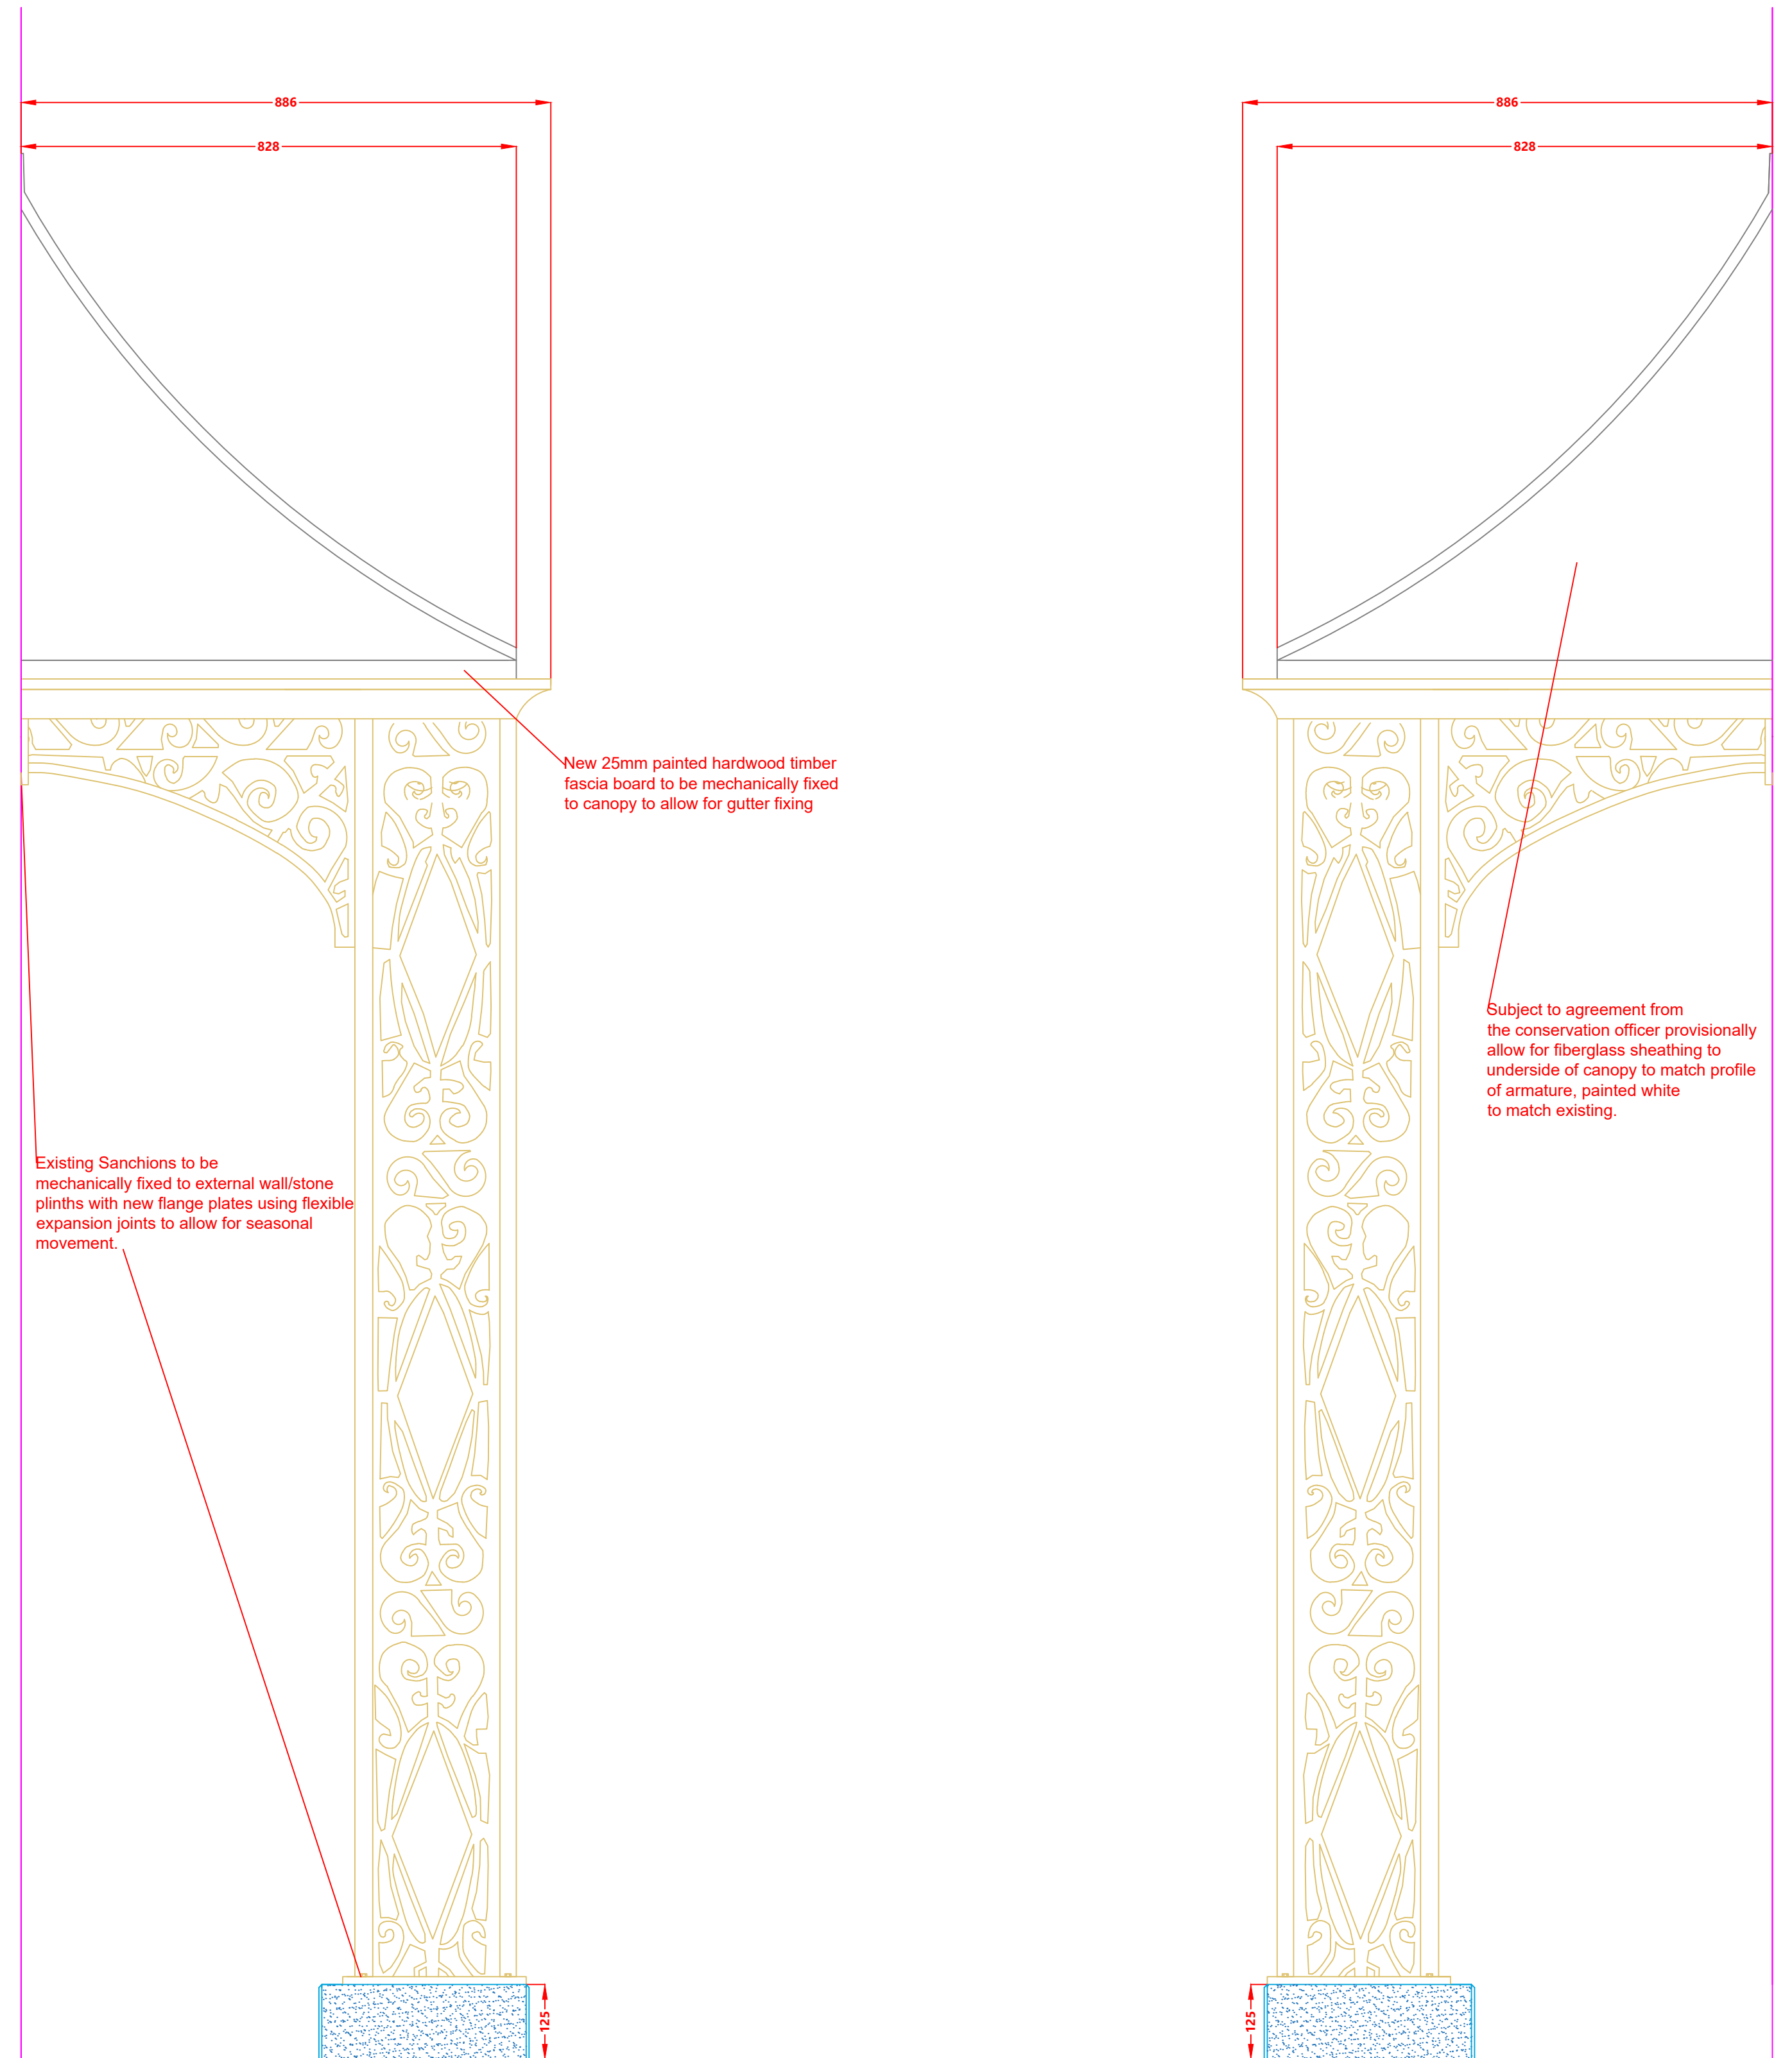

SIDE ELEVATIONS - PROPOSED