



- KEY
- APPLICATION BOUNDARY
 - ADD + 7.20 SPOT HEIGHTS (AOD)
 - FFL-XX FINISH FLOOR LEVEL (AOD)
 - PROPOSED TREES/PLANTING
 - ▲ MAIN ENTRANCE POINTS
 - △ LIFT ACCESS

1 Proposed Ground Level
1 : 100

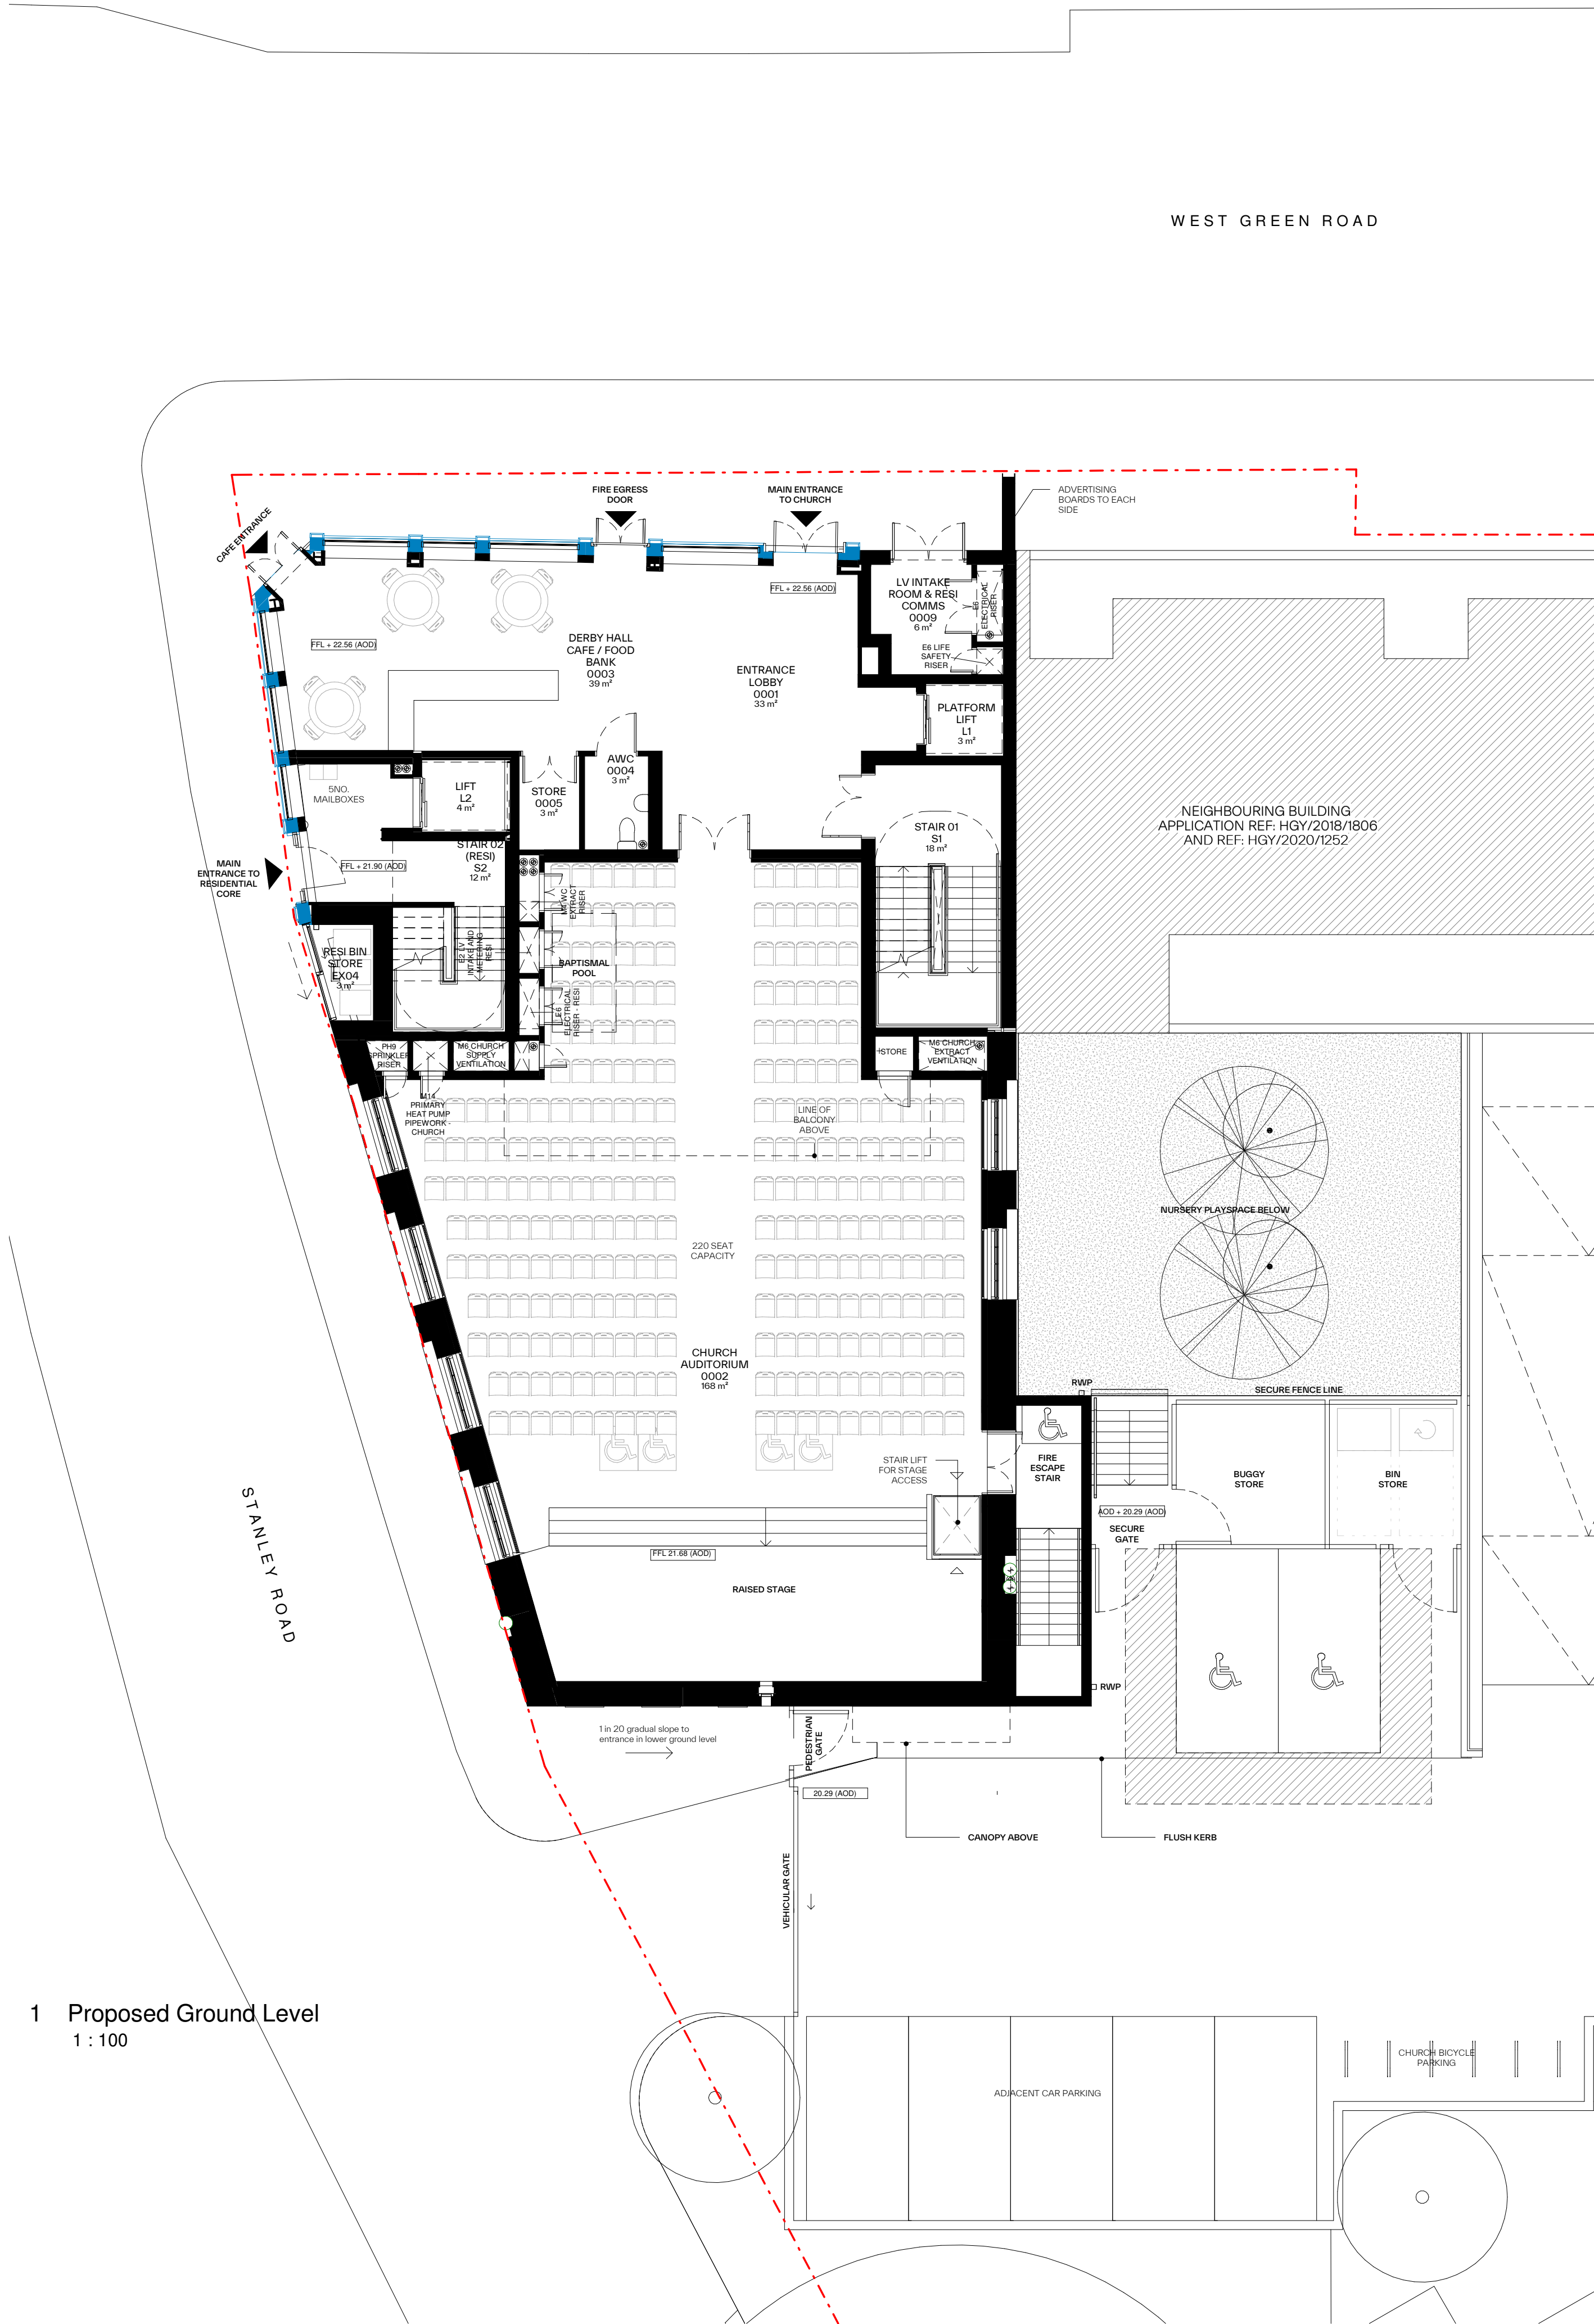

2 Proposed Level 01
1 : 100

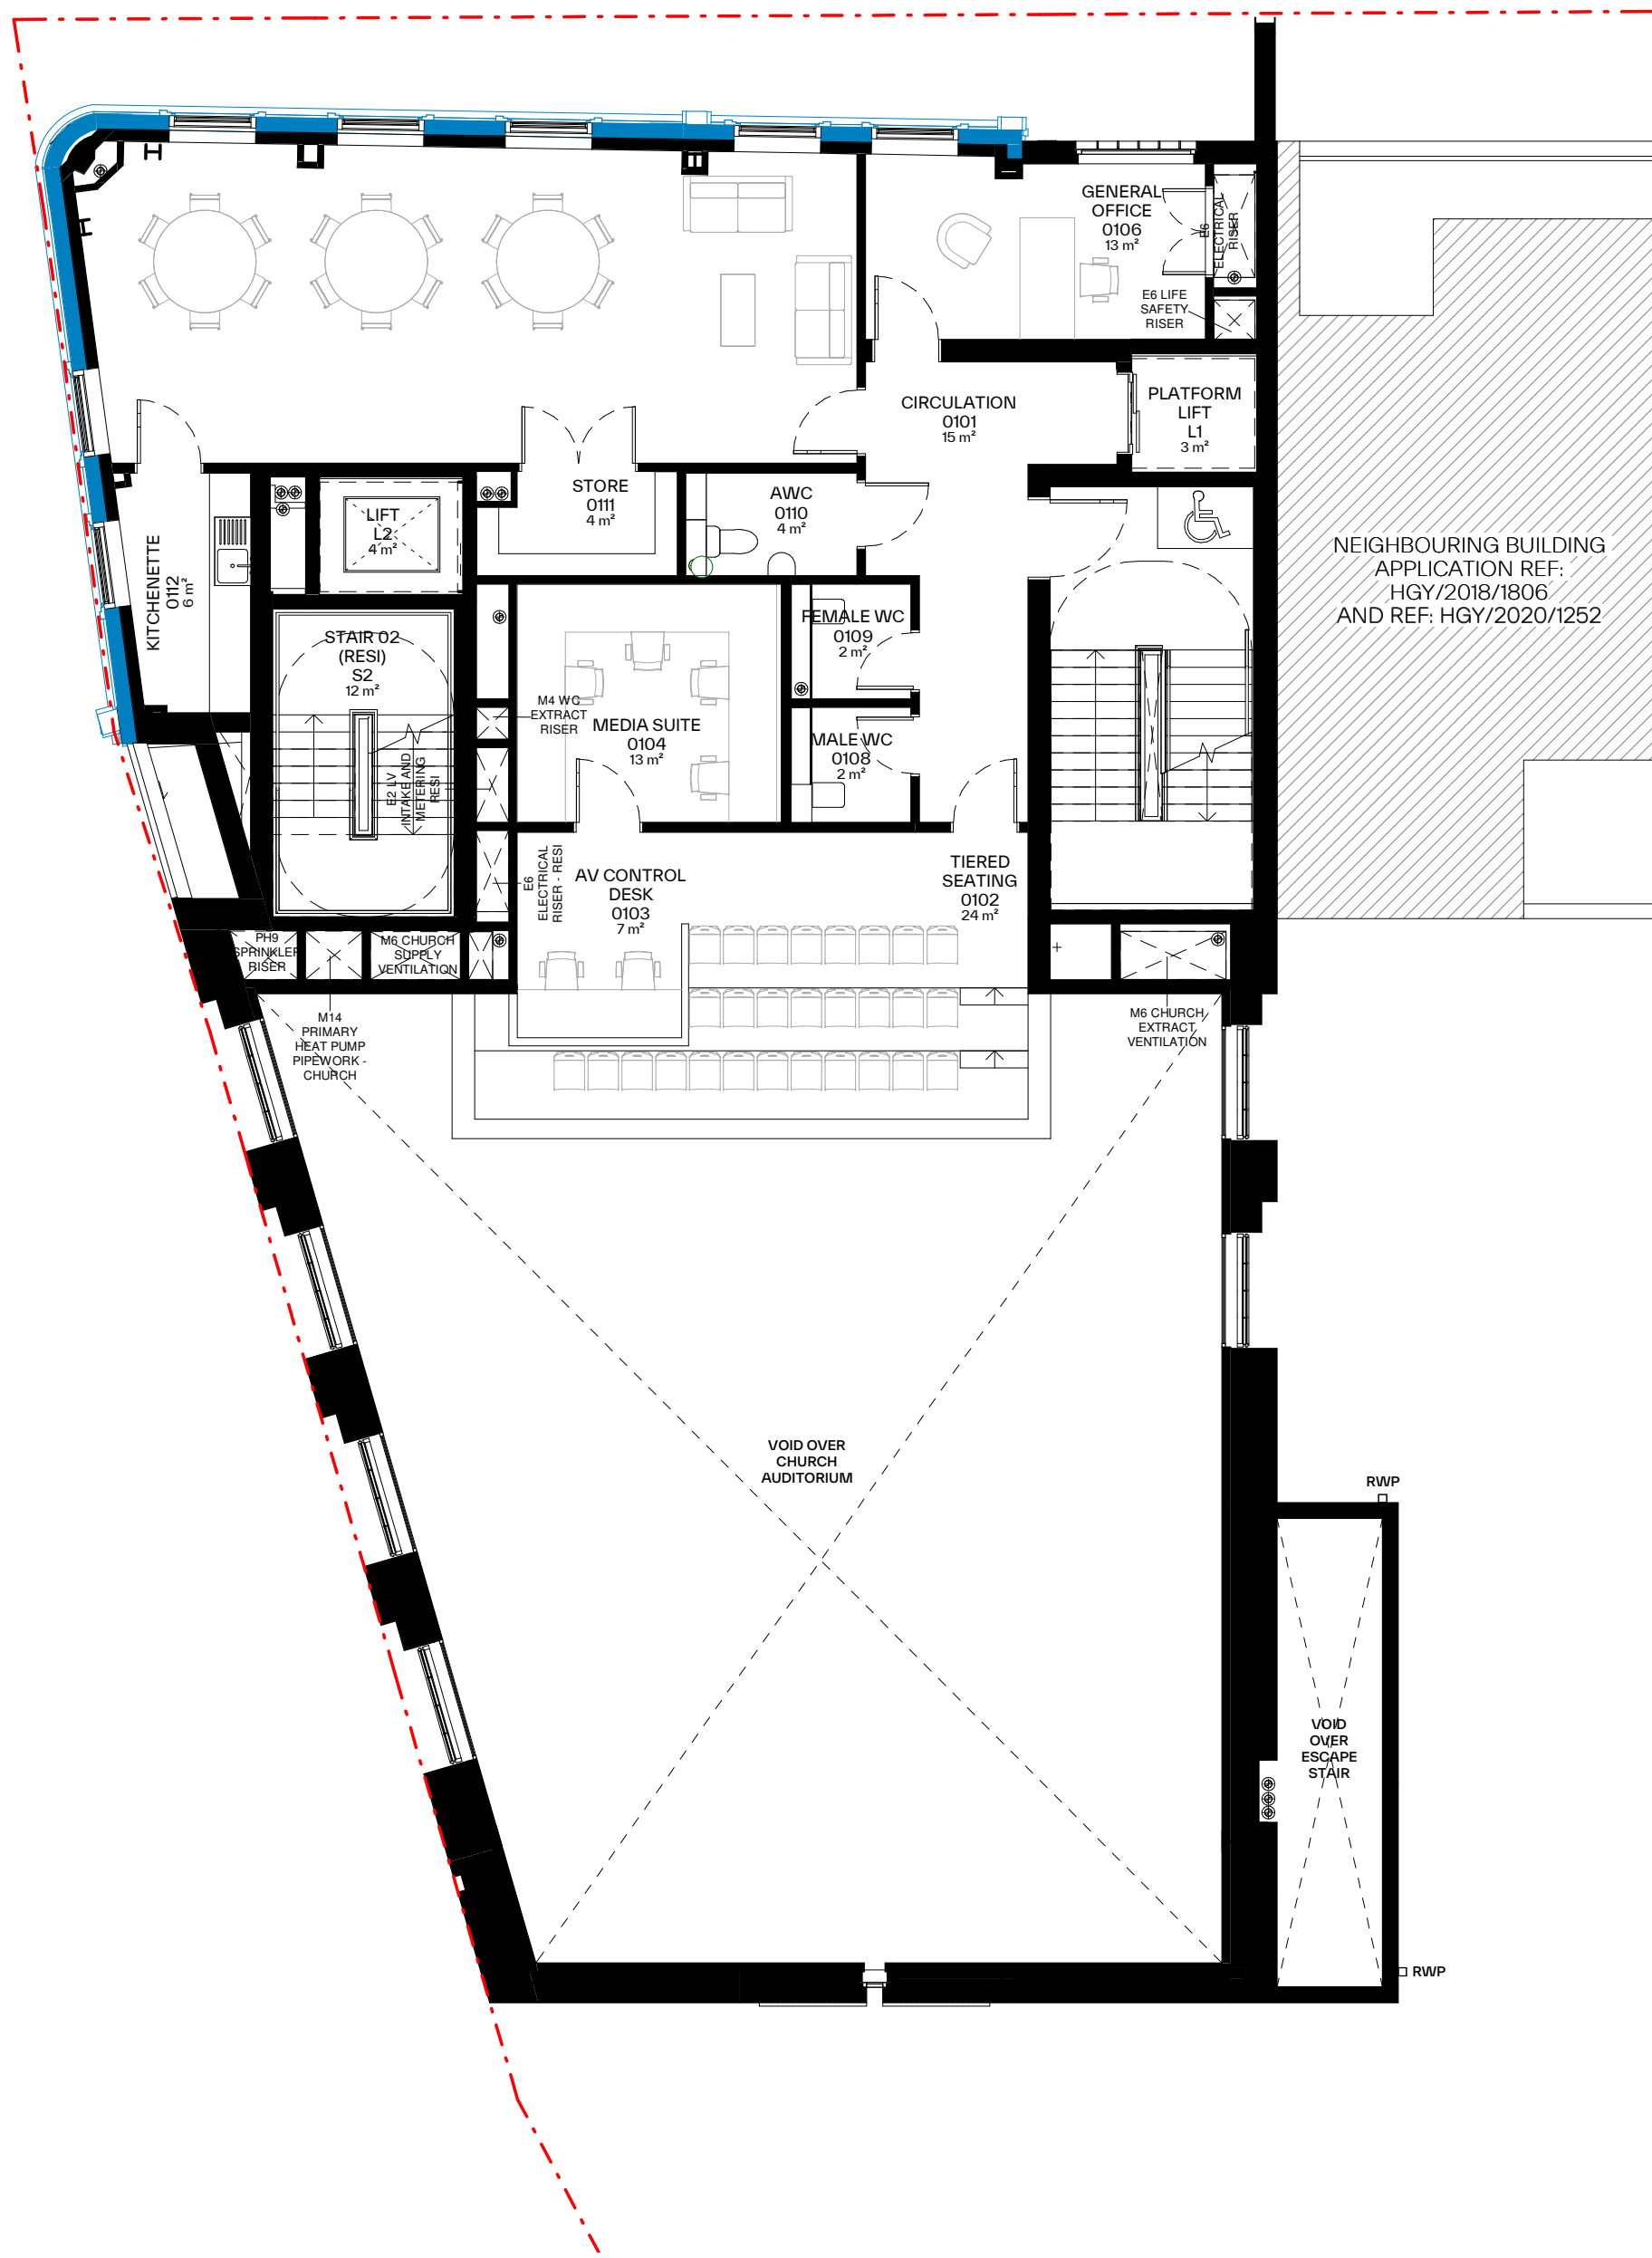

P04 - NMA 02	JP/MM/WS	03/11/22
P03 - NMA SUBMISSION (WITH AMENDMENTS)	MM	21/10/20
P02 - NMA SUBMISSION (WITH AMENDMENTS)	MM	16/10/20
P01 - NMA SUBMISSION		21/09/20

Rev	Note	Dr/Ch/App	Date
-----	------	-----------	------



PROJECT INFORMATION
AI - 2456
Derby Hall Church
433-435 West Green Road, Haringey
London, N15 3PJ

DRAWING INFORMATION
Proposed Plan - Levels 00 and 01
STATUS: PRELIMINARY
SCALE: 1:100 @ A1

DRAWING NUMBER
DHC-AI-00-ZZ-DR-A-00-102 REV: P04