




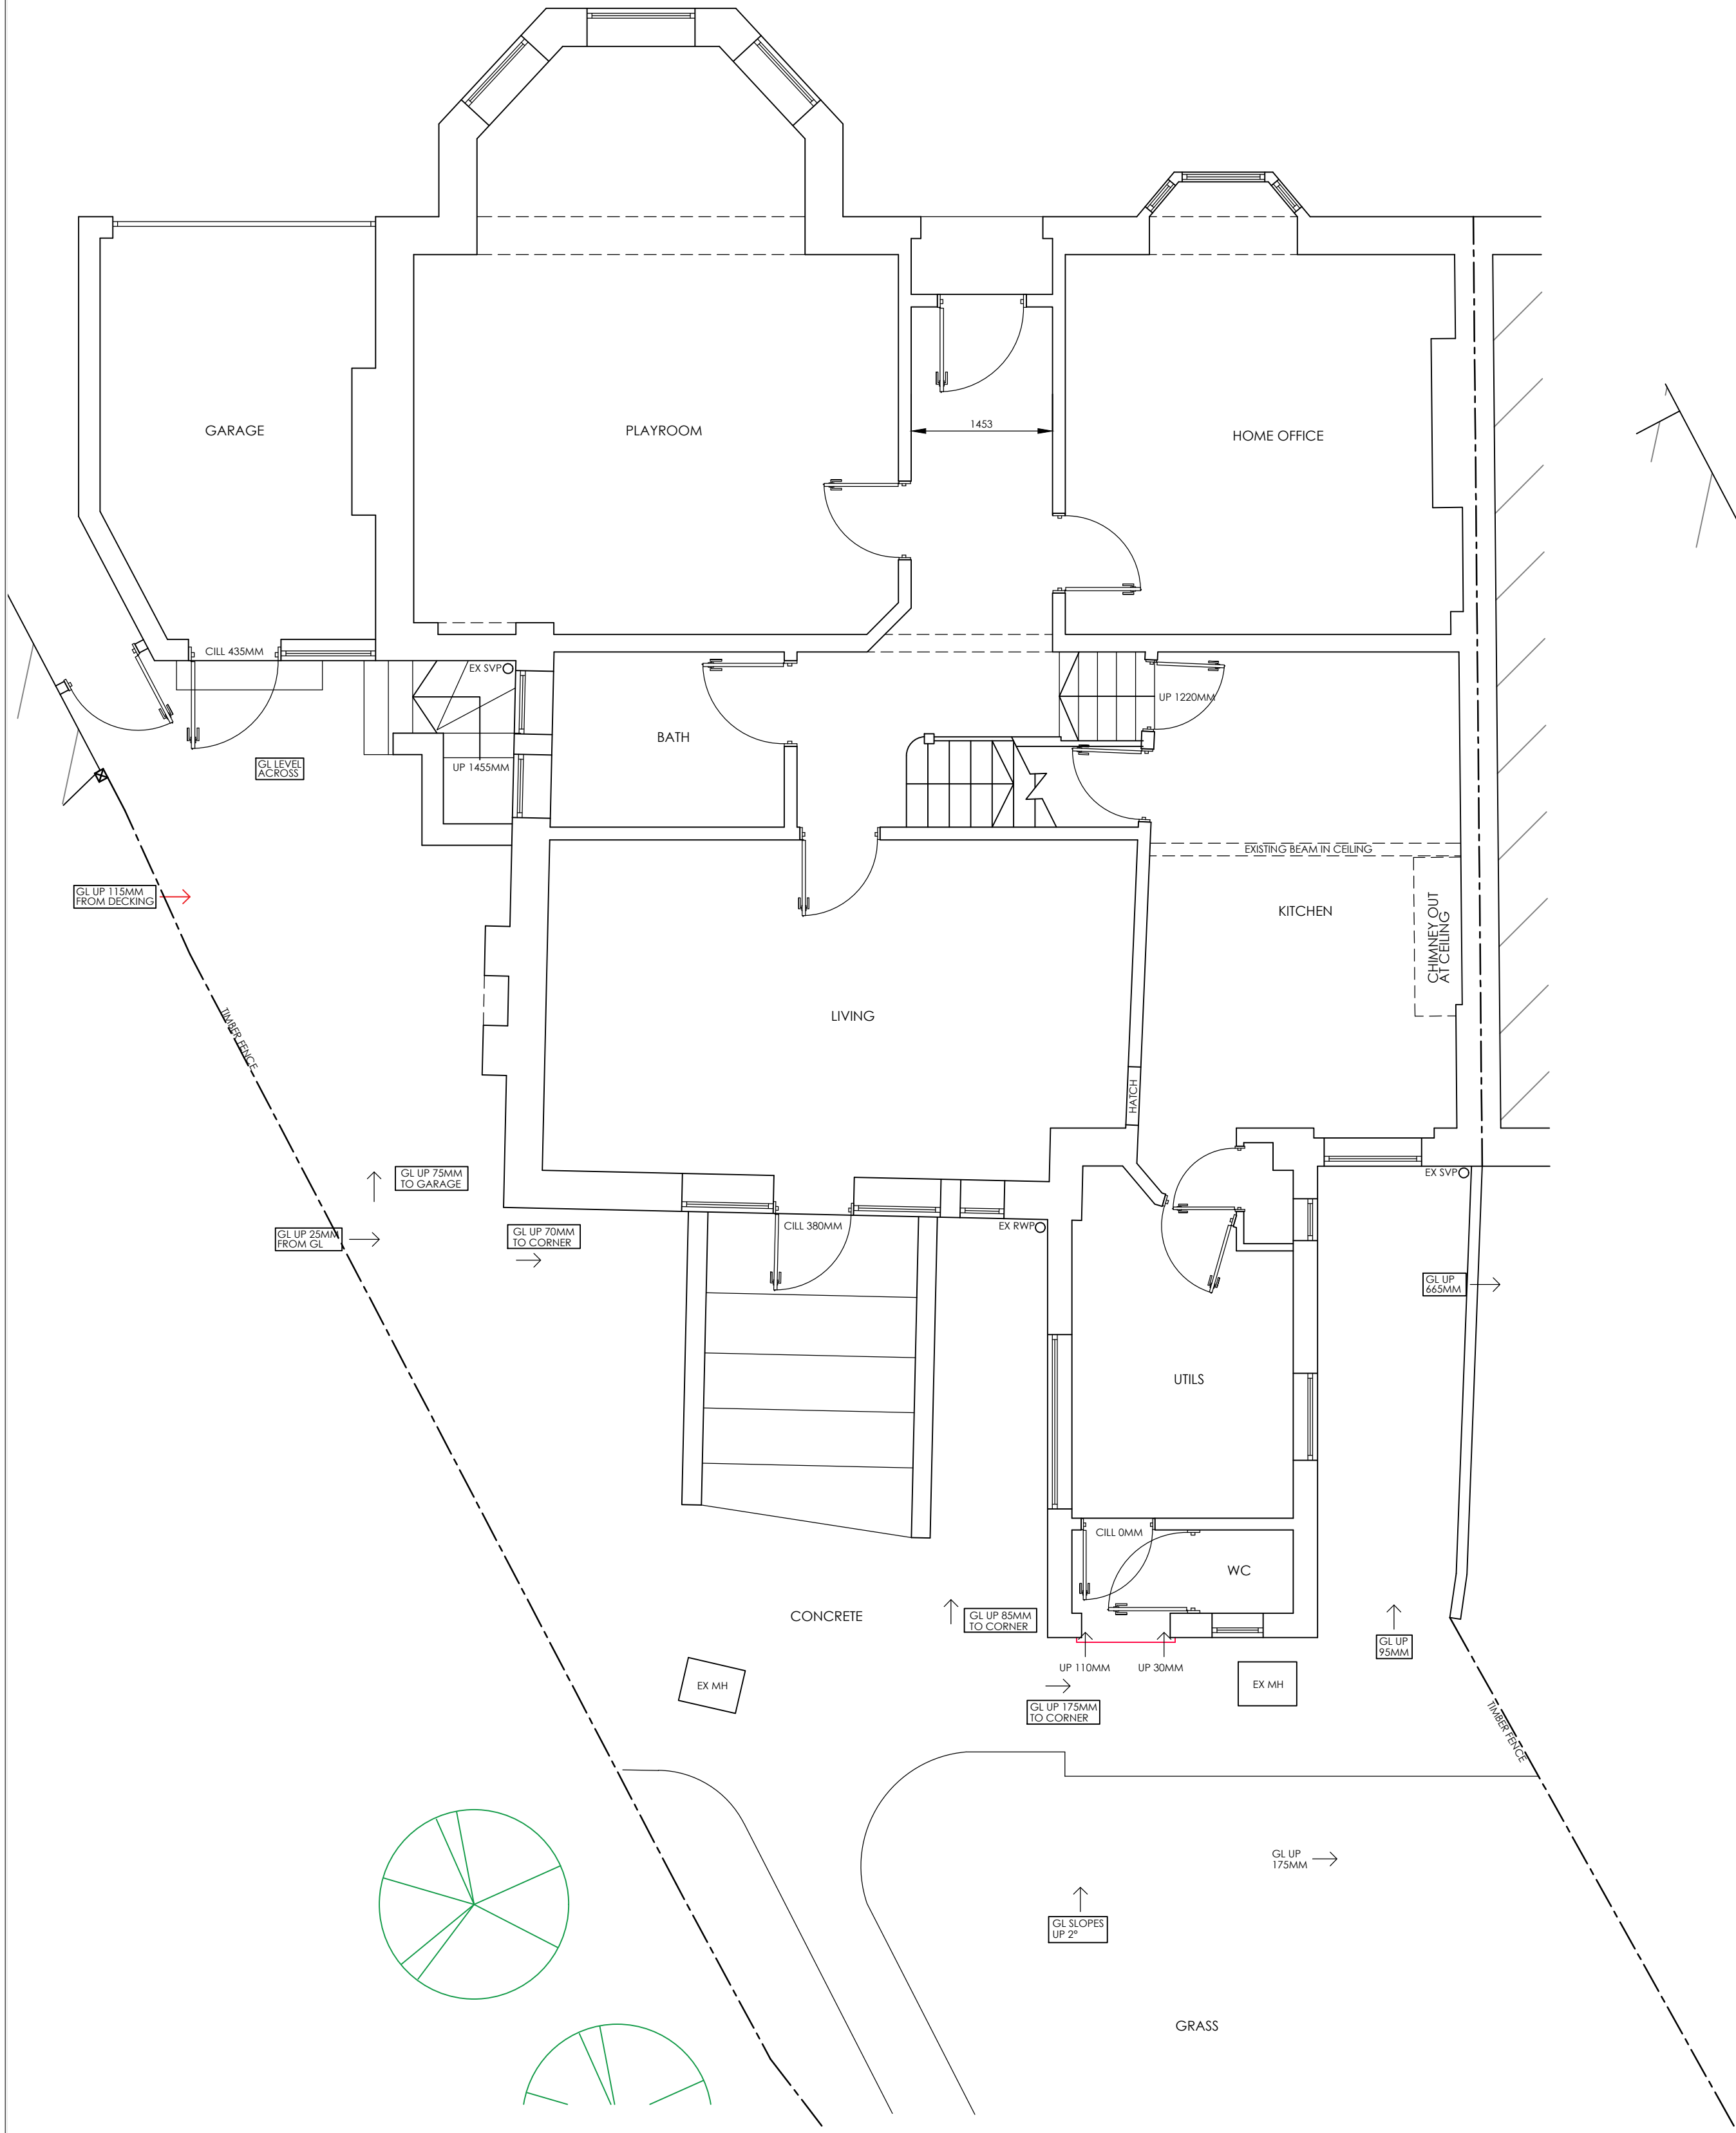


EXISTING GROUND FLOOR PLAN 1:50

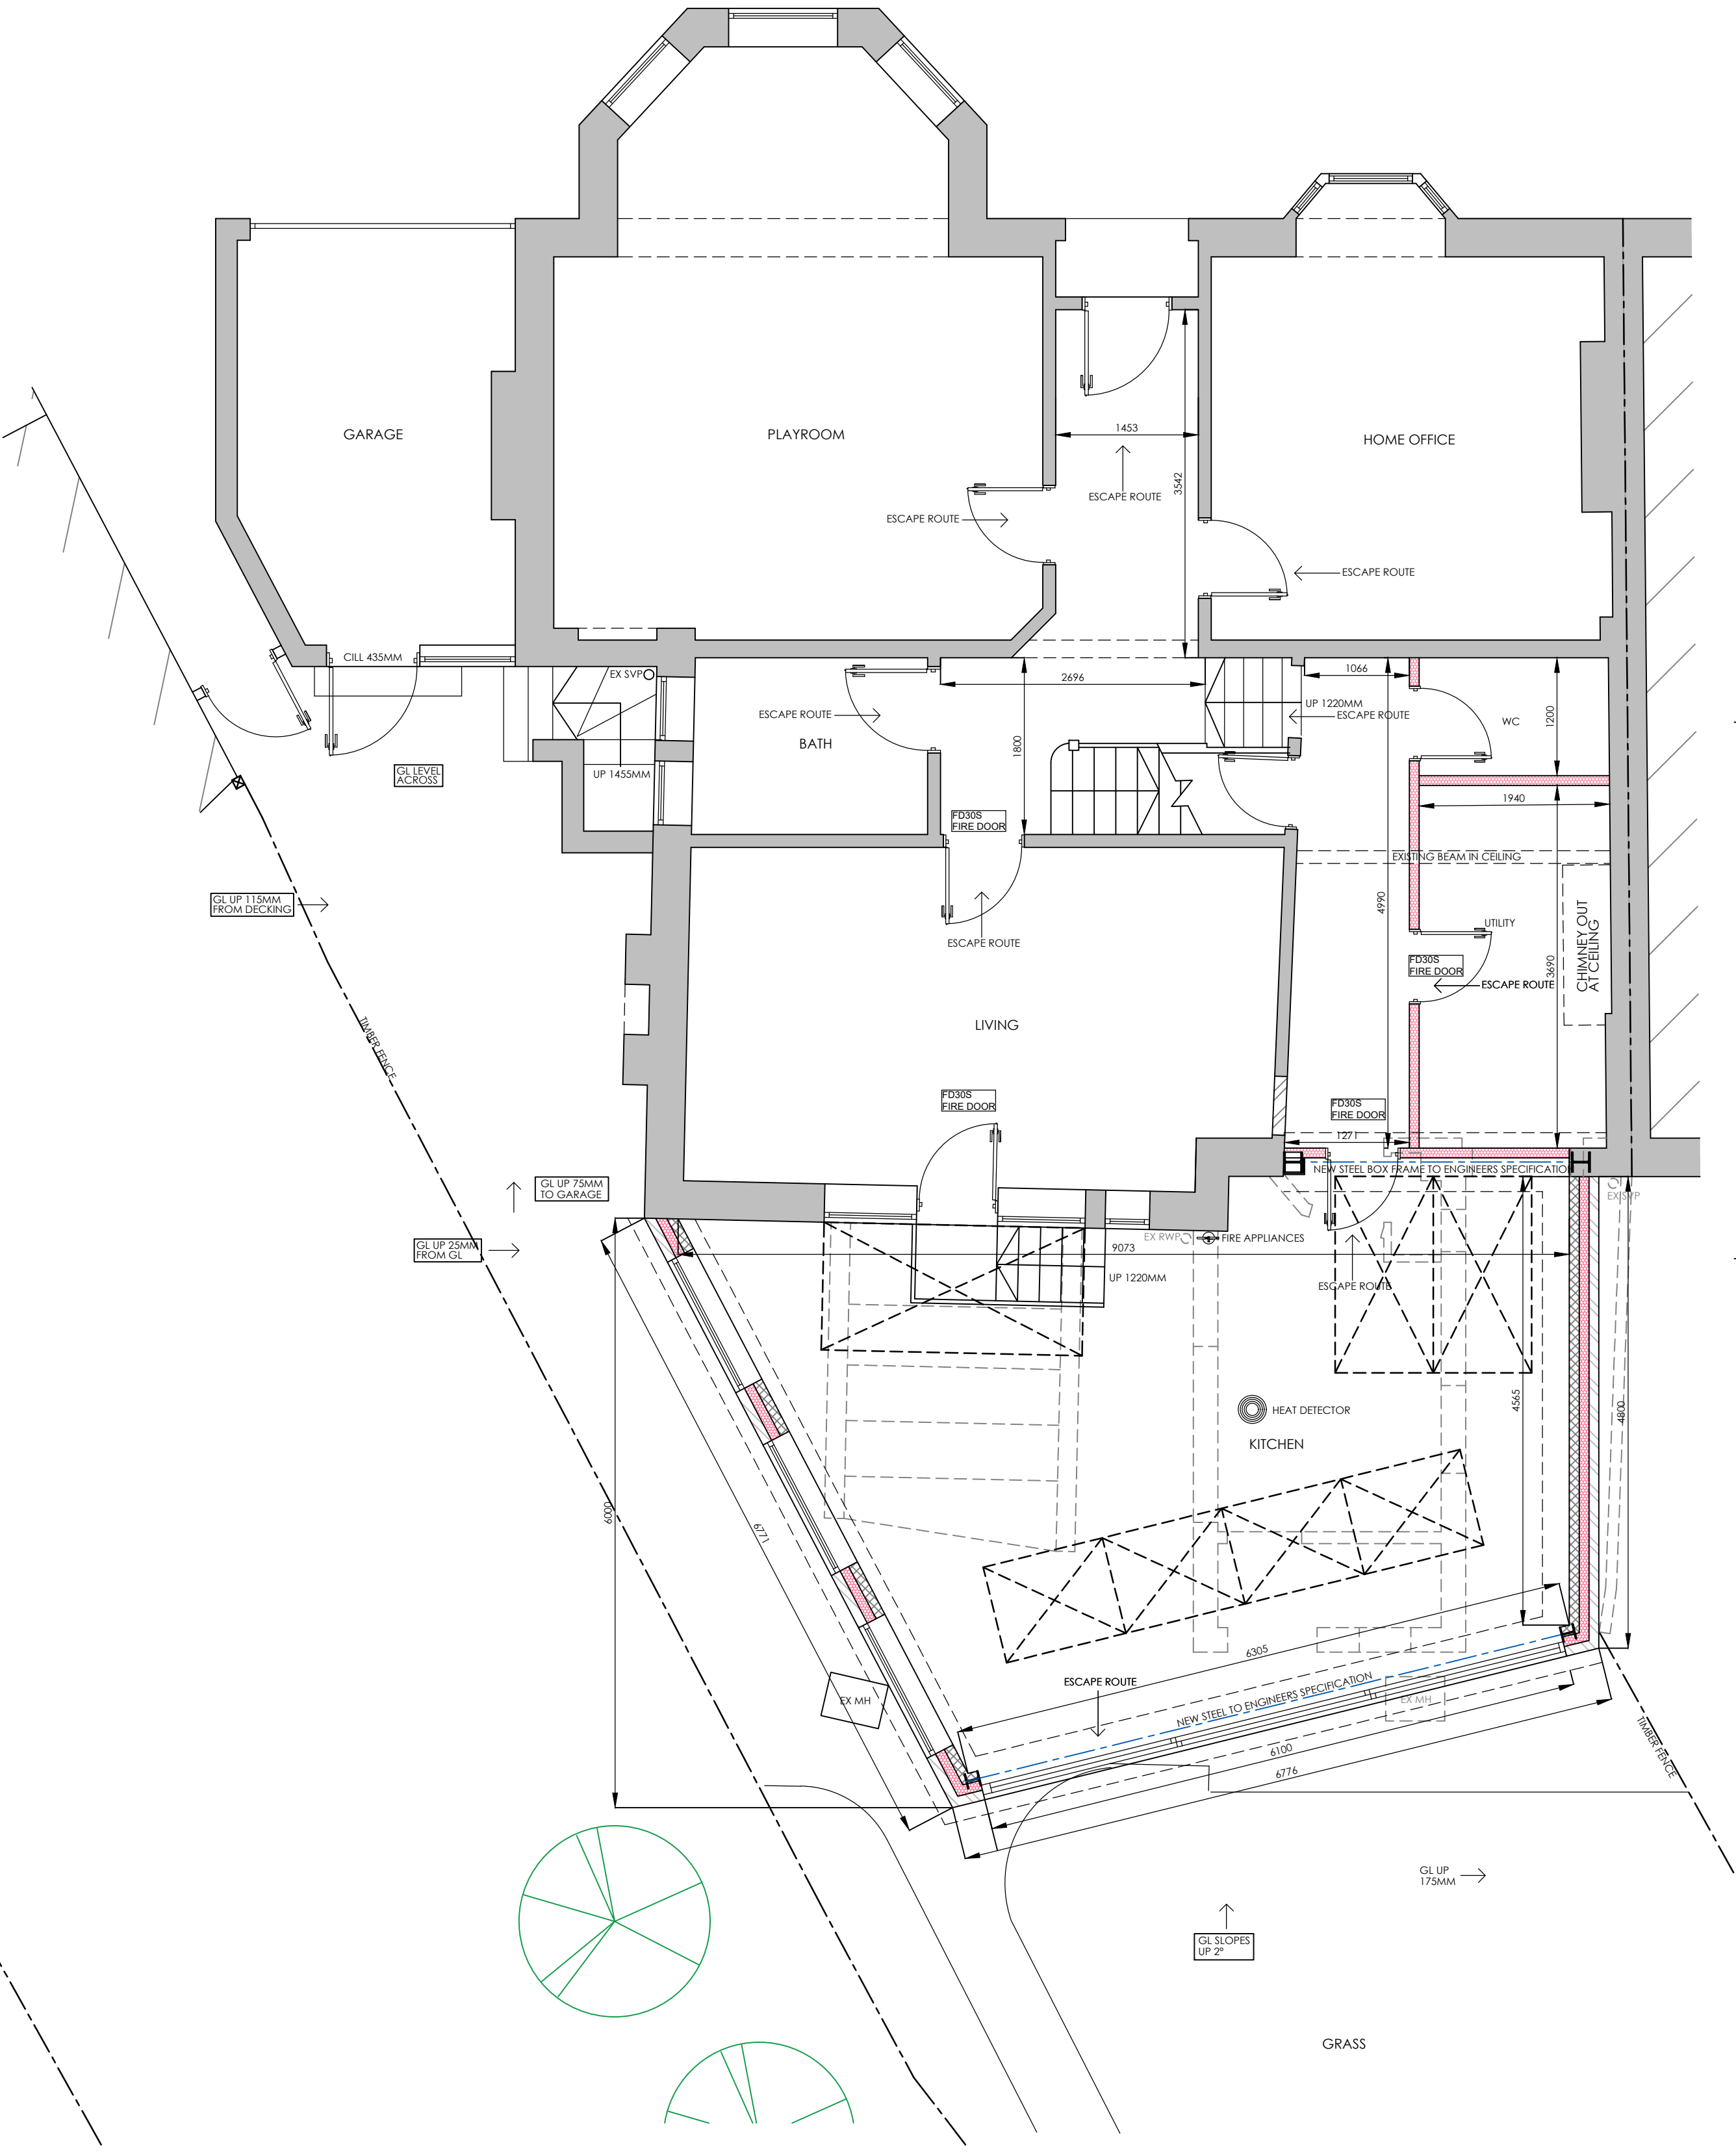


PROPOSED GROUND FLOOR PLAN 1:50

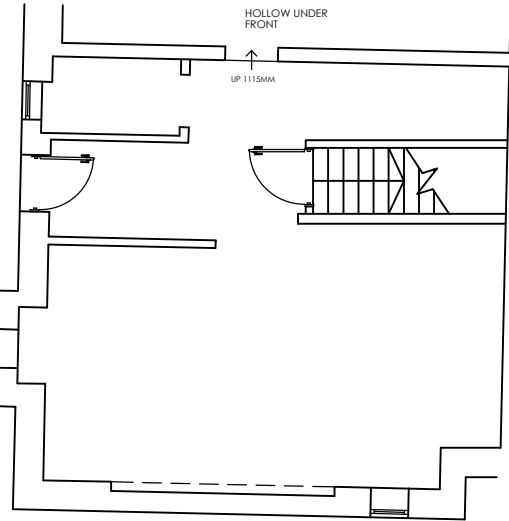


EXISTING BASEMENT FLOOR PLAN 1:100

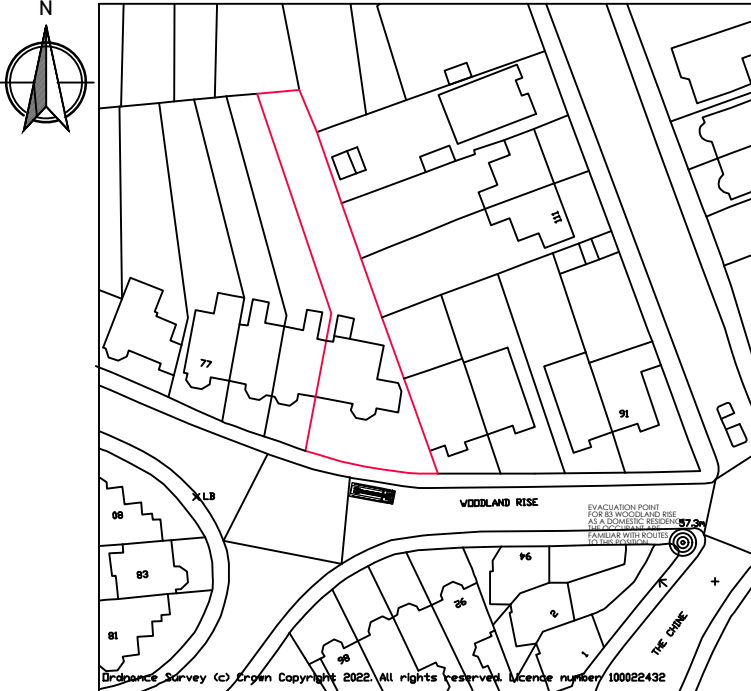

SITE LOCATION PLAN 1:1250

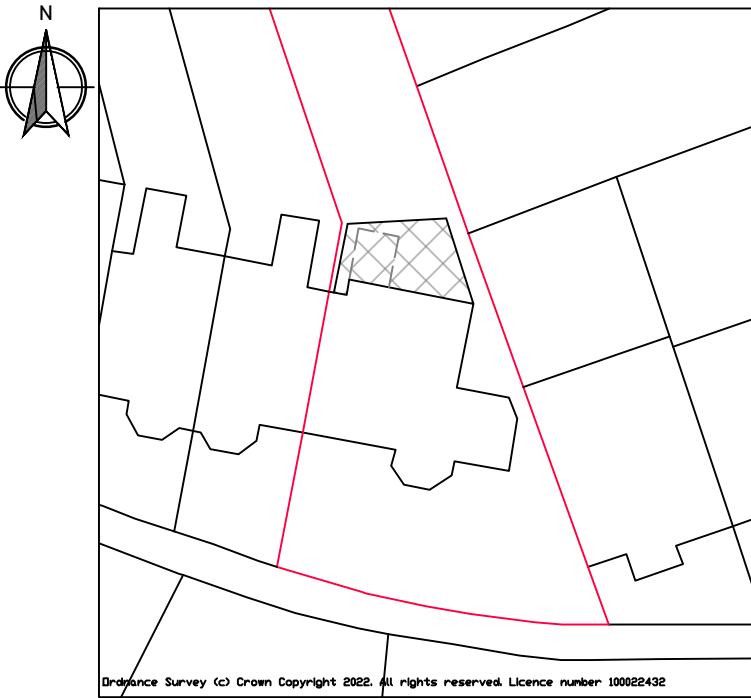

BLOCK PLAN 1:500

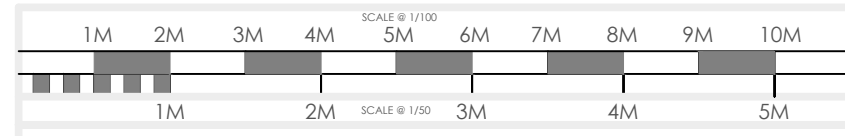

- KITCHEN EXTENSIONS
- LOFT CONVERSIONS
- REFURBISHMENTS

REVISION :
REV A - SKYLIGHT AMENDMENT - 13/06/22
REV B - 16/06/22 - CLIENT AMENDMENTS
REV C - 22/06/22 - CLIENT AMENDMENTS
REV D - 12/10/22 - CLIENT AMENDMENTS
REV E - 03/11/22 - PLANNING SUBMISSION

DRAWING :	EXISTING AND PROPOSED FLOOR PLANS AND ELEVATIONS
DATE :	MAR 22
PROJECT :	PROPOSED SINGLE STOREY REAR EXTENSION
SCALE @ A1 :	VARIES
CLIENT :	YASMIN GALE
CLIENT ADDRESS :	83 WOODLAND RISE LONDON N10 3UN