

Notes :

This drawing has been prepared in accordance with BS 5837:2012.



This drawing is intended to be printed and used in colour only, and for no purpose other than the consideration of trees in accordance with BS 5837.

BS5837:2012 Cascade chart for tree quality assessment

Category & Definition	Criteria (including subcategories where appropriate)	Identification on plan
Trees unsuitable for retention		
Category U	Trees that have a serious, irreparable structural defect such that their early loss is expected due to collapse or falling, or trees that are in such a state of decay that they are expected to collapse or fall within 5 years.	Red on plan RGB 127,0,0
Trees to be considered for retention		
1. Many arboreal qualities 2. Many landscape qualities 3. Many cultural values, including conservation		
Category A	Trees that are particularly good specimens of their species, or trees that are of exceptional interest or value, Light Green RGB 0,255,0

KEY

- Root Protection Area (RPA)
- Tree Stem
- T1 Tree No.

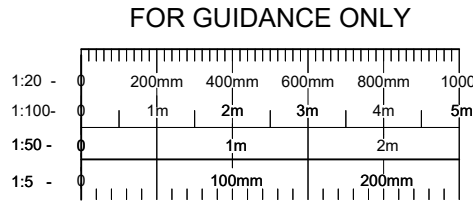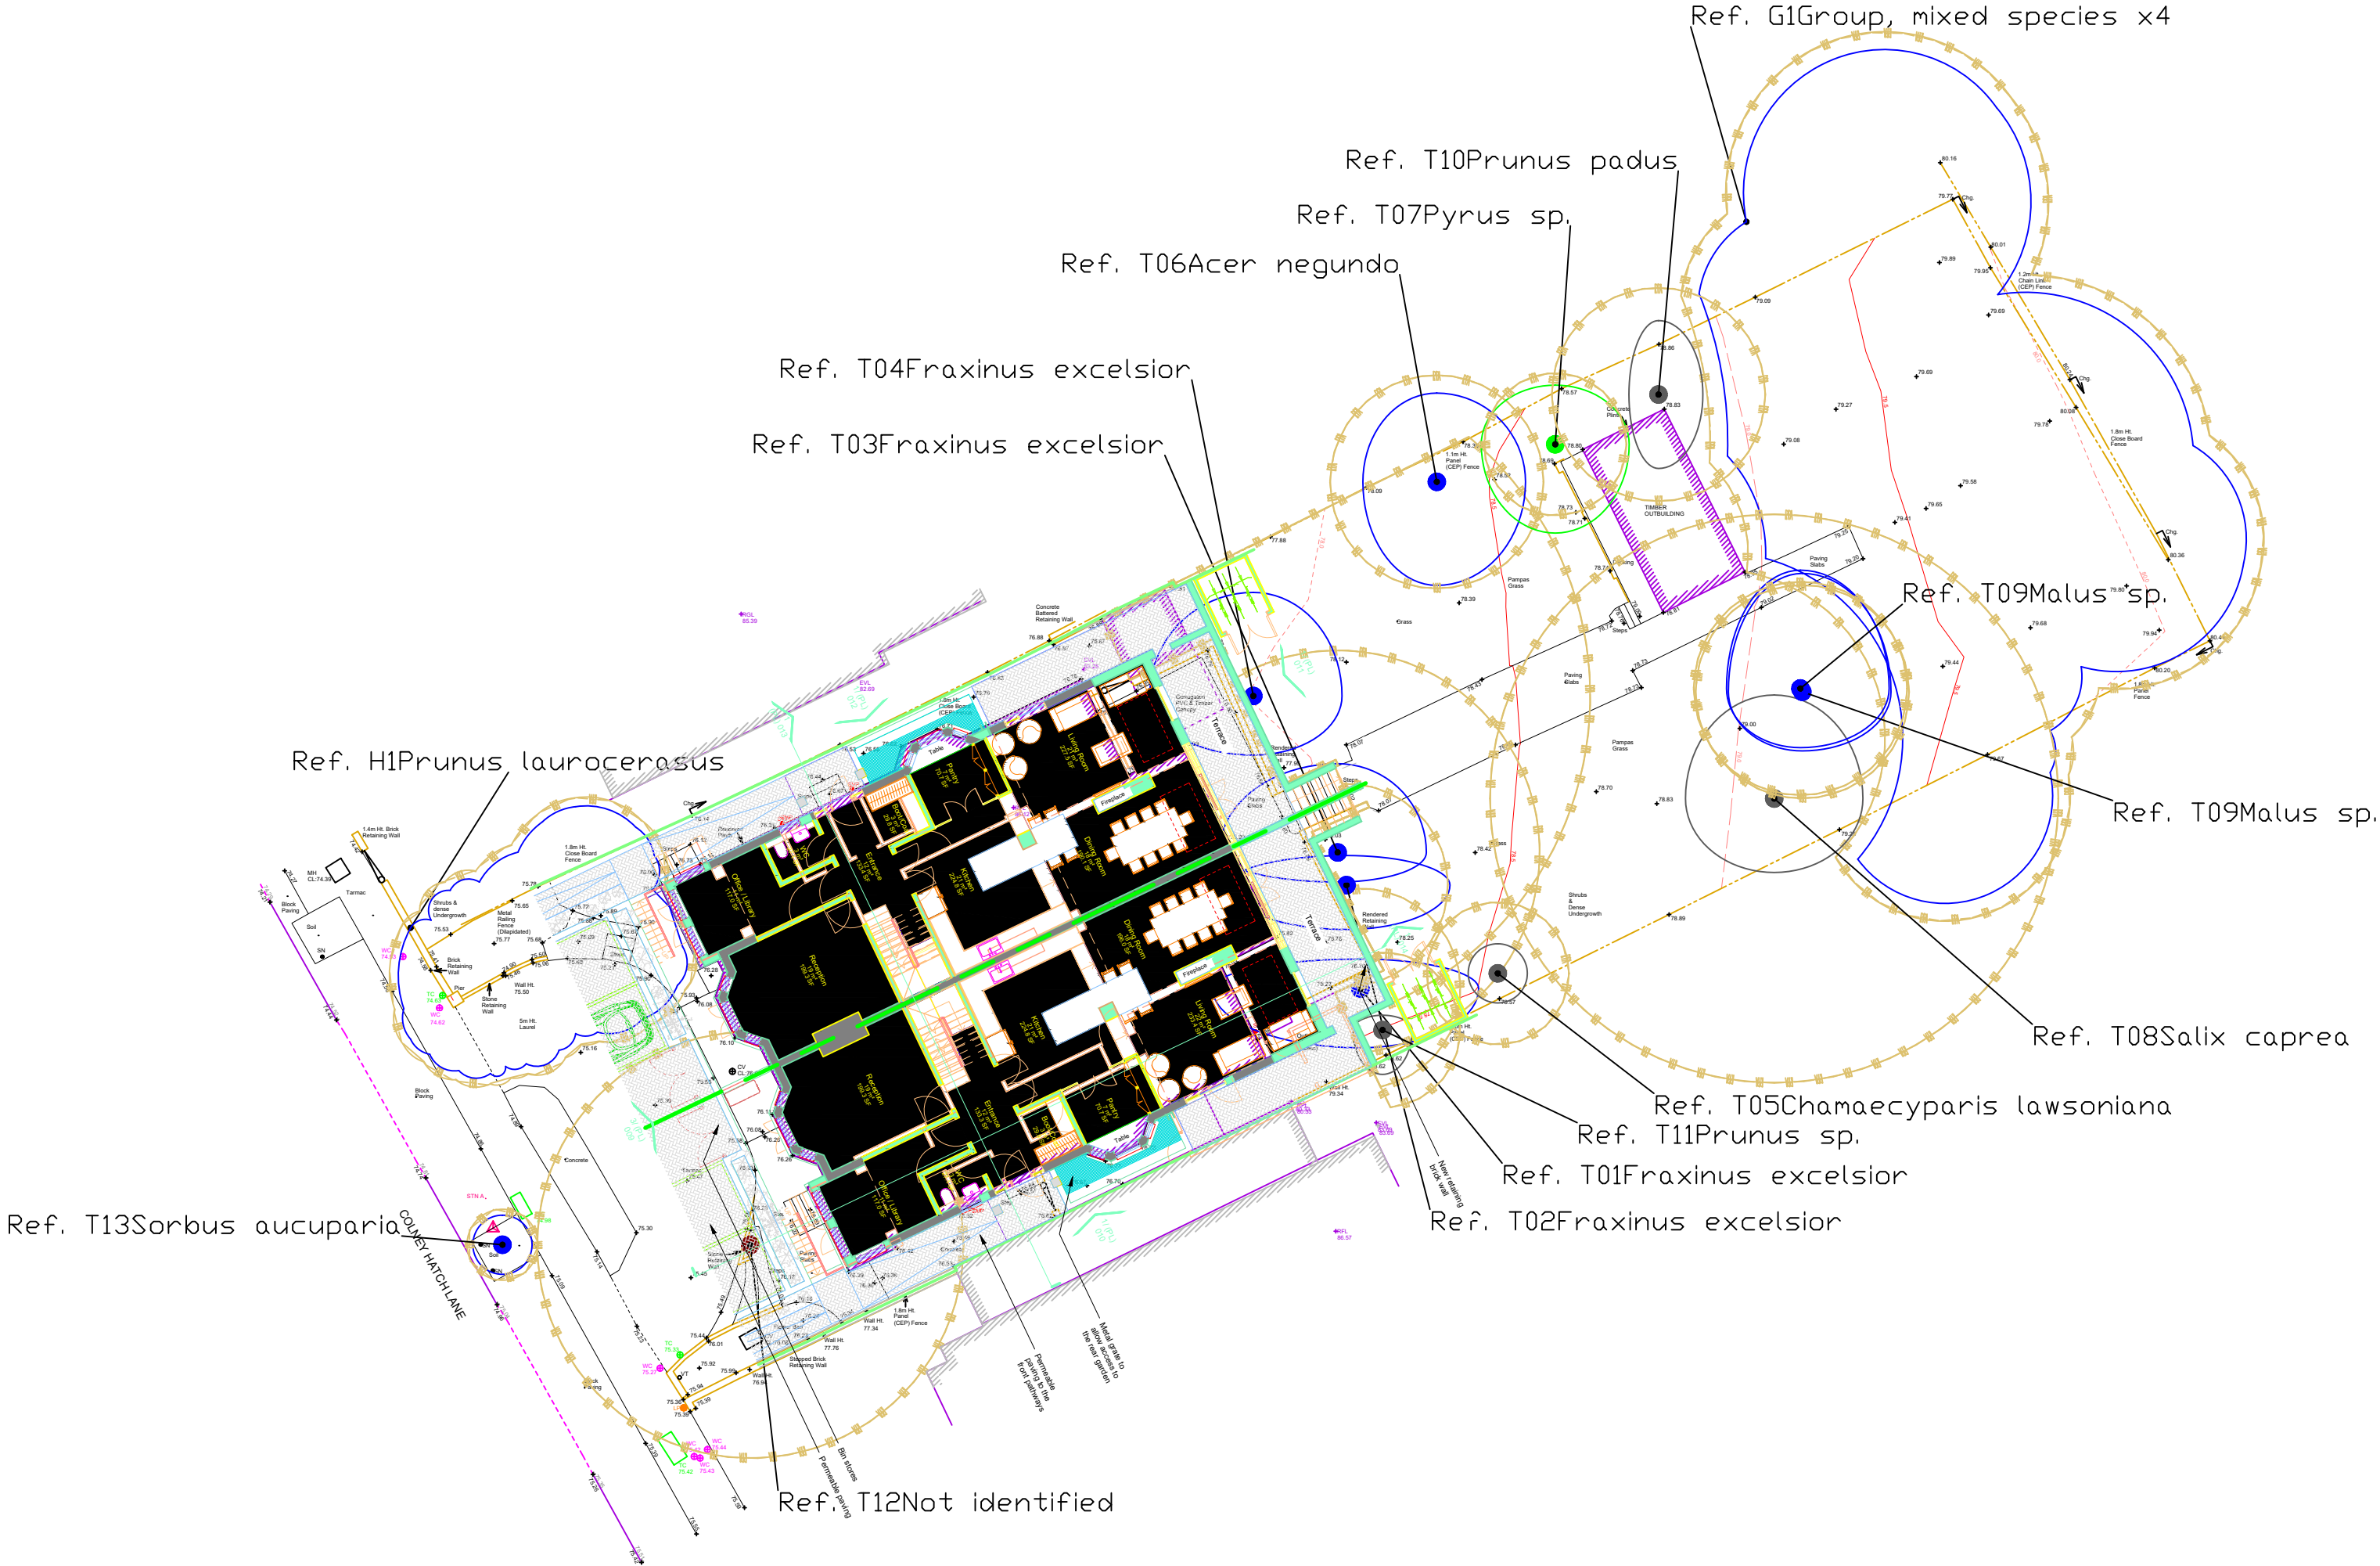

Rev	Details	Date	Checked By
Drawing Number AEL-18617-TCNLP			
 Apex Environmental Ltd 3 Lawrence Way, Lichfield, WS13 6RD TEL: 0121 249 1235 e-mail: info@ael-treecoconsultants.co.uk web: www.ael-treecoconsultants.co.uk			
Client XP Property			
Project 108-110 Colney Hatch Lane			
Title New Layout Plan			
Scale	Date	Drawn By	Checked By
1:200	17/10/2022	RJH	
Drawing Number		Revision	
		A	
THIS DRAWING IS CONFIDENTIAL AND MUST NOT BE REPRODUCED WITHOUT THE CONSENT OF APEX ENVIRONMENTAL LTD			