


Information contained within this drawing is the sole copyright of Edencoast Ltd. and is not to be reproduced without express permission. No implied licence exists. This drawing not to be used for land transfer or valuation purposes. Do not scale from this drawing. All dimensions & levels are to be checked on site by the contractor. Issued for purposes indicated only. Drawing errors and omissions to be reported to the architect.


Notes

- Existing
- Proposed
- Removed

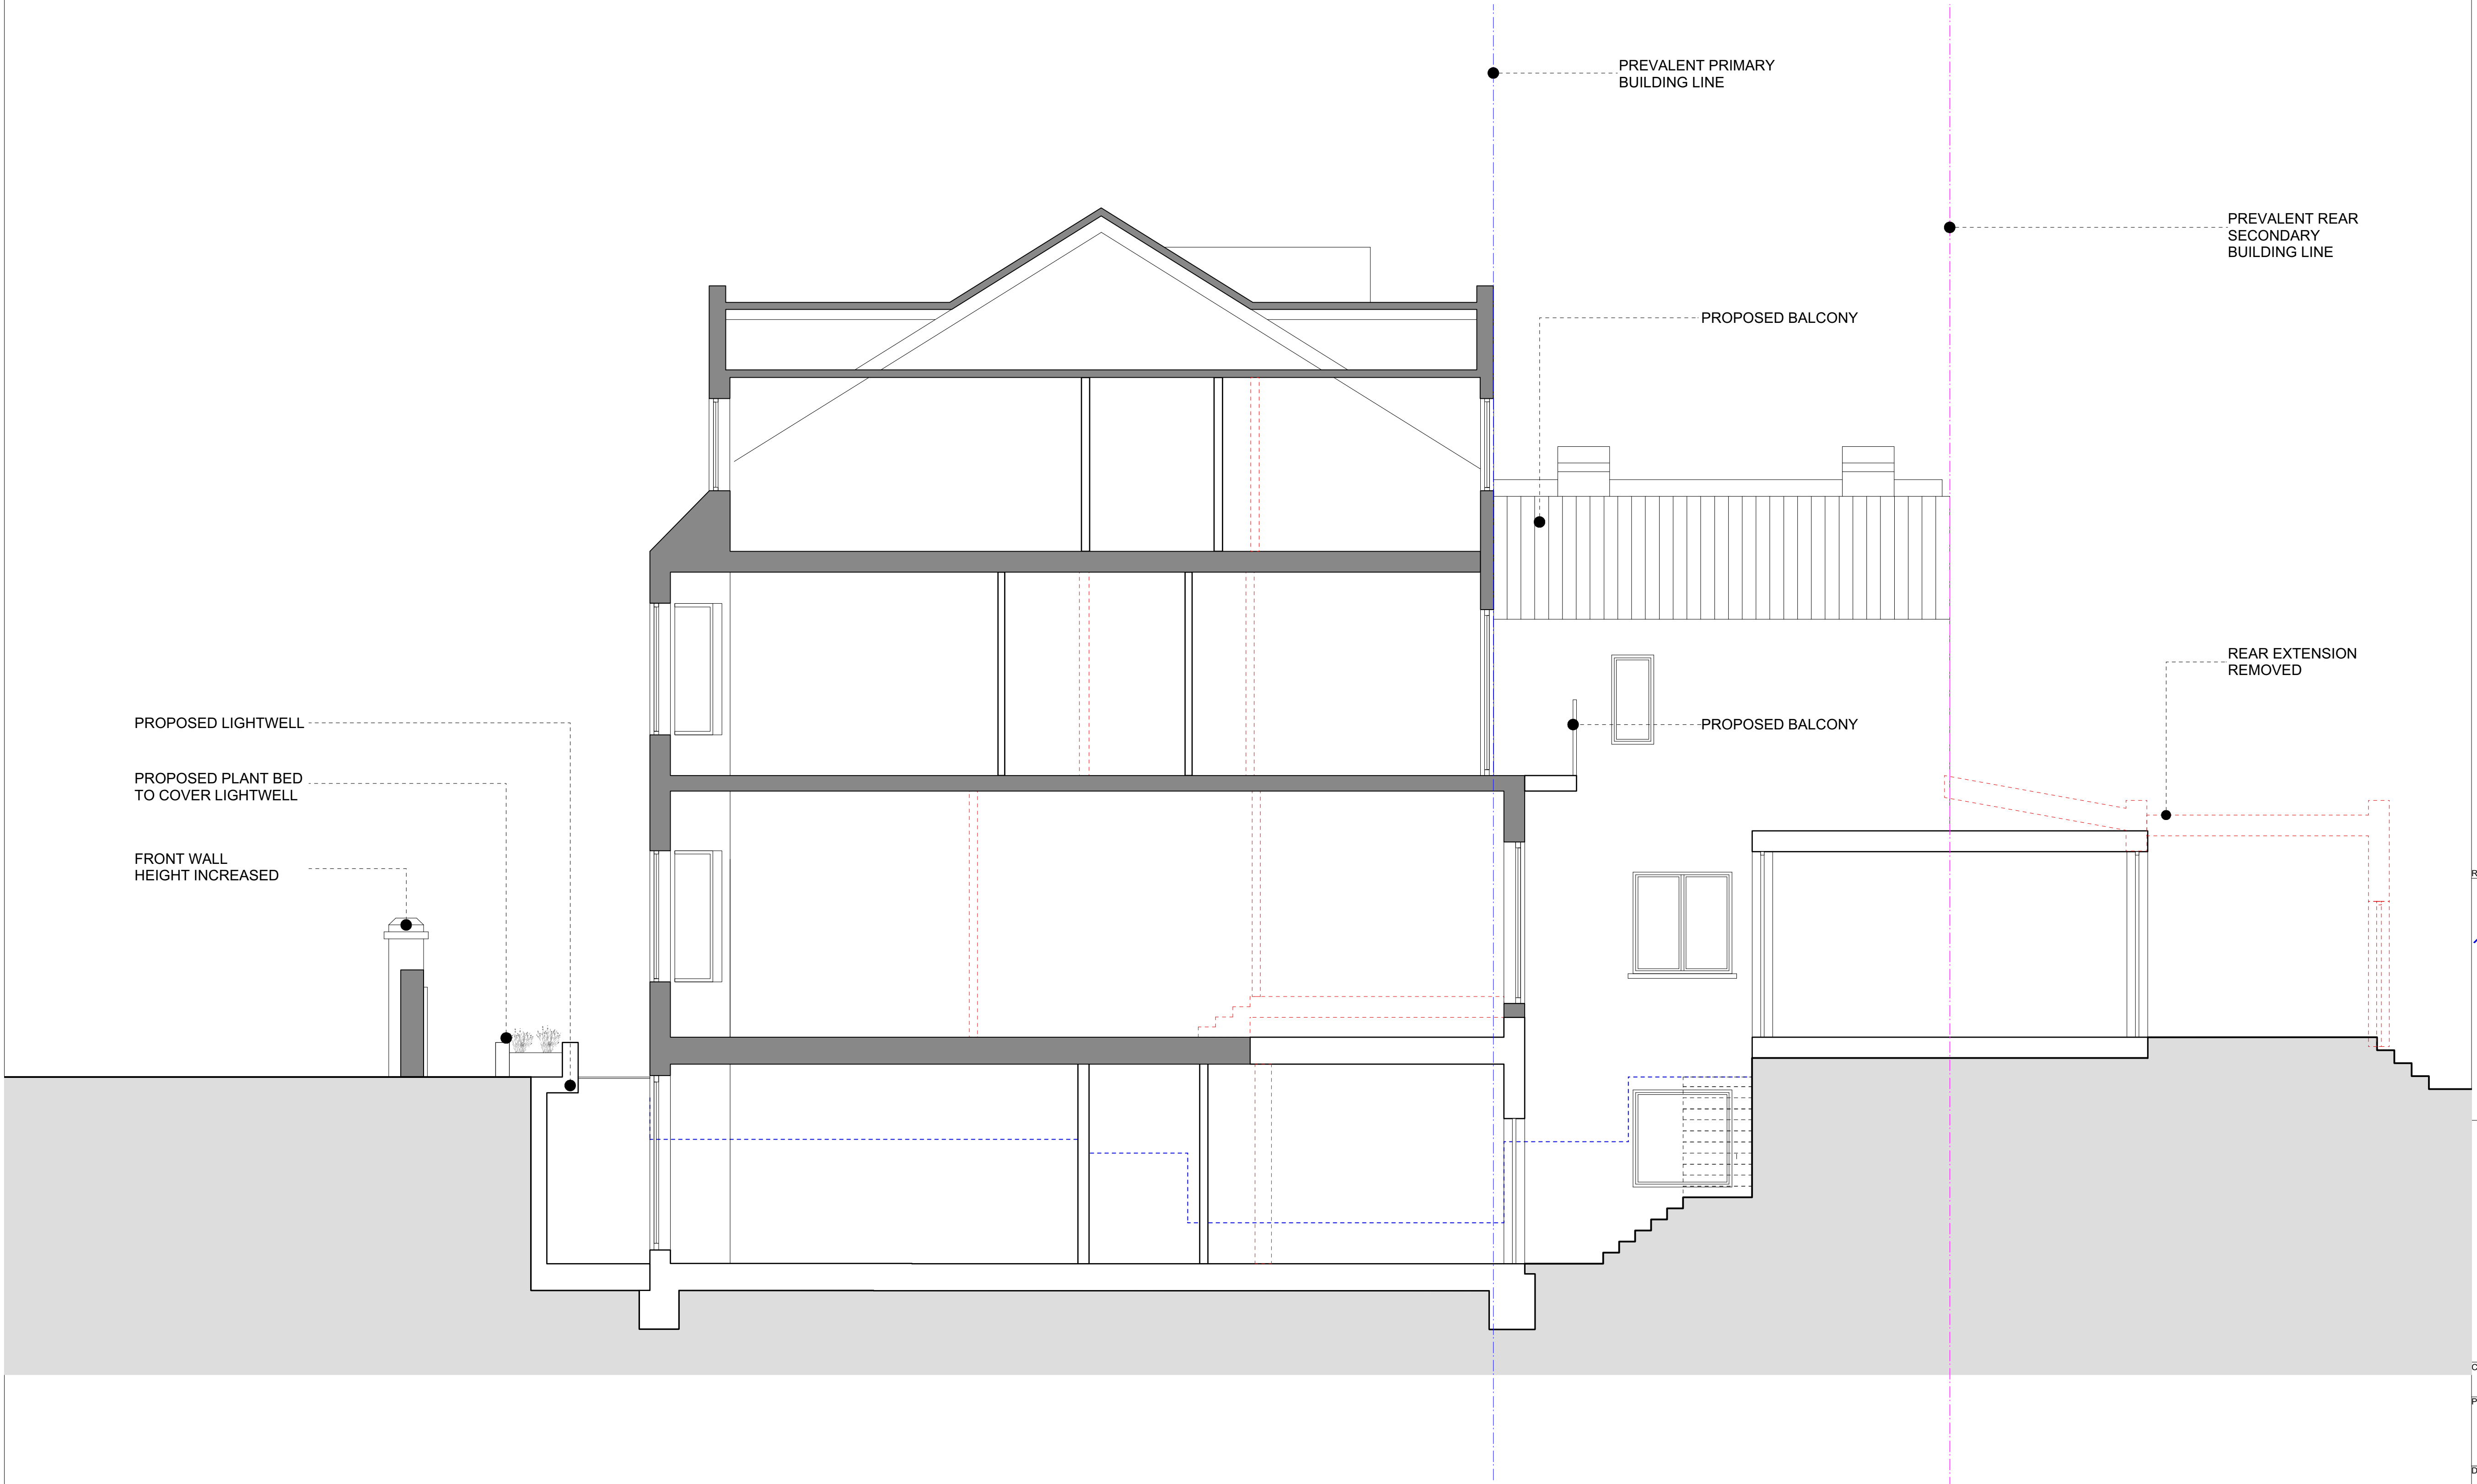

P1 03.11.22 Issued for Planning Application

Revisions

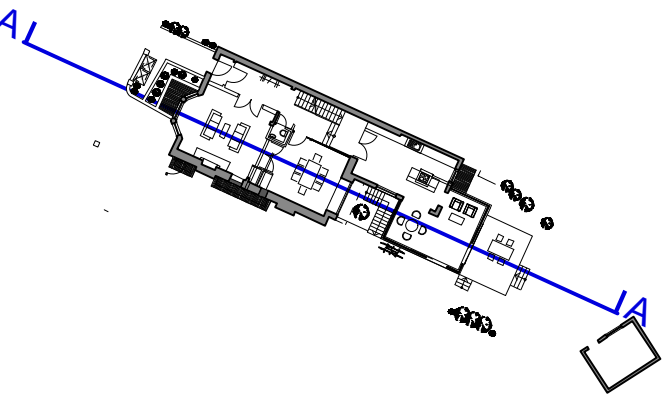

ARCHITECTURE
Edencoast Ltd,
314 Goswell Road,
London,
EC1V 7AF
Tel: +44(0)20 7952 0252
www.Edencoast.com

Client Andreas Weiskam		
Project 69 Cromwell Avenue, London, N6 5HS		
Drawing Title Proposed Section A		
Status Planning	Drawn ZF	Checked PK
Scale 1:50@A1, 1:100@A3		Date Nov 2022
Drwg. No. 326_GS_01		Revision P1

A
GS.01
Proposed Section A
1:50@A1, 1:100@A3

