


Information contained within this drawing is the sole copyright of Edencoast Ltd. and is not to be reproduced without express permission. No implied licence exists. This drawing not to be used for land transfer or valuation purposes. Do not scale from this drawing. All dimensions & levels are to be checked on site by the contractor. Issued for purposes indicated only. Drawing errors and omissions to be reported to the architect.


Notes

- Existing
- Proposed
- Removed

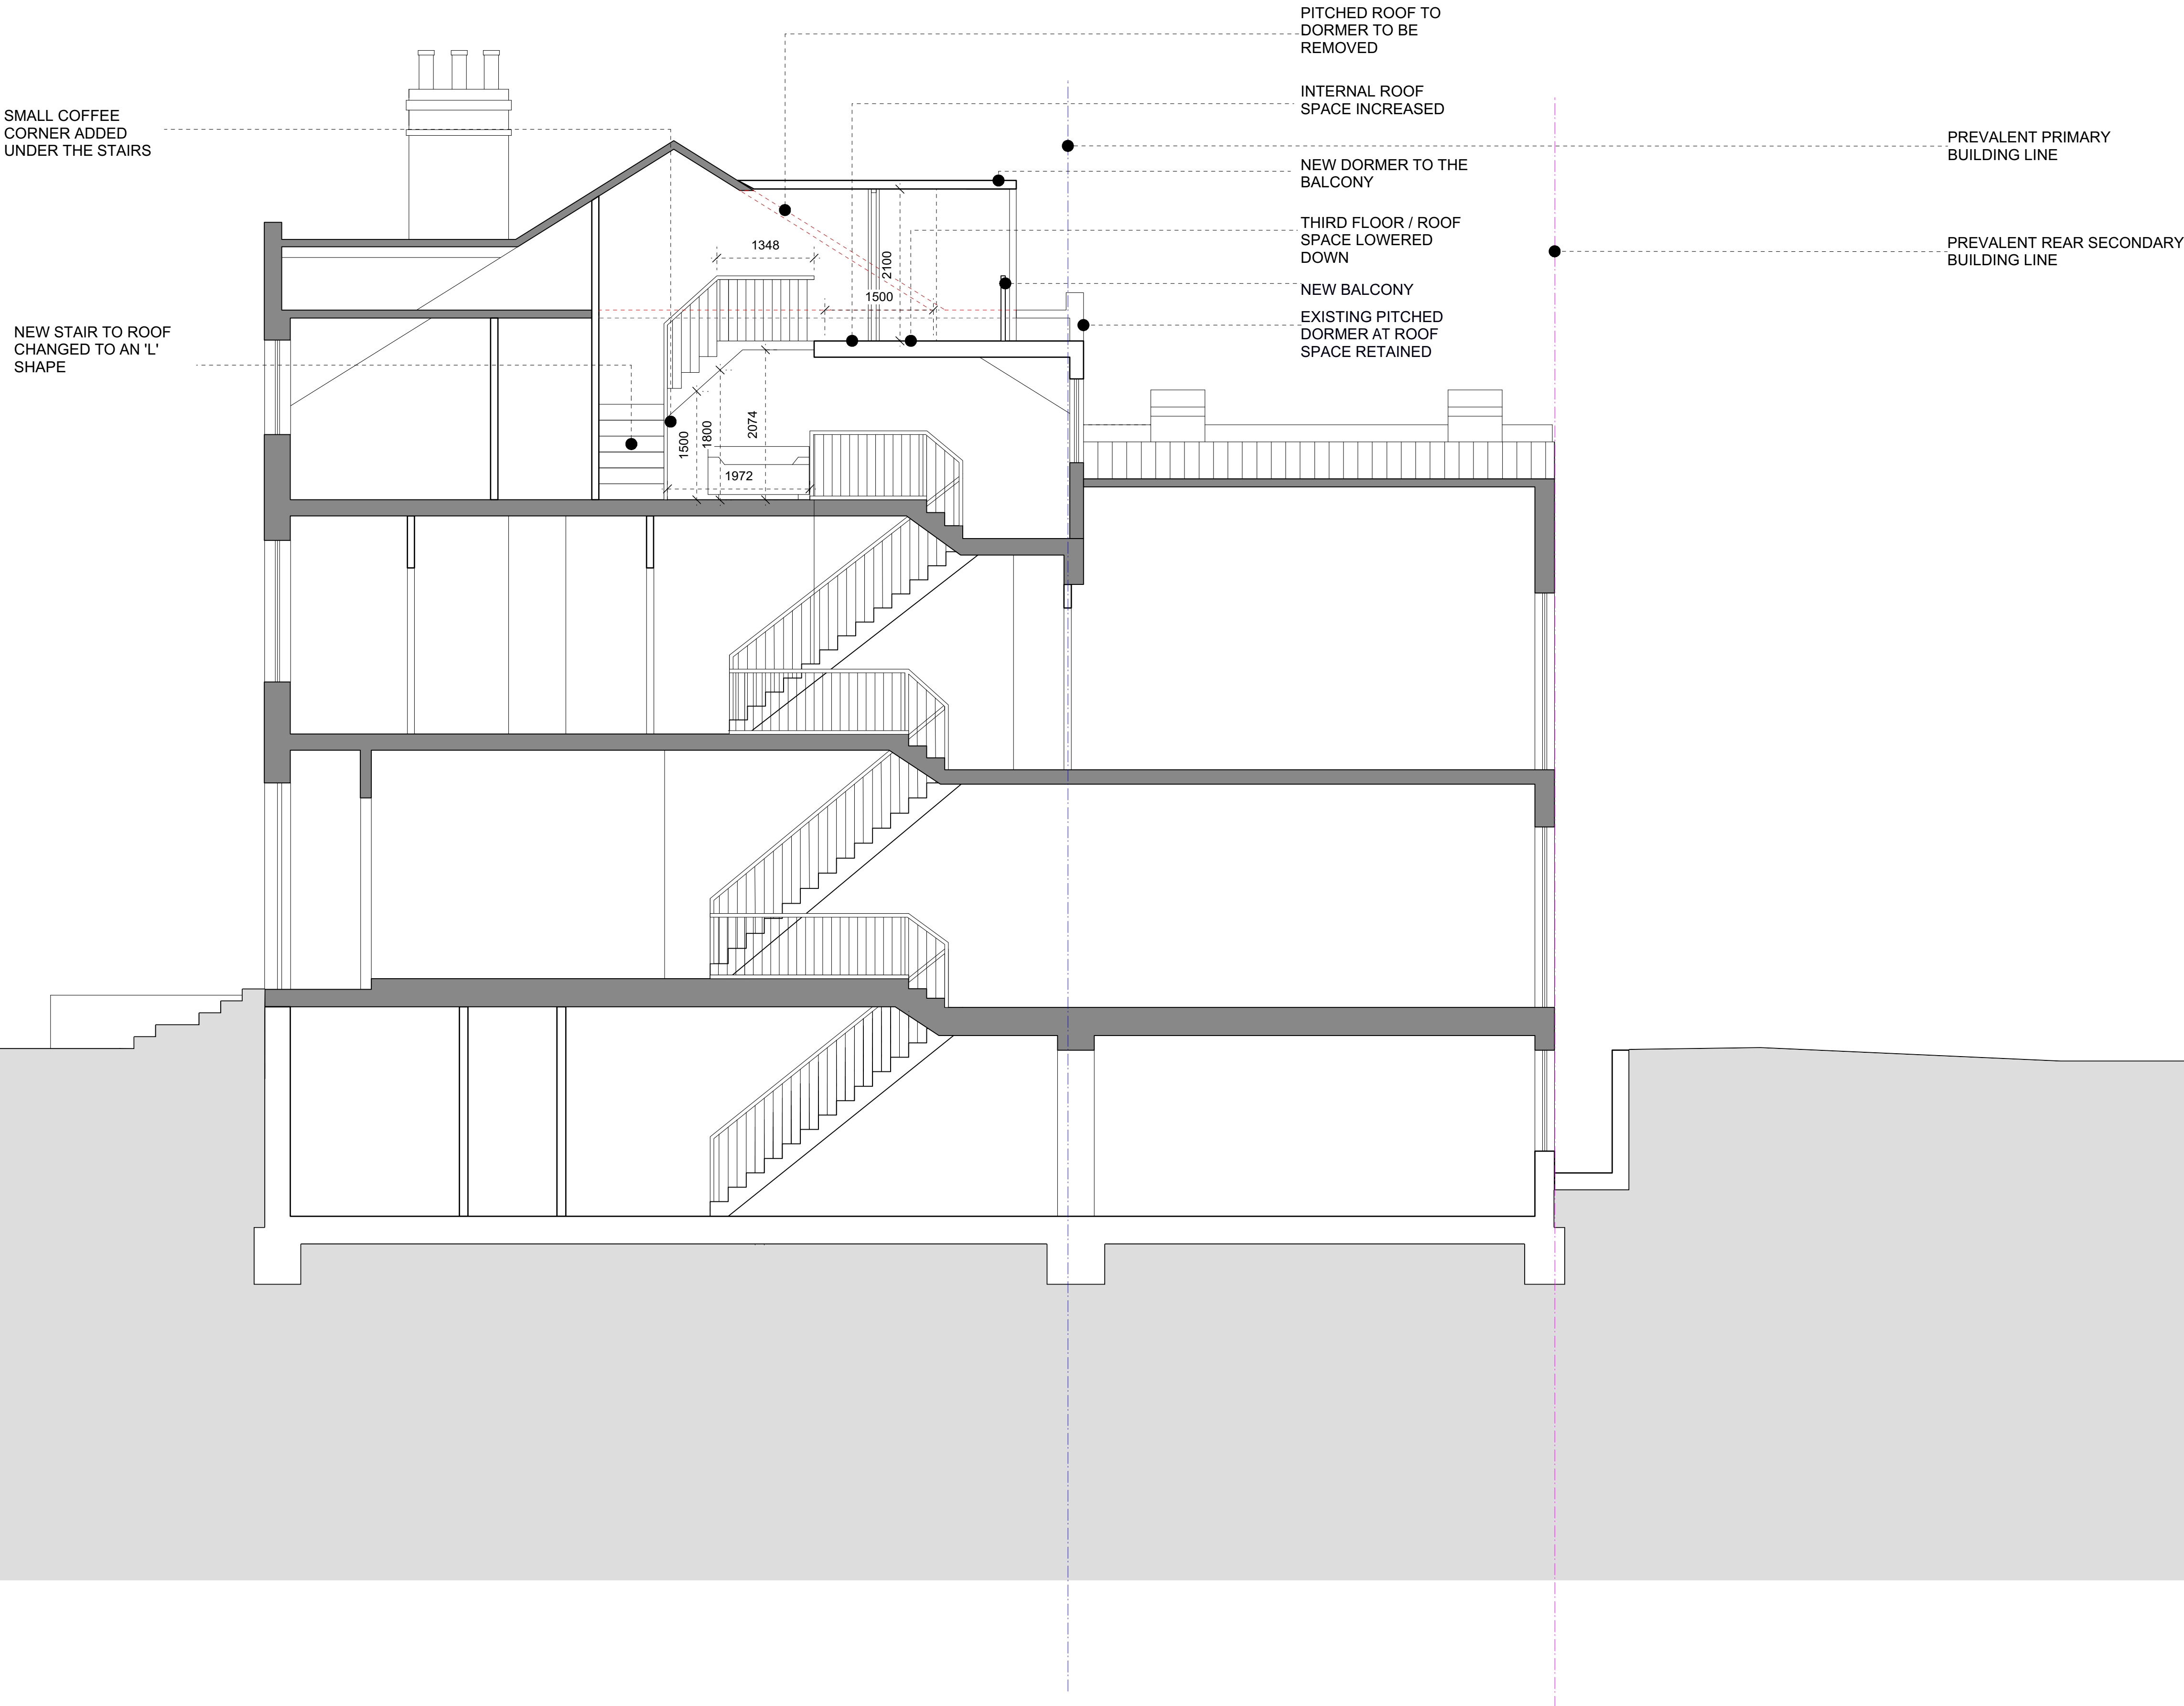

P1 03.11.22 Issued for Planning Application

Revisions

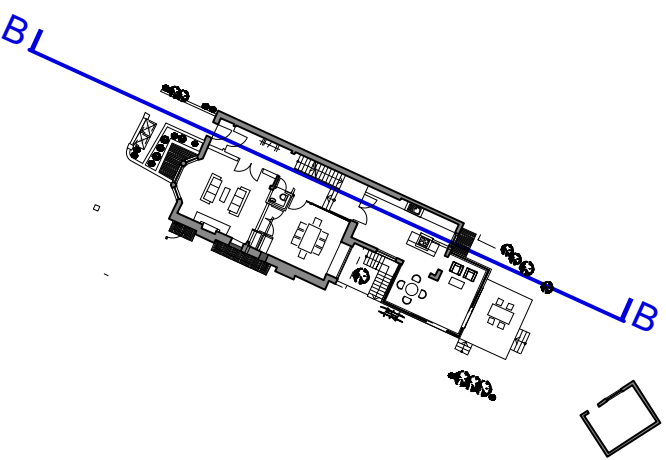

Client
Andreas Weiskam

Project
69 Cromwell Avenue, London, N6 5HS

Drawing Title
Proposed Section C

Status	Planning	Drawn	ZF	Checked	PK
Scale	1:50@A1, 1:100@A3	Date	Nov 2022		
Drwg. No.	326_GS_03	Revision	P1		

B
GS.03
Proposed Section C
1:50@A1, 1:100@A3

