



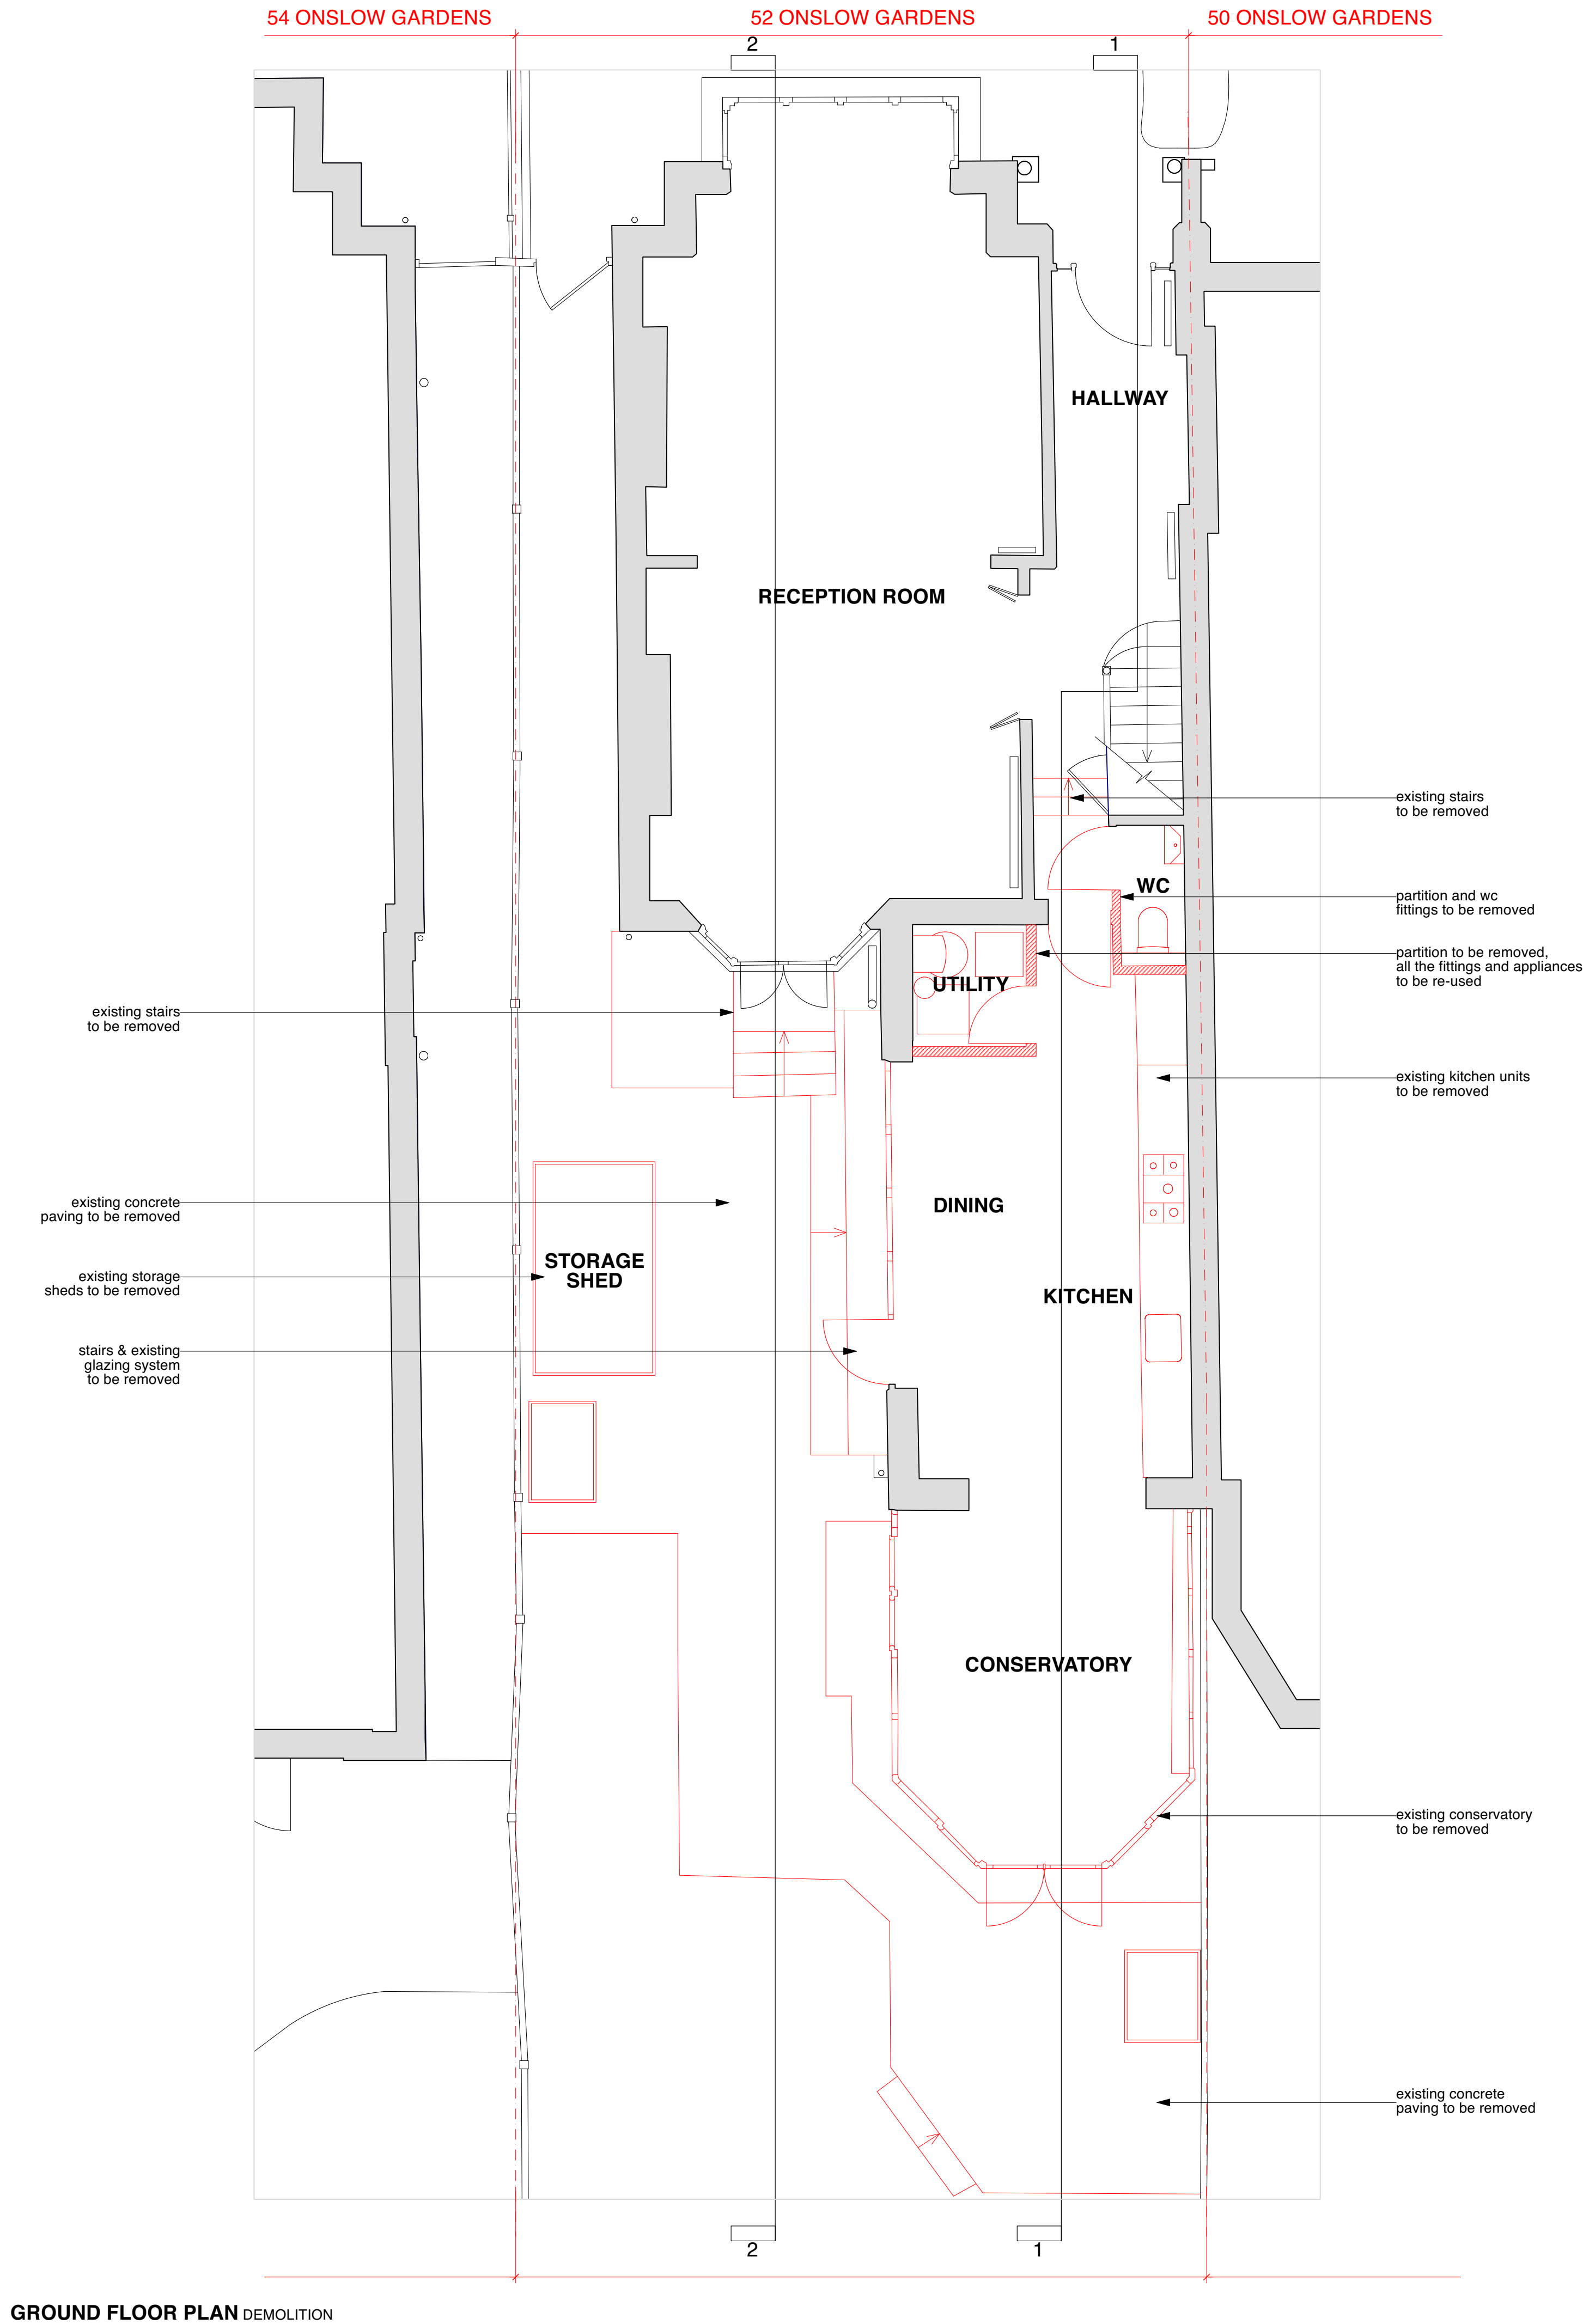

GROUND FLOOR PLAN DEMOLITION

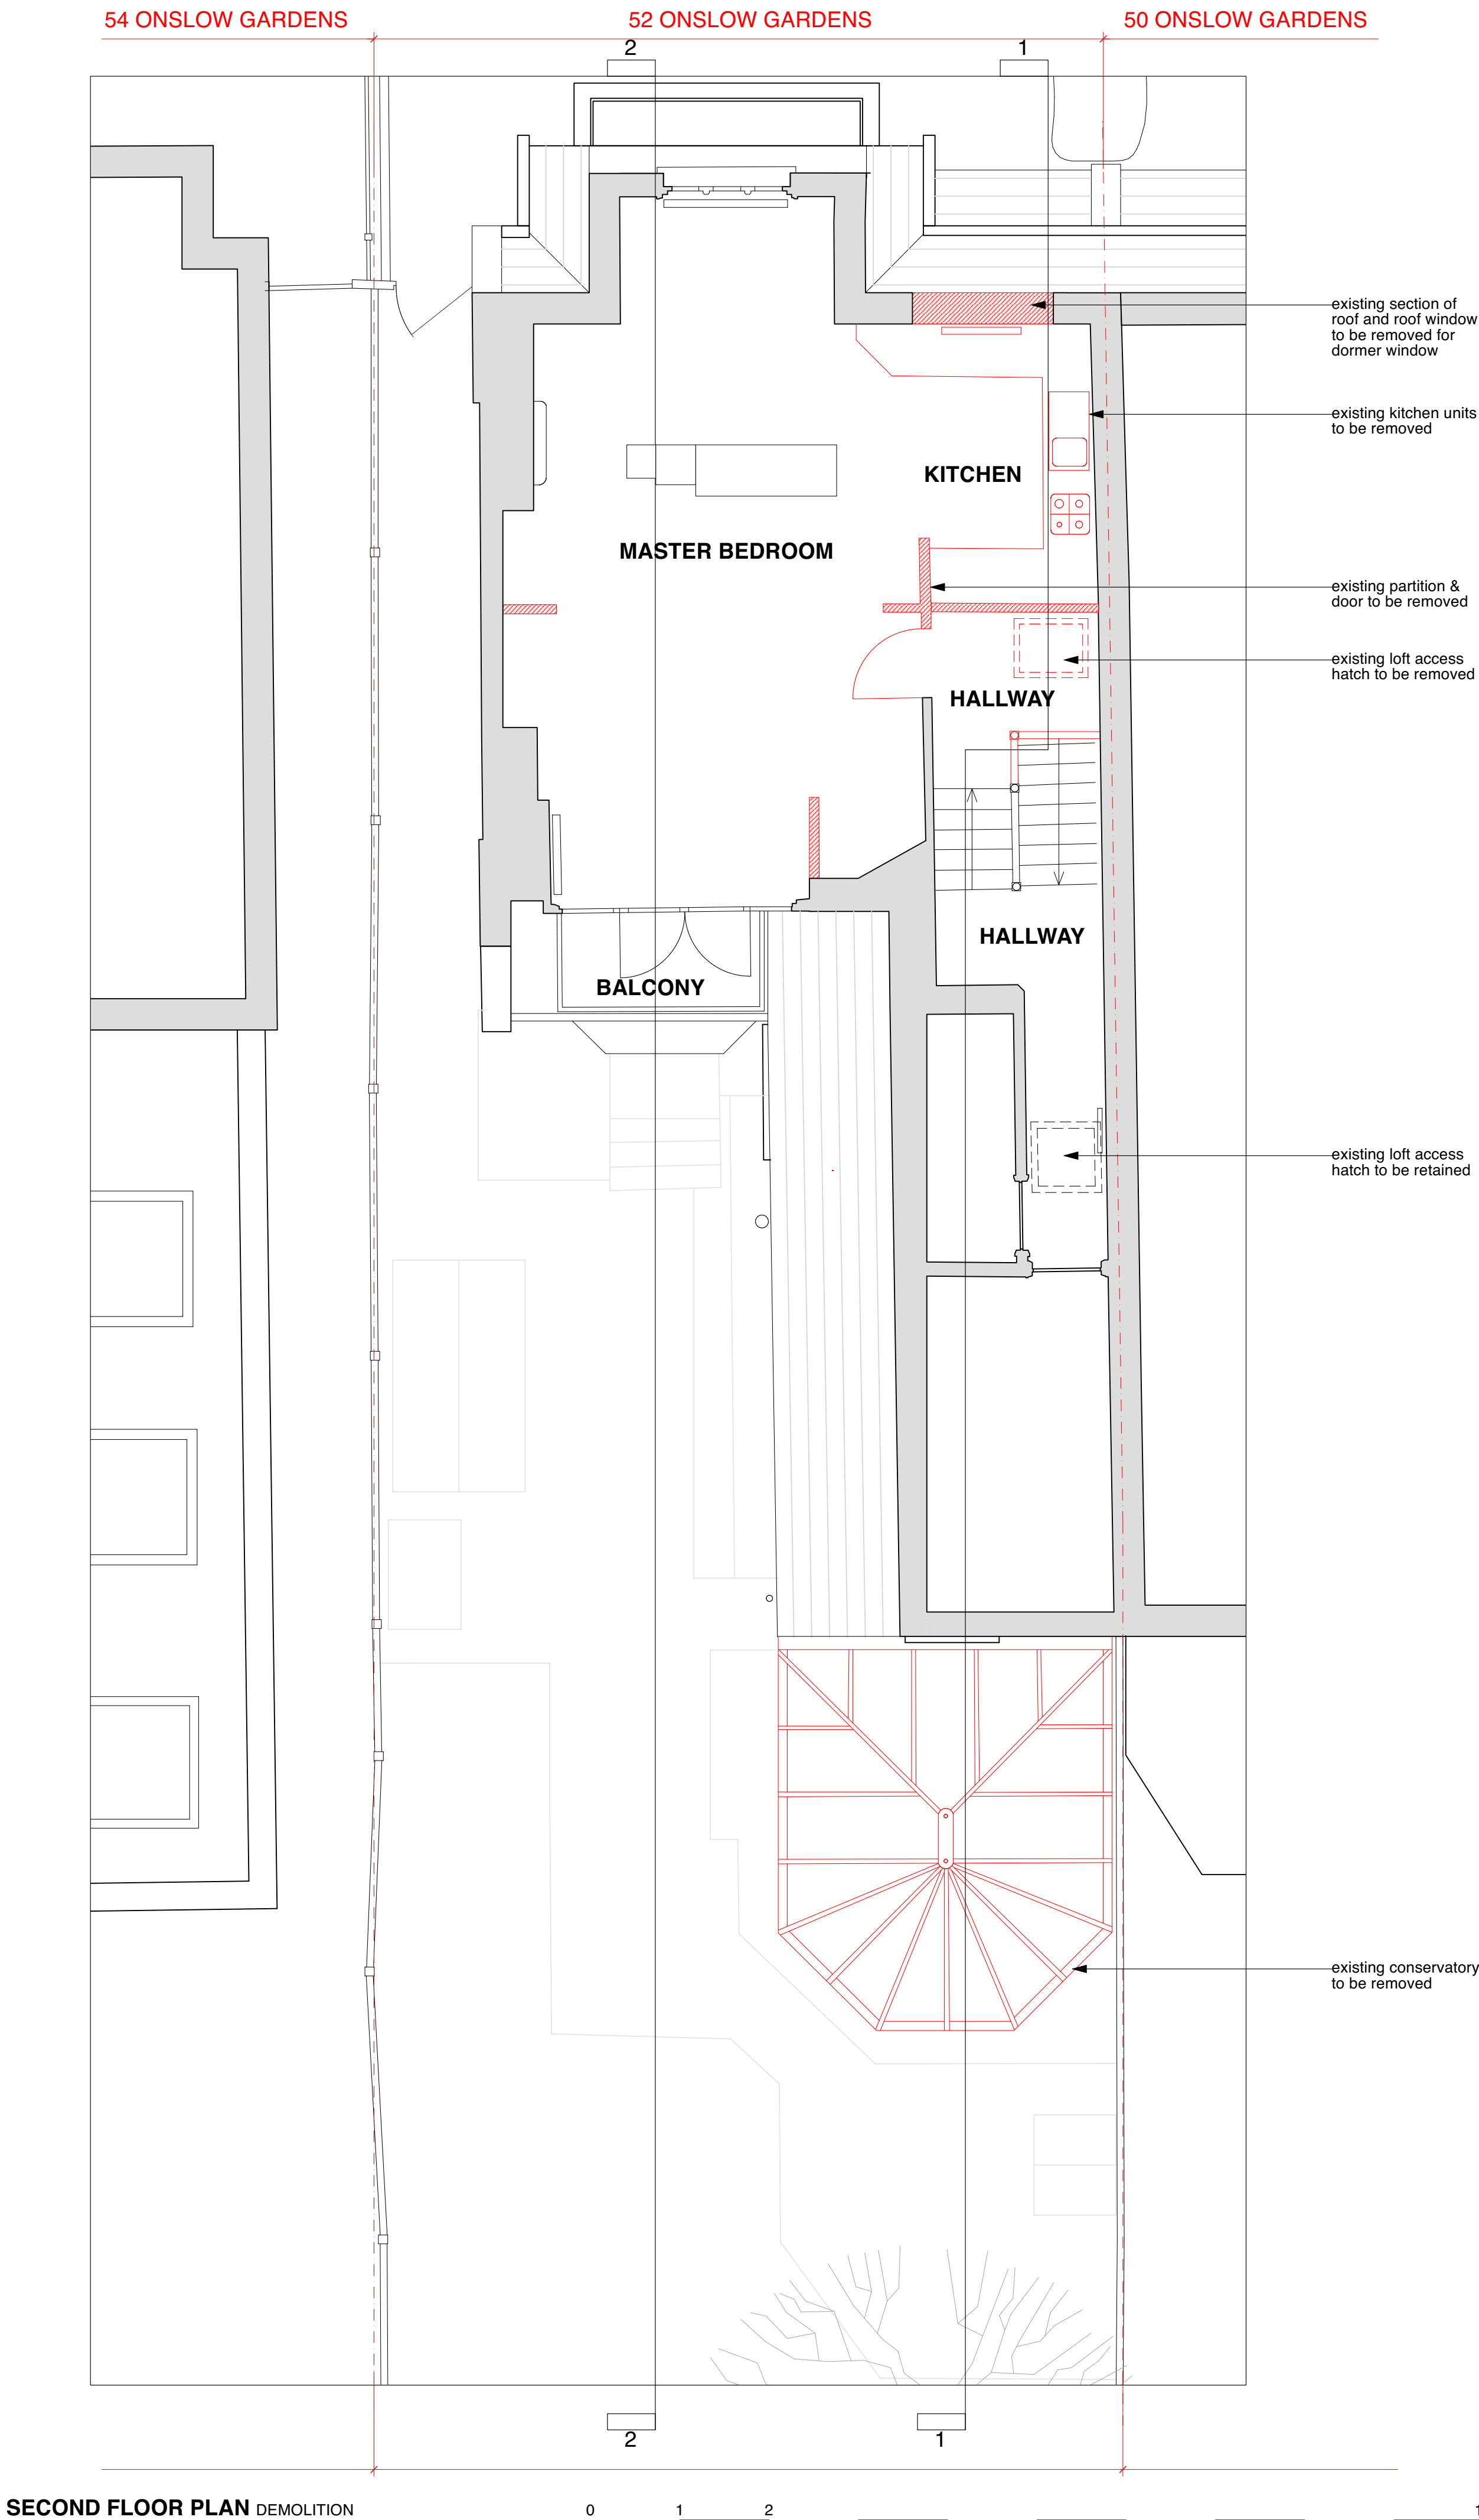

SECOND FLOOR PLAN DEMOLITION

