



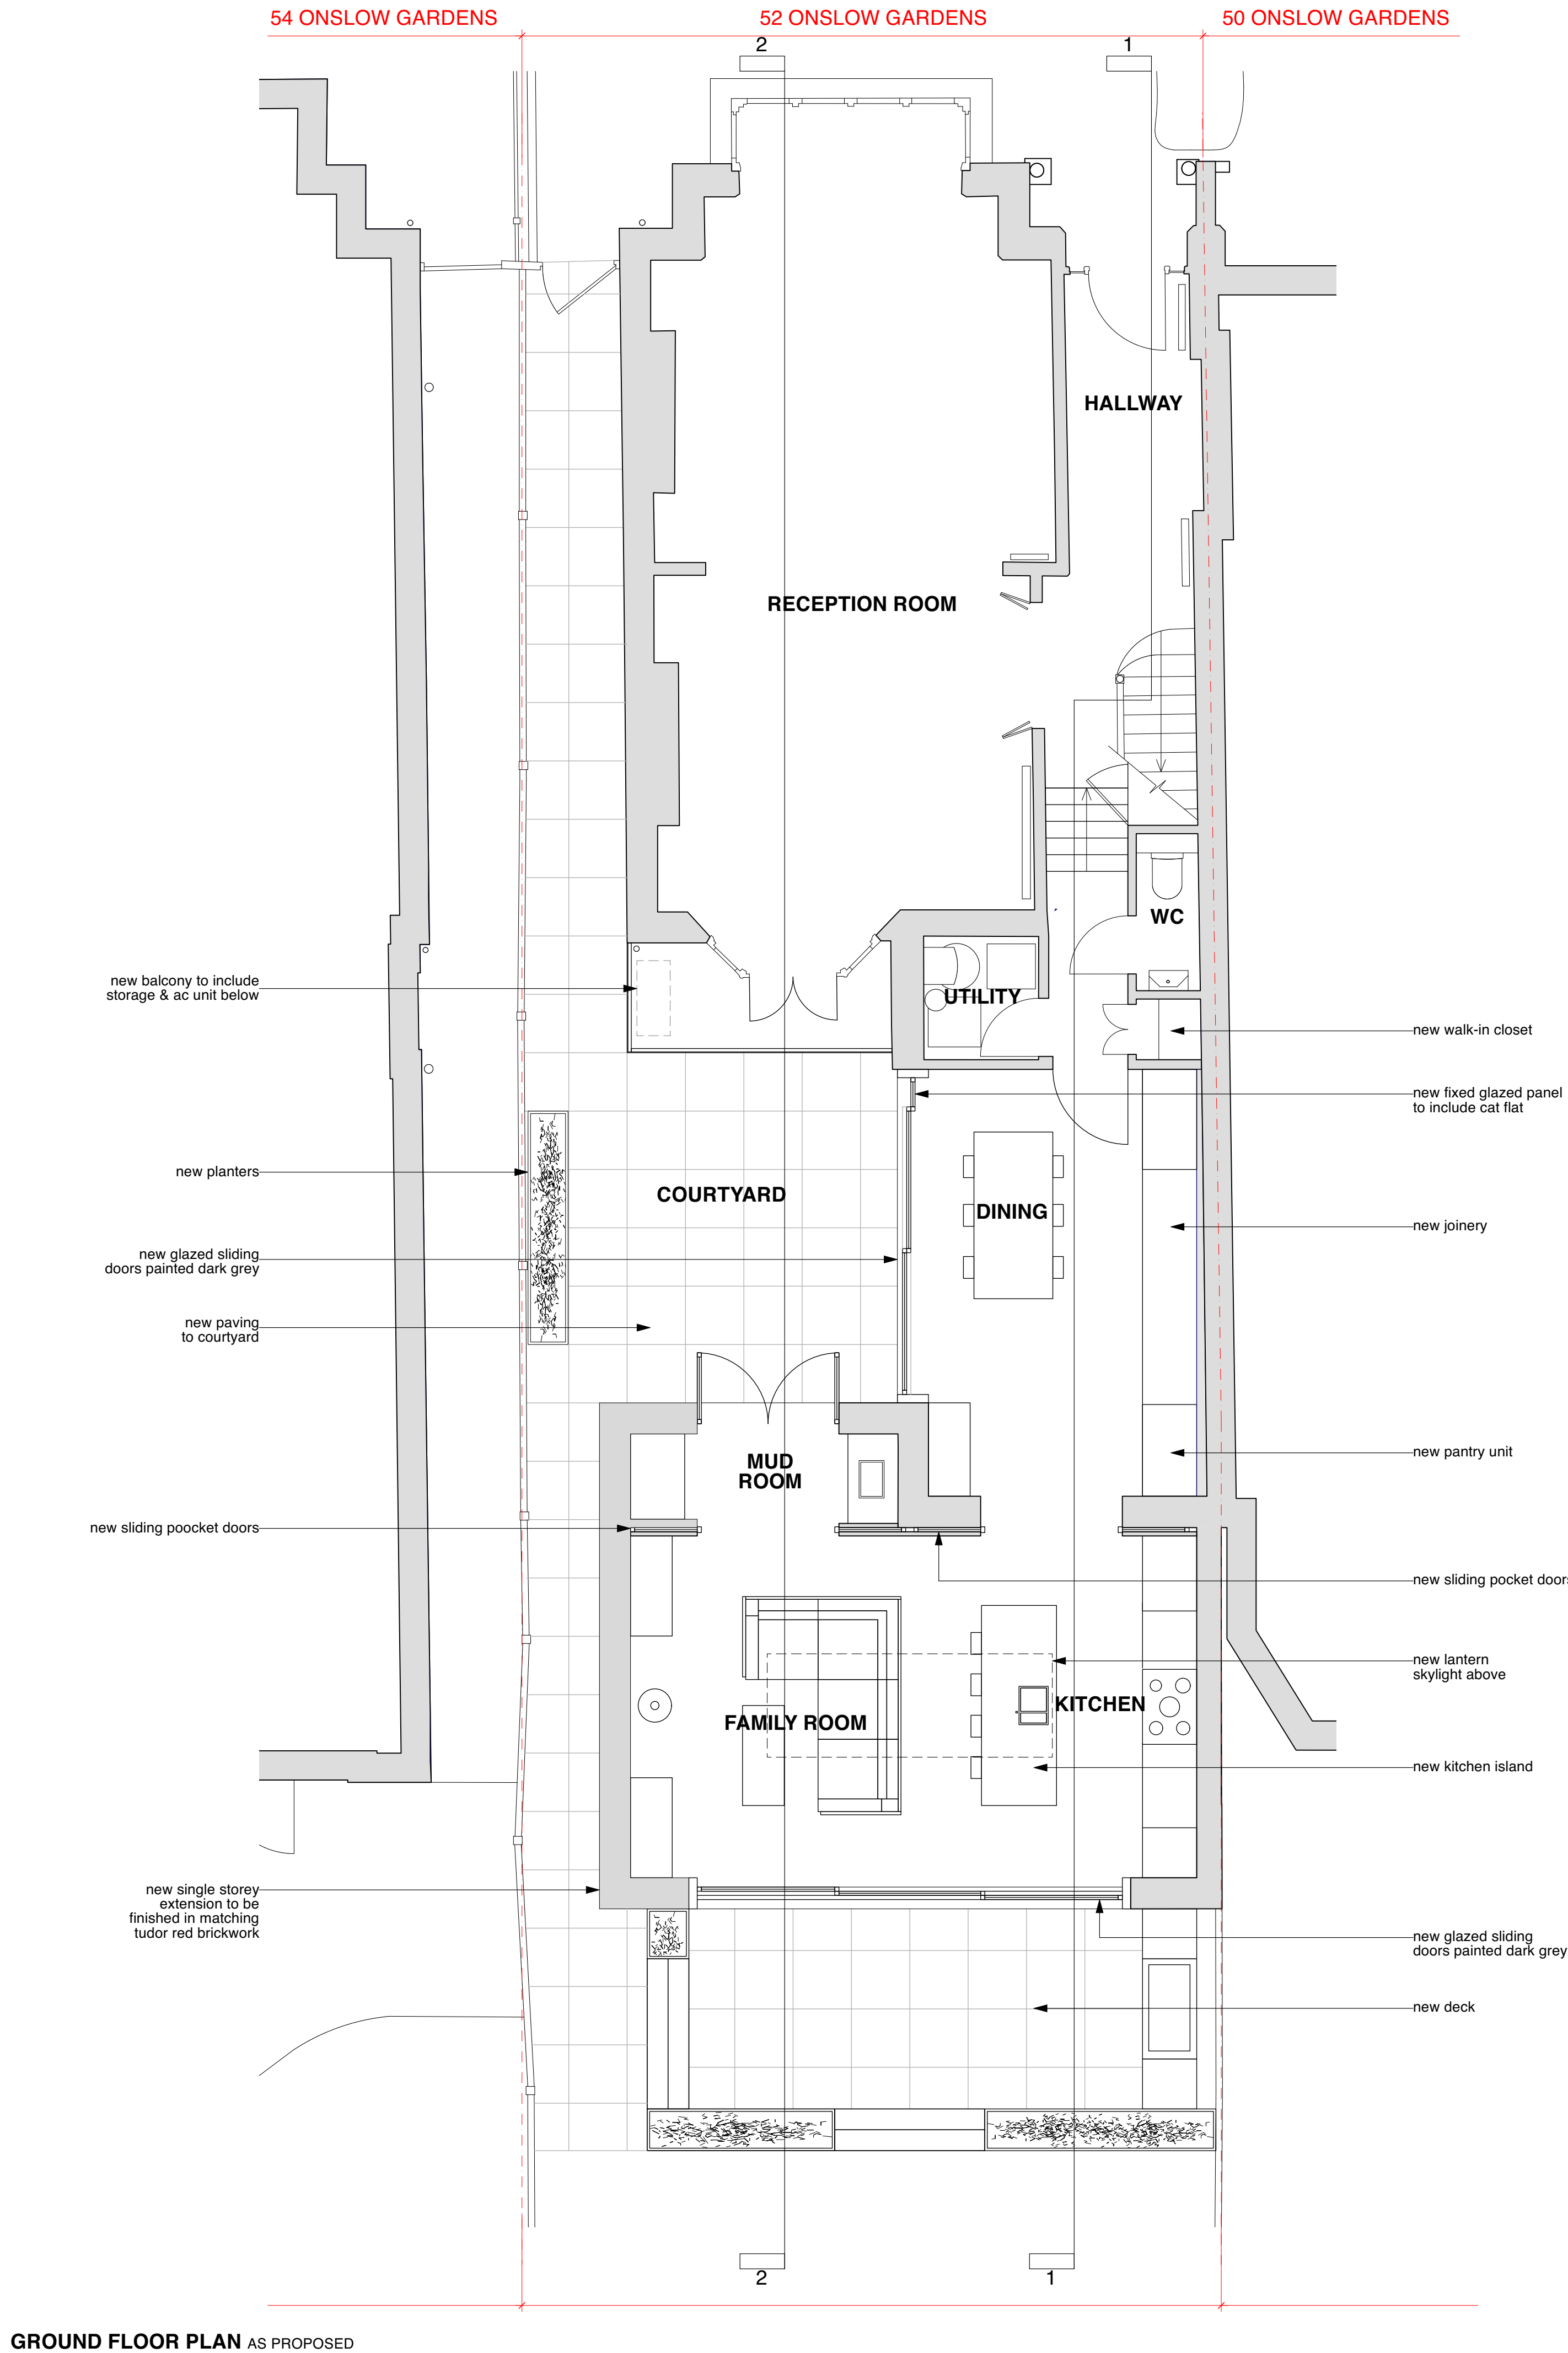

GROUND FLOOR PLAN AS PROPOSED

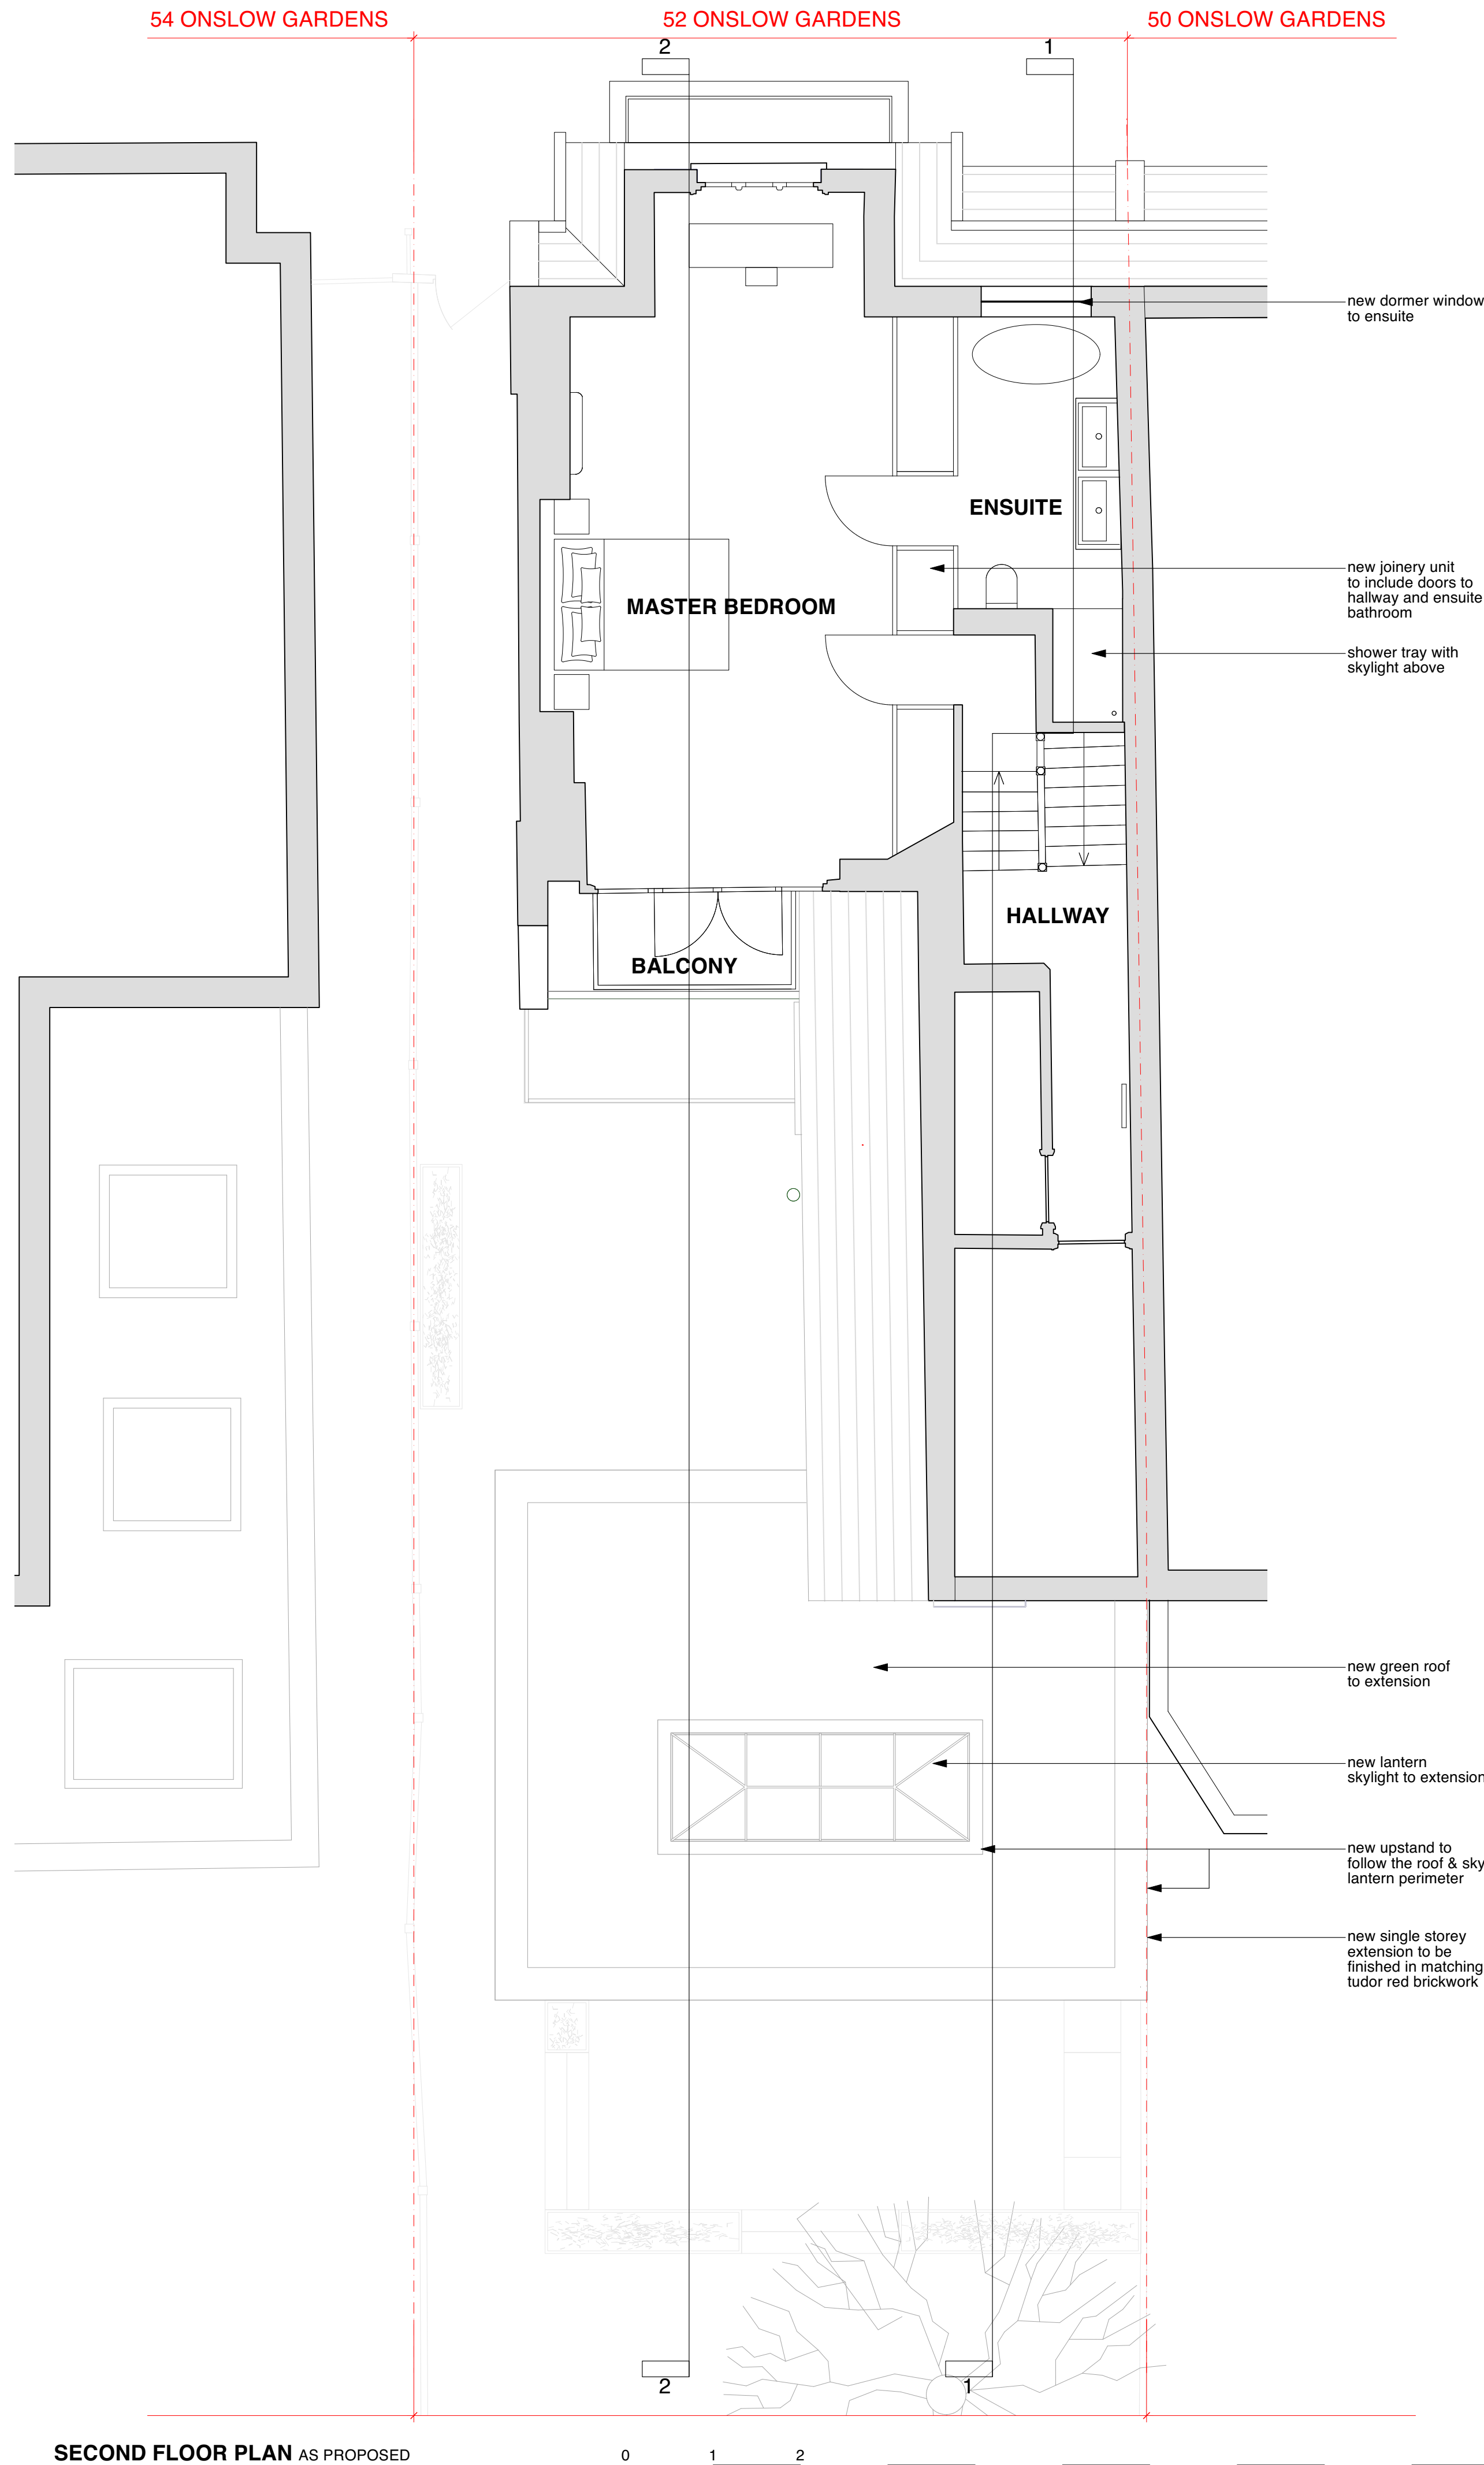

SECOND FLOOR PLAN AS PROPOSED

