


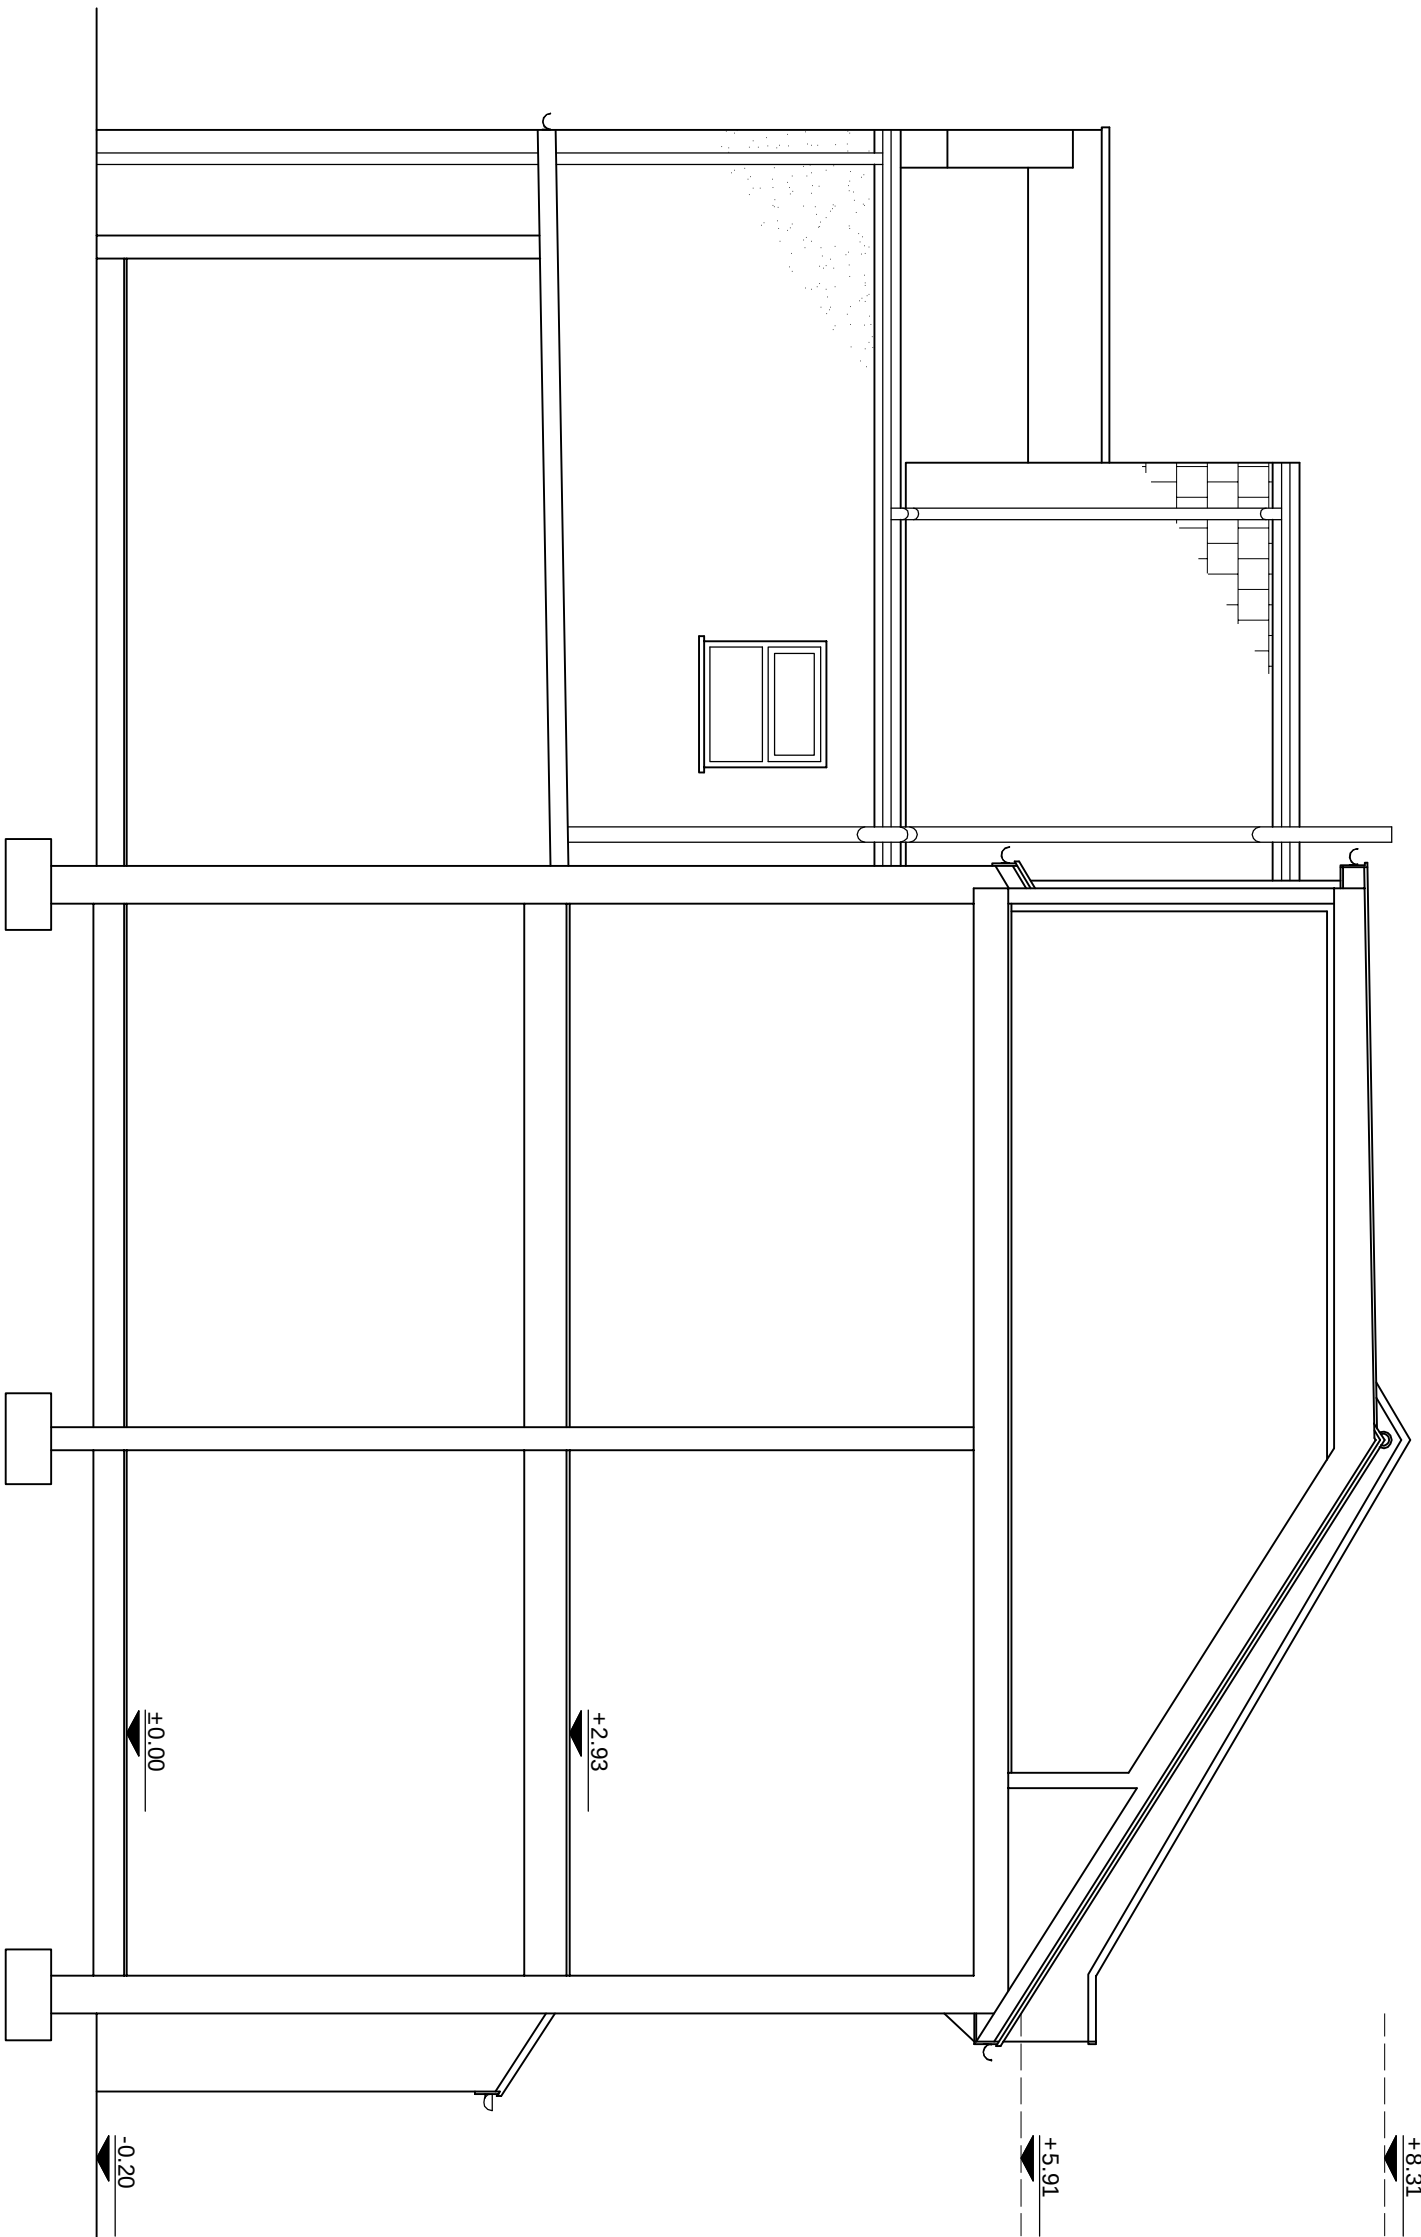

**EXISTING SECTION**  
scale 1:50

© This drawing and the works shown are the copyright of DISCOUNT PLANS LTD and may not be reproduced except by written permission.

|   |      |                 |             |
|---|------|-----------------|-------------|
| DRAWING STATUS   |      | PLANNING        |             |
| REV.   | DATE | NAME            | DESCRIPTION |
| Architectural Design Studio   |      |                 |             |
| 4 ST ANNES, DORIC WAY,<br>EUSTON, LONDON NW1 1LG   |      |                 |             |
| +44 07838 135 957   |      |                 |             |
| <div><div></div><div>DPL</div></div>   |      |                 |             |
| <p><b>GENERAL NOTES:</b></p> <p>Any dimensions shown are indicative only and are subject to verification on site. The contractor to set out, check and confirm all dimensions of the building and all other works shown on this drawing prior to setting out on site. The contractor to be responsible for the accuracy of the setting out and for the accuracy of the building and all other works shown on this drawing.</p> <p>Engineers calculations and any specialist supplier's drawings, prior to commencement of building works the contractor or homeowner is responsible and should ensure that all drawings and calculations are completed, approved by Building Control or a Structural Engineer and that all necessary consents are obtained.</p> <p>1. Ensure that all working drawings and calculations are completed, approved by Building Control or a Structural Engineer and that all necessary consents are obtained.</p> <p>2. Inform the Building control department that the works are about to commence on site after receiving an approved decision from planning / building control in writing for your proposed works.</p> <p>3. Verify boundary lines &amp; ground conditions including checking positions and new connections of all gas, electrical, water lines &amp; other services droptrope set, within the site prior to the commencement of construction. Owner is responsible for establishing own boundary lines and is not responsible for any inaccuracies or errors in the drawings or on site. The contractor to be responsible for any inaccuracies or errors in the drawings or on site.</p> <p>4. DPL are not responsible for buildings changing design methods from proposed works. The client is responsible for works being carried out on a building notice. No project should start without contracts.</p> <p>5. Owner is responsible for purchasing additional materials and covering extra engineering design costs for building control or any other third party's instruction during building works.</p> <p>6. Request a copy of the Party Wall Award where works affect party wall or involve excavations within 3 metres of adjoining buildings or building over a public sewer. (Clients responsibility)</p> <p>7. Where works involve demolition to ensure that all elements of the building and adjoining structures are accounted for and that all necessary propping and temporary supports are in place, do not scale off this drawing on the building works. If the contractor/owner scale off, (all PPL drawings must be approved before works commence) Builders building without plans being approved by planning &amp; building control department are fully responsible for the likelihood of condemned works.</p> <p>8. Any discrepancies, either between written and all dimensions or between the drawings and the building works, shall be the responsibility of the contractor. The contractor shall obtain the attention of PPL, before executing the structural, drainage, mechanical and electrical works. This includes types of materials if materials shown on drawings do not match those specified in the drawings. The contractor shall be responsible for ensuring that all materials and quantities of materials specified are on site and that all materials are checked and approved by building control or the engineer before works can commence.</p> <p>10. All of PPL structural designs are subject to footings being in deep, if however the existing foundation is different a north-hole will need to be dug to establish the depth of construction, if required by building control either a trial or piled foundation, this will need to be designed by an engineer with an additional cost being incurred.</p> <p>11. All walls which have been designed to be removed on plans are to be checked on site prior to demolition. If not found showing then steel's should not be ordered. No refund or claim can be given against PPL on the design/materials charged for these steel's.</p> |      |                 |             |
| <p><b>OTHER NOTES:</b></p> <p>All new proposed roof and wall finishes on this drawing to match existing materials. All new proposed eights shown on this drawing will be designed not provide more than 150mm from the existing roof profile. All new proposed windows shown on this drawing which overlook other property's are designed to be non opening and of the size by 200mm, this note is a confirmation that it is designed this way. All works to be carried out in accordance with the latest appropriate codes of practice and to comply with current building regulations.</p> <p>An inspection of the underground drainage was not possible on survey. Contractor should check drains and invert levels prior to starting work on site and notify building control of results. All DRAINAGE SHOWING IS ASSUMED AND MUST BE VERIFIED BY CONTRACTOR.</p> <p><b>TERMS</b> - this drawing has been created by discount plans ltd for the Client only, a bound contract has been made between discount plans ltd and the Client. The Client agrees to pay the fee for this drawing and to accept that discount plans ltd will not be held as liable for design or claim noise of drawings and any other drawings relating to this project. For whatever reason can be made against PPL. Discount plans ltd hold full copyright of this method and have the full right to control the use of this method. Any use of this method without the written consent of discount plans ltd is prohibited. The Client agrees to pay the fee for this drawing and to accept that discount plans ltd will not be held as liable for design or claim noise of drawings and any other drawings relating to this project. For whatever reason can be made against PPL. Discount plans ltd hold full copyright of this method and have the full right to control the use of this method. Any use of this method without the written consent of discount plans ltd is prohibited.</p> <p>12. All drainage connections are assumed &amp; is subject for checking by survey. Thomas water &amp; building control, wall and surface connections should be approved by building control.</p>   |      |                 |             |
| <p><b>PRINT @ A3 SHEET SIZE</b></p> <p>www.discountplansltd.com</p> <p>THIS DRAWING CONTRACT INCLUDING NOTES IS BOUND TO SIGNED AGREED CONTRACT BETWEEN CLIENT &amp; DISCOUNT PLANS LTD</p>   |      |                 |             |
| <p><b>SITE ADDRESS</b></p> <p>53 GRANVILLE ROAD,<br/>WOOD GREEN, LONDON, N22 5LP</p>   |      |                 |             |
| <p><b>DRAWING TITLE</b></p> <p>EXISTING DRAWINGS - side extension</p>   |      |                 |             |
| <p>DRAWN AT HEAD OFFICE</p>   |      | <p>DRAWN BY</p> |             |
| <p>SCALE as shown</p>   |      | <p>@ A3</p>     |             |
| <p>DRAWING NO.</p>   |      | <p>REVISION</p> |             |
| <p>DPL. 02.</p>   |      | <p>-</p>        |             |
| <p>www.discountplansltd.com</p>   |      |                 |             |