


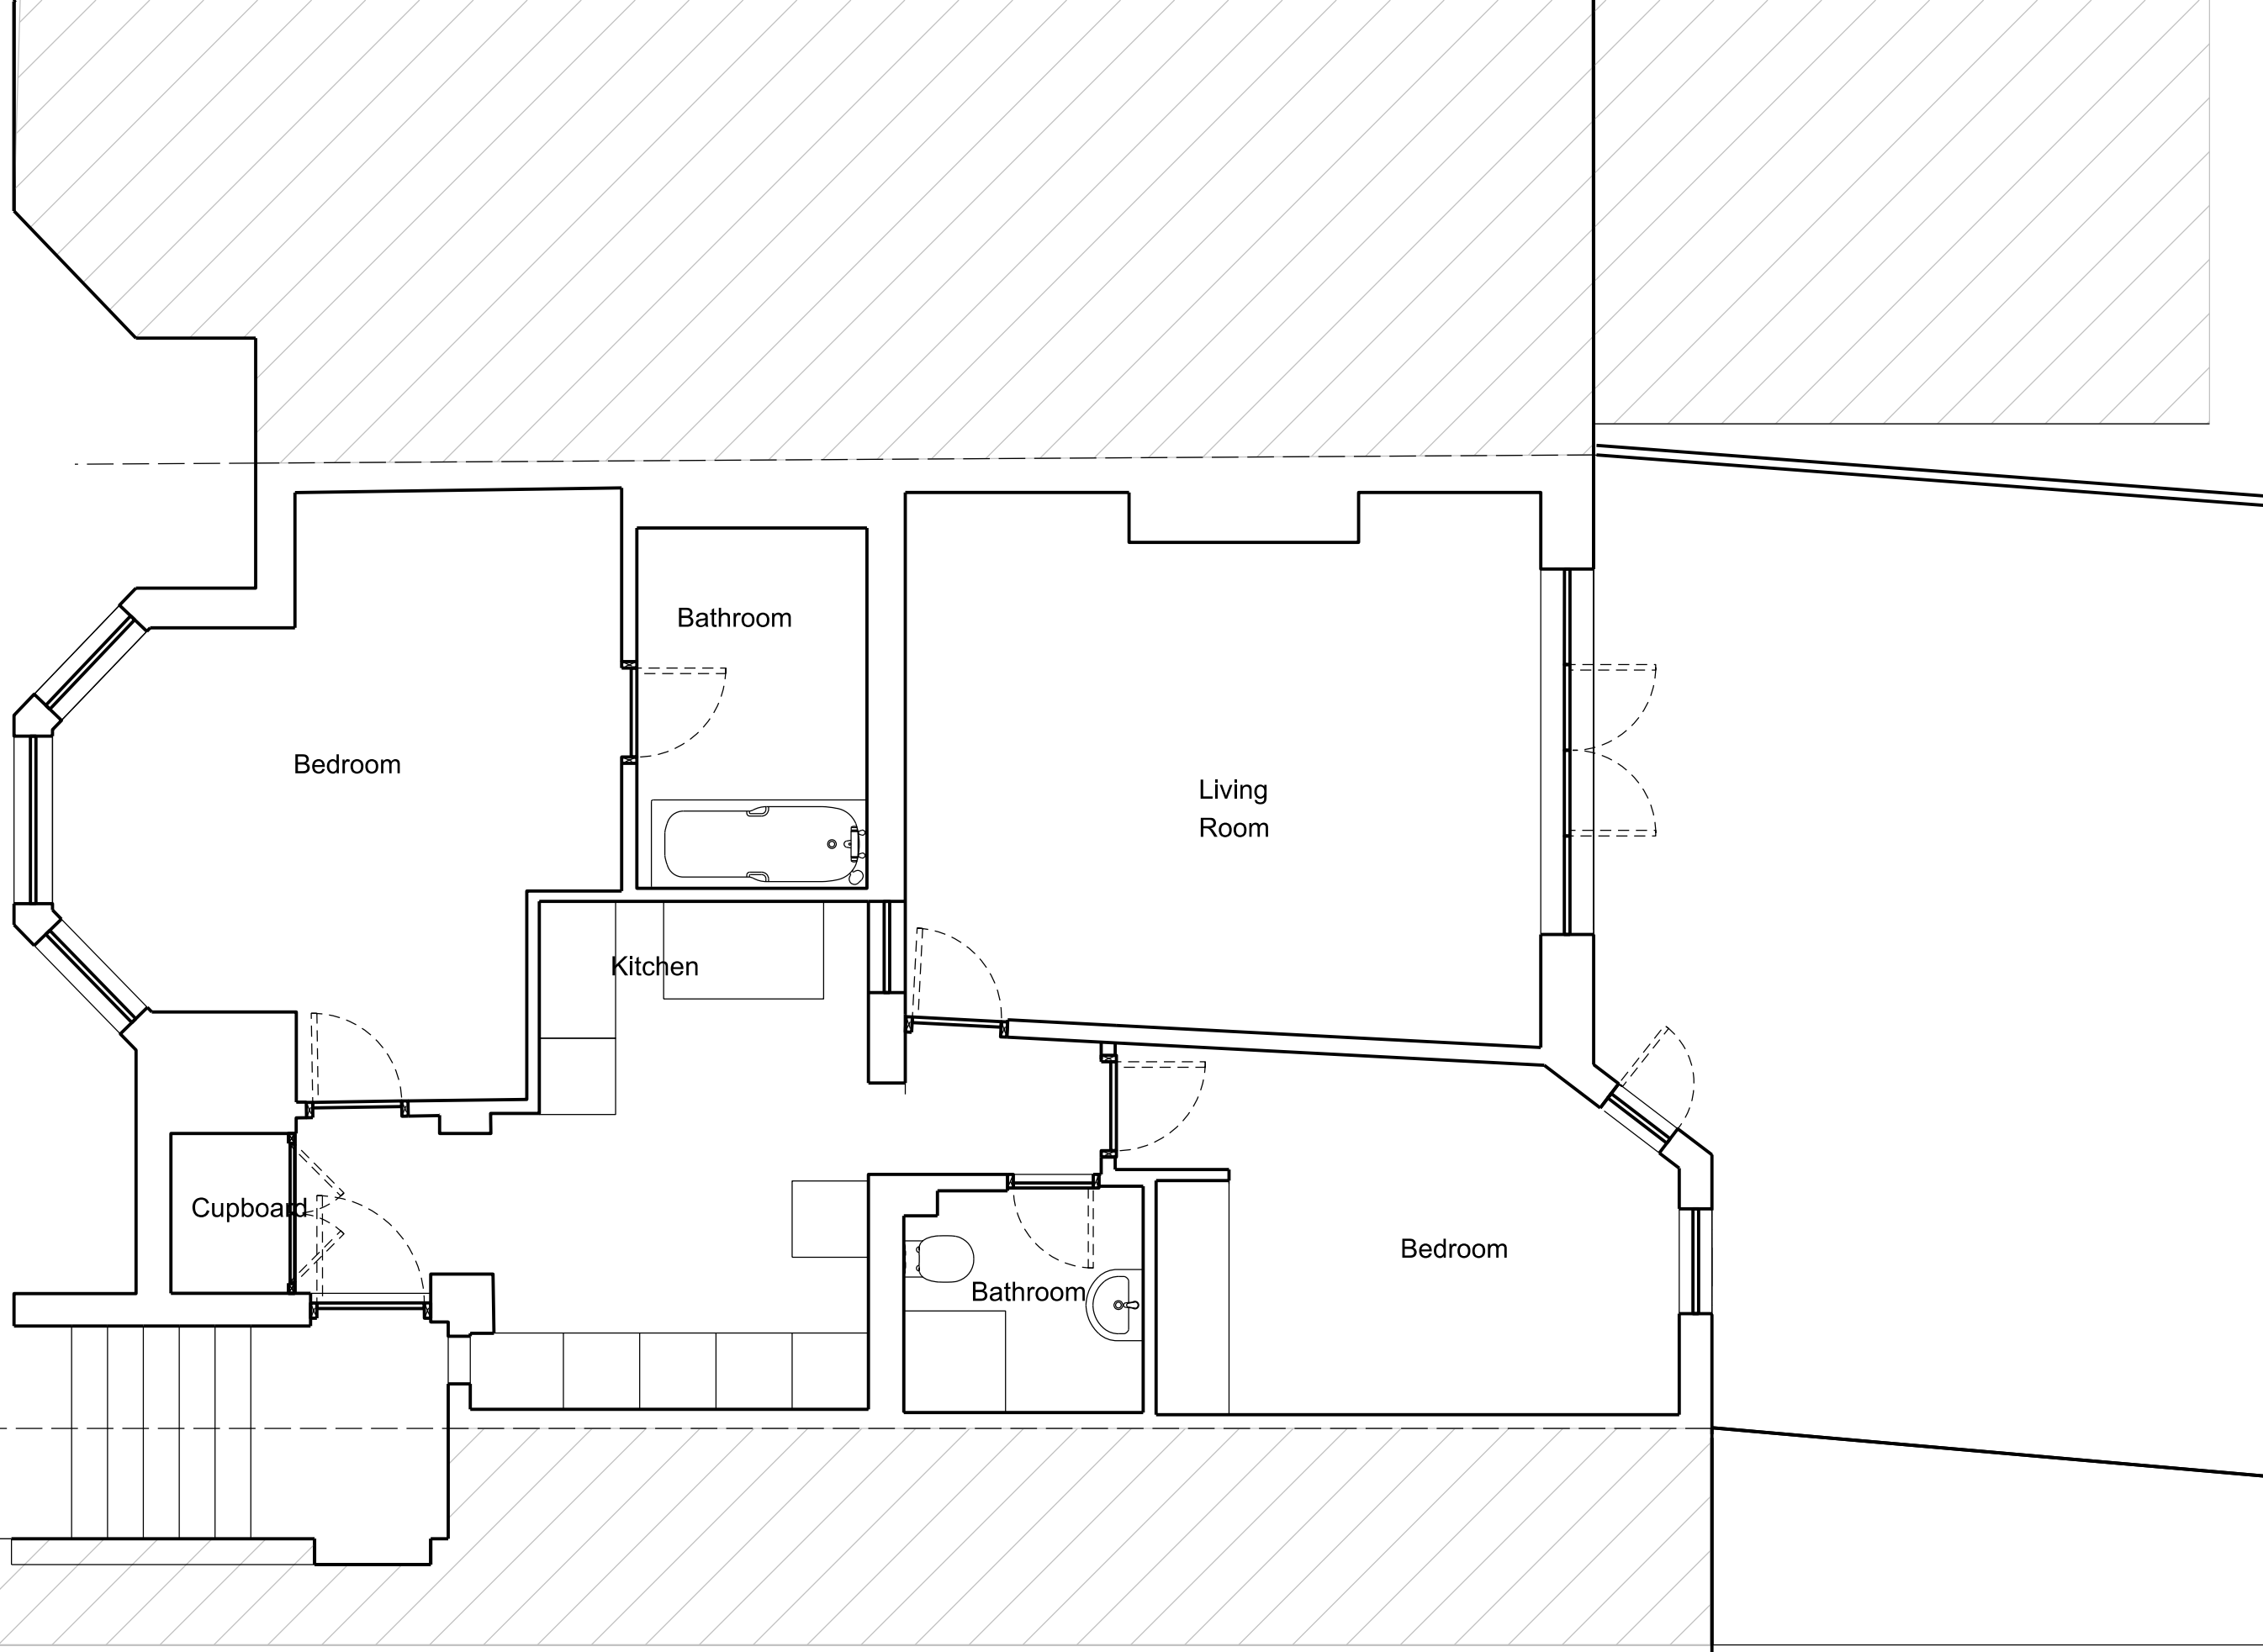

0 0.5 1 2 5

01064
64 Muswell Hill
Road
P002-Proposed
Plan