


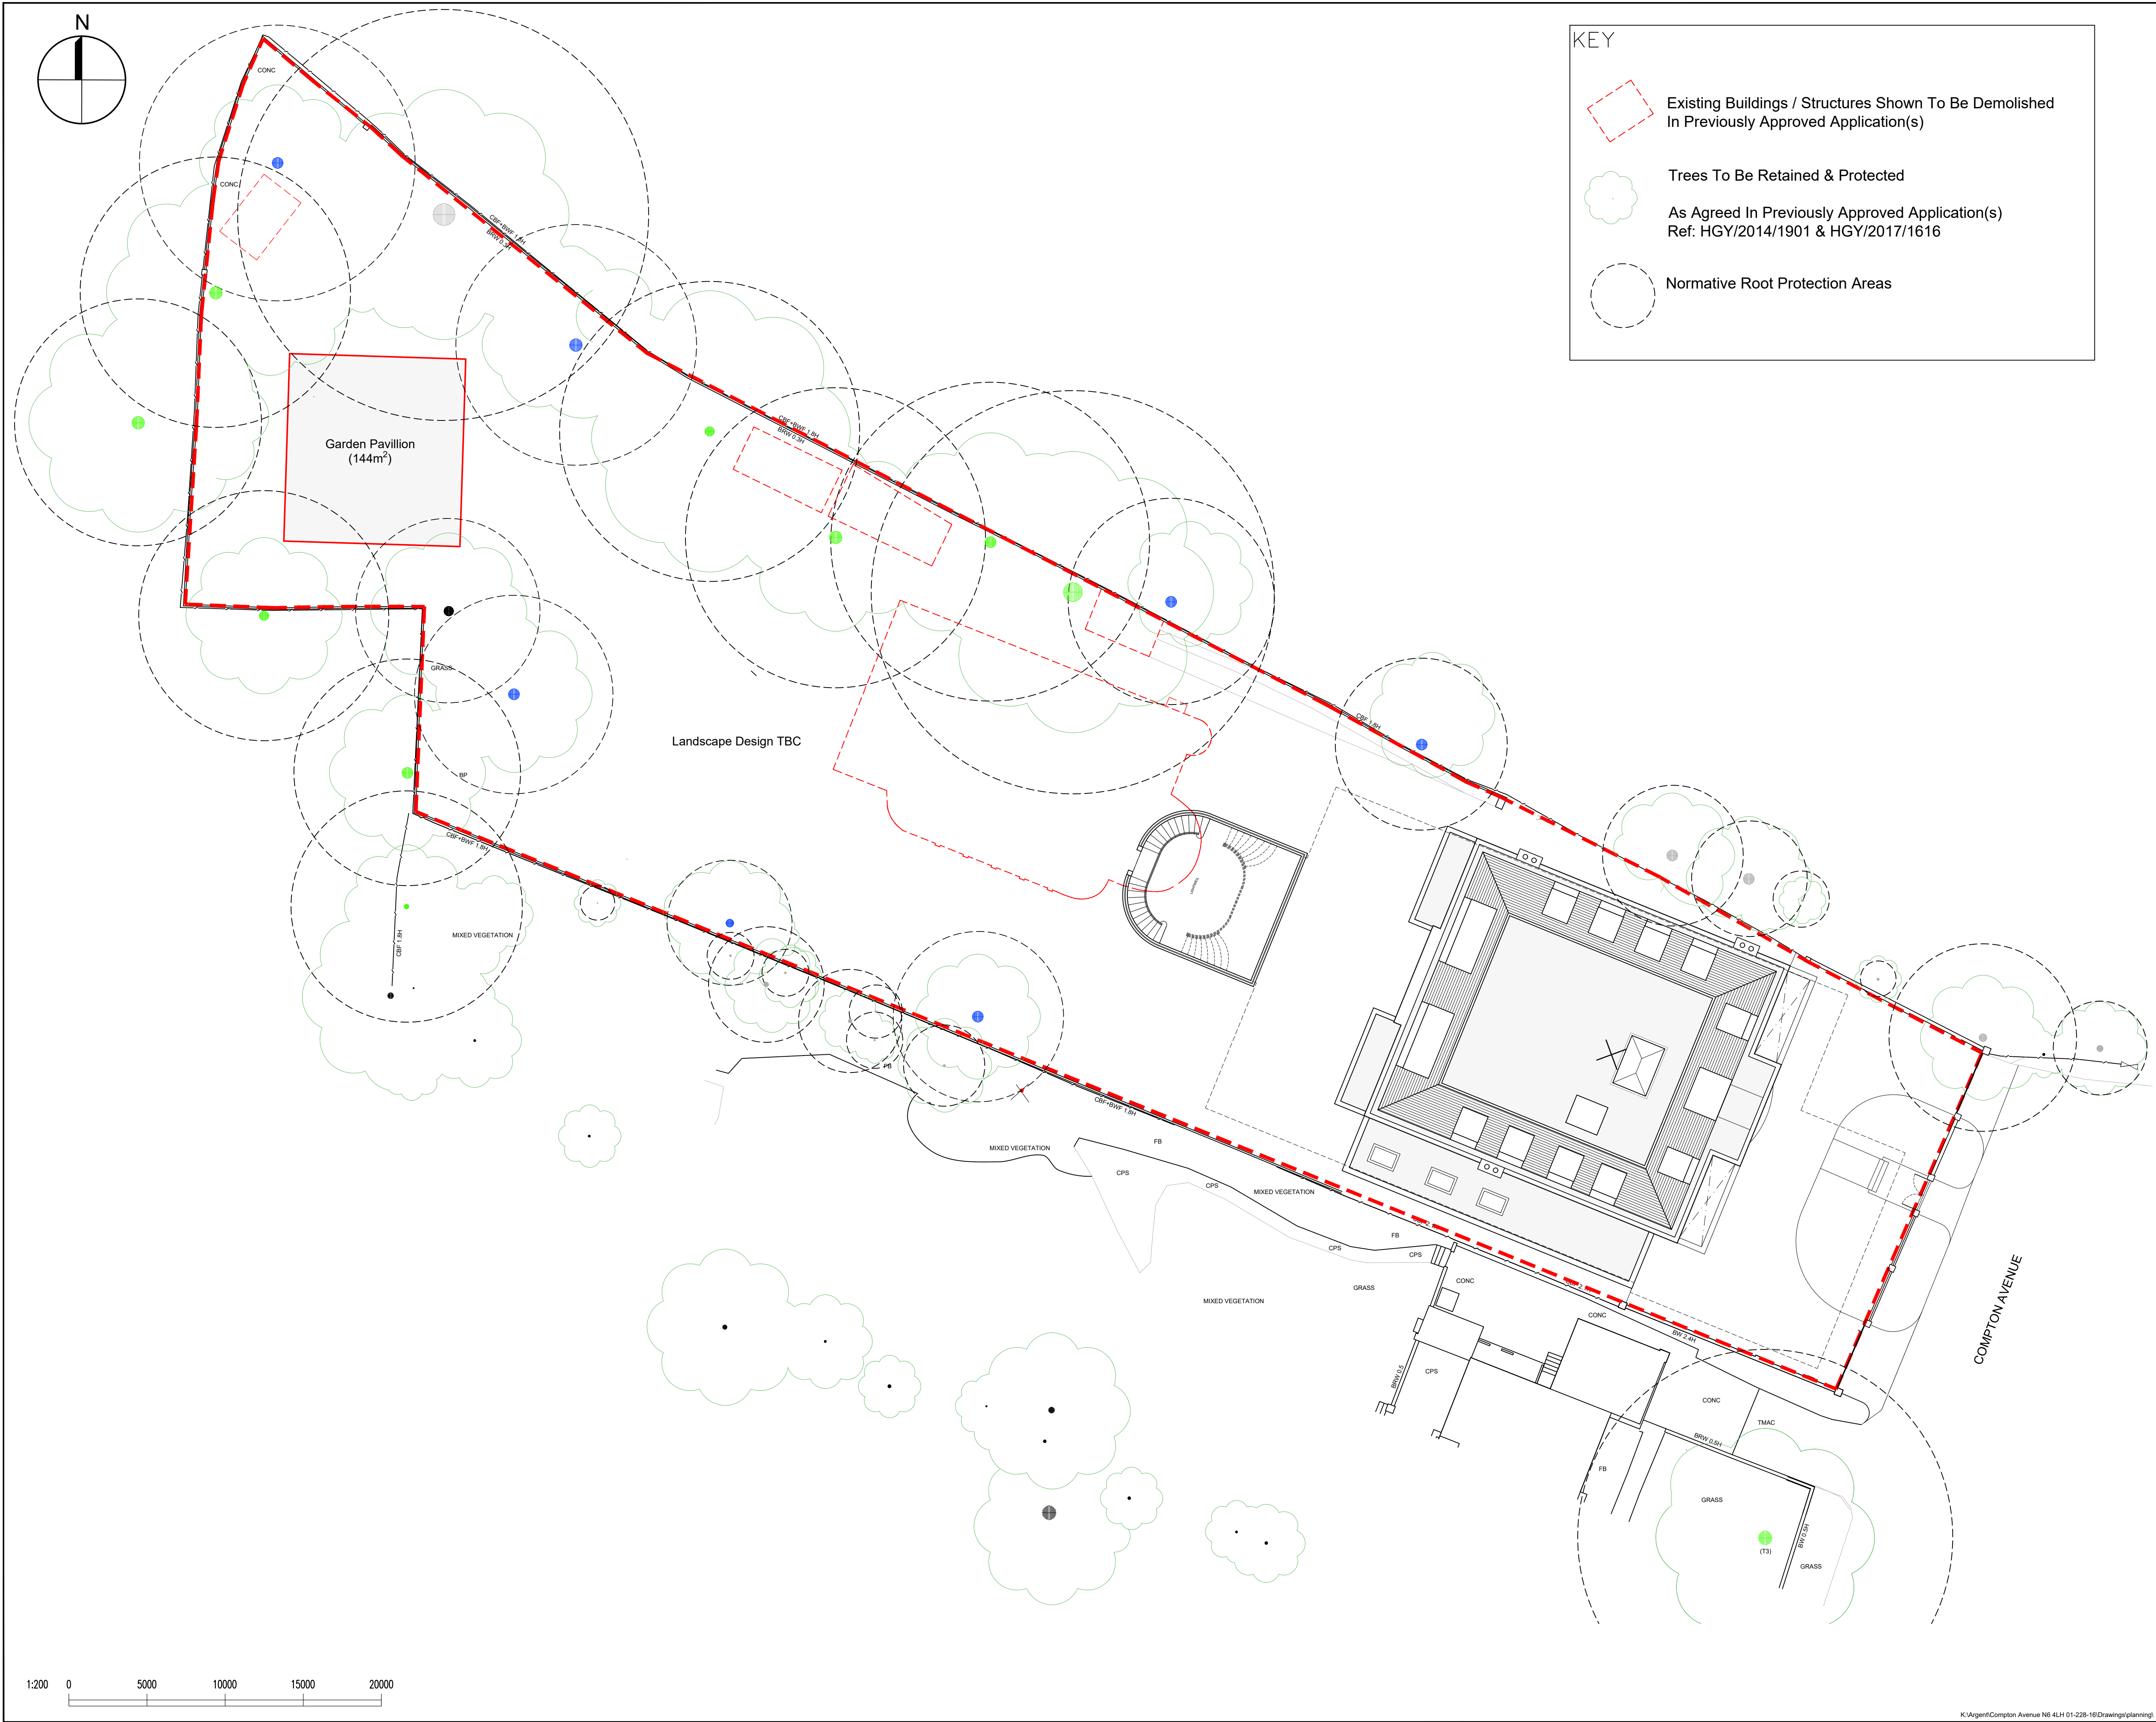

Notes :

- Dimensions are to be checked on site before fabrication and construction
- Any discrepancies are to be immediately notified to the architects
- Structural measurements are to be taken from the structural engineers drawings
- Do not scale
- Copyright reserved by GMA

DESCRIPTION	DATE		
DRAWING ISSUE STATUS			
planning			
GMA ARCHITECTURE Architects and Designers			
UK House 82 Heath Road Twickenham TW1 4BA Telephone 020 8891 5959 Fax 020 8607 9933 Email enquiries@gmaarchitecture.co.uk			
Client	UWH Developments Ltd		
Project	COMPTON AVENUE LONDON N6 4LH		
Drawing	Site Plan		
Scale	Date	Drawn	
1:200	August '22	SJS	IL
Type	Client		
01	228-16	PL-02 -	

K:\Argent\Compton Avenue N6 4LH 01-228-16\Drawings\planning\