



- Notes :
- Dimensions are to be checked on site before fabrication and construction
 - Any discrepancies are to be immediately notified to the architects
 - Structural measurements are to be taken from the structural engineers drawings
 - Do not scale
 - Copyright reserved by GMA

Gross Internal Area - 881.4m²

Basement plans rotated 90 degrees on layout

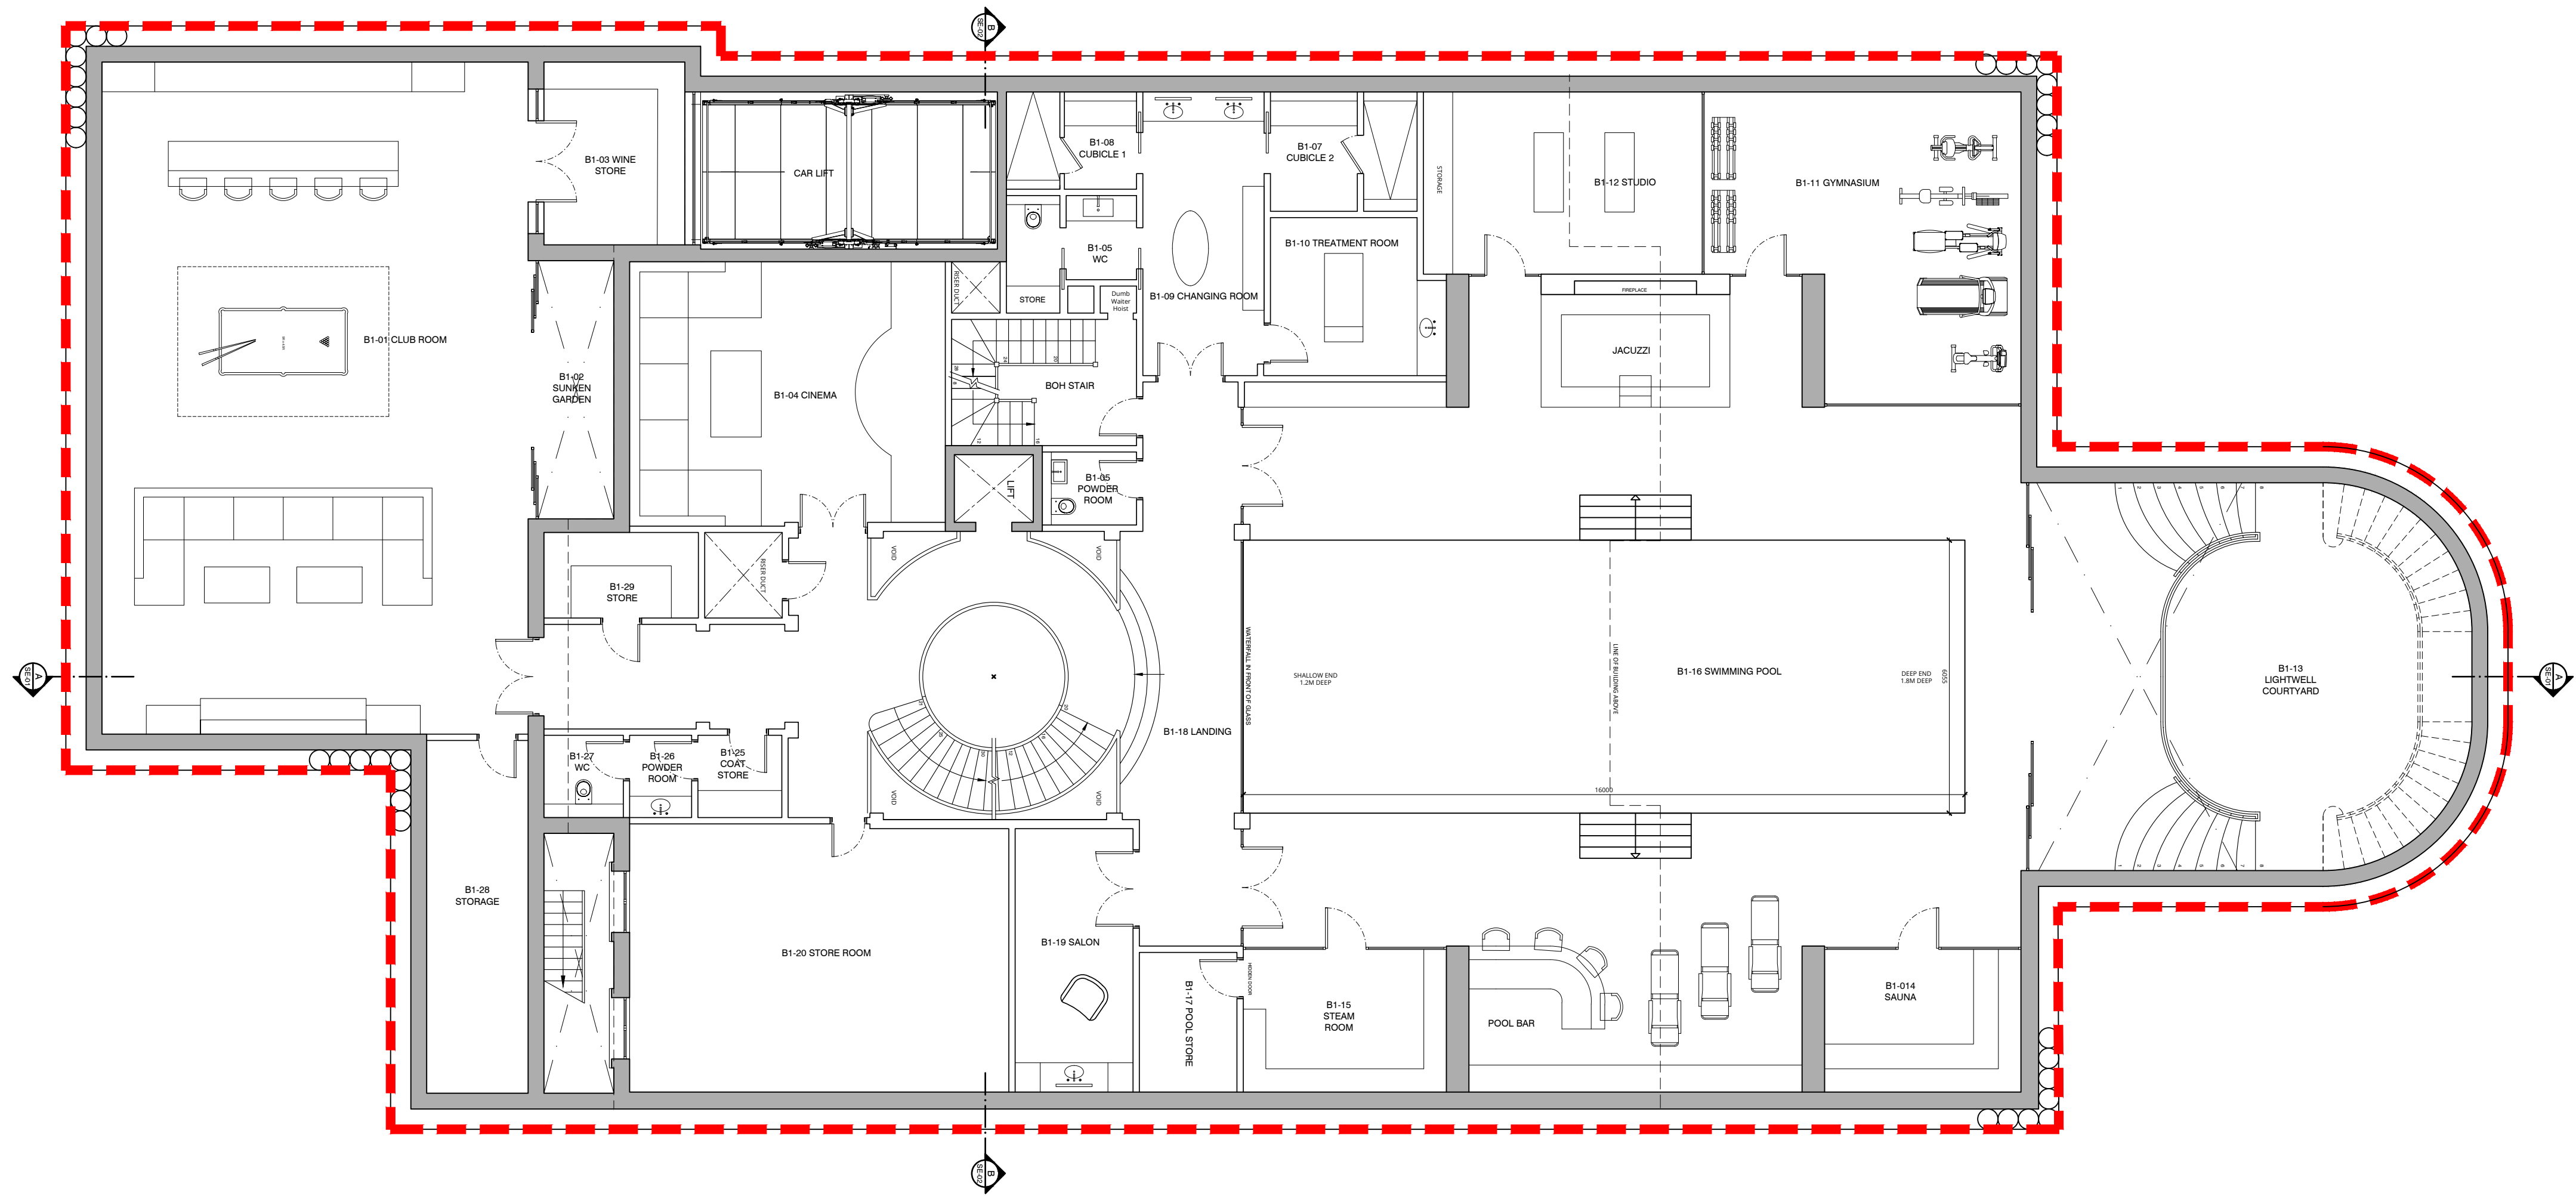

Proposed Basement -1 Plan
Scale 1:100

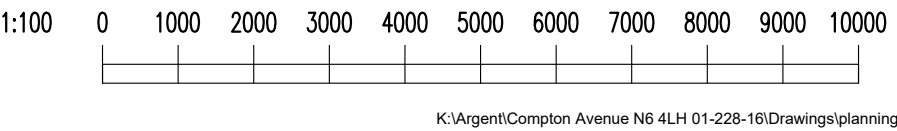

DESCRIPTION DATE

DRAWING ISSUE STATUS

planning

GMA ARCHITECTURE
Architects and Designers

UK House 82 Heath Road Twickenham TW1 4BA
Telephone 020 8891 5959 Fax 020 8607 9933
Email enquiries@gmaarchitecture.co.uk

Client
UWH Developments

Project Nice Place
Compton Avenue
London
N6 4LH

Drawing
Basement Plan -1

Scale	Date	Drawn	
1:100 @A1	August '22	SJS	IL
Type	Client		
01	228-16	PL-04	-